



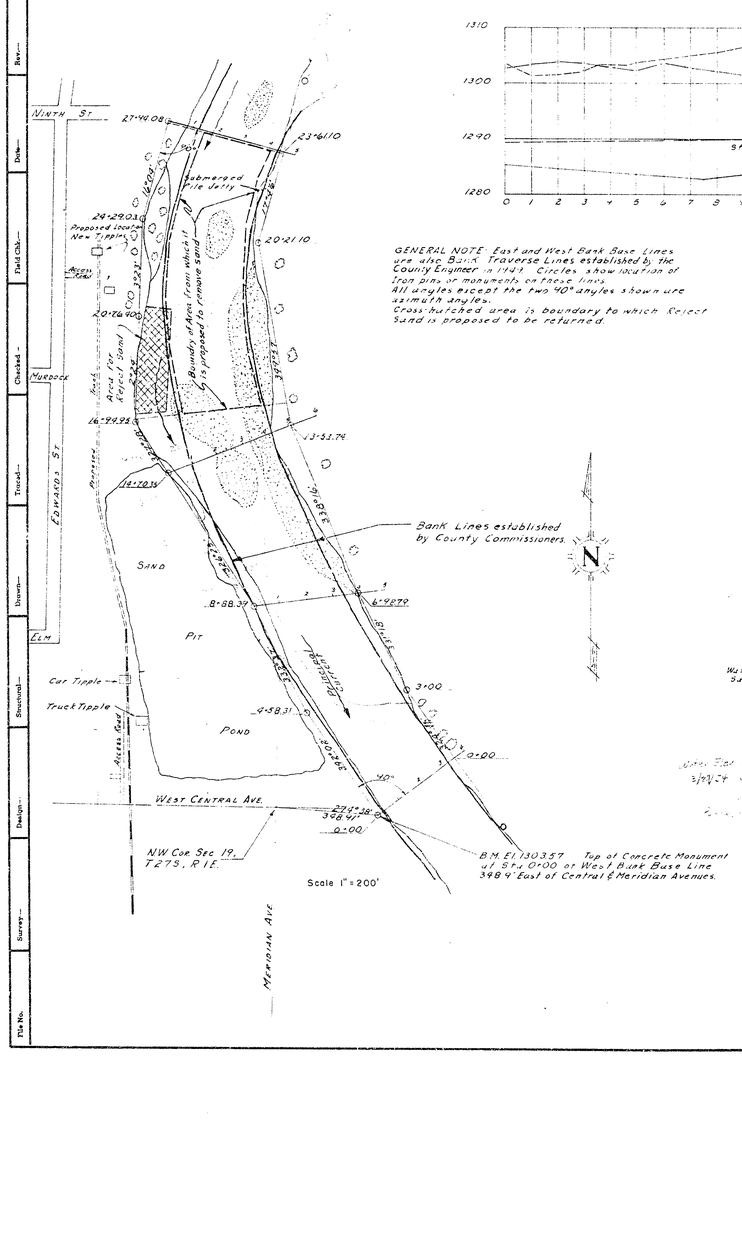


PROFILES ALONG STREAM


GENERAL NOTE: East and West Bank Base Lines are also Bank Traverse Lines established by the County Engineer in 1941. Circles show location of iron pins or monuments on these lines. All angles except the two 90° angles shown are azimuth angles. Cross-hatched area is boundary to which Reject Sand is proposed to be returned.

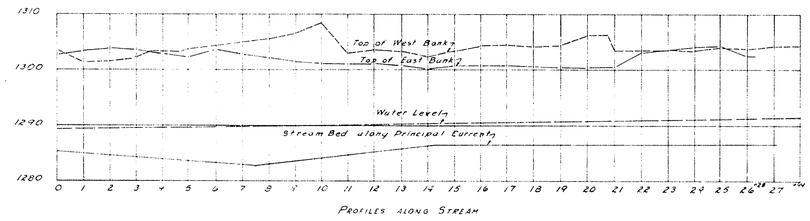


LOCATION MAP

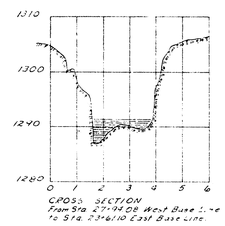


CROSS SECTION
From Sta 27+94.08 West Base Line to Sta. 23+61.10 East Base Line.

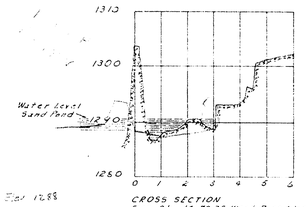

CROSS SECTION
From Sta 14+70.35 West Base Line to Sta 13+53.74 East Base Line.

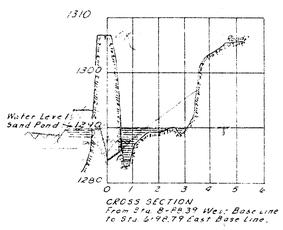

CROSS SECTION
From Sta. 8+88.39 West Base Line to Sta. 6+92.79 East Base Line.

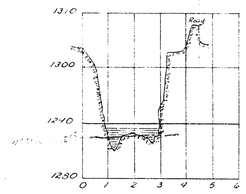

CROSS SECTION
From Sta 3+00 West Base Line to Sta 0+00 East Base Line

PLAT OF

SAND PLANT LOCATION

BUILDERS SAND COMPANY

SEDGWICK COUNTY SEC. 13, TWP. 27S, R1W & SEC 18, TWP. 27S, R1E.

THE EDIGER ENGINEERING COMPANY

WICHITA, KANSAS

FEB., 1950

Date —
Plat Chk —
Revised —
Checked —
Traced —
Drawn —
Structural —
Design —
Survey —
File No.