


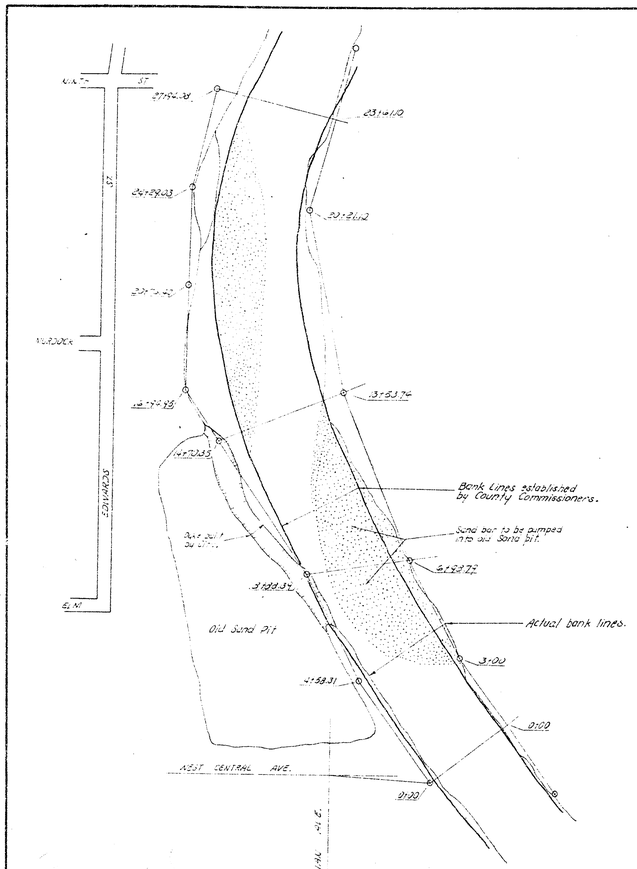


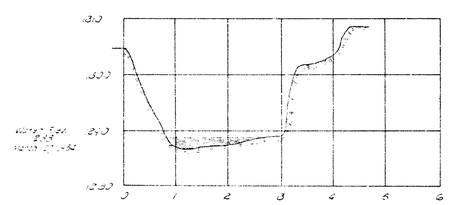


CROSS SECTION
From Sta. 0+00 on west base line
to Sta. 0+00 on East base line.

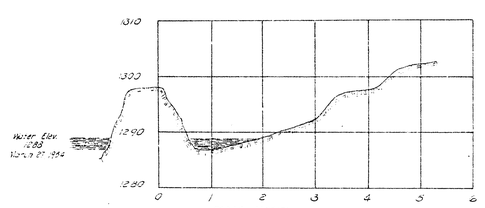

CROSS SECTION
From Sta. 4+39.31 on west base line
to Sta. 3+00 on East base.

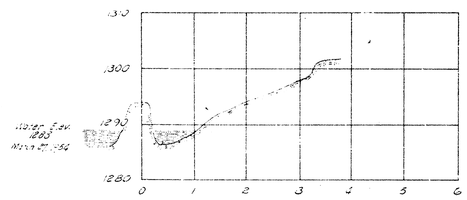

CROSS SECTION
From Sta. 4+98.74 on west base line
to Sta. 3+58.31 on East base line.

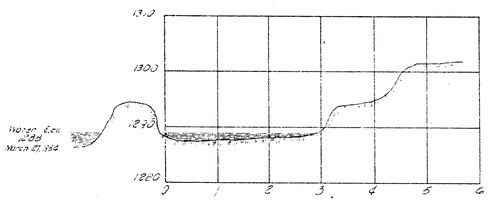

CROSS SECTION
From Sta. WATTOAS on west base line
to Sta. 3+63.74 on East base line.

PLAN FOR
STABLIZING BIG ARKANSAS RIVER BANK
BY CITY OF WICHITA
SEDGWICK COUNTY, KANSAS

SEC. 13, TWP. 27 S, R1E. / SEC. 18, TWP. 27 S R1E.