




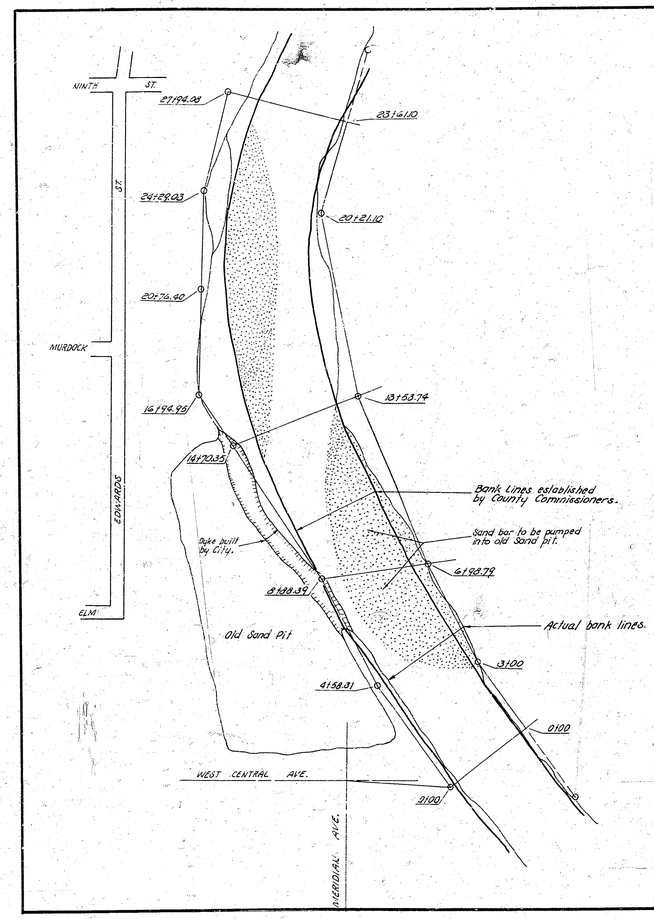


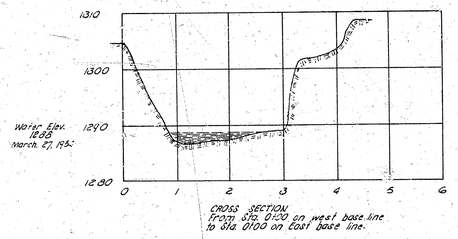


CROSS SECTION
From Sta. 0120 on west base line
to Sta. 0100 on East base line.

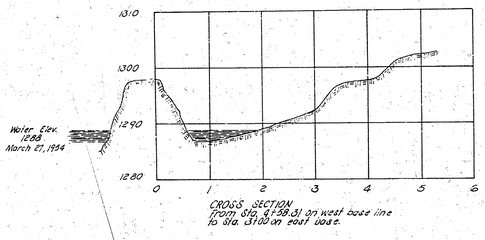

CROSS SECTION
From Sta. 4+58.31 on west base line
to Sta. 3100 on East base.

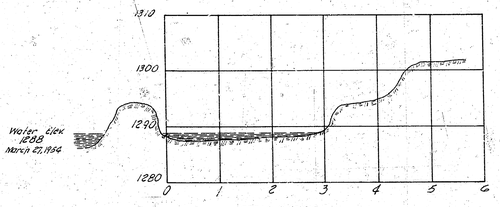

CROSS SECTION
From Sta. 14+70.35 on west base line
to Sta. 13+53.74 on East base line.

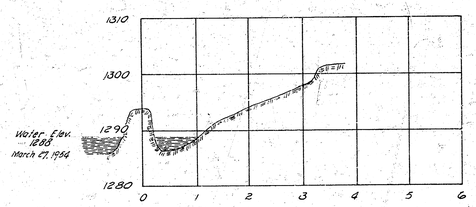

CROSS SECTION
From Sta. 8138.39 on West base line
to Sta. 6198.79 on East base line.

PLAN FOR
STABLIZING BIG ARKANSAS RIVER BANK
BY CITY OF WICHITA
SEDGWICK COUNTY, KANSAS

SEC. 13, TWP. 27 S, R1E. / SEC. 18, TWP. 27 S R1E.