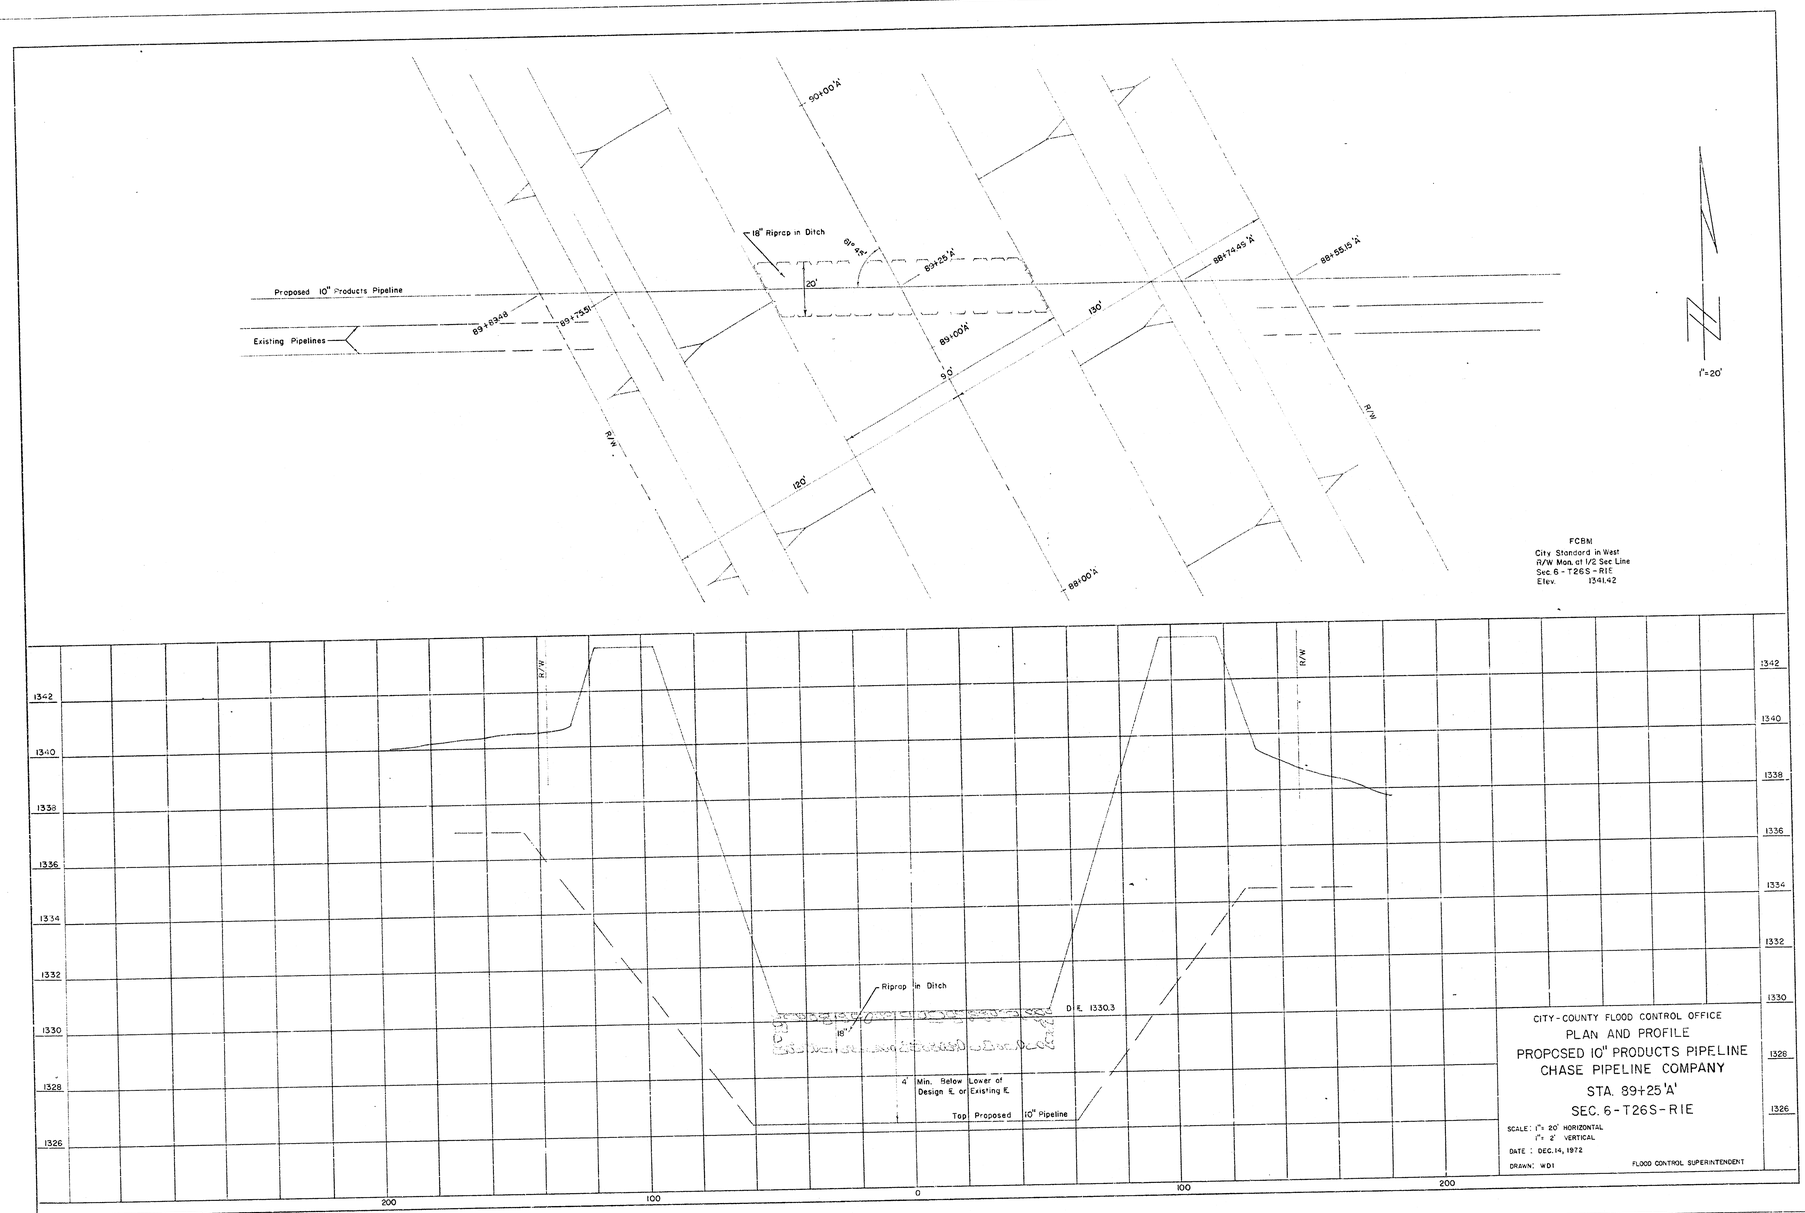


CITY-COUNTY FLOOD CONTROL OFFICE

PLAN AND PROFILE

PROPOSED 10" PRODUCTS PIPELINE

CHASE PIPELINE COMPANY

STA. 89+25'A'

SEC. 6-T26S-R1E

SCALE: 1"= 20' HORIZONTAL
1"= 2' VERTICAL

DATE : DEC. 14, 1972

DRAWN: WDI

FLOOD CONTROL SUPERINTENDENT