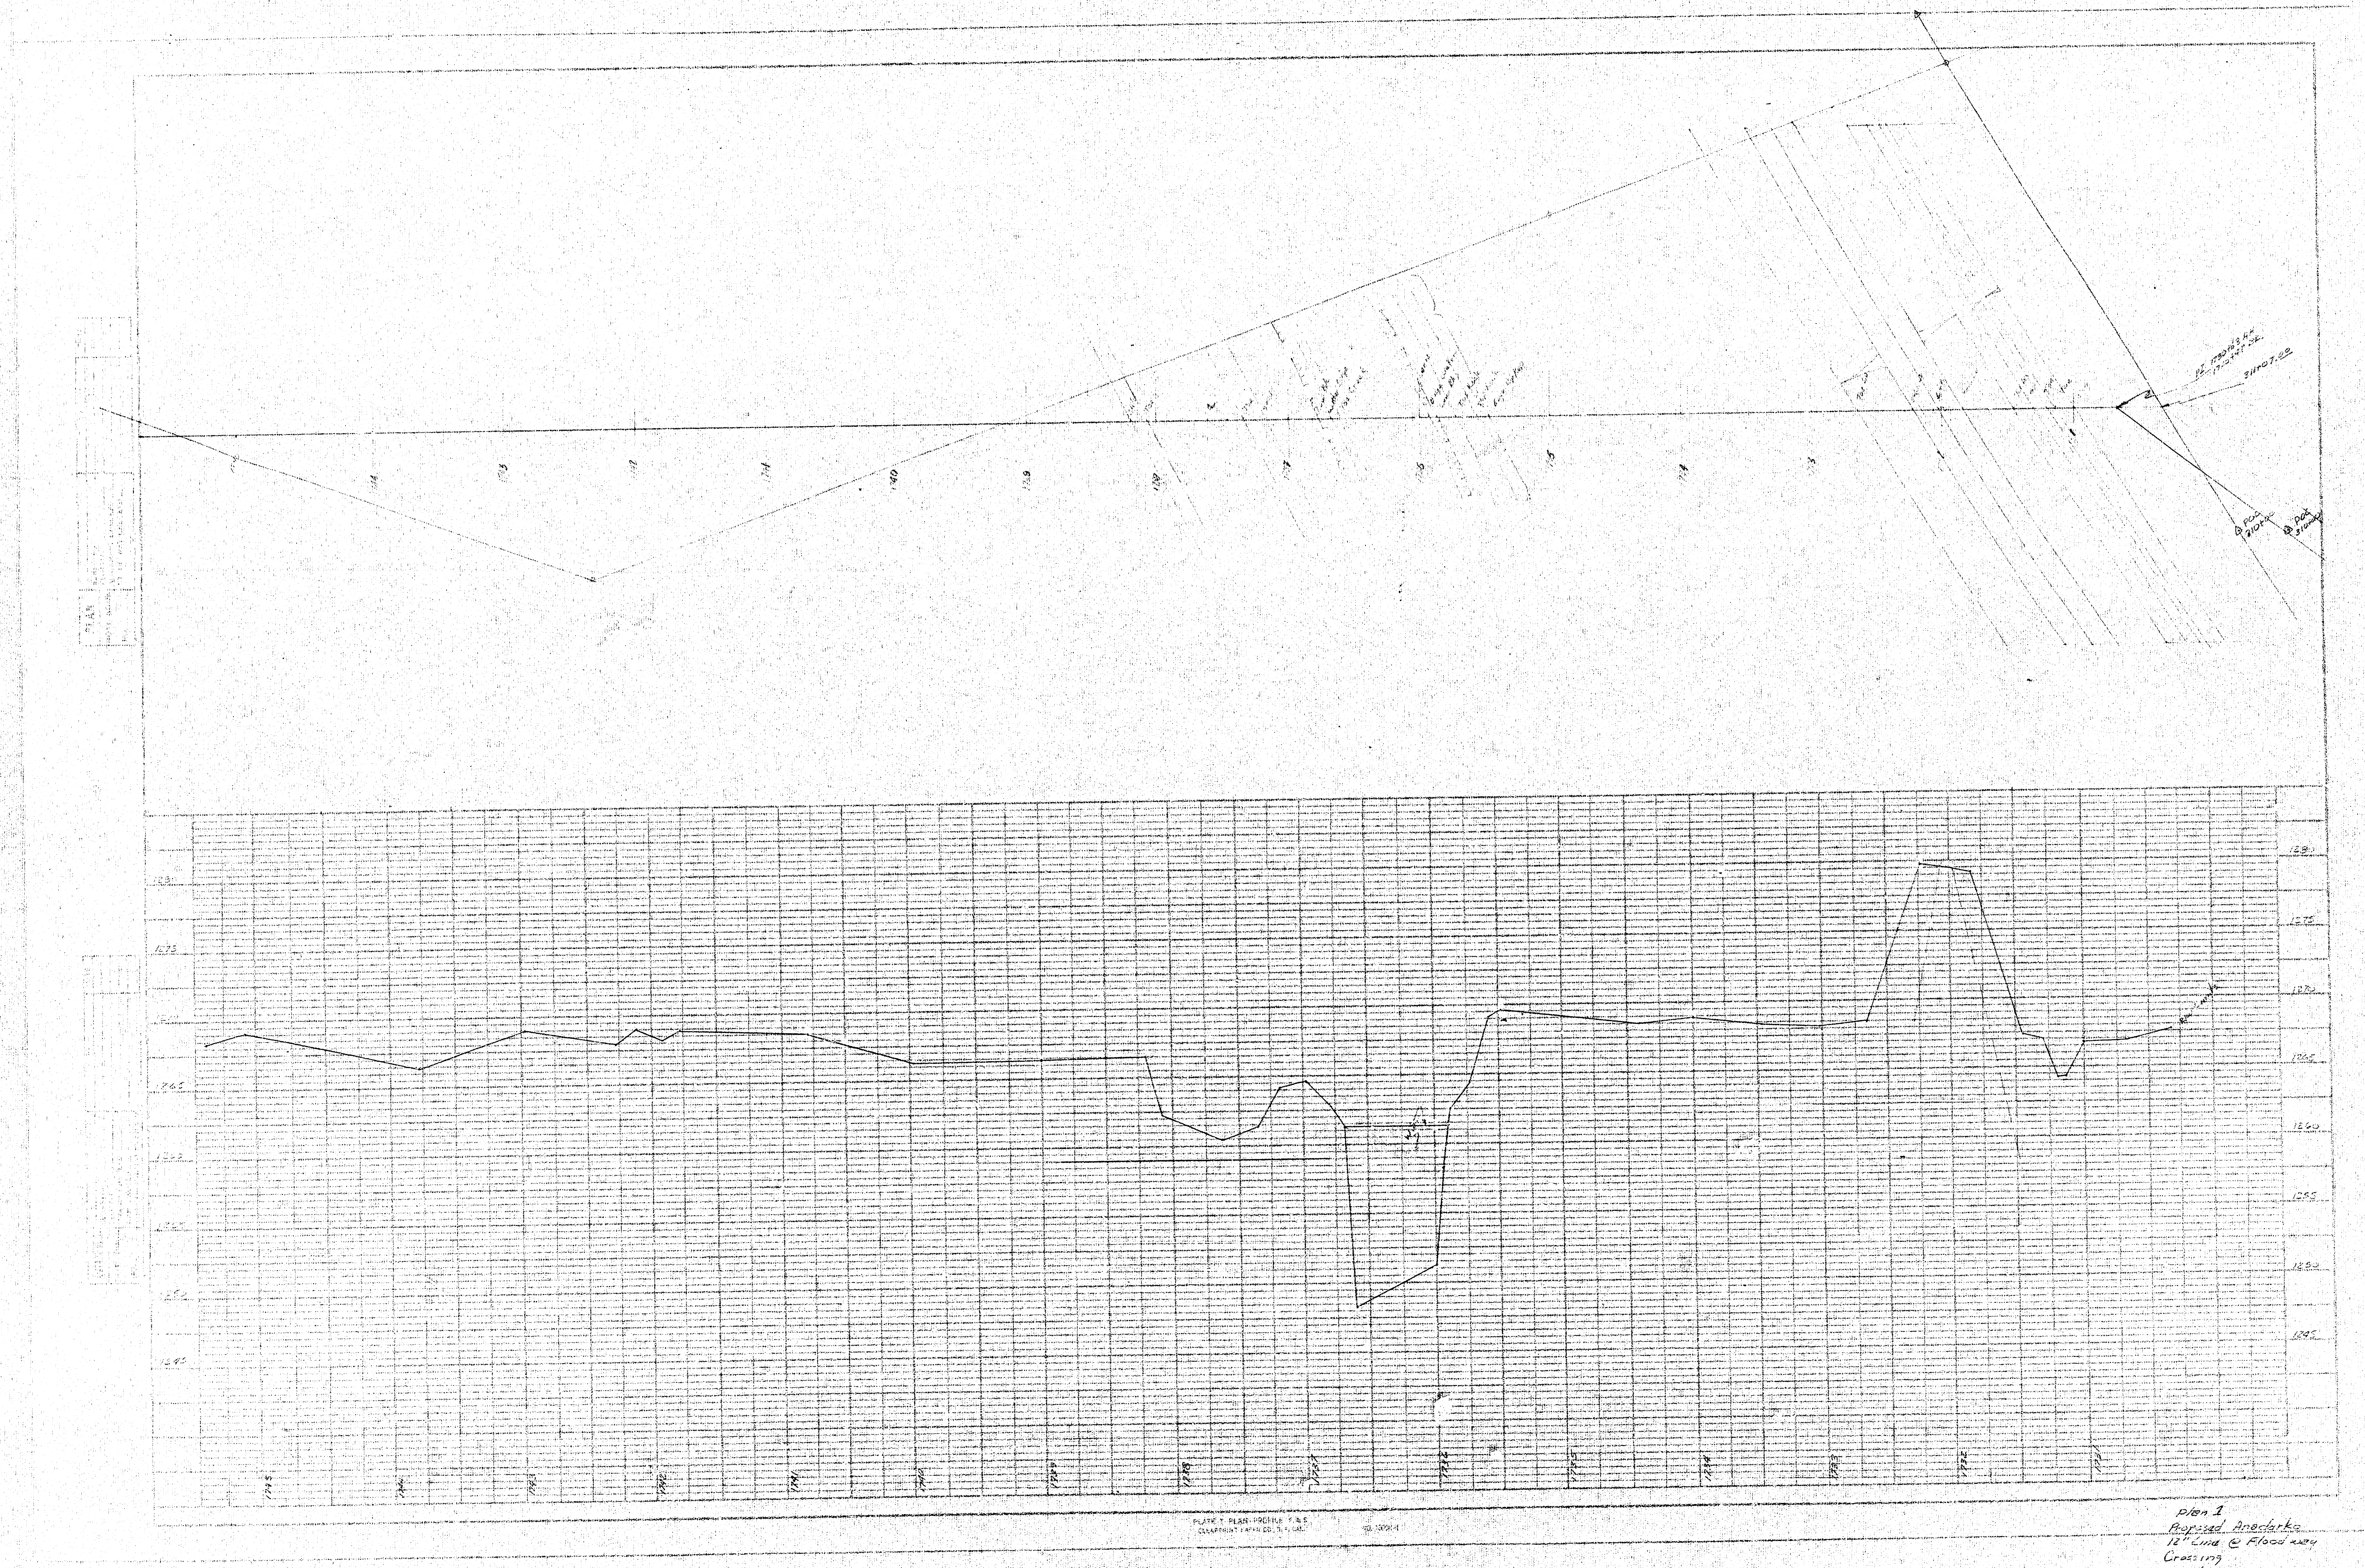
311+07.00
1280
1275
1270
1265
1260
1255
1250
1245

PLATE 1 PLAN-PROFILE [illegible]
CLEARPRINT PAPER CO. [illegible]

Plan 1
Proposed Anadarko
12" Line @ Flood way
Crossing
1"=50'