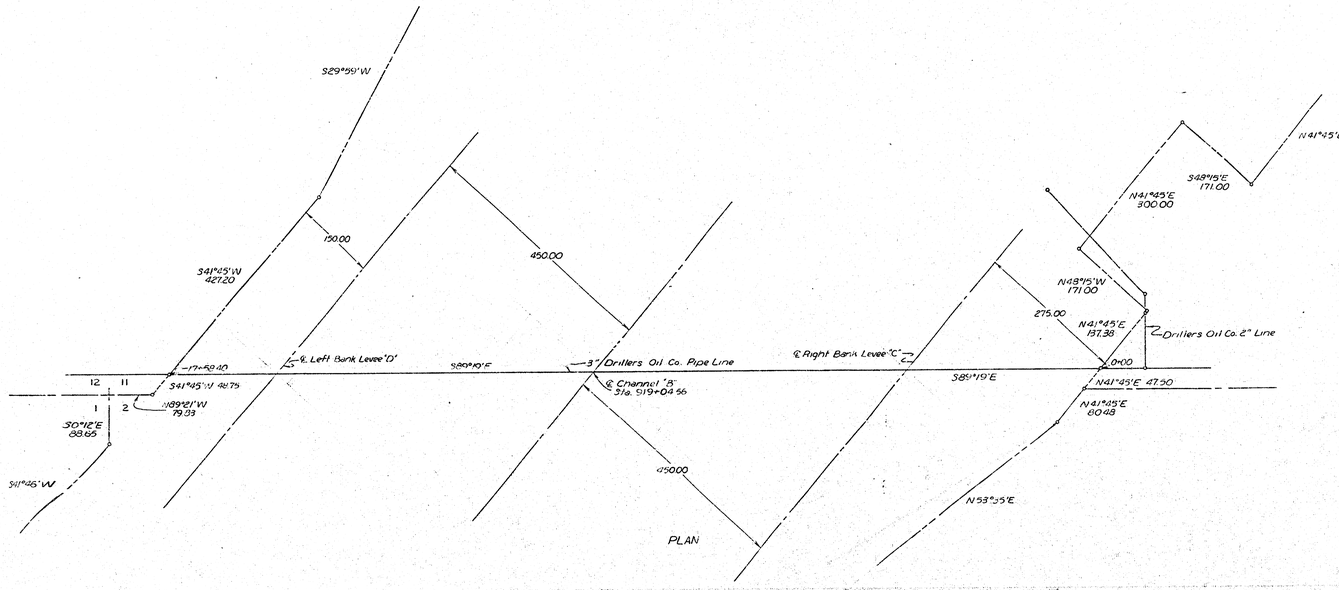

PLAN

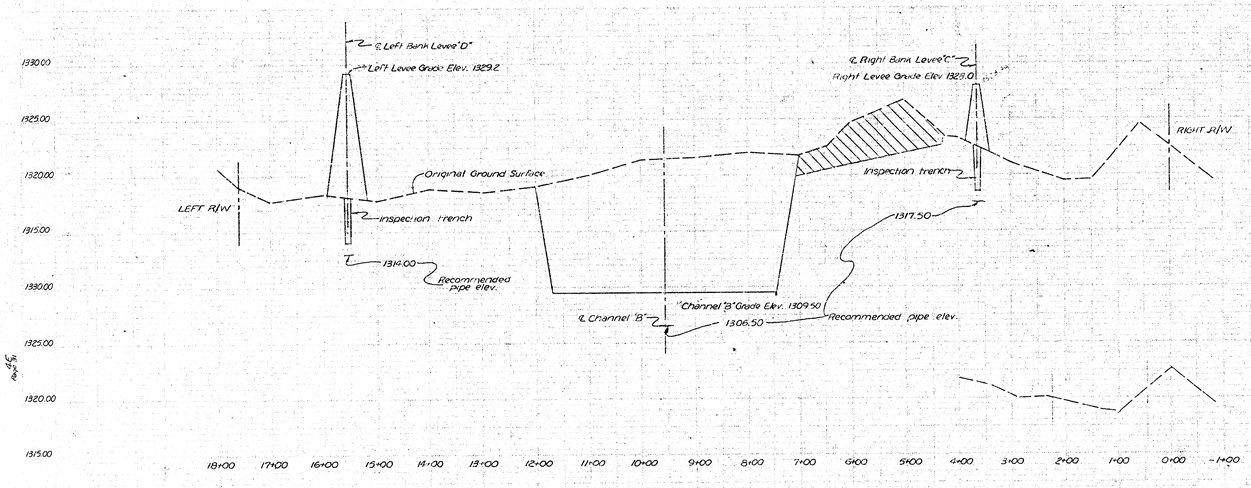

PROFILE
Vertical Scale 1" = 5'

ARKANSAS RIVER BASIN
WICHITA AND VALLEY CENTER
FLOOD CONTROL PROJECT
BIG SLOUGH - COWSKIN CREEK FLOODWAY
PARCEL "B" PLAN AND PROFILE
DRILLERS OIL CO.
3" AND 2" PIPE LINE
℄ STA. 919+04.56

SCALE: 1 INCH = 100 FEET

CITY-COUNTY ENGINEER OFFICE, WICHITA, KANSAS

APPROVED
C. A. Schofield
ENGINEER-IN-CHARGE

DRAWN J.R.S.
TRACED
CHECKED