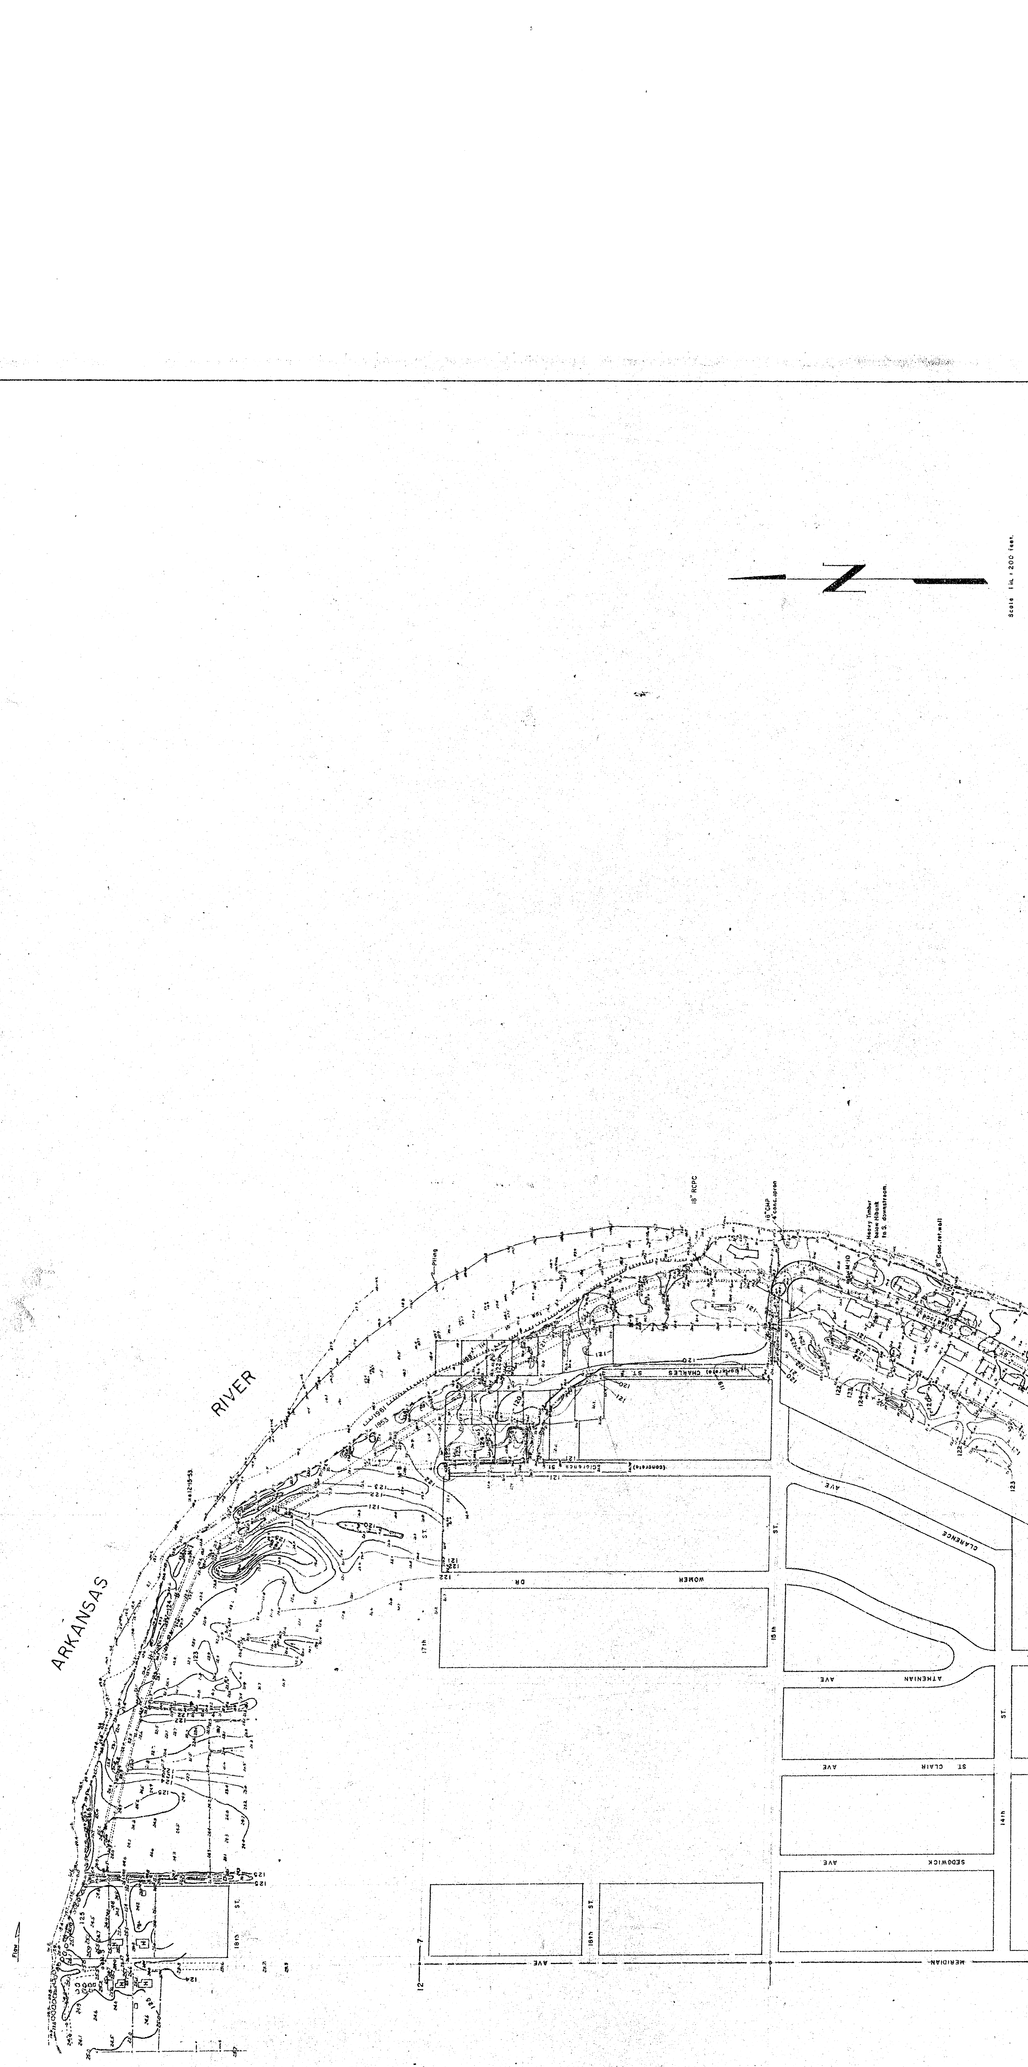

RIVER
ARKANSAS
AVE
CLARENDON
WOREN
DR
ATKINSON
AVE
ST
CLAIR
AVE
SEDGWICK
AVE
MERIDIAN
AVE
CHARLES
ST
Scale 1in.=200 feet