
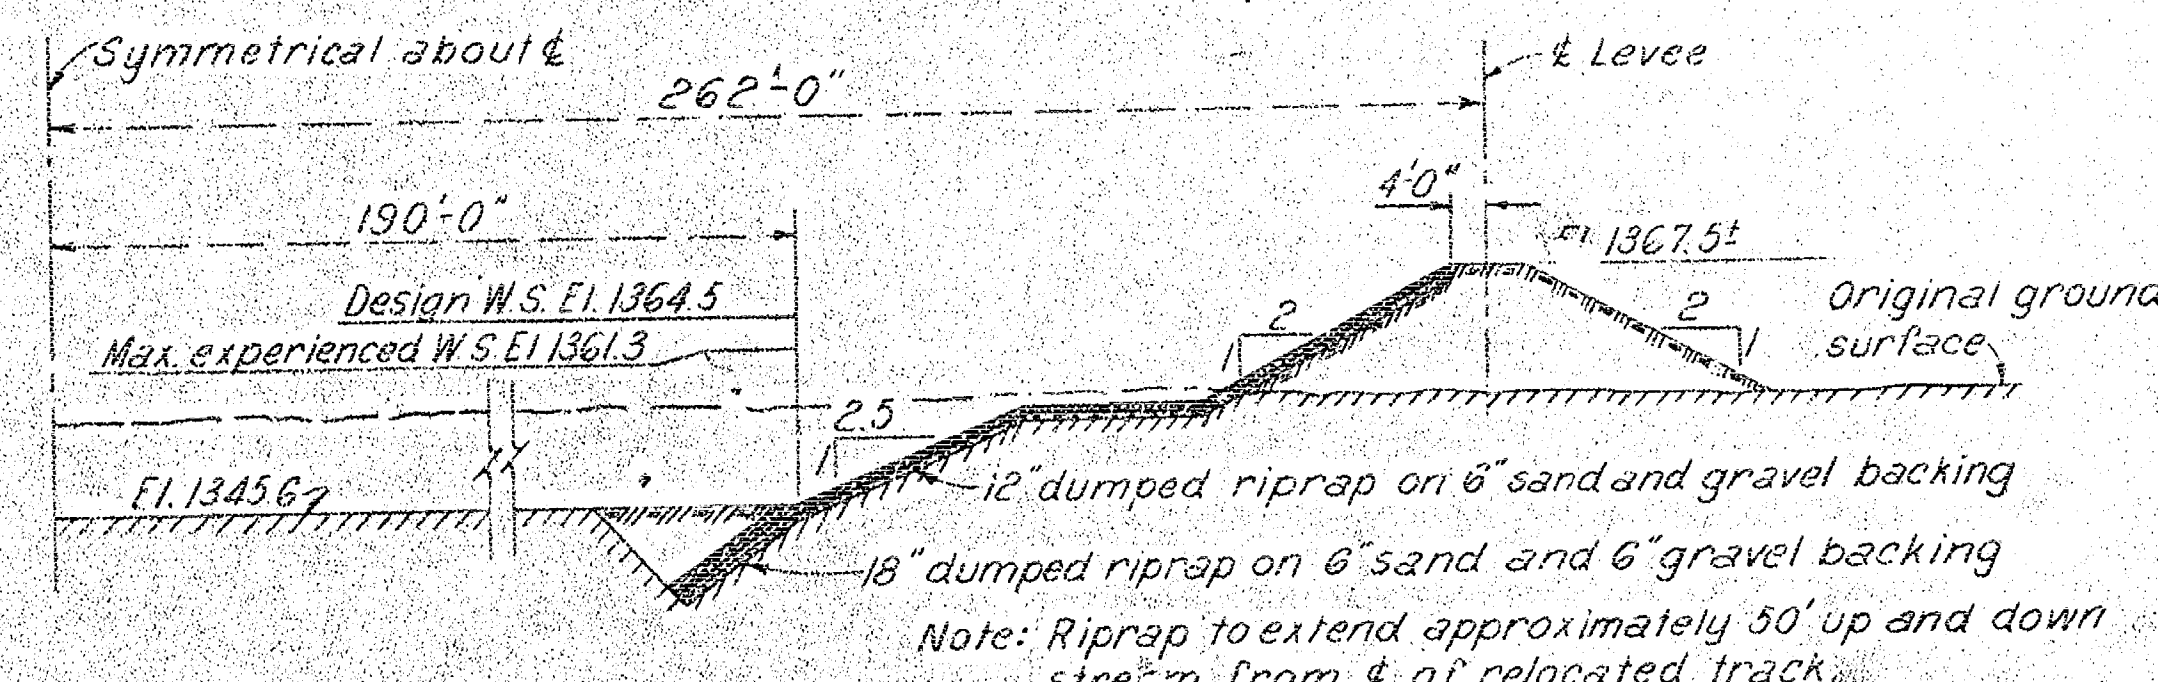
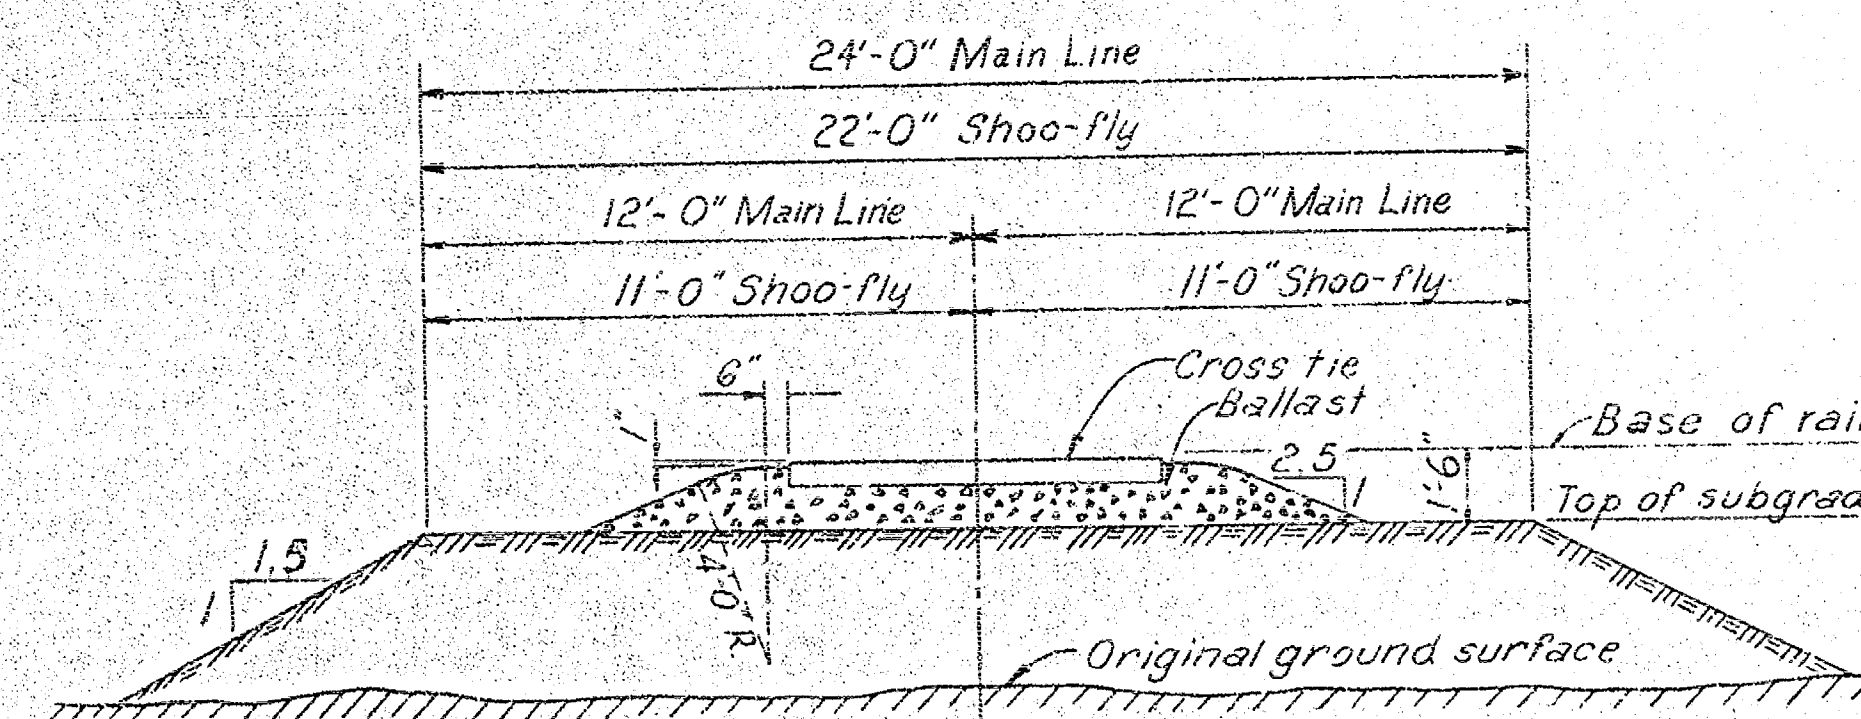


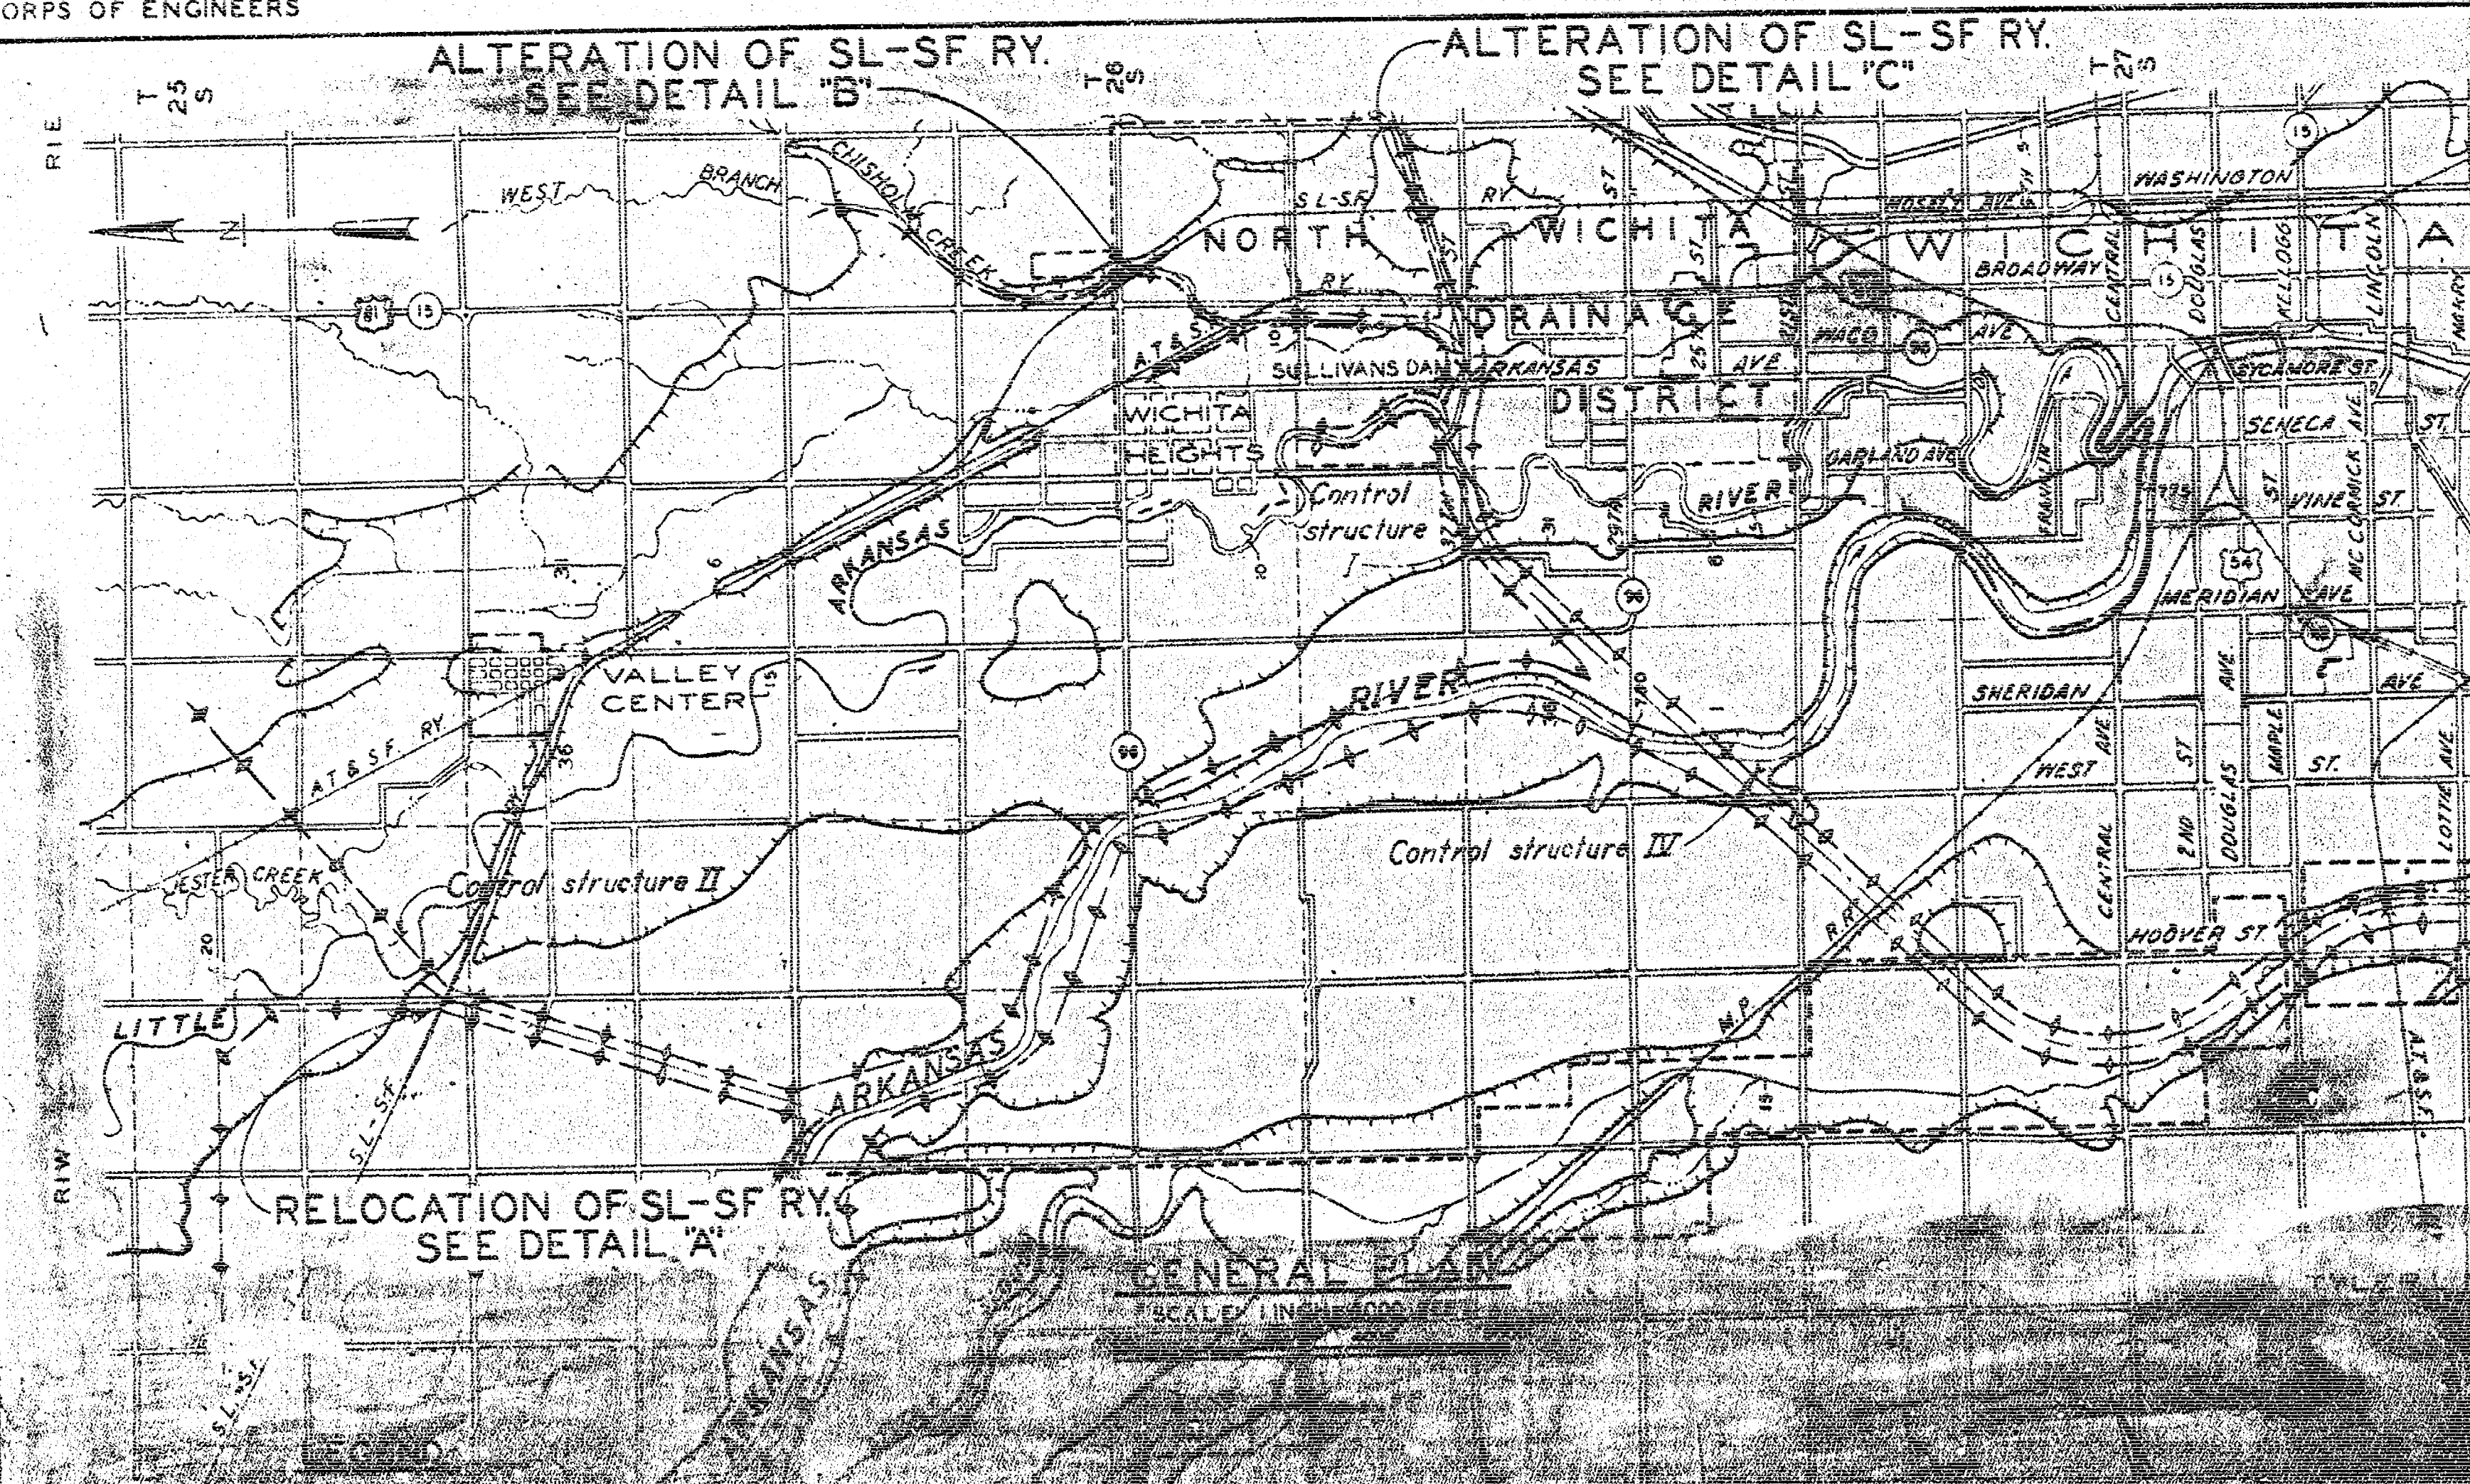

COLOR LEGEND

- APPROXIMATE PROJECT BOUNDARY
- APPROXIMATE E. OF RELOCATED TRACK TO BE CONSTRUCTED
- E. OF EXISTING TRACK TO BE REMOVED
- APPROXIMATE LIMIT OF EXISTING TRACK TO BE REMOVED AND REPLACED AND/OR EXISTING BRIDGE TO BE REMOVED
- APPROXIMATE E. OF TEMPORARY SHOO-FLY TRACK TO BE CONSTRUCTED AND REMOVED
- E. OF EXISTING TRACK NOT AFFECTED BY THIS CONTRACT

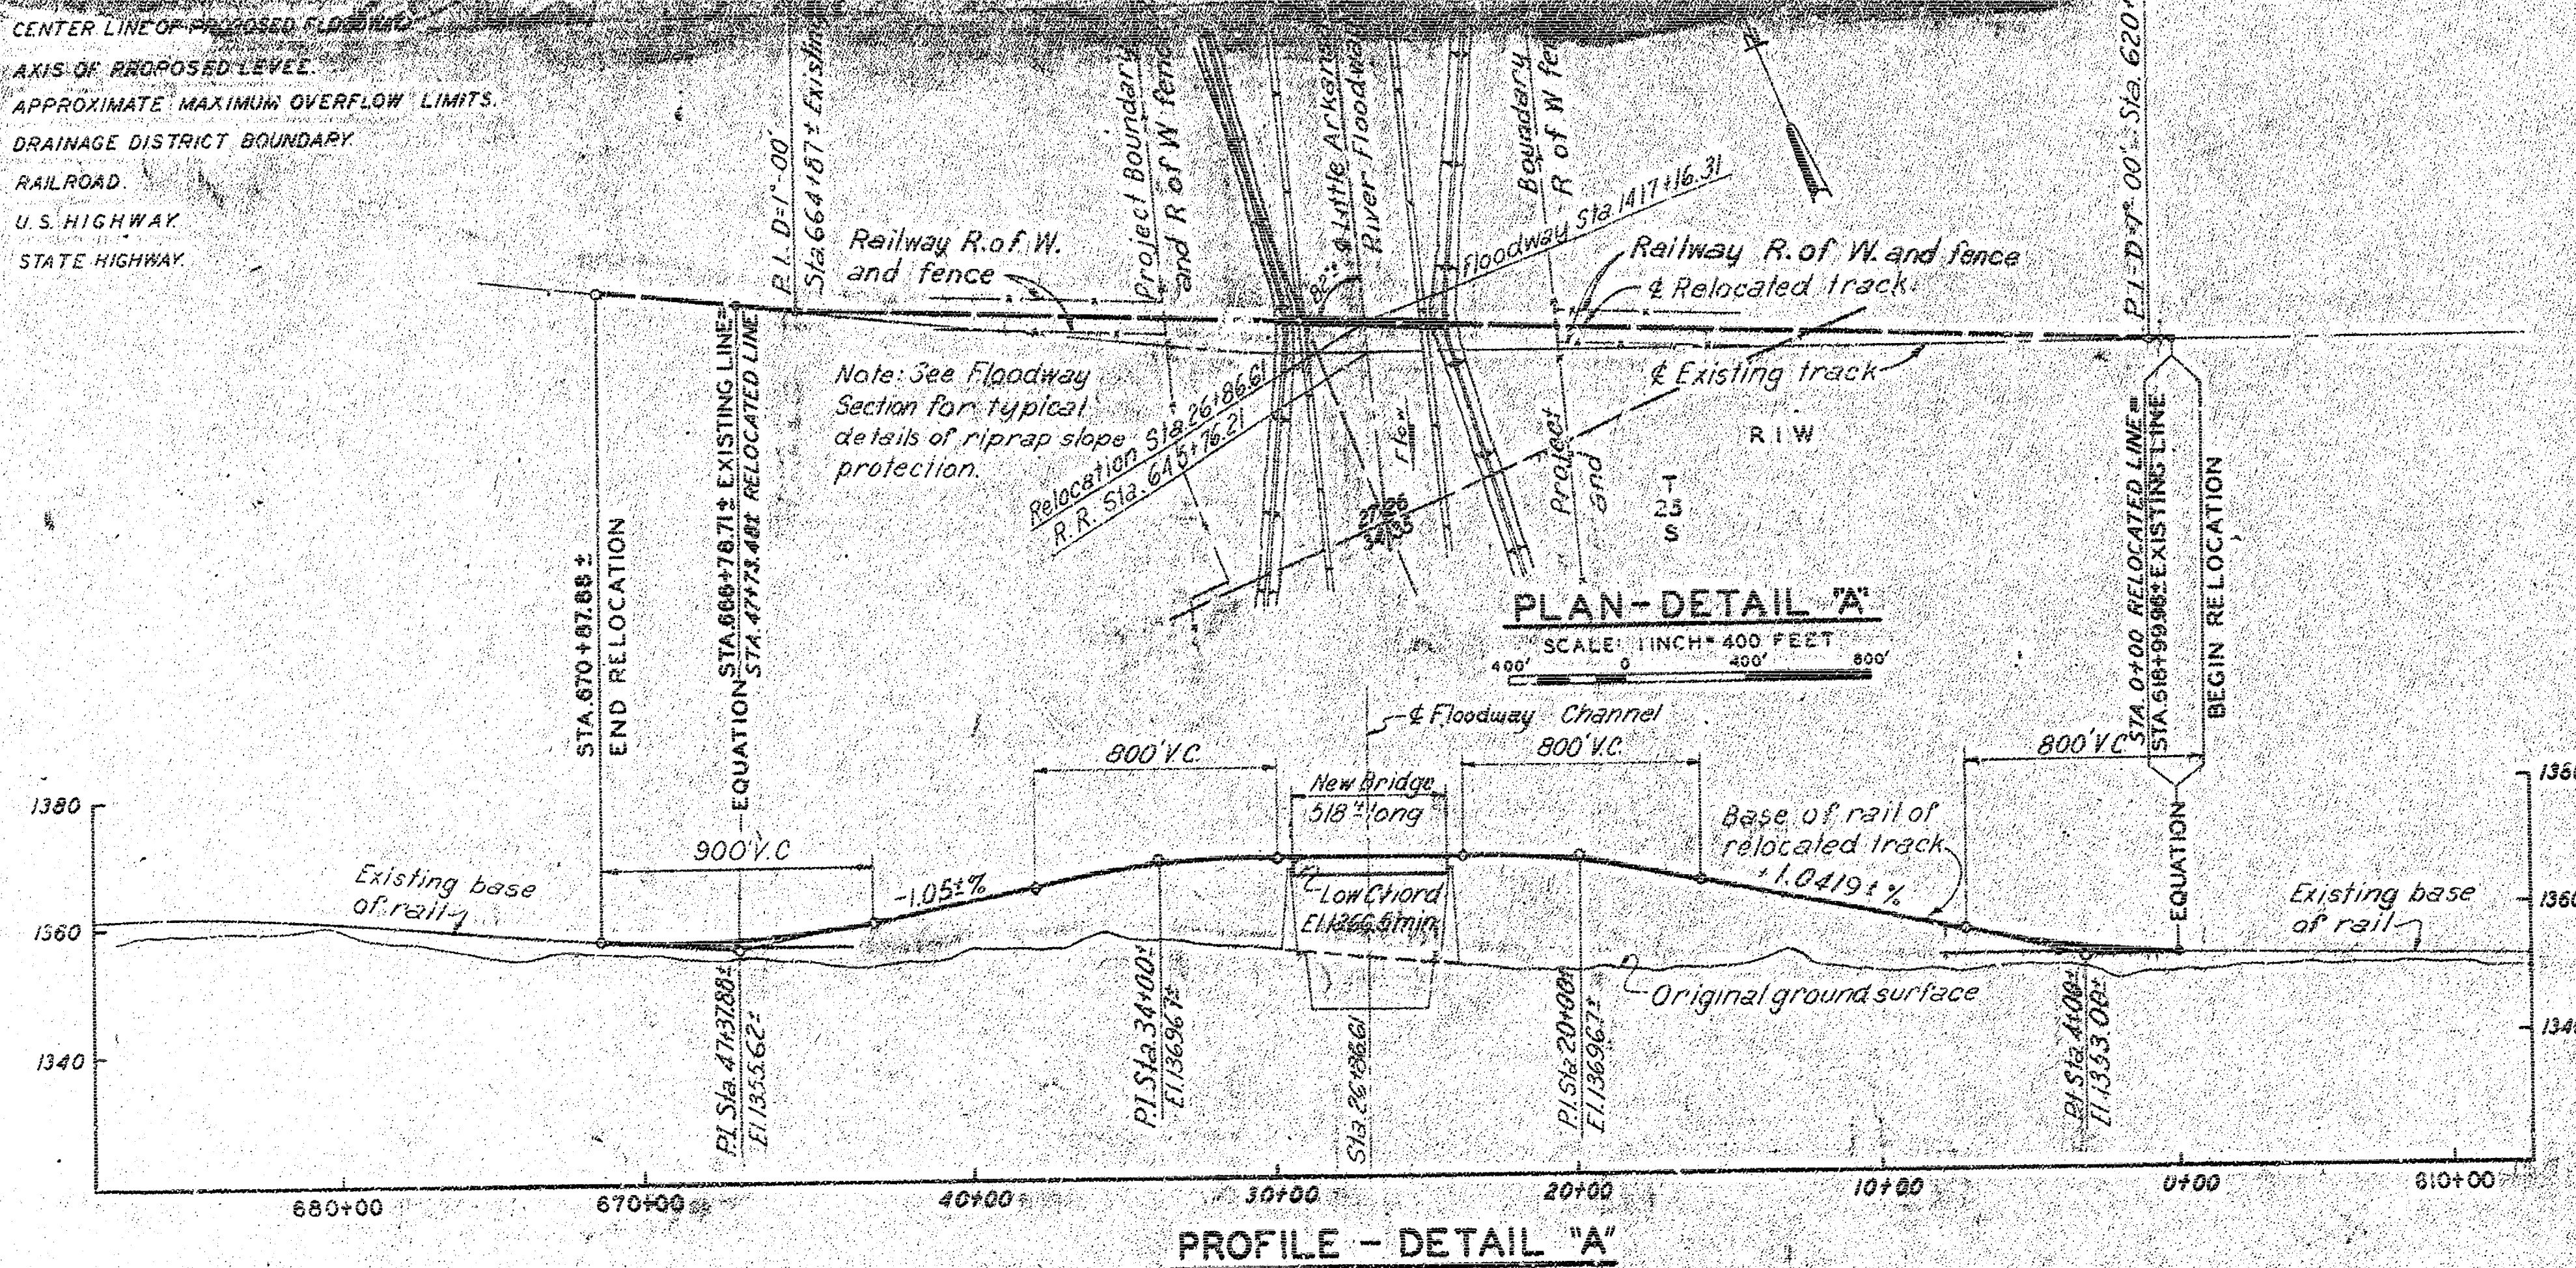


EXHIBIT "B" Reaches Tulsa 11/27/55 JAN 1 1956

ARKANSAS RIVER WATERSHED
WICHITA AND VALLEY CENTER
PROJECT

RELOCATION OF ST. LOUIS-SAN FRANCISCO
RAILWAY COMPANY FACILITIES-I


SCALE AS SHOWN SHEET NO. 1

CORPS OF ENGINEERS, U.S. ARMY, TULSA DISTRICT, OCT. 31, 1955

SUBMITTED APPROVAL RECOMMENDED APPROVED


CHIEF, RELOCATIONS SECTION CHIEF, PROJECTS BRANCH CHIEF, ENGINEERING DIVISION FOR THE DISTRICT ENGINEER

DRAWN G.T.G. P.E. TO ACCOMPANY CONTRACT NO. DA-36-080-CIV-ENG-542 C121-98

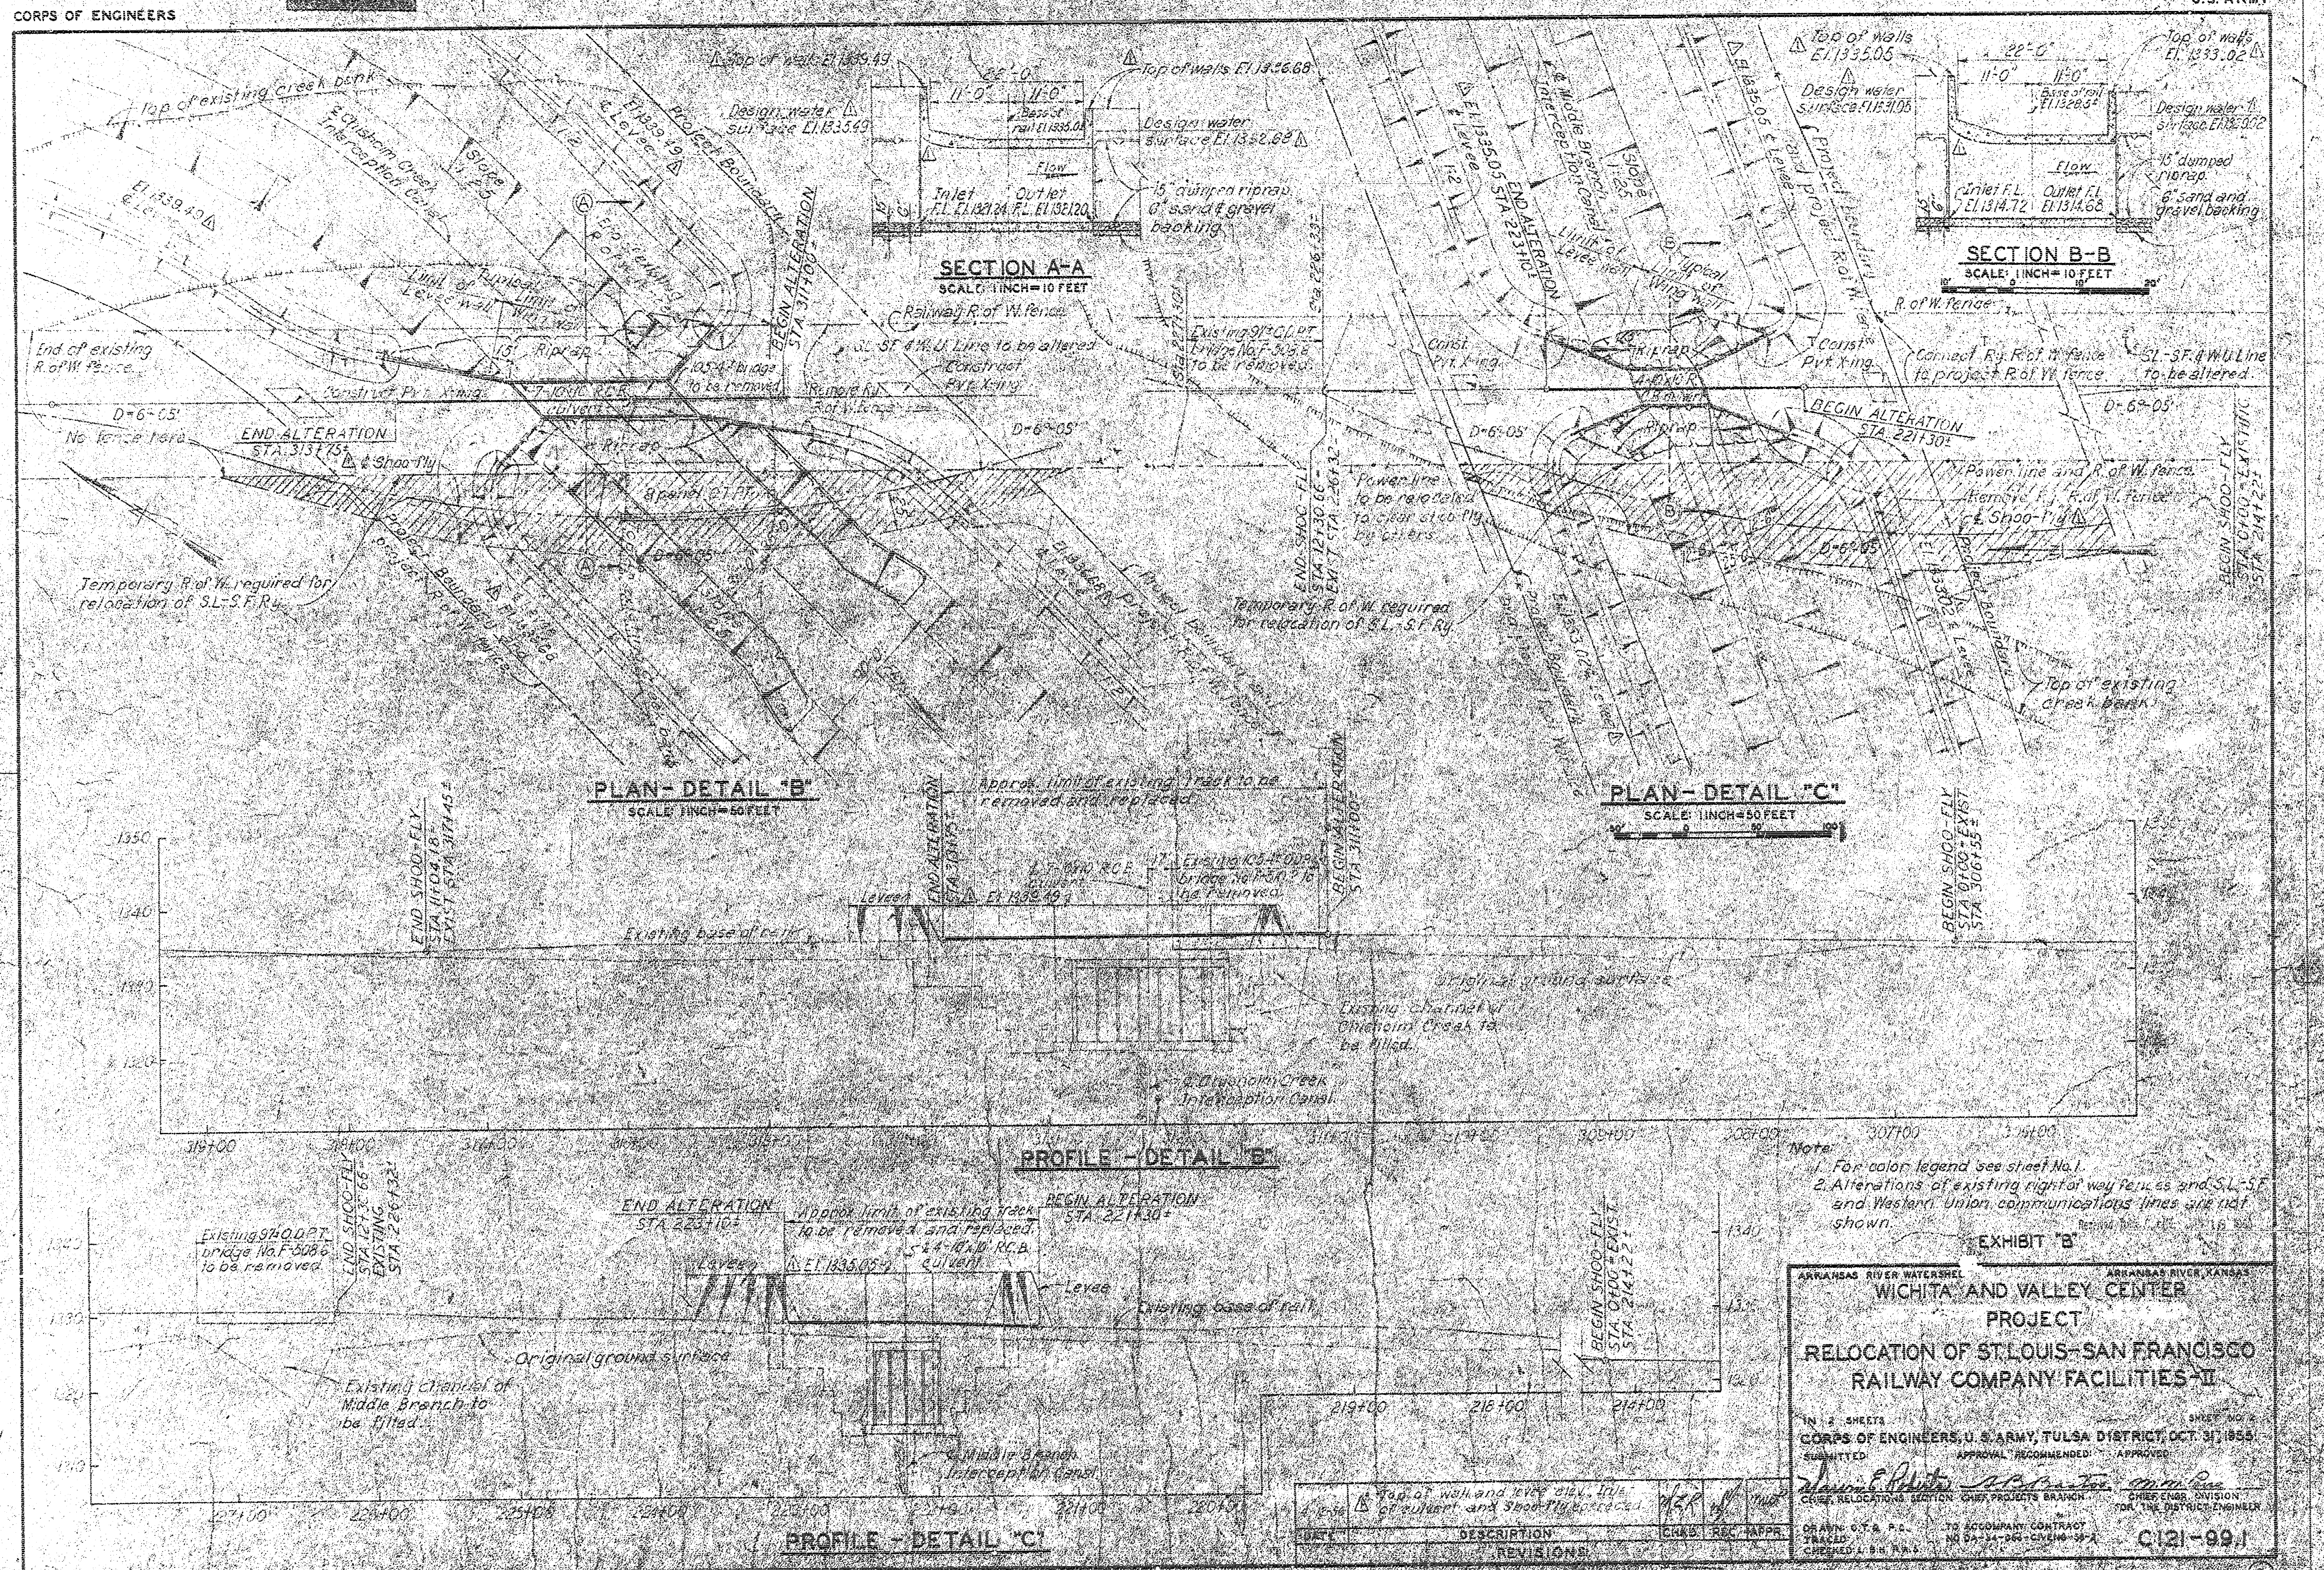

CORPS OF ENGINEERS

ALTERATION OF SL-SF RY

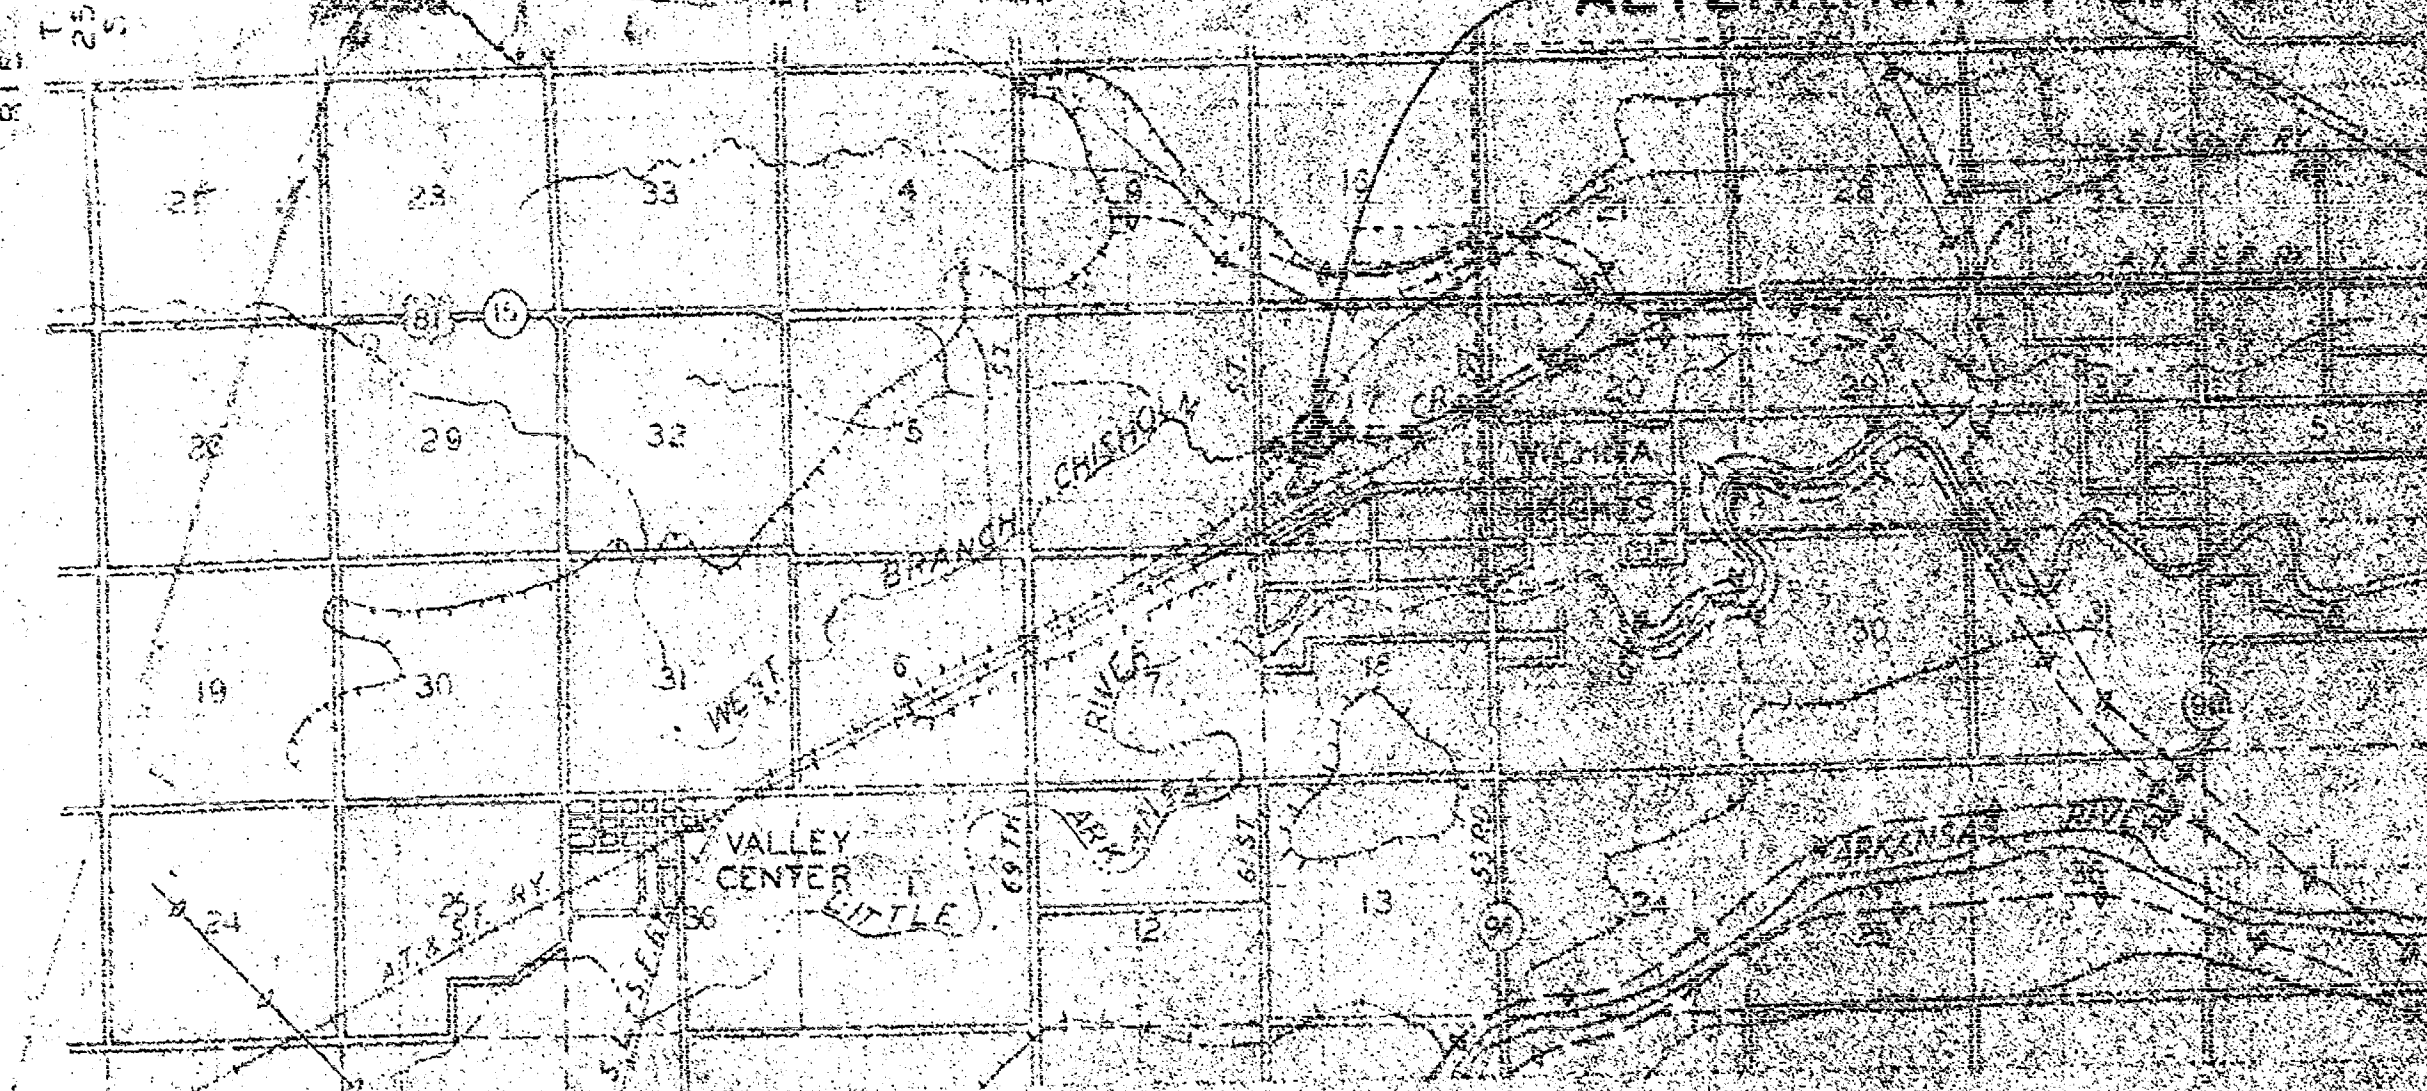


GENERAL PLAN

SCALE: 1 INCH = 4000 FEET



LEGEND

- PROPOSED LEVEL
- EXISTING LEVEL
- APPROXIMATE MINIMUM OVERHEAD LIMITS
- DRAINAGE DISTRICT BOUNDARY
- RAILROAD
- U.S. HIGHWAY
- STATE ROUTE

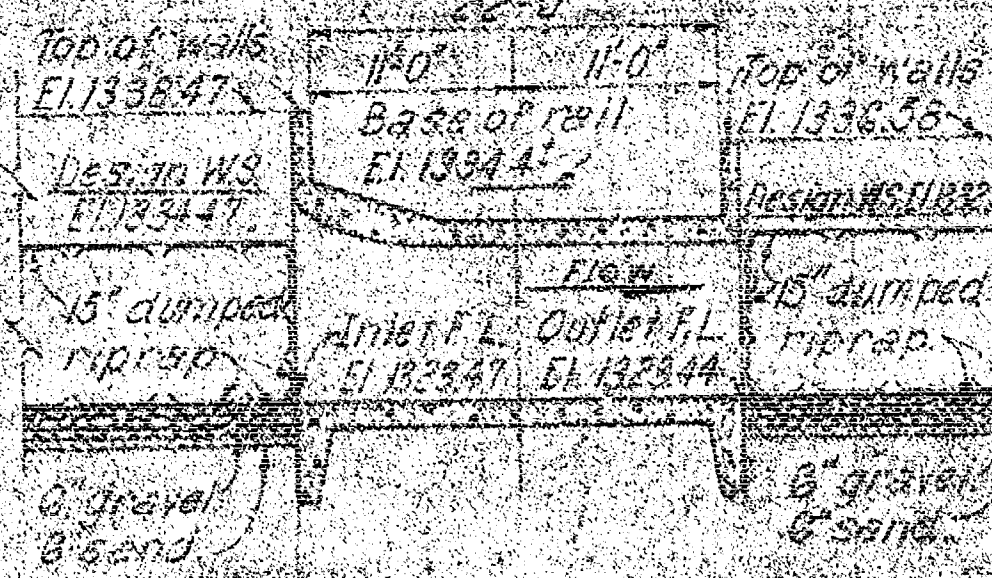

SECTION A-A

SCALE: 1 INCH = 10 FEET

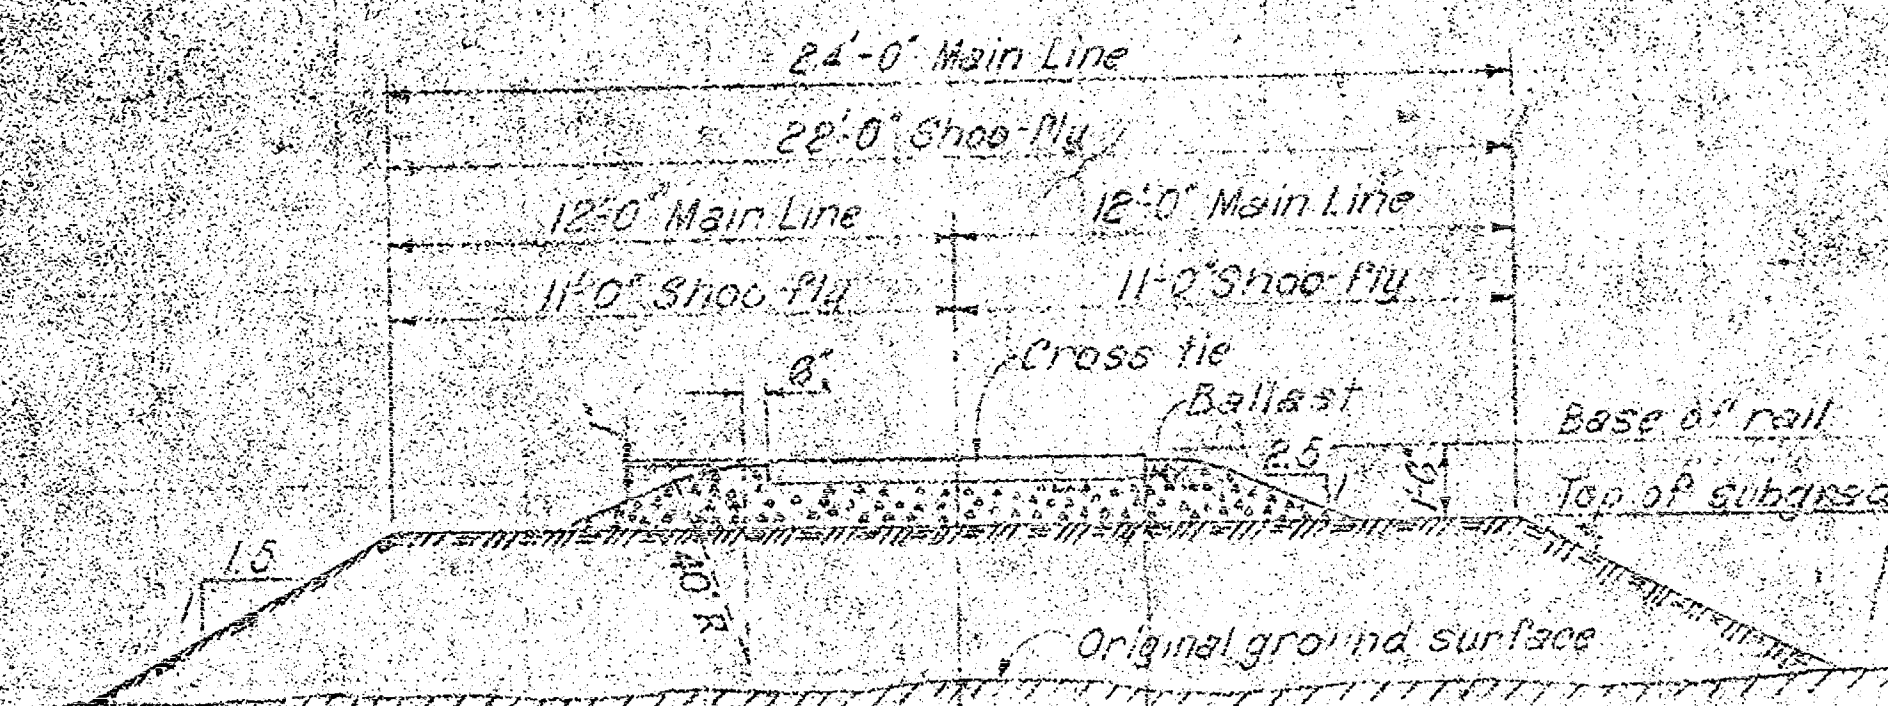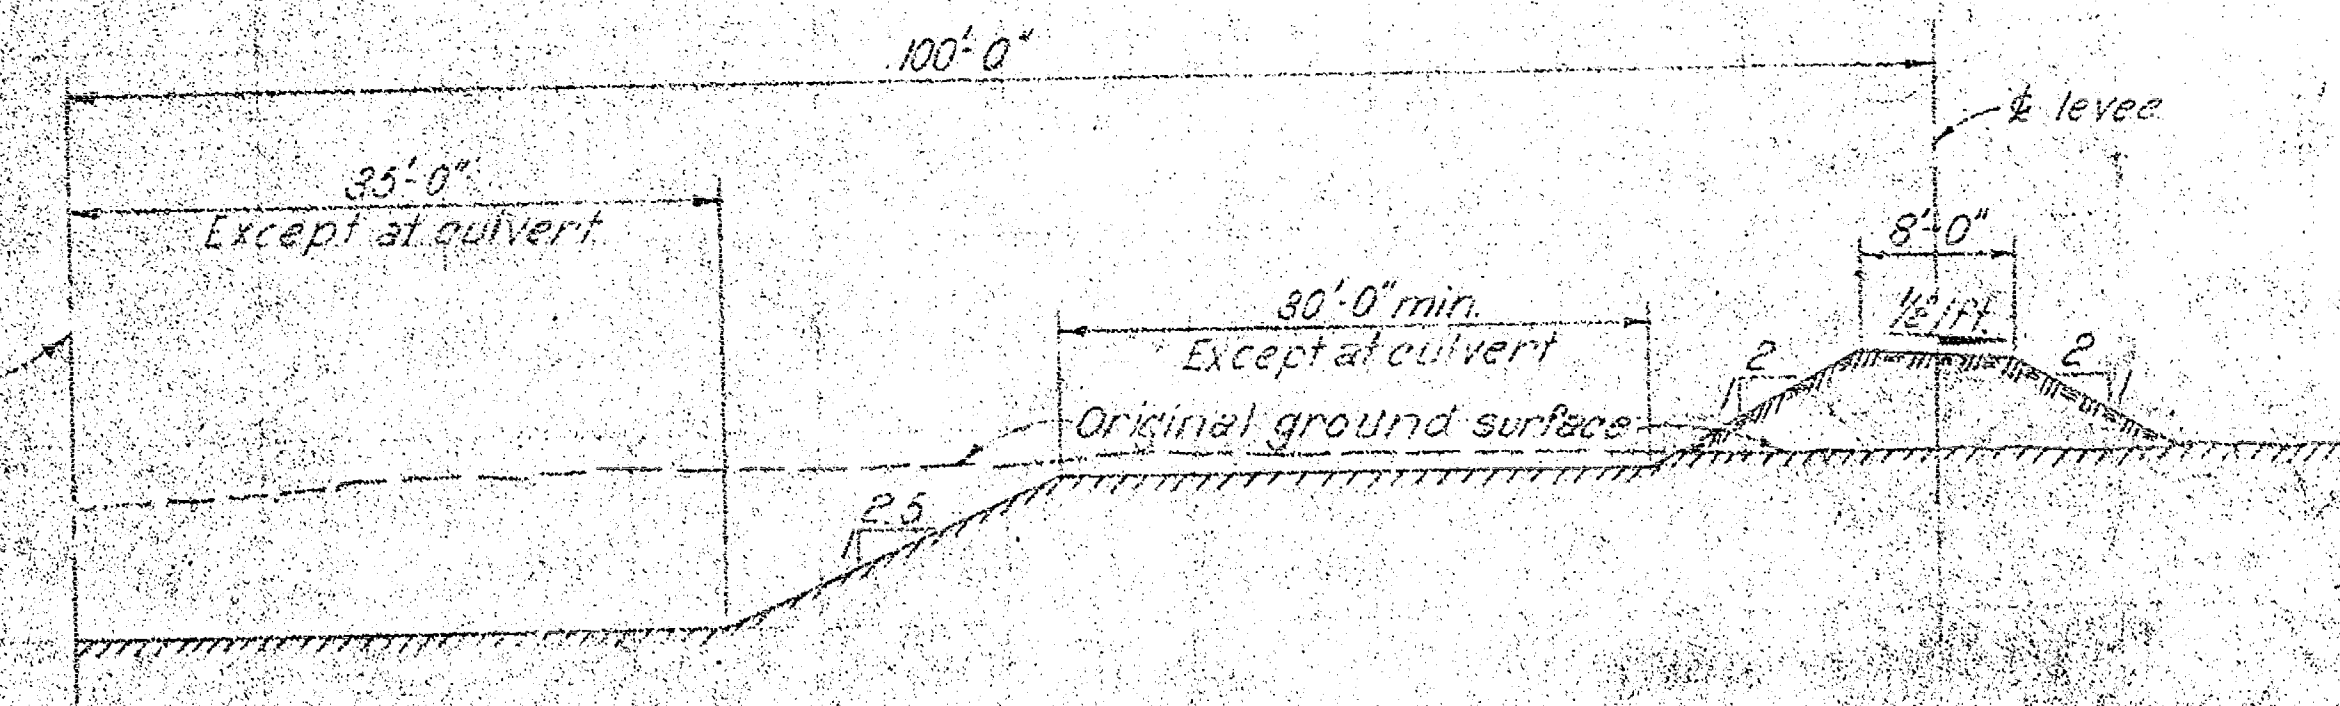
TYPICAL SECTION
(EMBANKMENT AND BALLAST)
ALTERED & SHOO-FLY TRACK
NO SCALE

TYPICAL CHANNEL SECTION

SCALE: 1 INCH = 10 FEET


COLOR LEGEND

- APPROXIMATE PROJECT BOUNDARY
- APPROXIMATE LIMIT OF EXISTING TRACK TO BE REMOVED AND REPLACED AND/OR EXISTING BRIDGE TO BE REMOVED
- APPROXIMATE LIMIT OF TEMPORARY SHOO-FLY TRACK TO BE CONSTRUCTED AND REMOVED
- EXISTING TRACK NOT AFFECTED BY THIS CONTRACT

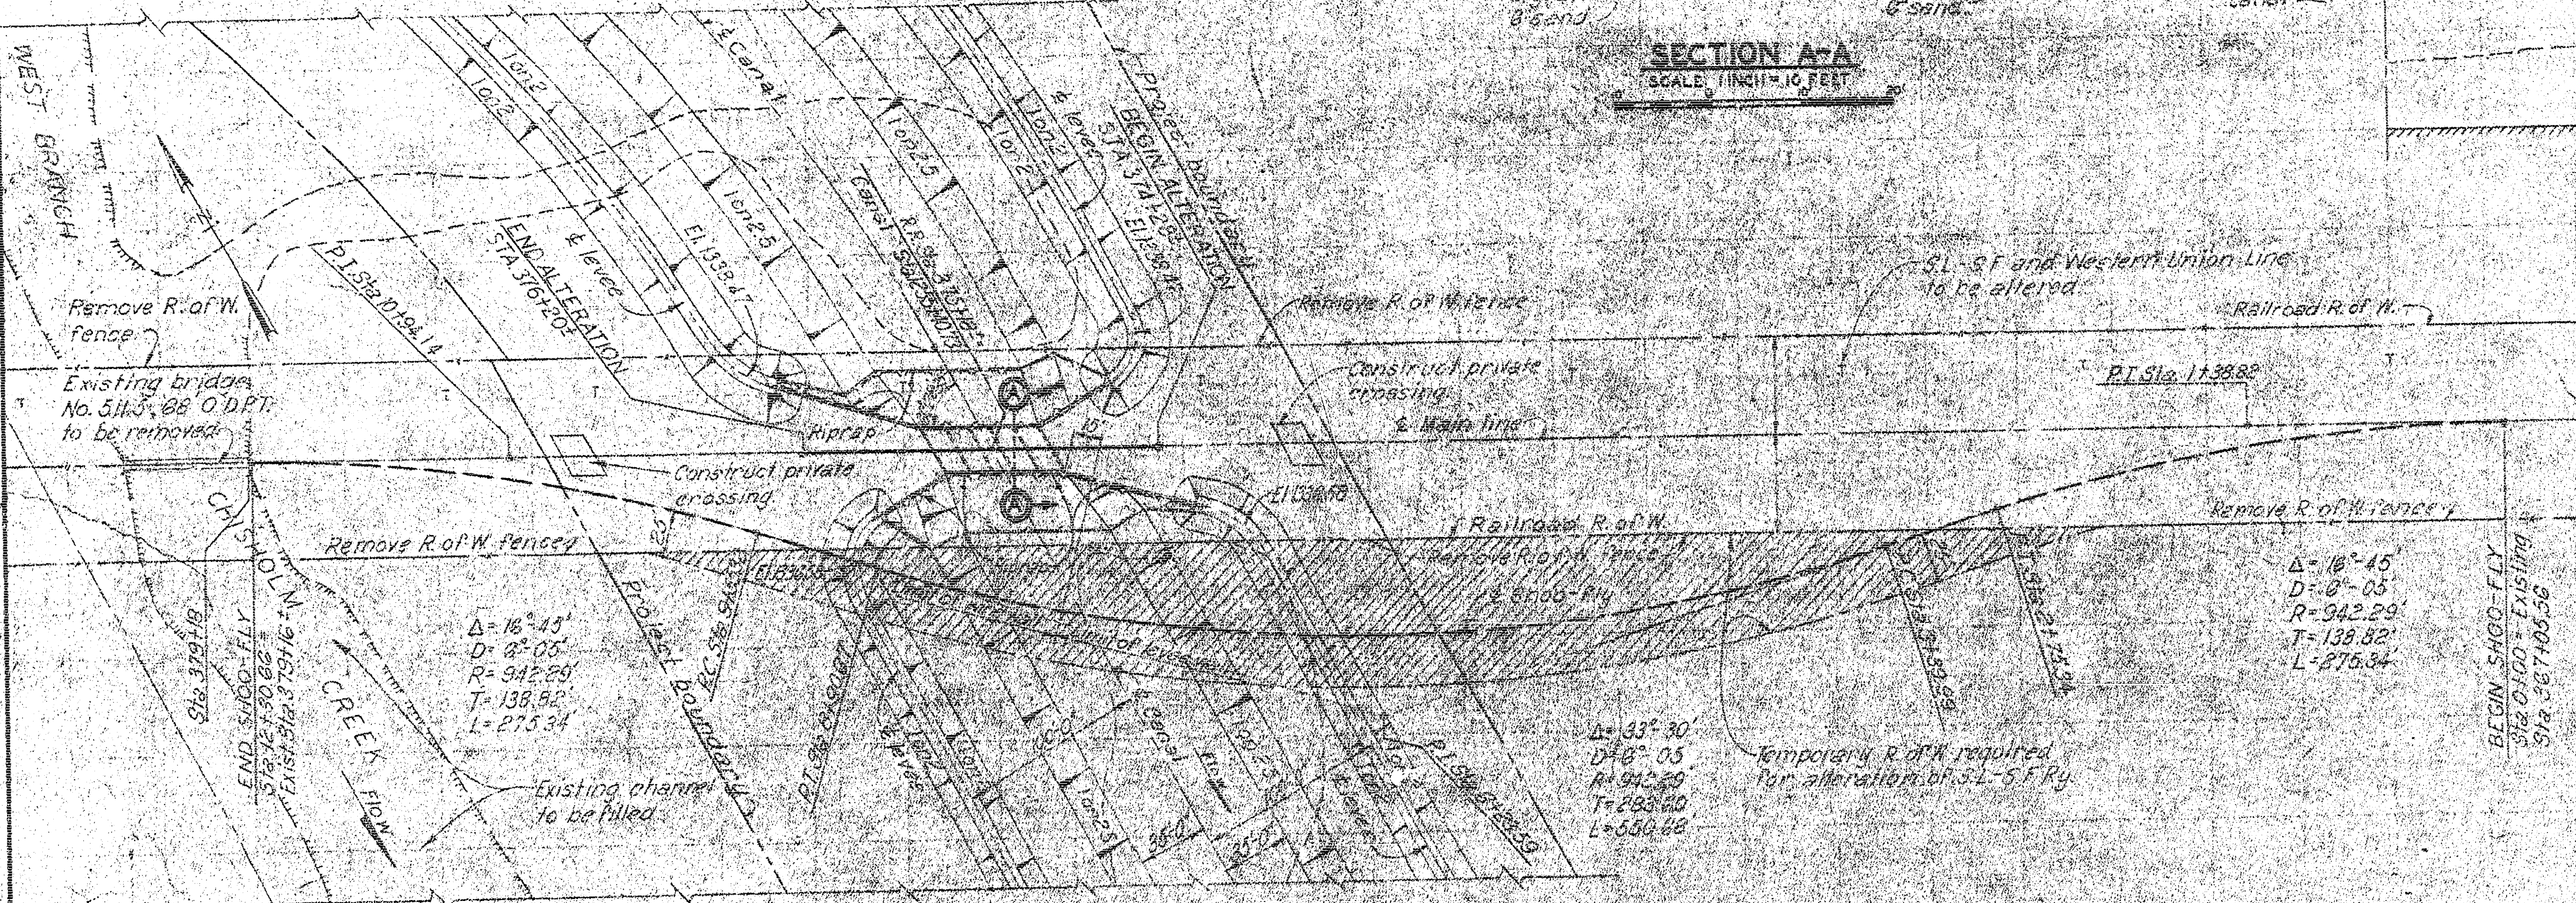

PLAN

SCALE: 1 INCH = 50 FEET

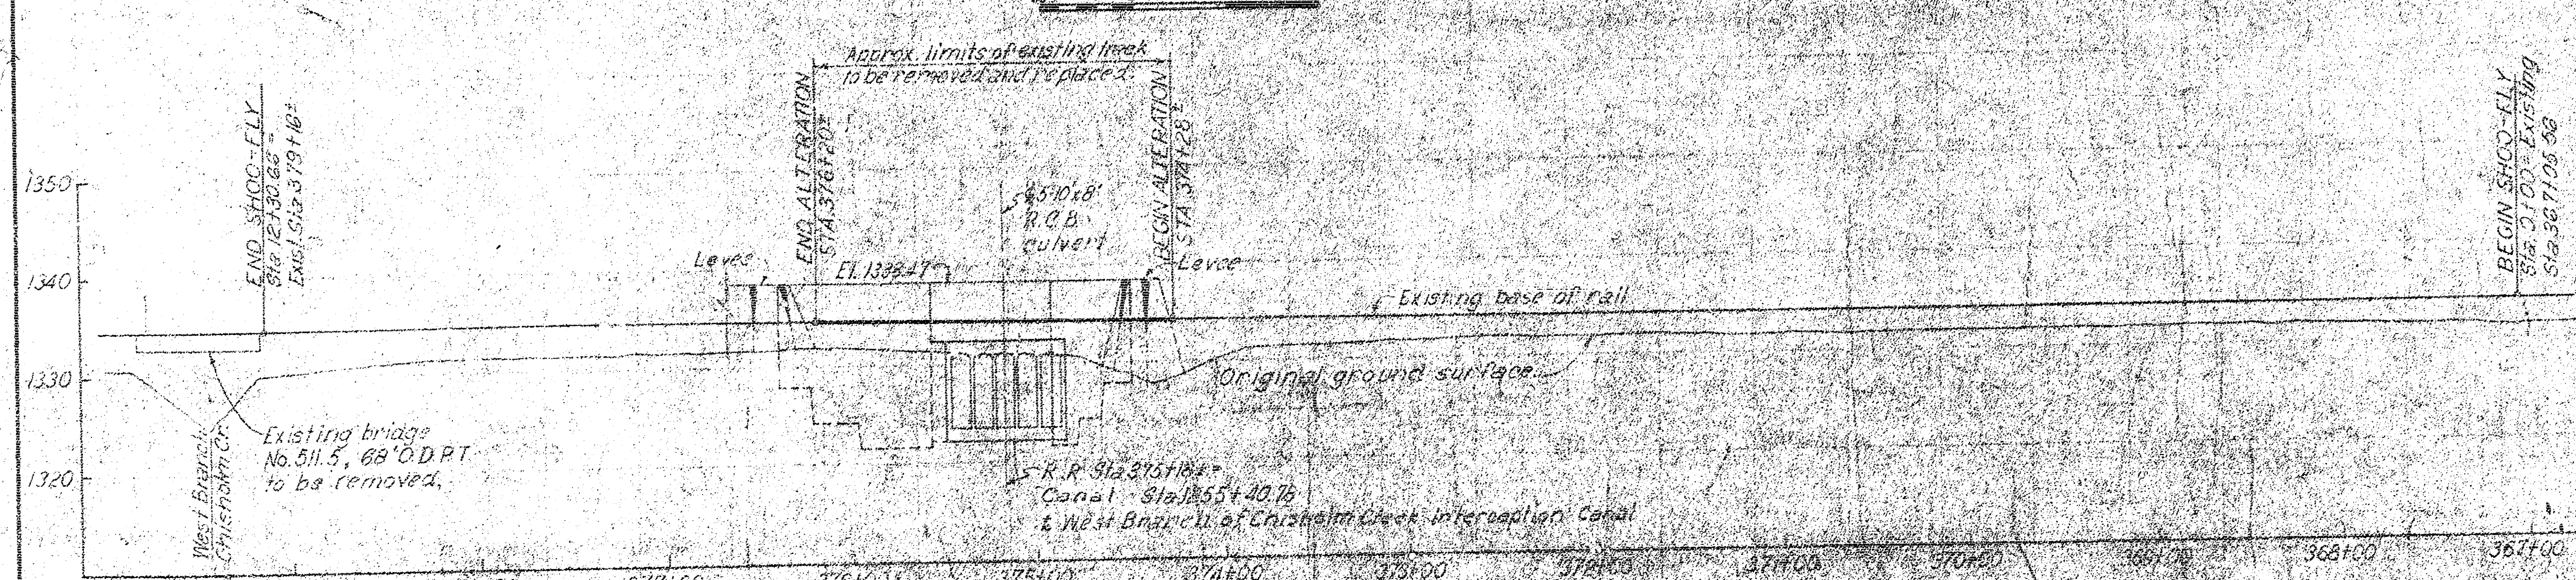

PROFILE

Notes:
1. Alteration of existing right-of-way fences and SL-SF and Western Union communication lines are not shown.

EXHIBIT C

ARKANSAS RIVER WATERSHED		ARKANSAS RIVER, KANSAS	
WICHITA AND VALLEY CENTER PROJECT			
RELOCATION OF ST. LOUIS-SAN FRANCISCO RAILWAY COMPANY FACILITIES - III			
IN 1" SHEET		SCALE: AS SHOWN	
CORPS OF ENGINEERS, U.S. ARMY, TULSA DISTRICT		SHEET NO. 1	
SUBMITTED: DEC. 17, 1956		APPROVED: DEC. 17, 1956	
FOR CHIEF, RELOCATION SECTION		FOR CHIEF, PROJECTS BRANCH	
DRAWN: G.T.G. R.O.B.		CHECKED: P.A.S.	
PROJECT: 6121-100		PROJECT: 6121-100	