



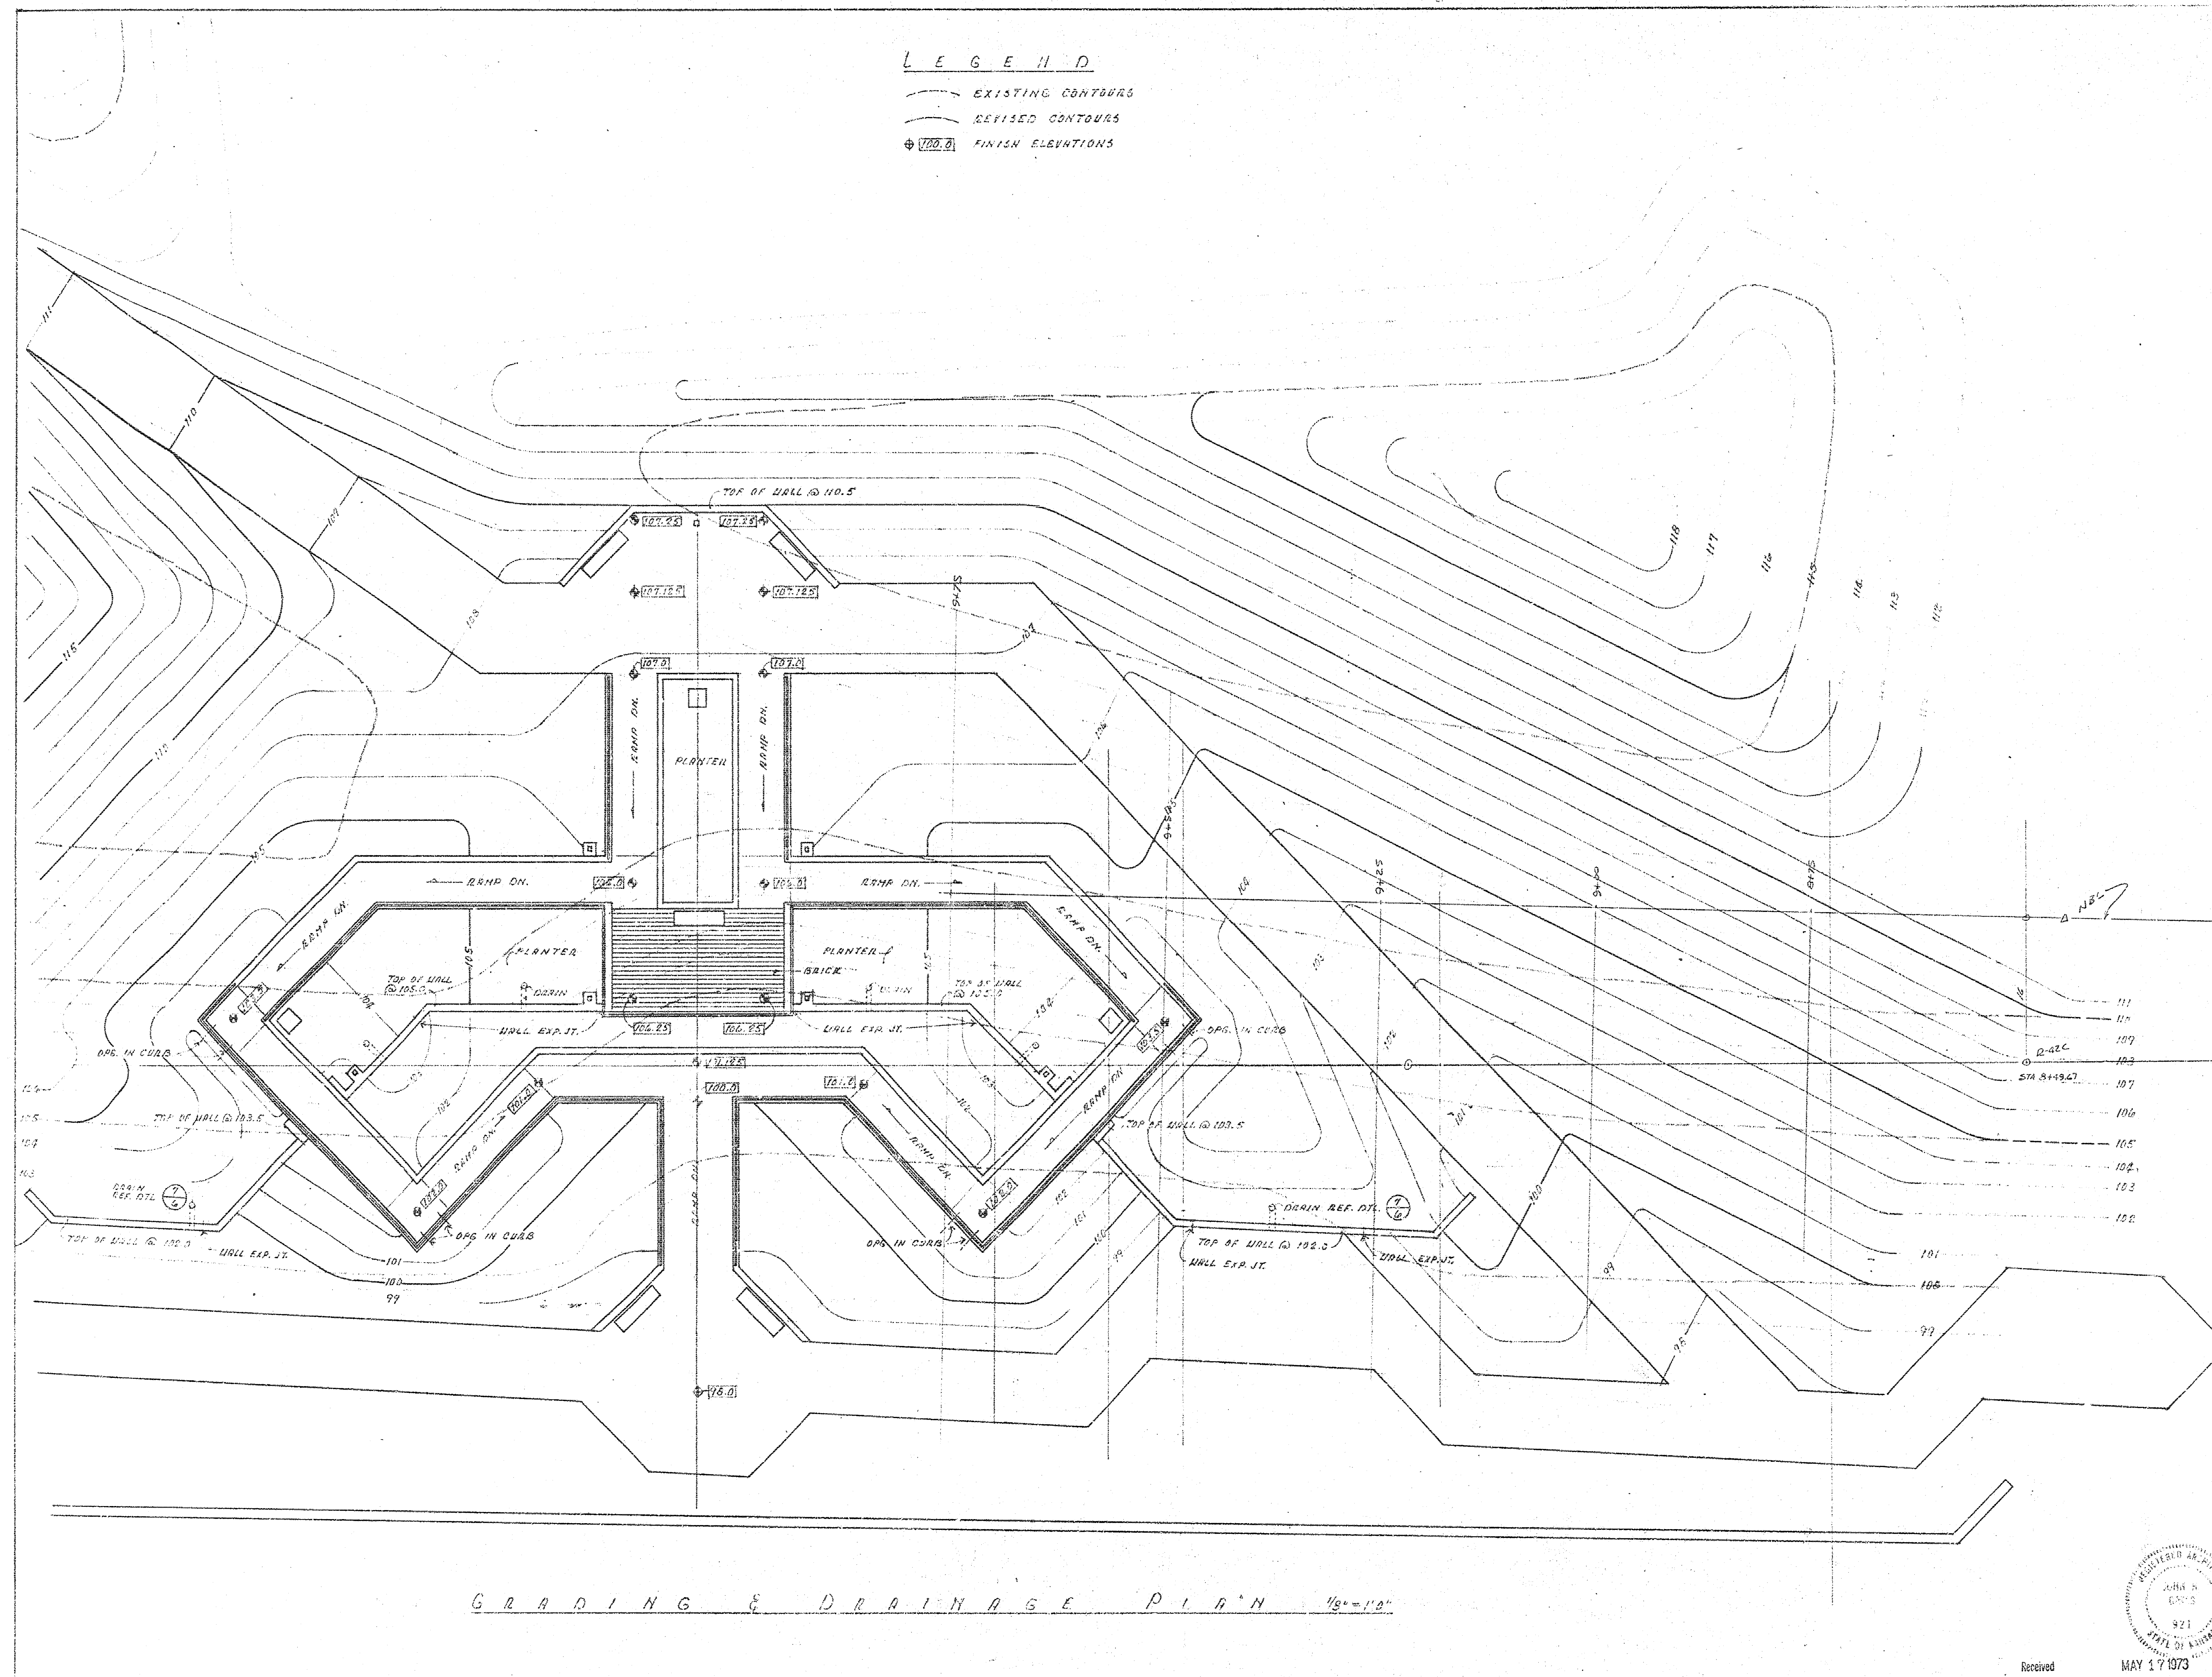

FINAL SURVEY	DATE
NO. _____	BY _____
REMARKS	
AREA CHECKED	

ORIGINAL SURVEY	DATE
NO. _____	BY _____
REMARKS	
AREA CHECKED	

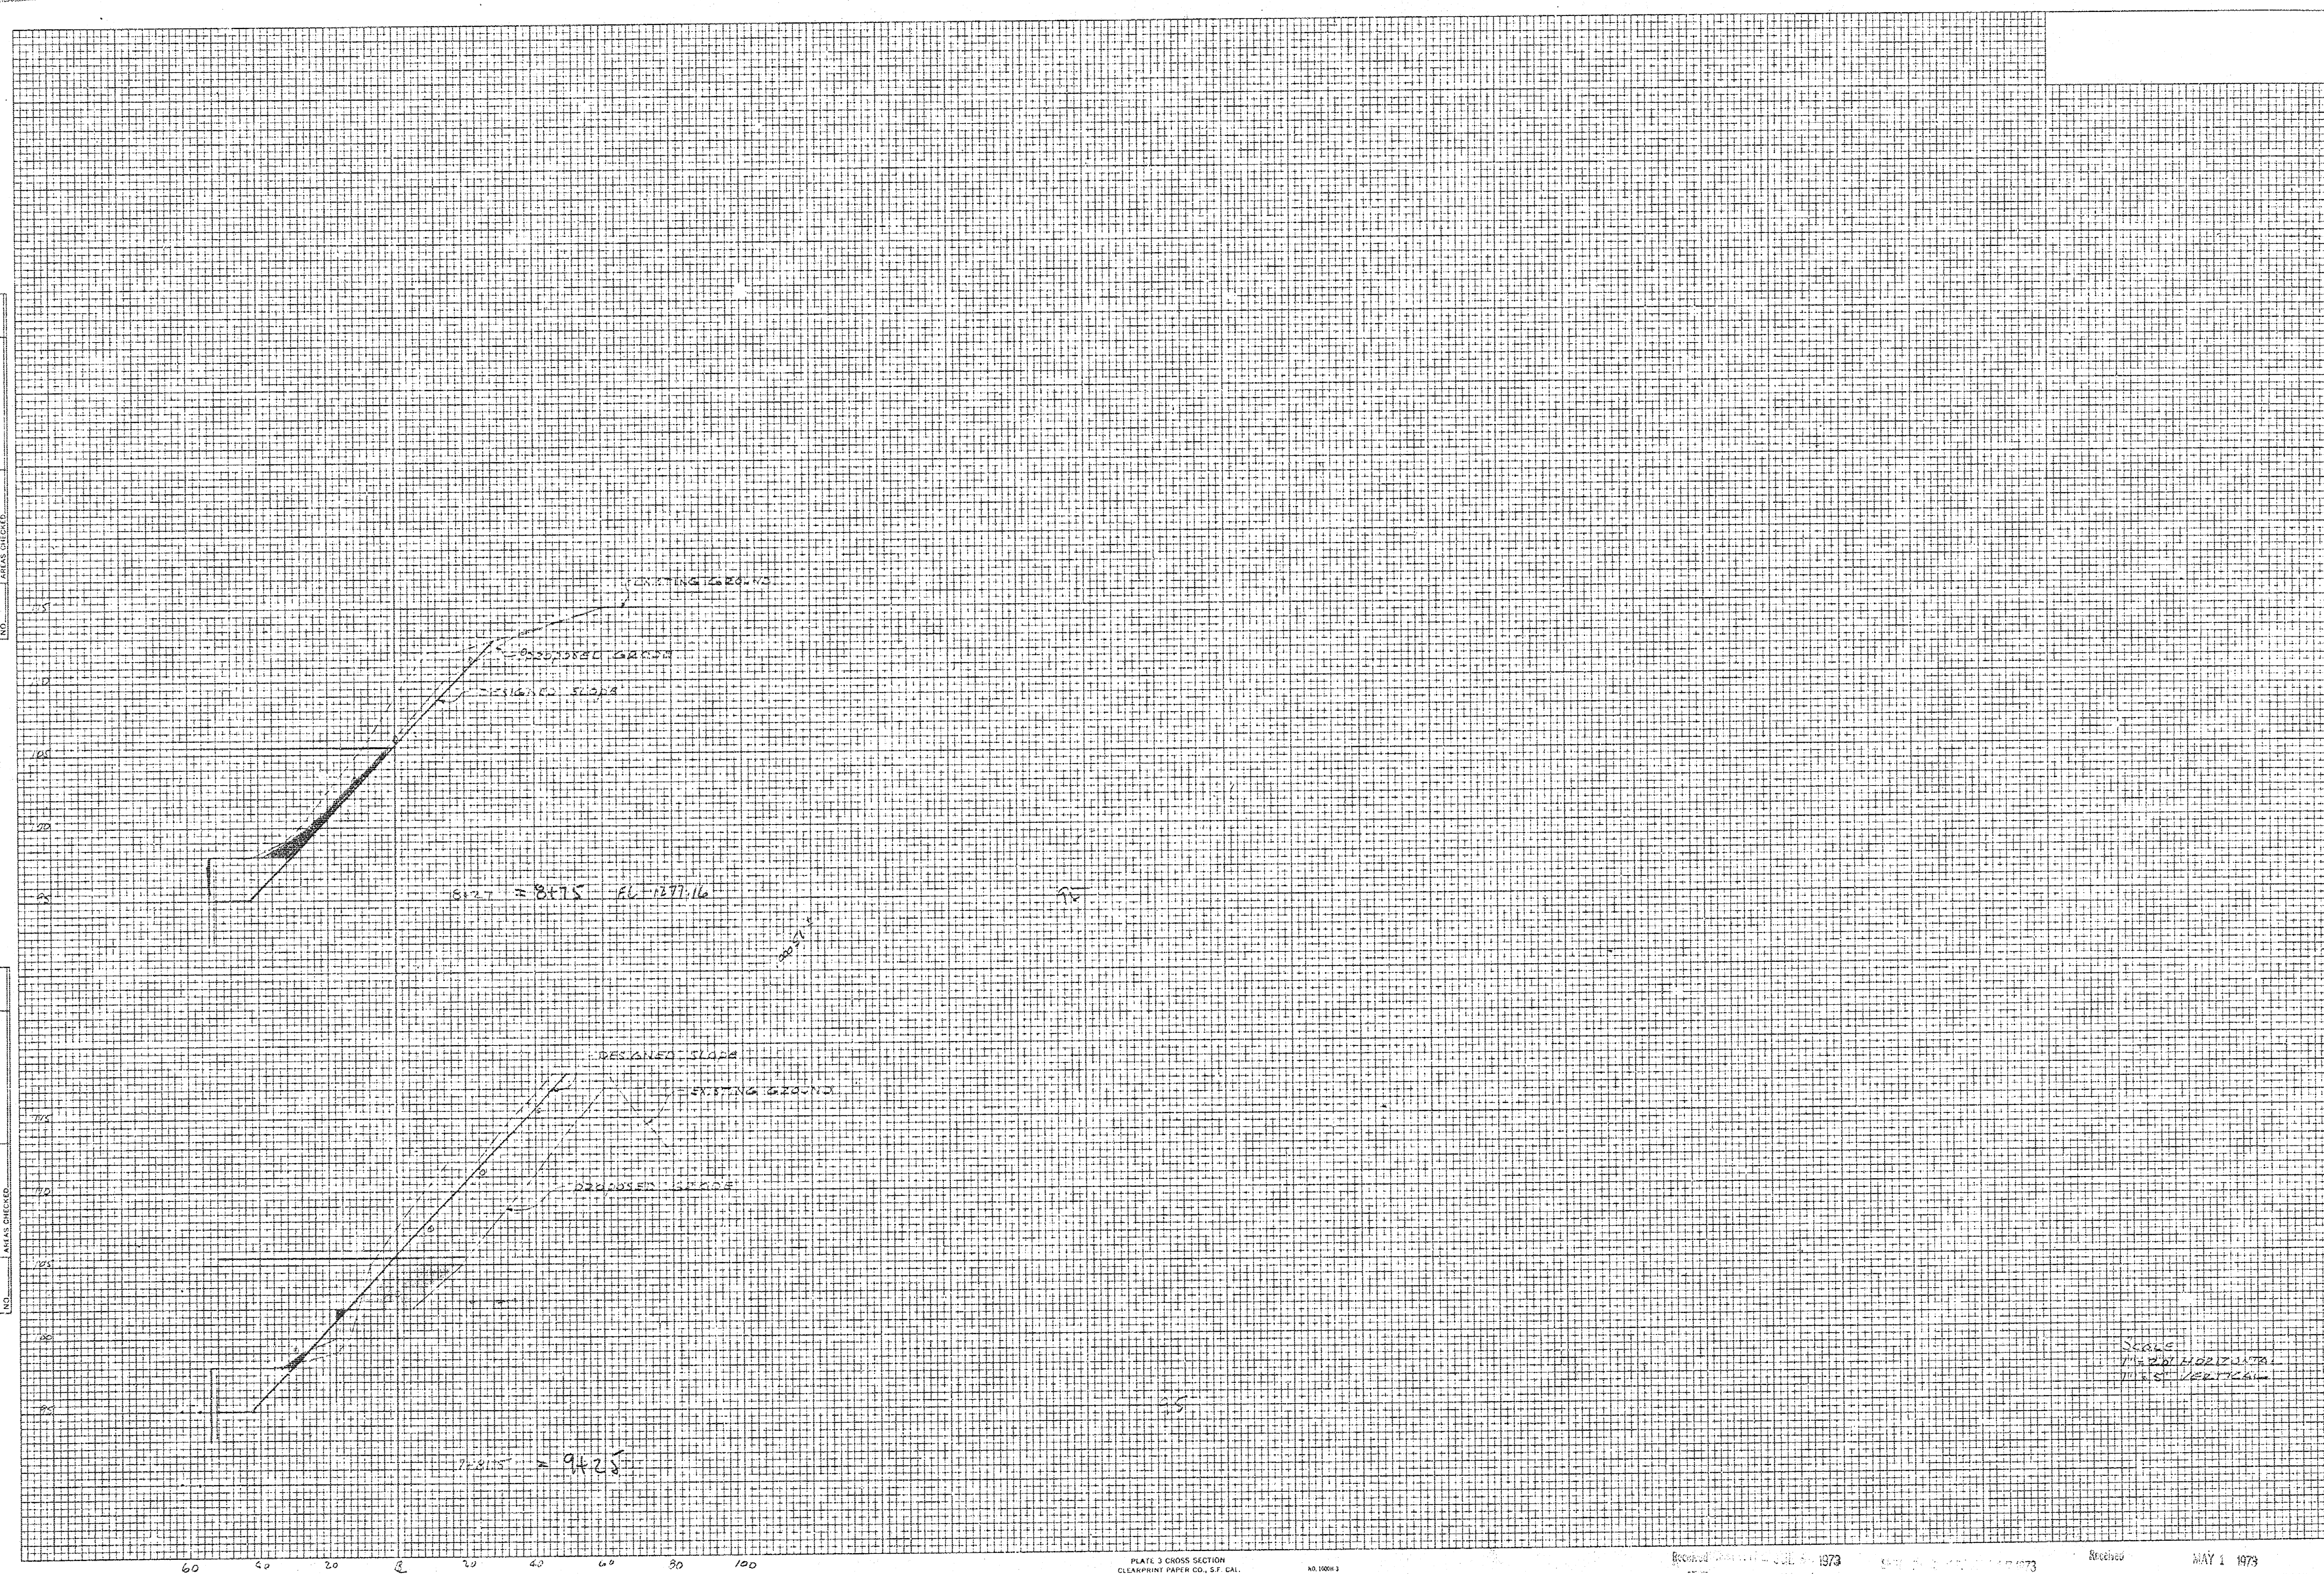

Scale:
 1" = 20' HORIZONTAL
 1" = 5' VERTICAL