


FCBM
RR Spk. in Pile NE Cor Br
Elev. 1380.93

State Hwy BM No. 27
□ in Conc Cor. 68' Lt. of
Hwy Base Line - Sta. 383+37
& 31' W. of SE Cor. Sec. 34
Elev. 1380.00

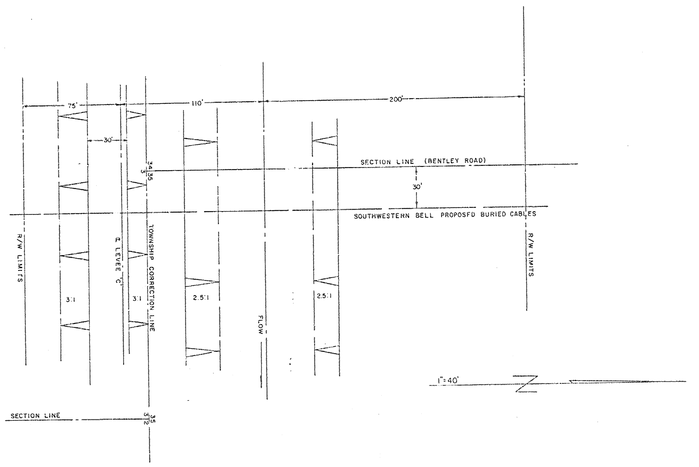

CITY-COUNTY FLOOD CONTROL OFFICE

PLAN AND PROFILE
PROPOSED
SOUTHWESTERN BELL TELEPHONE
BURIED CABLES CROSSING
ARKANSAS RIVER TRAINING LEVEES
STA 1593+75 'C'

SCALE: 1"= 40' HORIZONTAL
1"= 2' VERTICAL
DATE : 16 FEB 72
DRAWN: CBS

FLOOD CONTROL SUPERINTENDENT