

4+20

3+85

2+90

2+90


1+00

100

100


0

100

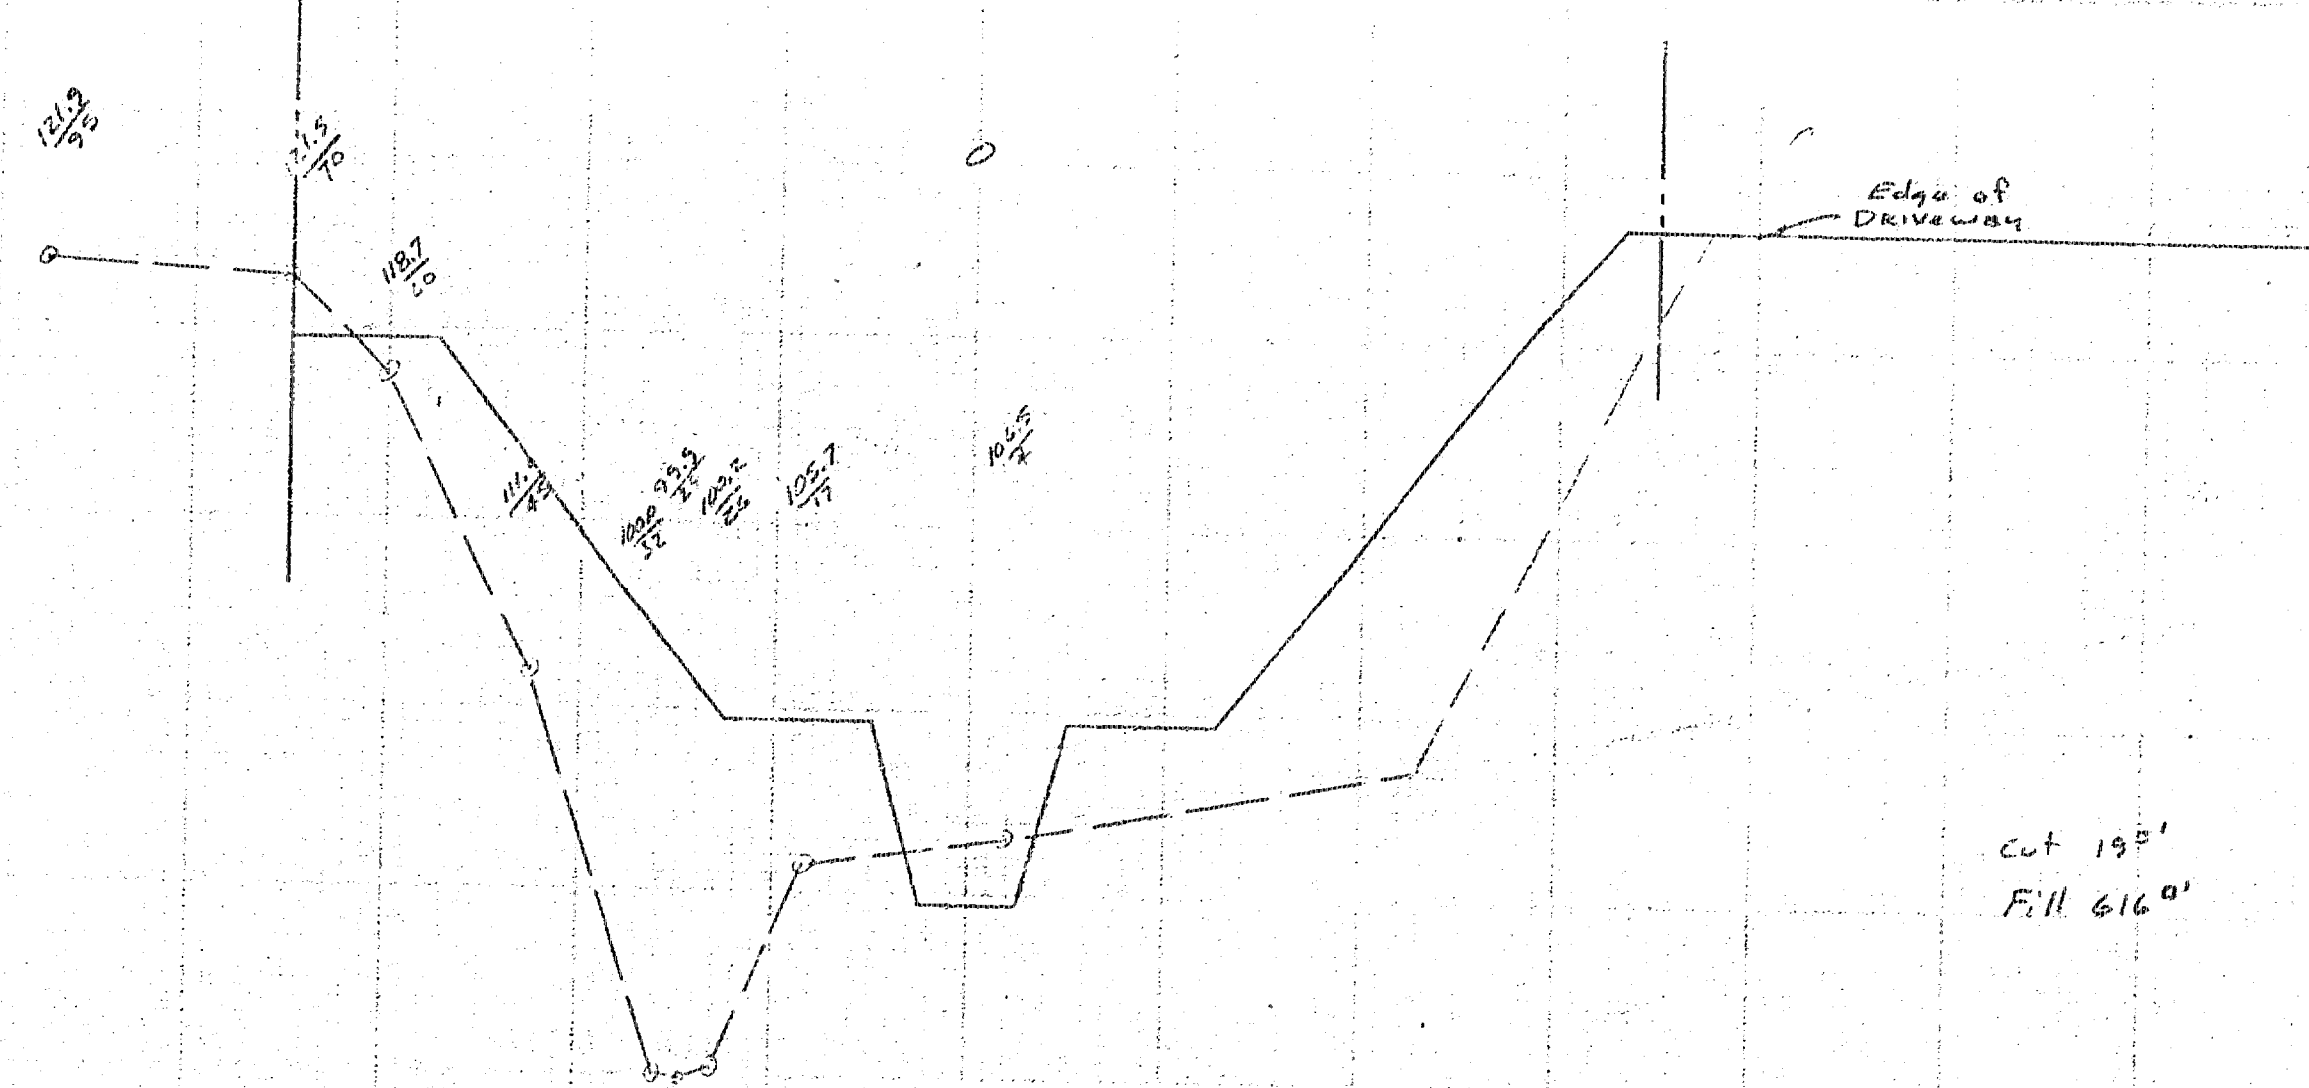


Cut 19.5'
Fill 6.6'

85' x 11' = 935 cu ft
85' x 48' = 4080 cu ft

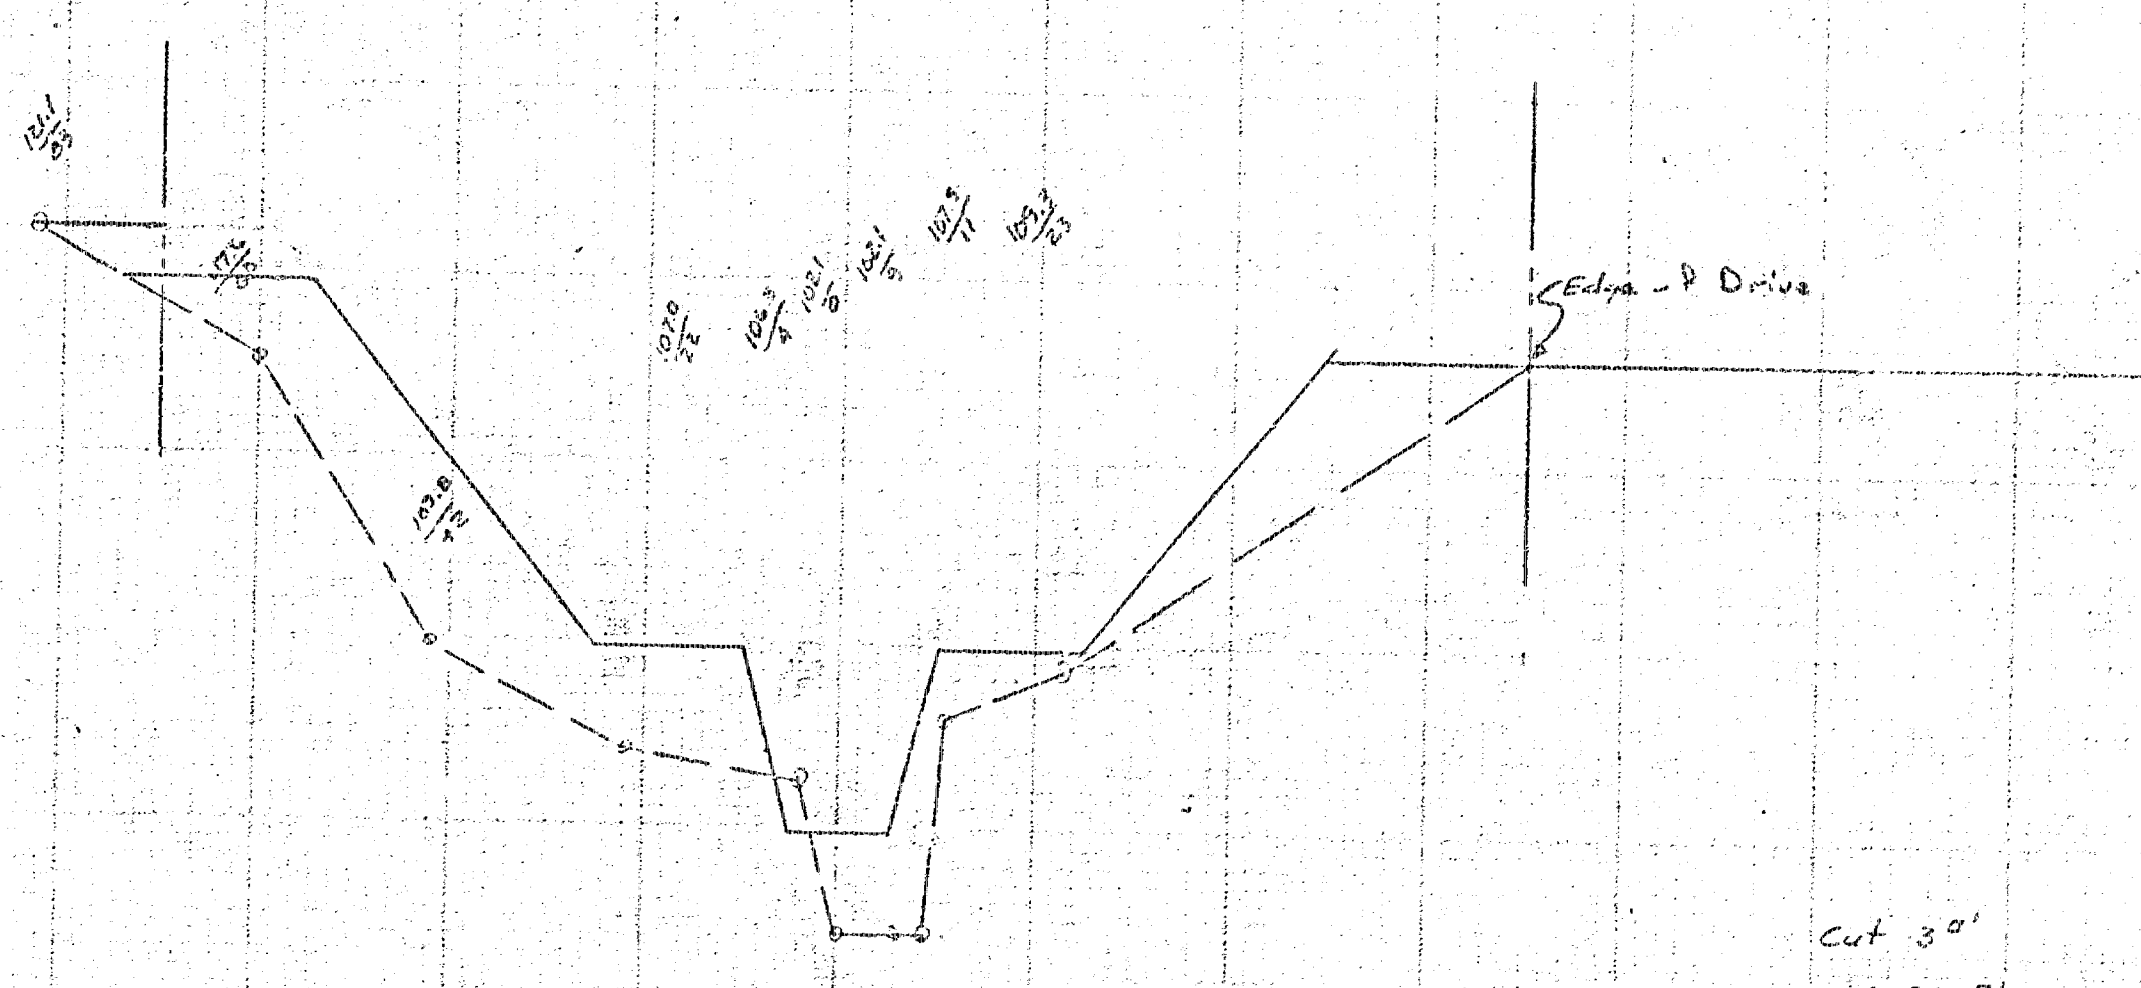


Cut 3.0'
Fill 3.6'

45' x 5.5' = 247.5 cu ft
45' x 48' = 2160 cu ft

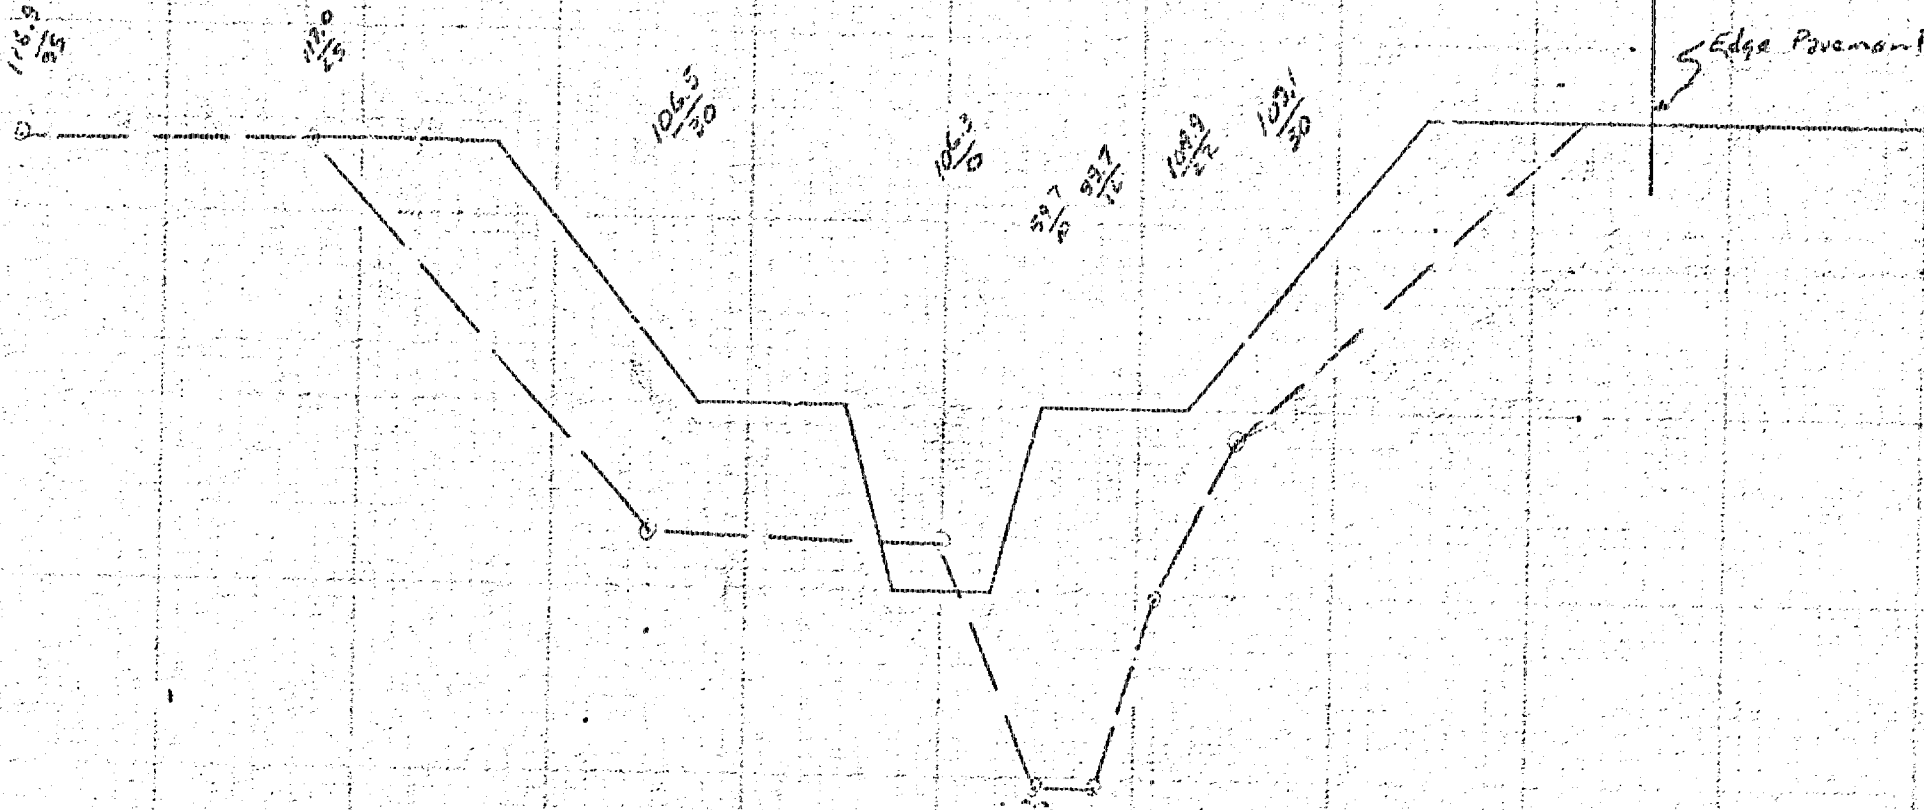


Cut 8.4'
Fill 4.8'

90' x 20' = 1800 cu ft
90' x 48' = 4320 cu ft

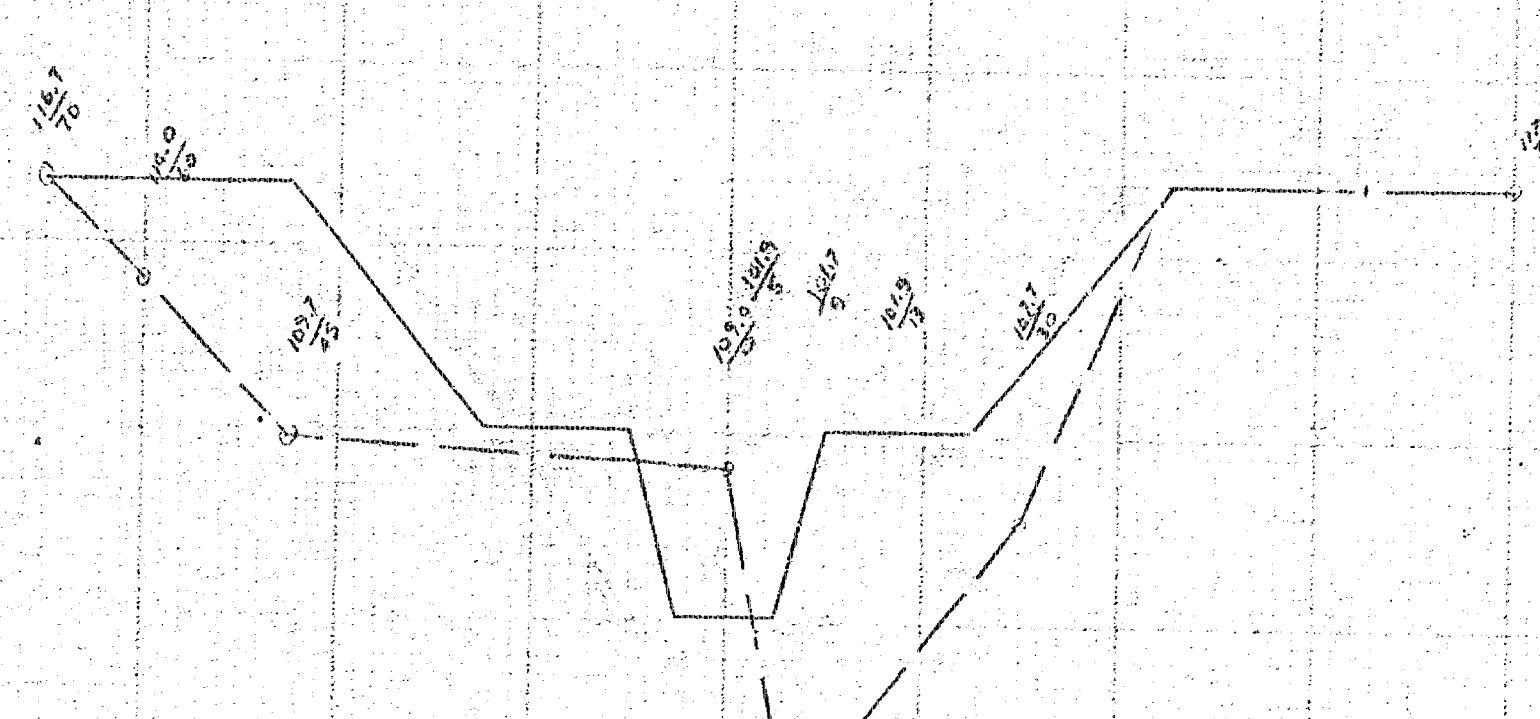

Cut 3.2'
Fill 3.5'

100' x 38' = 3800 cu ft
100' x 298.50' = 29850 cu ft

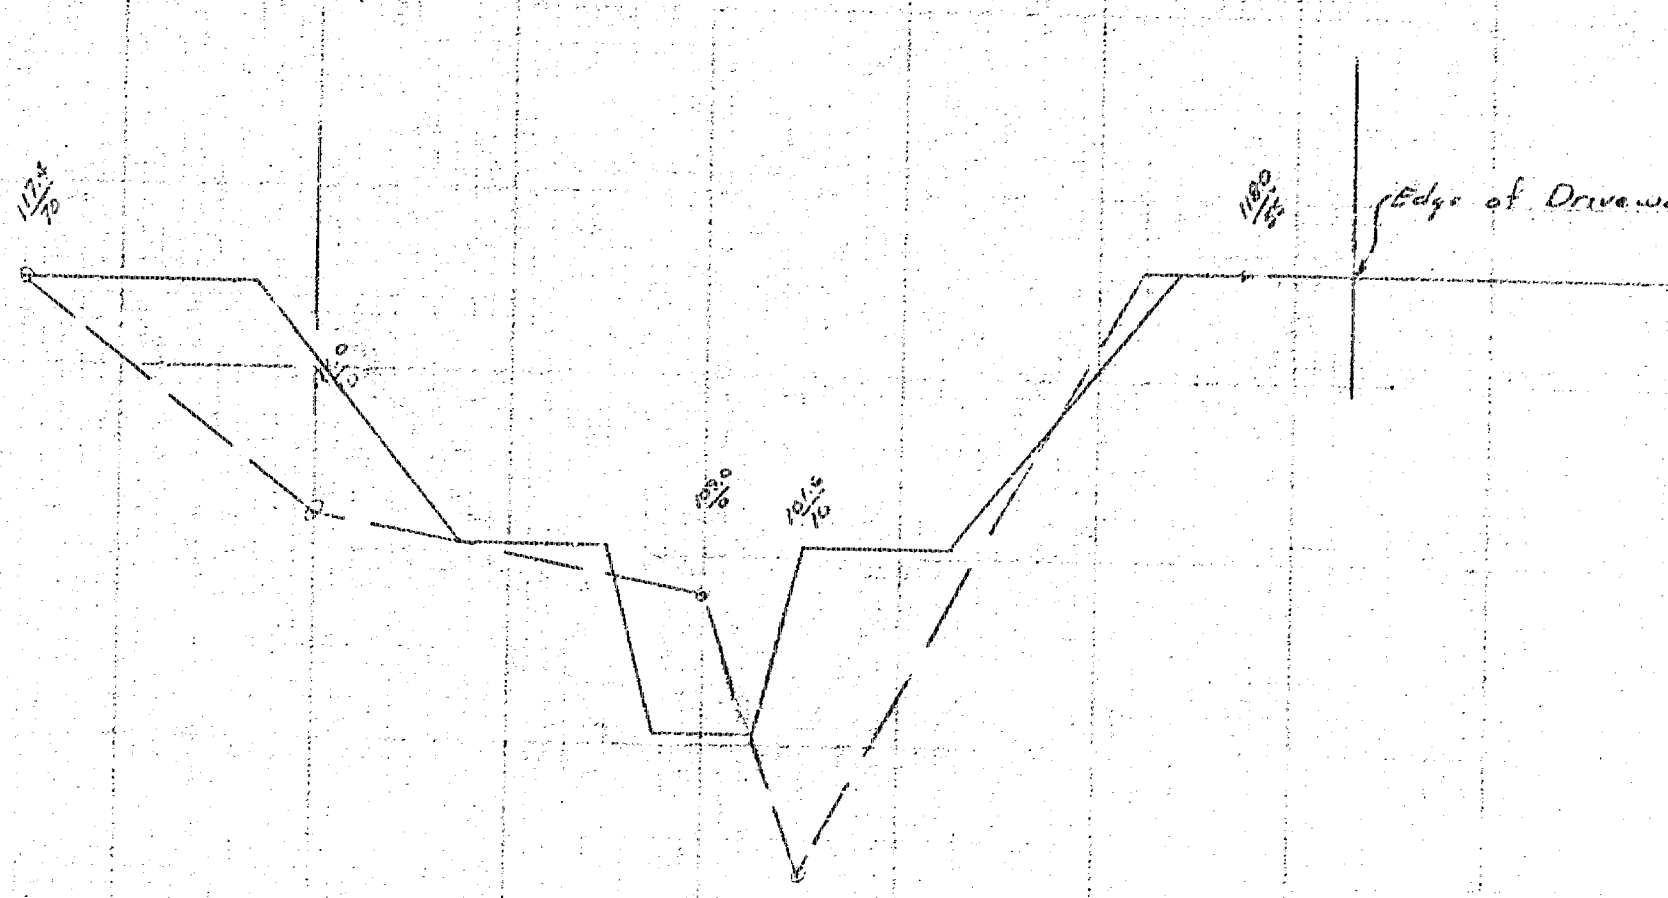

Cut 4.9'
Fill 2.3'

100' x 44' = 4400 cu ft
100' x 232' = 23200 cu ft

GIANT BRANCH CRO. Wash
To CONF.
Scale
1" = 20' Horiz
1" = 5' Vert