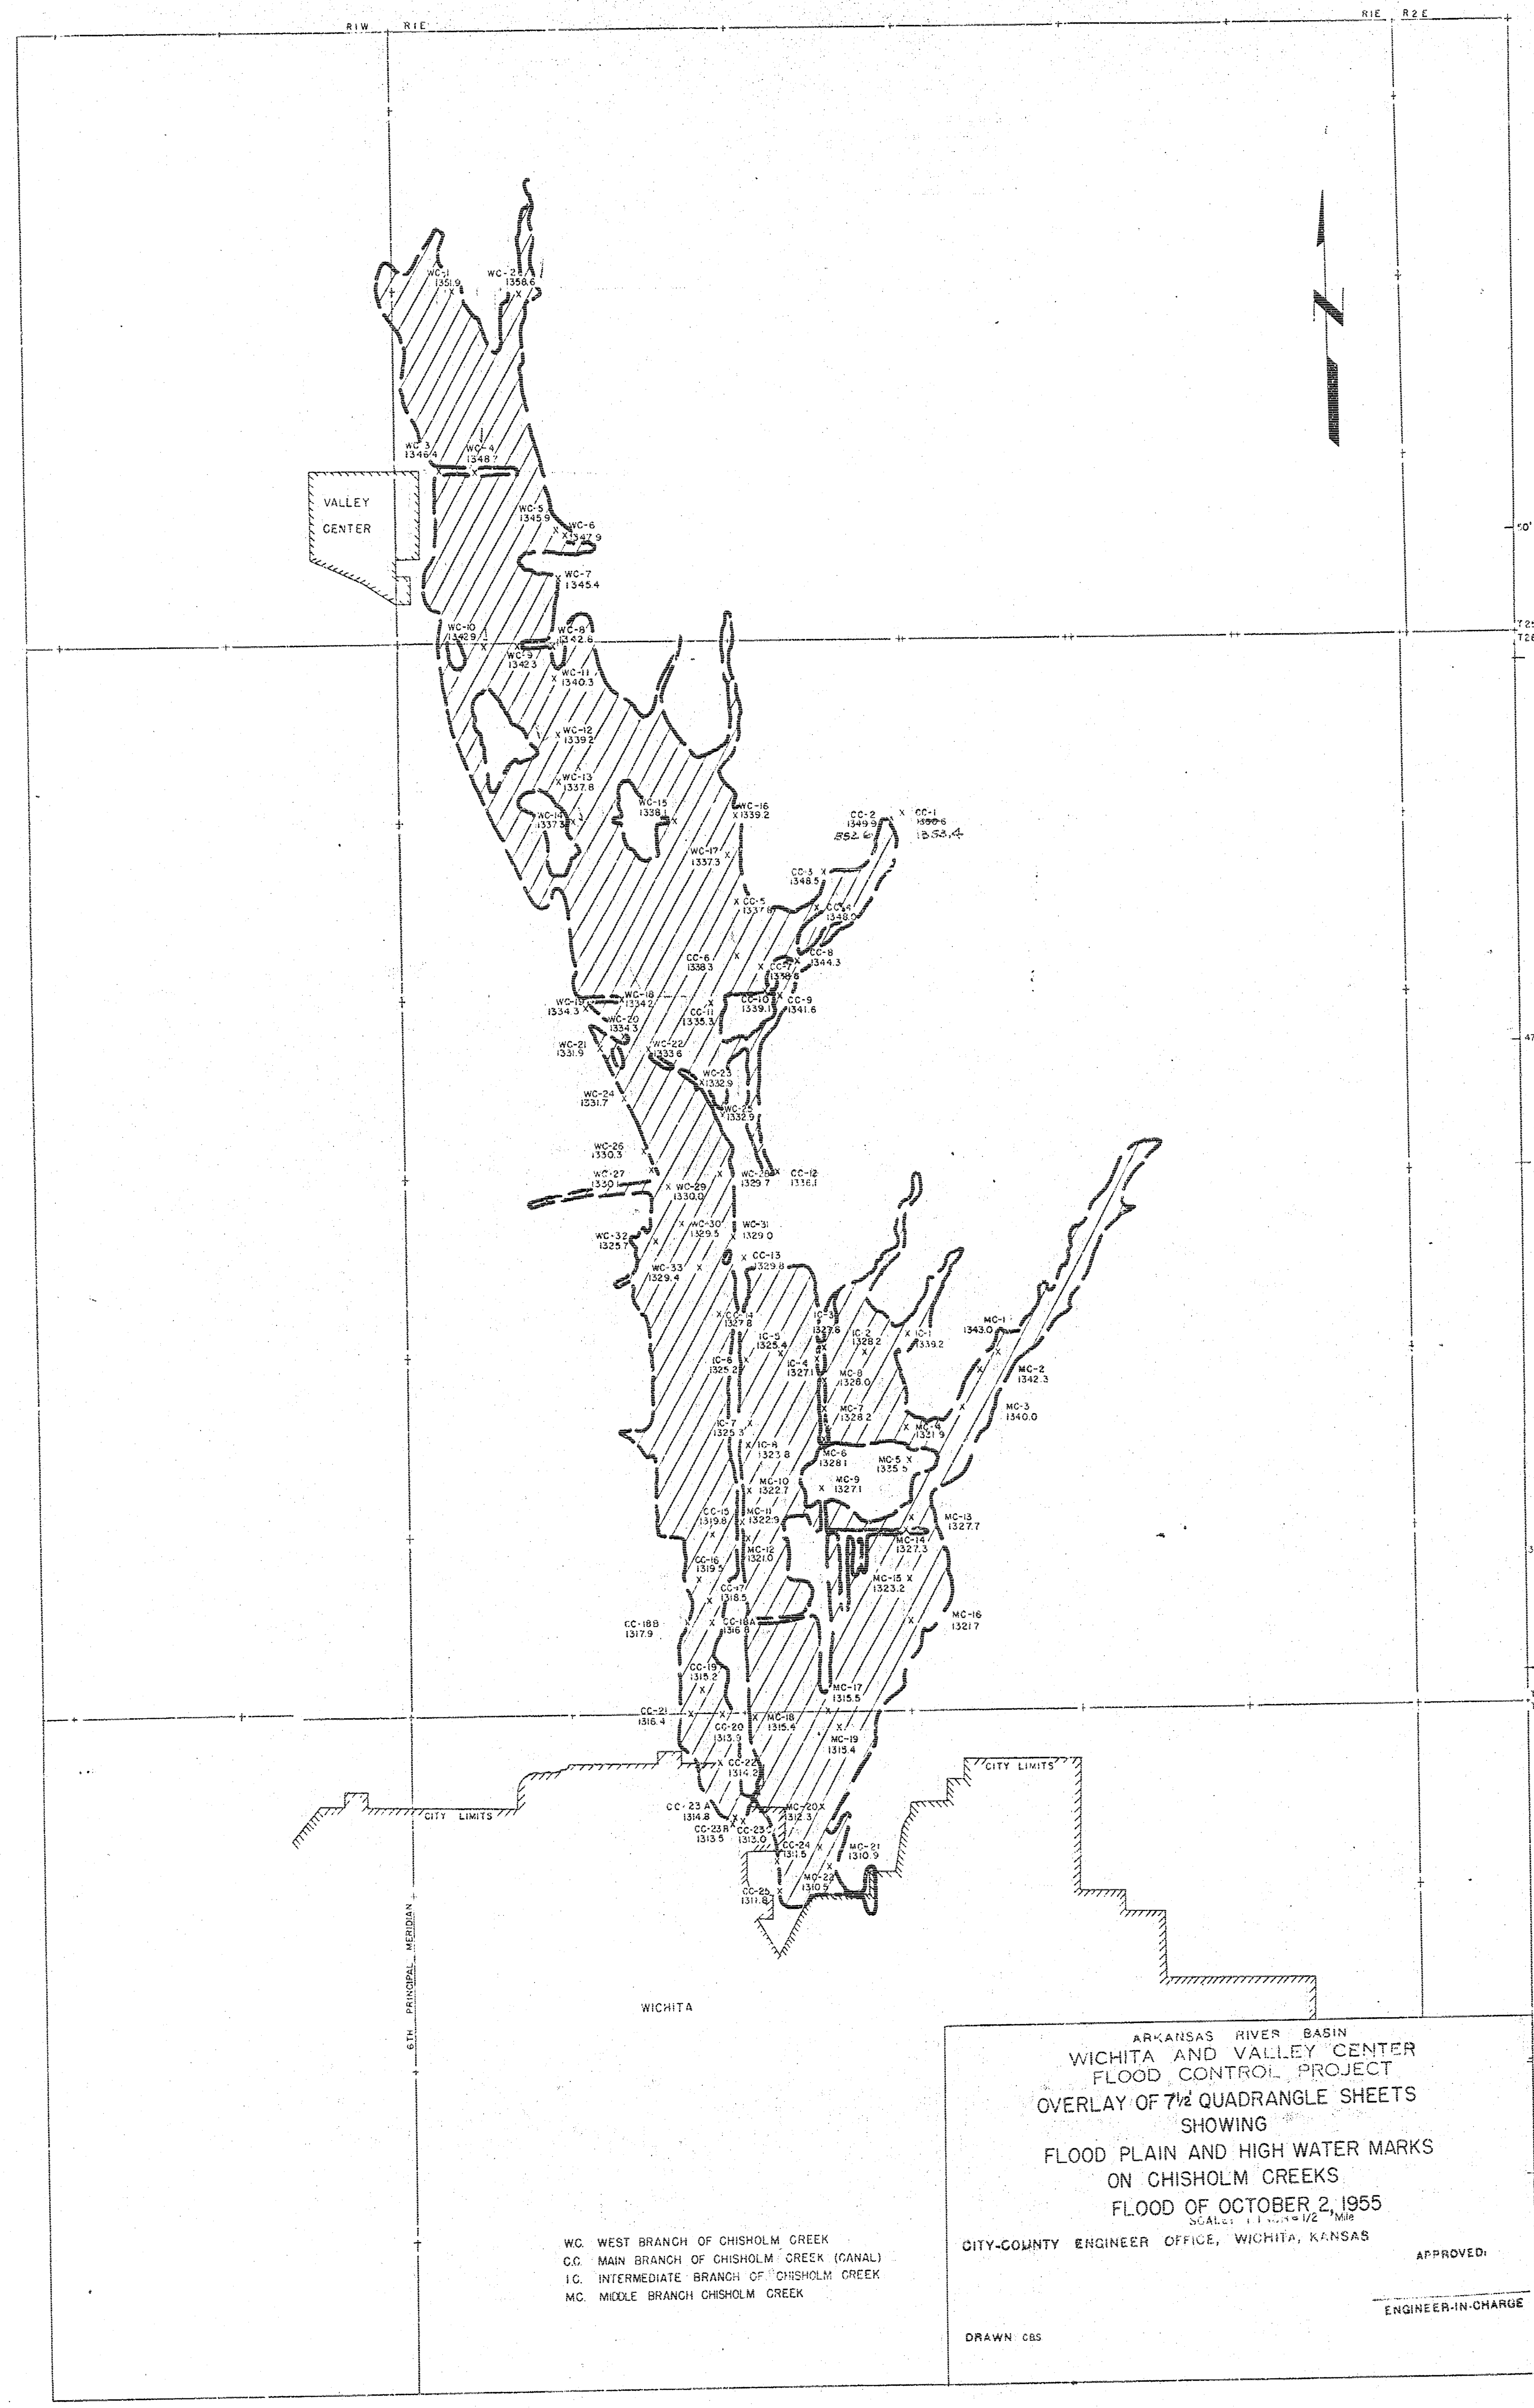

R1W
R1E
R1E
R2E
T25S
T26S
T26S
T27S
50'
47'30"
37° 45"
42° 30"
VALLEY
CENTER
CITY LIMITS
CITY LIMITS
WICHITA
6TH PRINCIPAL MERIDIAN
ARKANSAS RIVER BASIN
WICHITA AND VALLEY CENTER
FLOOD CONTROL PROJECT
OVERLAY OF 7½' QUADRANGLE SHEETS
SHOWING
FLOOD PLAIN AND HIGH WATER MARKS
ON CHISHOLM CREEKS
FLOOD OF OCTOBER 2, 1955
CITY-COUNTY ENGINEER OFFICE, WICHITA, KANSAS
APPROVED:
ENGINEER-IN-CHARGE
DRAWN CBS
W.C. WEST BRANCH OF CHISHOLM CREEK
C.C. MAIN BRANCH OF CHISHOLM CREEK (CANAL)
I.C. INTERMEDIATE BRANCH OF CHISHOLM CREEK
M.C. MIDDLE BRANCH CHISHOLM CREEK