




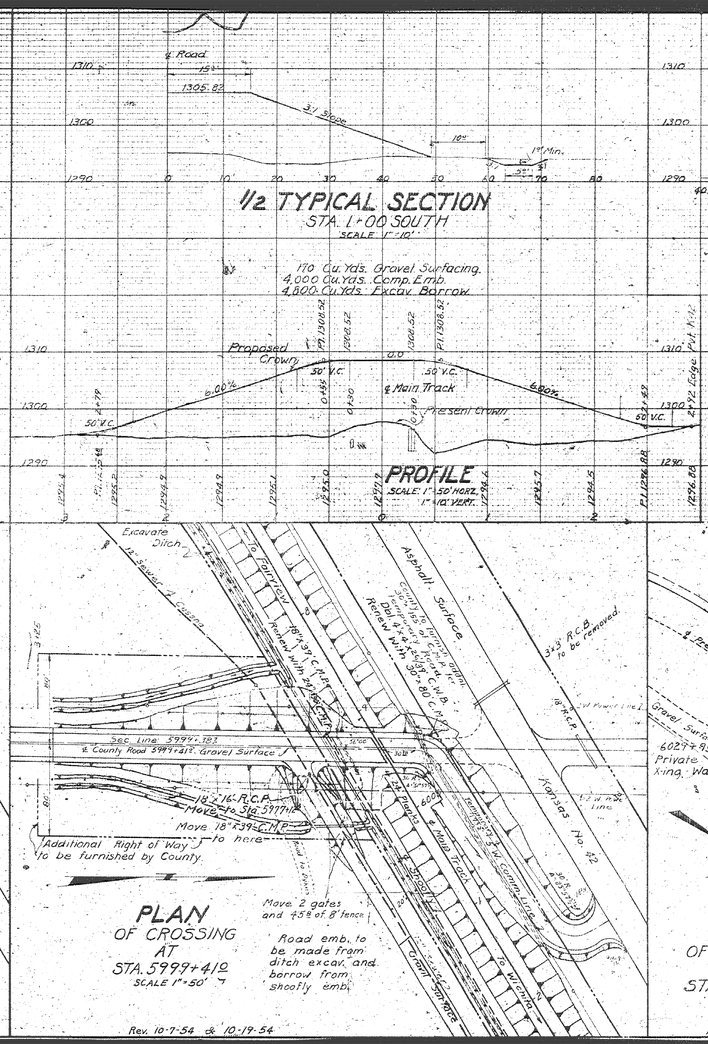

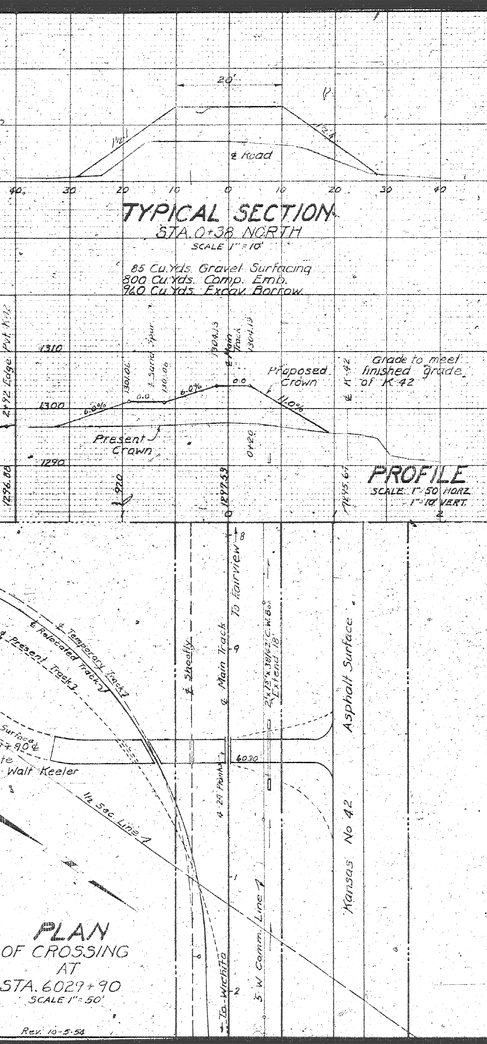

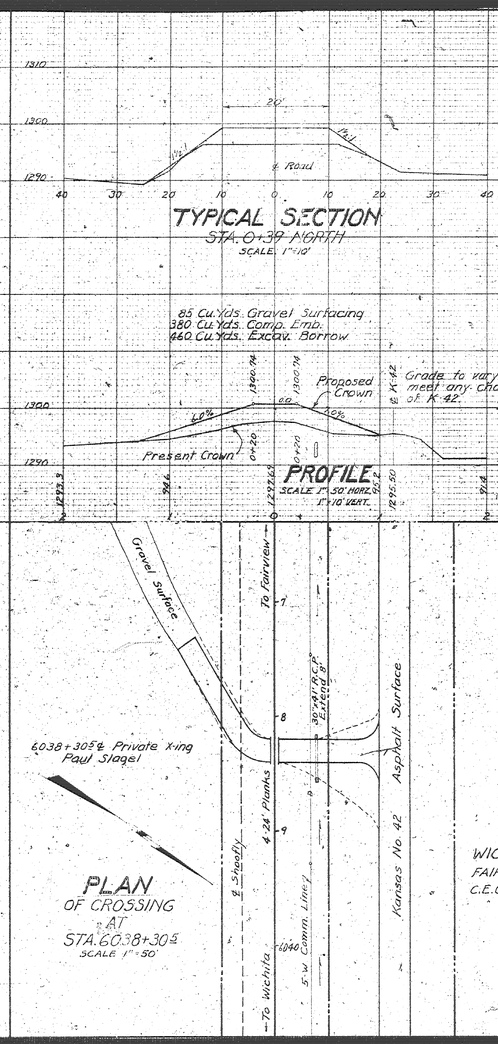

PLAN AND PROFILE
OF
ROAD CROSSINGS
NEAR
BRIDGE 213-C
WEST OF
WICHITA, KANSAS
FAIRVIEW DISTRICT, PANHANDLE DIVISION.
C.E.O. AMARILLO, TEXAS. SEPT. 23, 1953.
SCALE NOTED

SHEET 2 OF 3

At Stas 5977+12? & 5999+90 Rev. 10-7-54.
At Sta 6029+90 Rev. 10-5-54