


F.H.A. PROJECT NO. 35003 NP/SUP
ALLEN-KENNEDY MANOR
 WICHITA, SEDGWICK COUNTY, KANSAS

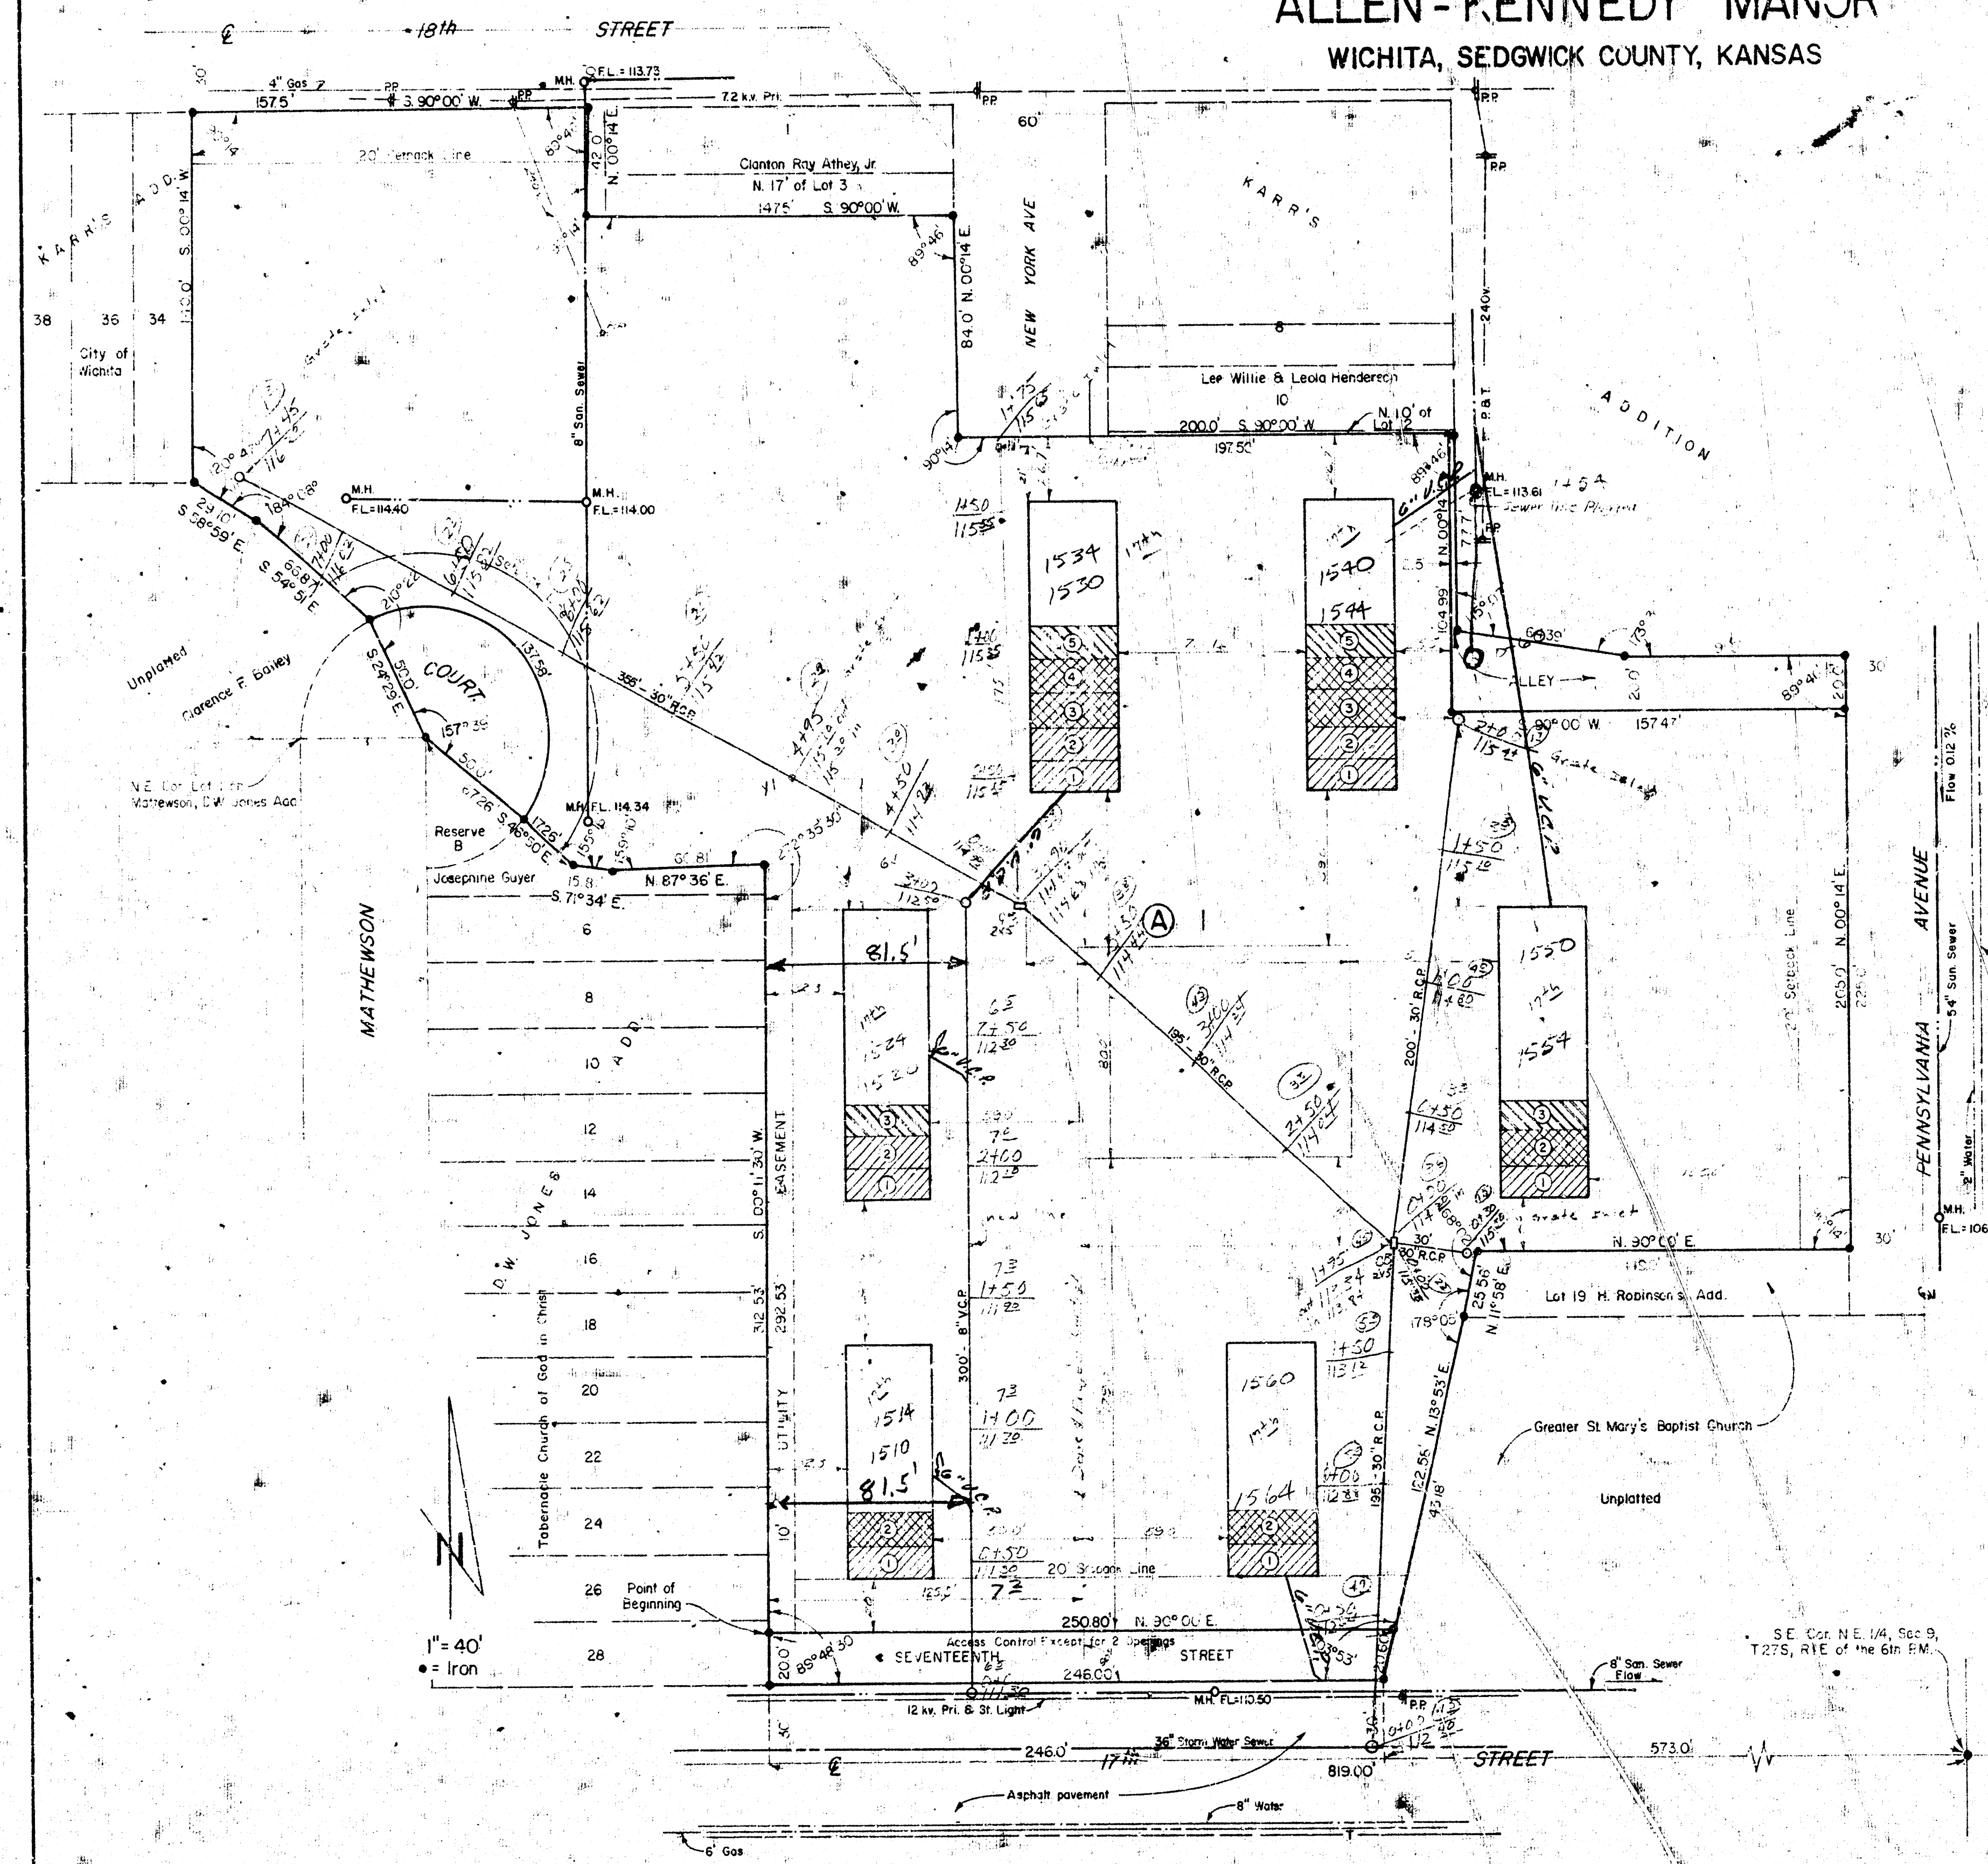

STATE OF KANSAS
 COUNTY OF SEDGWICK SS

TO ALL PARTIES INTERESTED IN TITLE TO PREMISES SURVEYED,
 I, DON C. MUEHRING, C.E., A CIVIL ENGINEER IN SAID STATE AND COUNTY,
 DO HEREBY CERTIFY THAT I HAVE SURVEYED LOT 1, BLOCK A, ALLEN-KENNEDY
 MANOR, WICHITA, SEDGWICK COUNTY, KANSAS, more particularly described as follows:
 Beginning at a point 819.00 feet West and 50.00 feet North of the Southeast Corner of
 feet to a point on a curve to the right having a Radius of 50.00 feet; thence Easterly
 1/4 Southwesterly along said curve to the right, and through a central angle of 157° 39', a
 distance of 157.50 feet; thence S 46° 50' 00" E, a distance of 172.25 feet; thence S 77° 34'
 00" E, a distance of 15.81 feet; thence N 87° 36' 00" E, a distance of 60.81 feet; thence S 00°
 14' 00" W, a distance of 252.53 feet to the point of beginning, containing 4.91 Acres
 more or less. The Survey was actually made on the ground as per record description
 and is correct. There are no encroachments either way across property lines except as shown.
 This plat is a true and correct exhibit of said Survey.

Don C. Muehring, C.E.
 Don C. Muehring, C.E. Consulting Civil Engineer
 314 Brown Bldg. File No. 20062-11-22-68
 Wichita, Kansas



BUILDING LEGEND

- ① Footing Completed
- ② First Floor Walls Completed
- ③ 2nd Floor Walls Framed
- ④ 2nd Floor Walls Boxed
- ⑤ 3rd Floor Walls Boxed

- Completed as of 11-22-68
- Completed as of 12-23-68
- Completed as of 1-22-69

MONTHLY REVISIONS	
REVISED DATE	INITIAL
12-23-68	<i>[Signature]</i>
1-22-69	<i>[Signature]</i>

© owned and used but not for grade

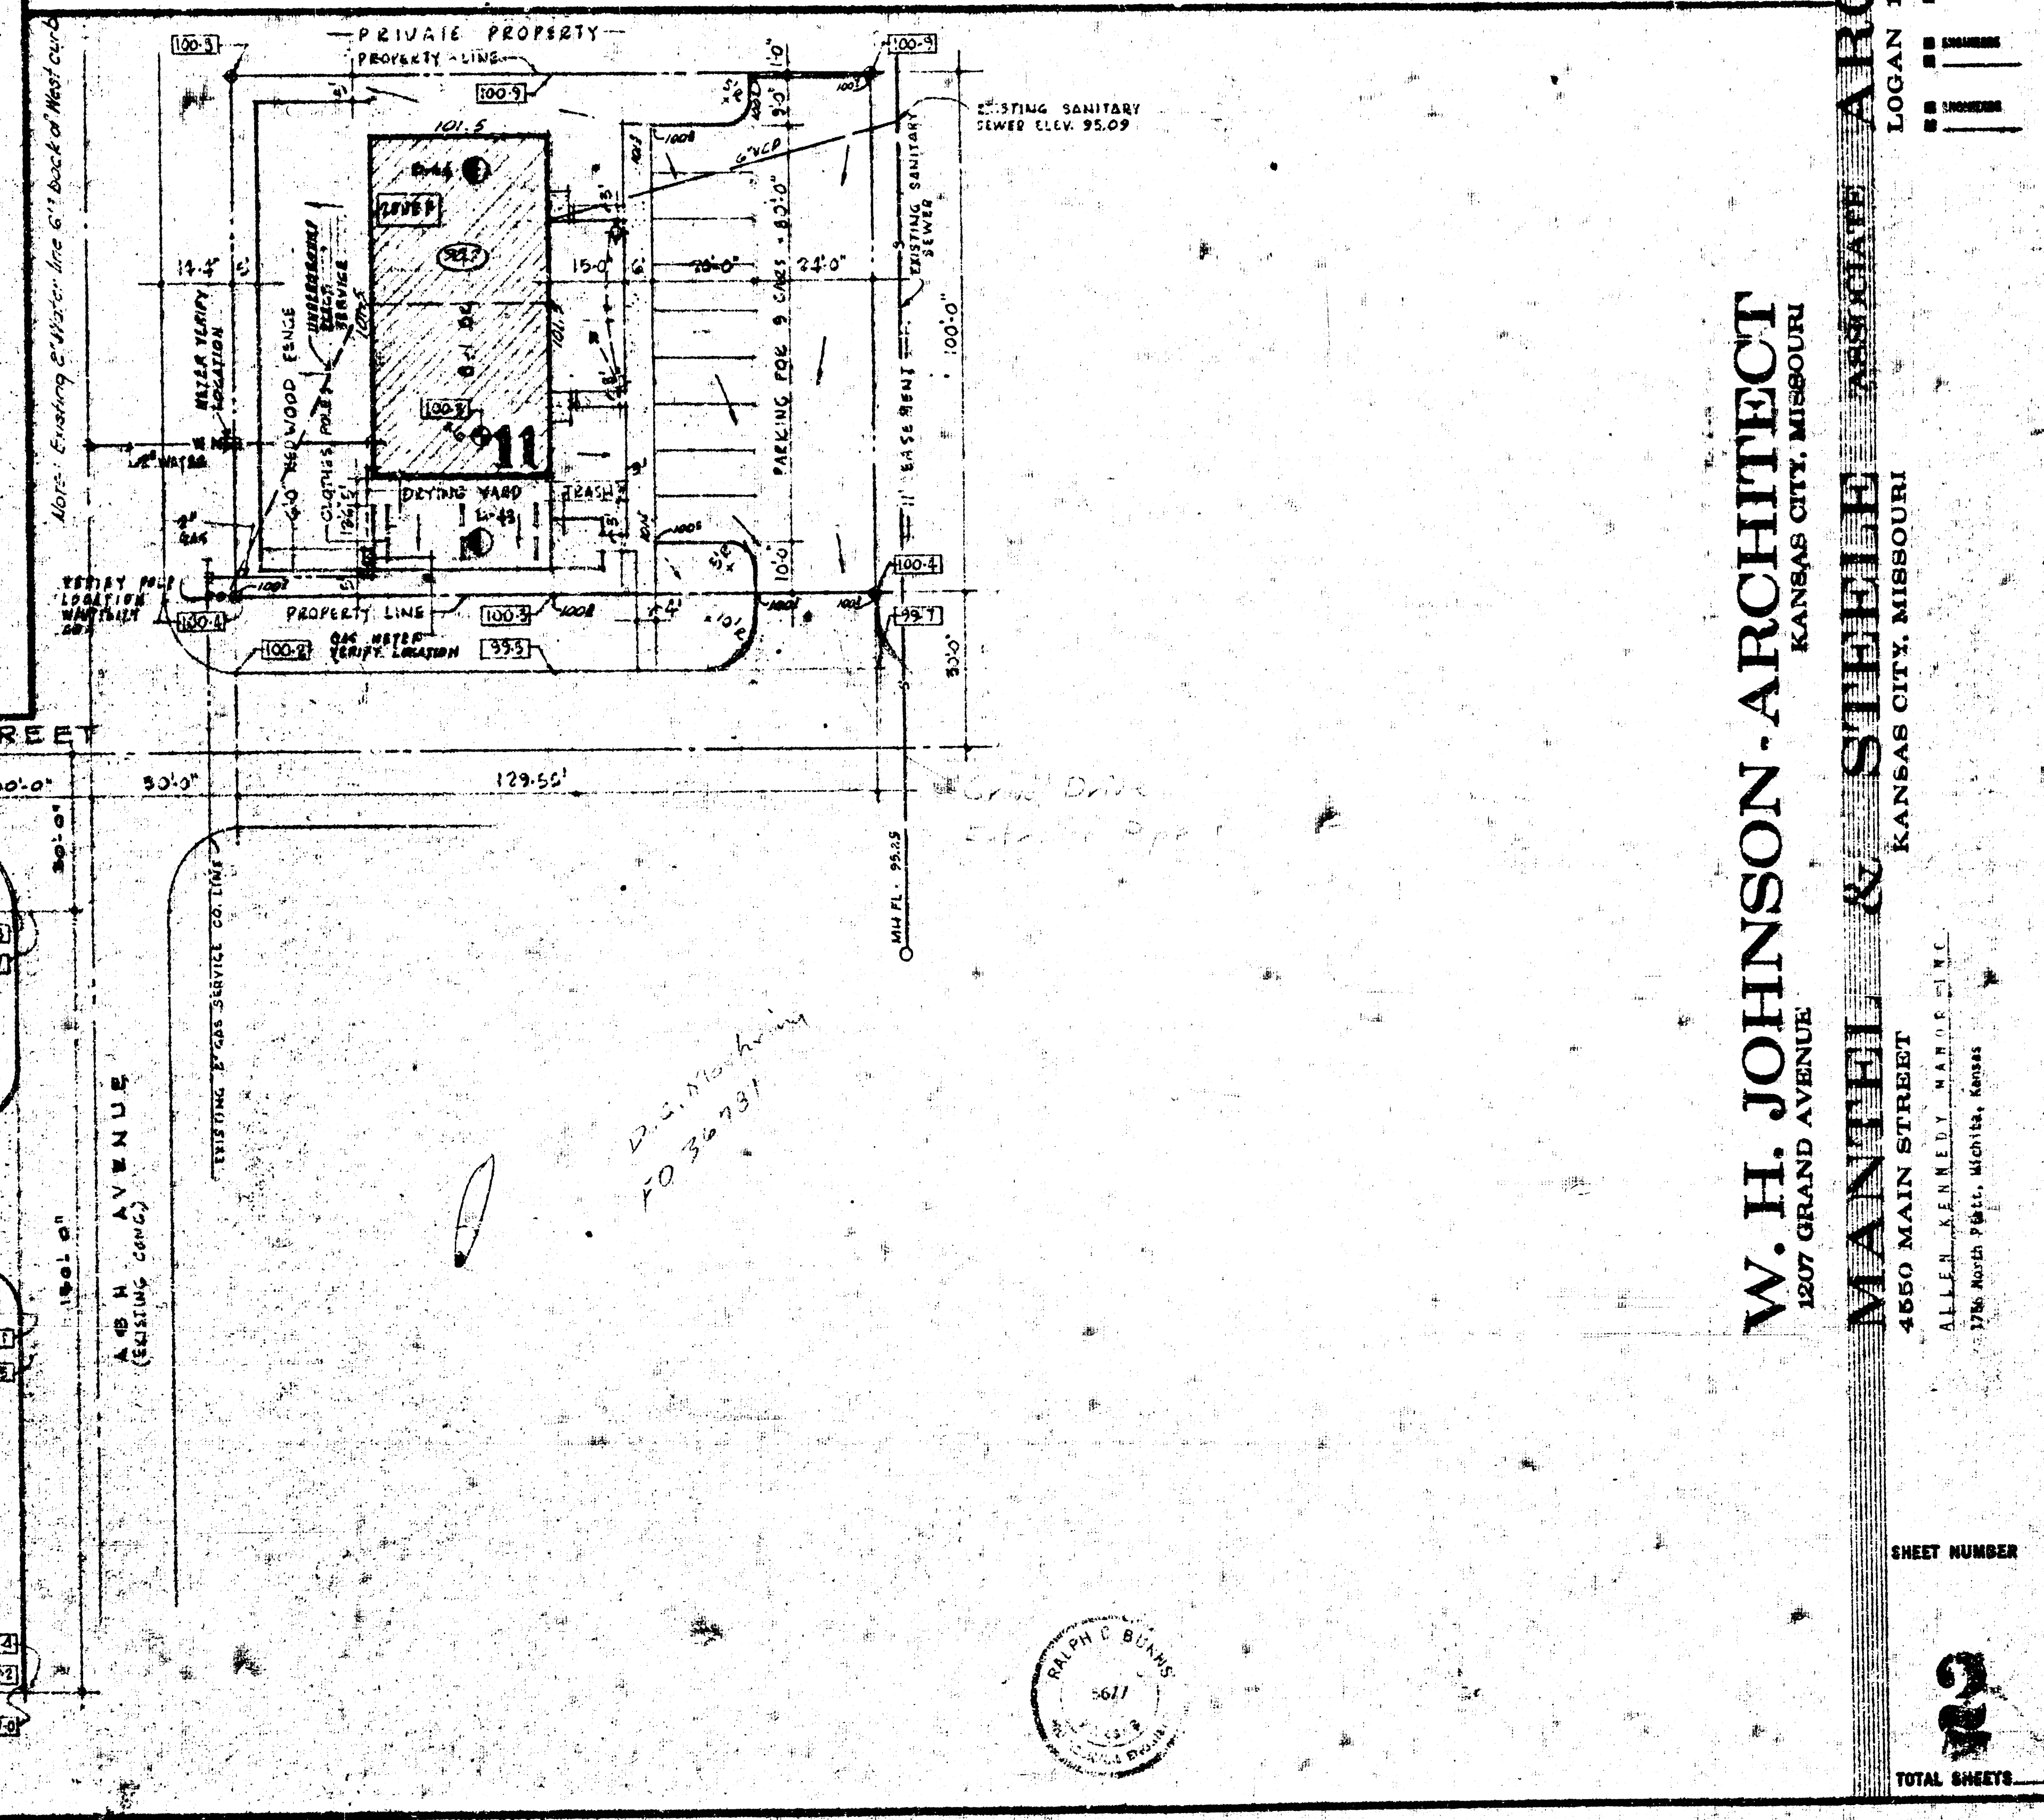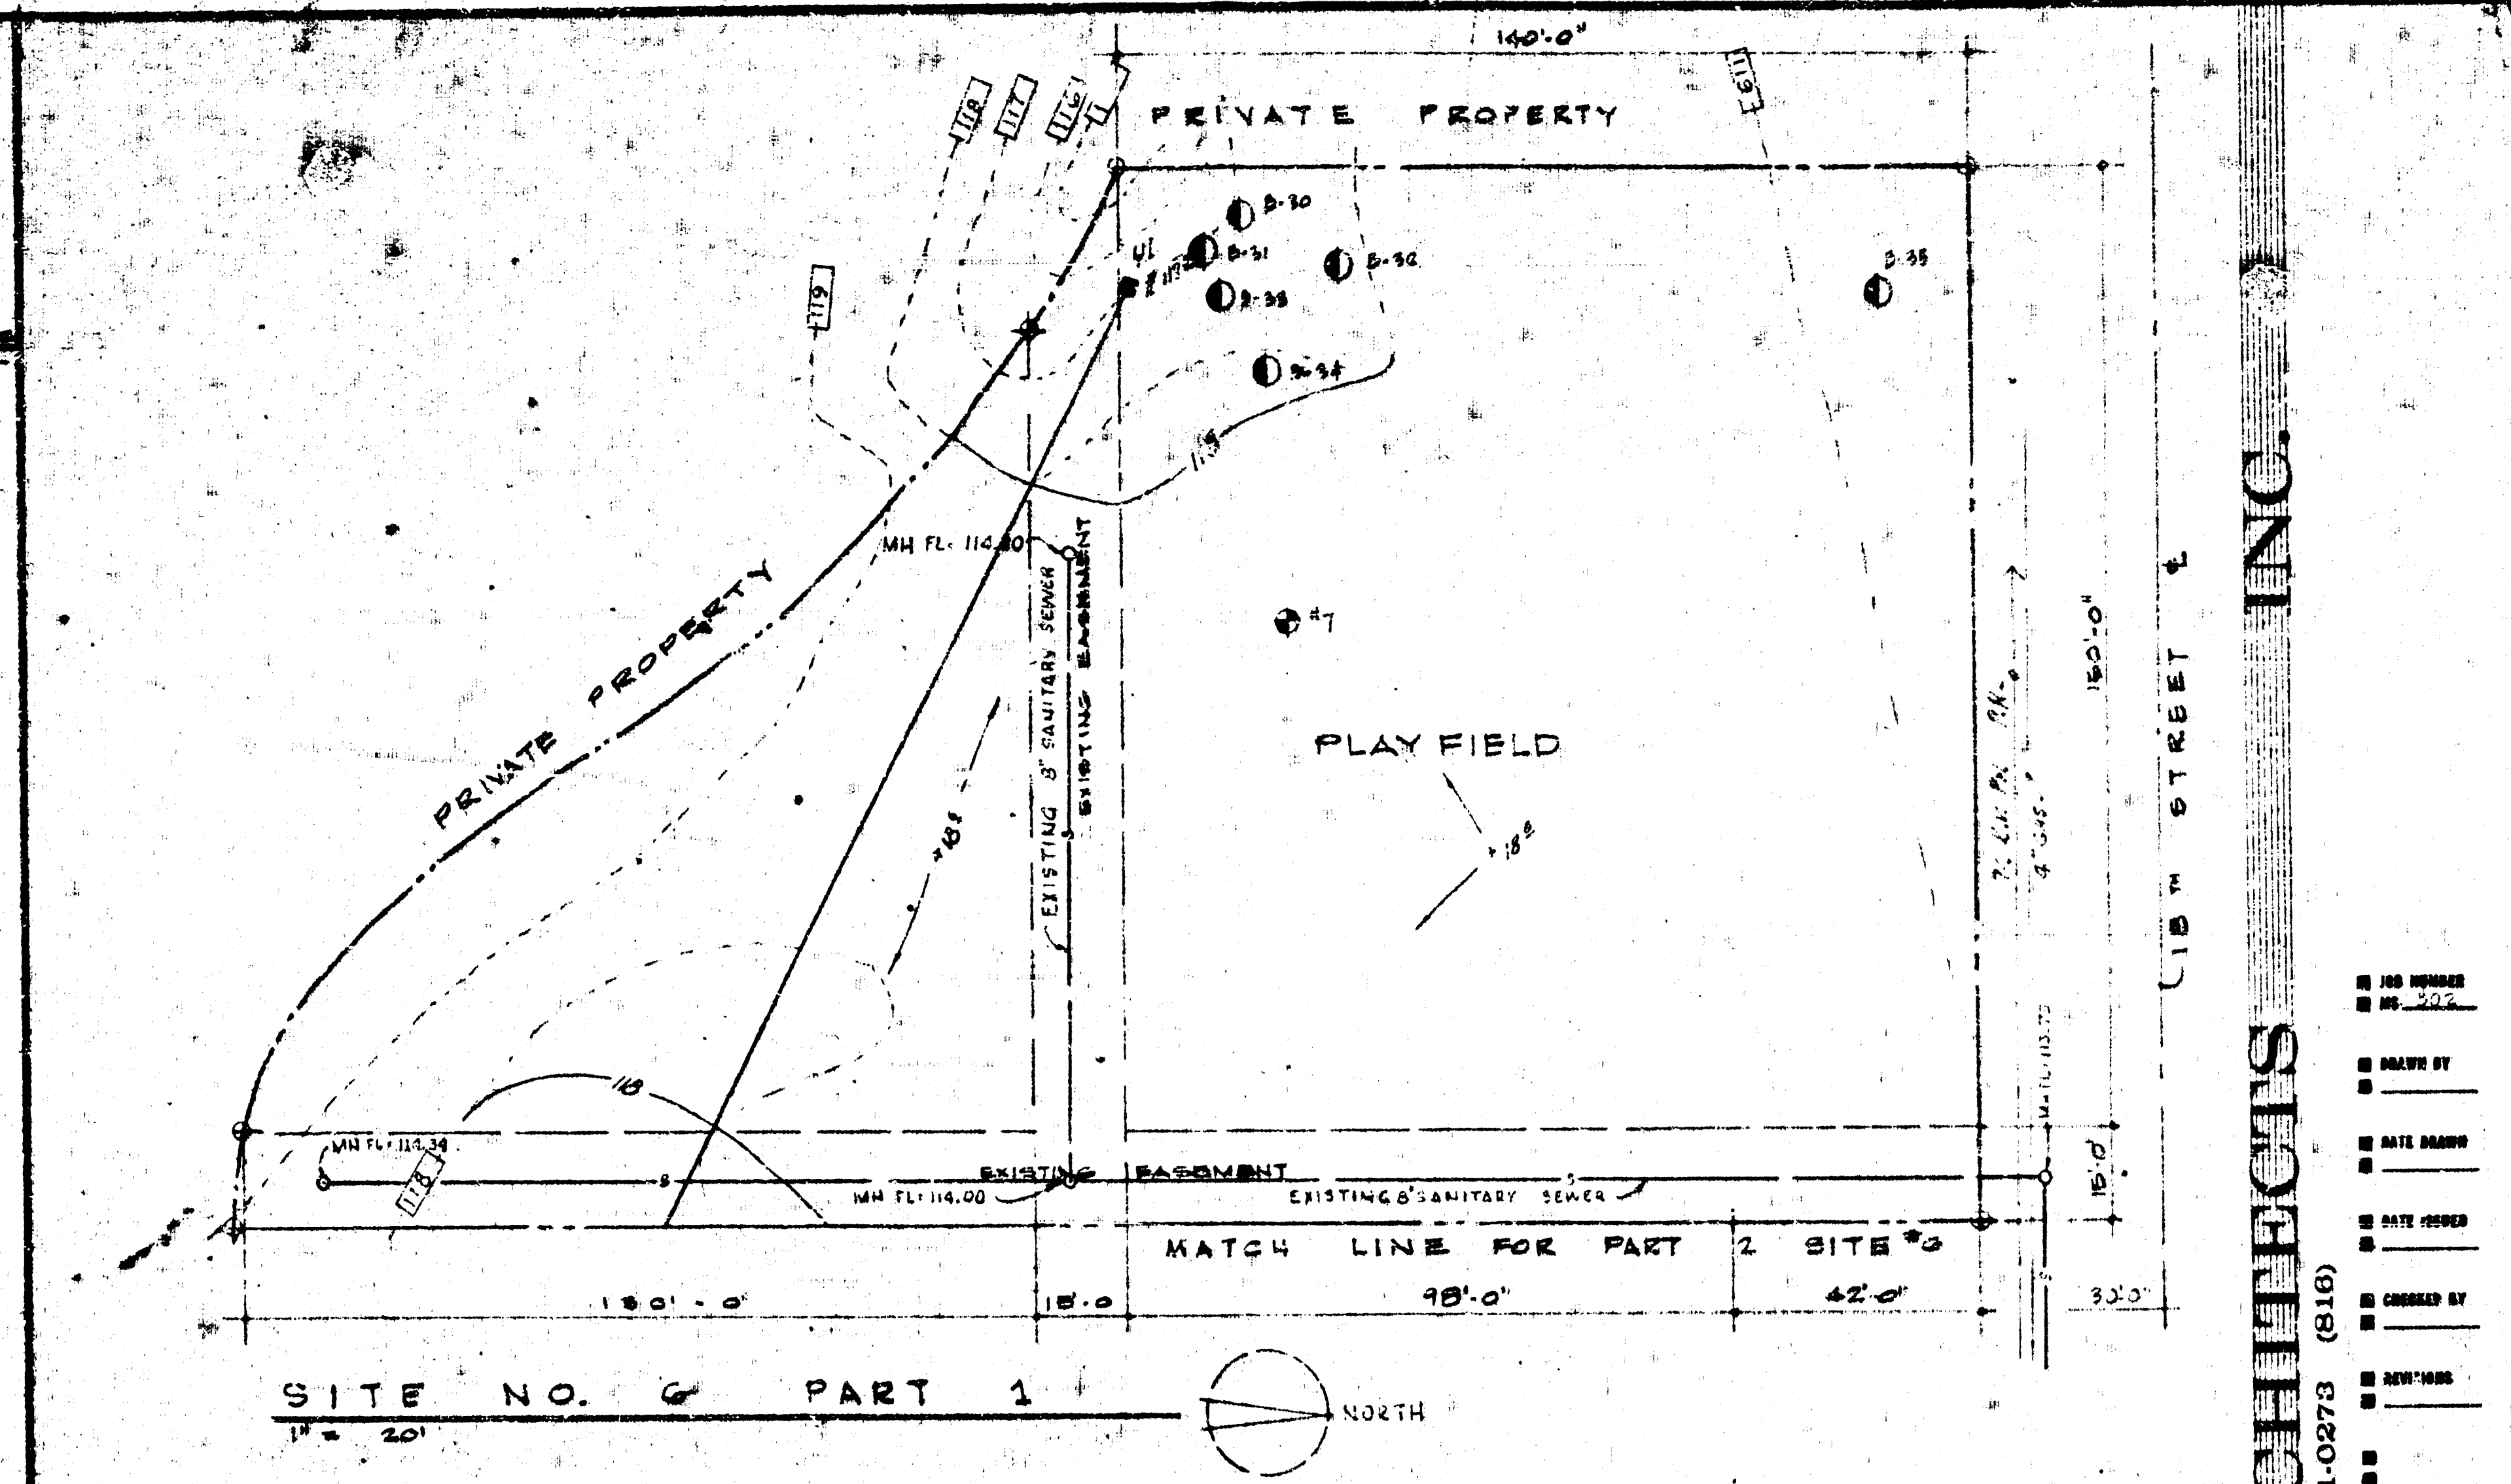

W. H. JOHNSON - ARCHITECT
KANSAS CITY, MISSOURI
1207 GRAND AVENUE

MANTEL & STEEL ASS'Y
KANSAS CITY, MISSOURI
1550 MAIN STREET

ARCHITECTS


LOGAN 1-0273 (816)

10 JOB NUMBER
 11 NO. 302
 12
 13 DRAWN BY
 14 _____
 15
 16 DATE DRAWN
 17 _____
 18
 19 DATE ISSUED
 20 _____
 21
 22 CHECKED BY
 23 _____
 24
 25 REVISING
 26 _____
4550 MAIN STREET
ALLEN KENNEDY MANOR INC.

SHEET NUMBER

TOTAL SHEETS

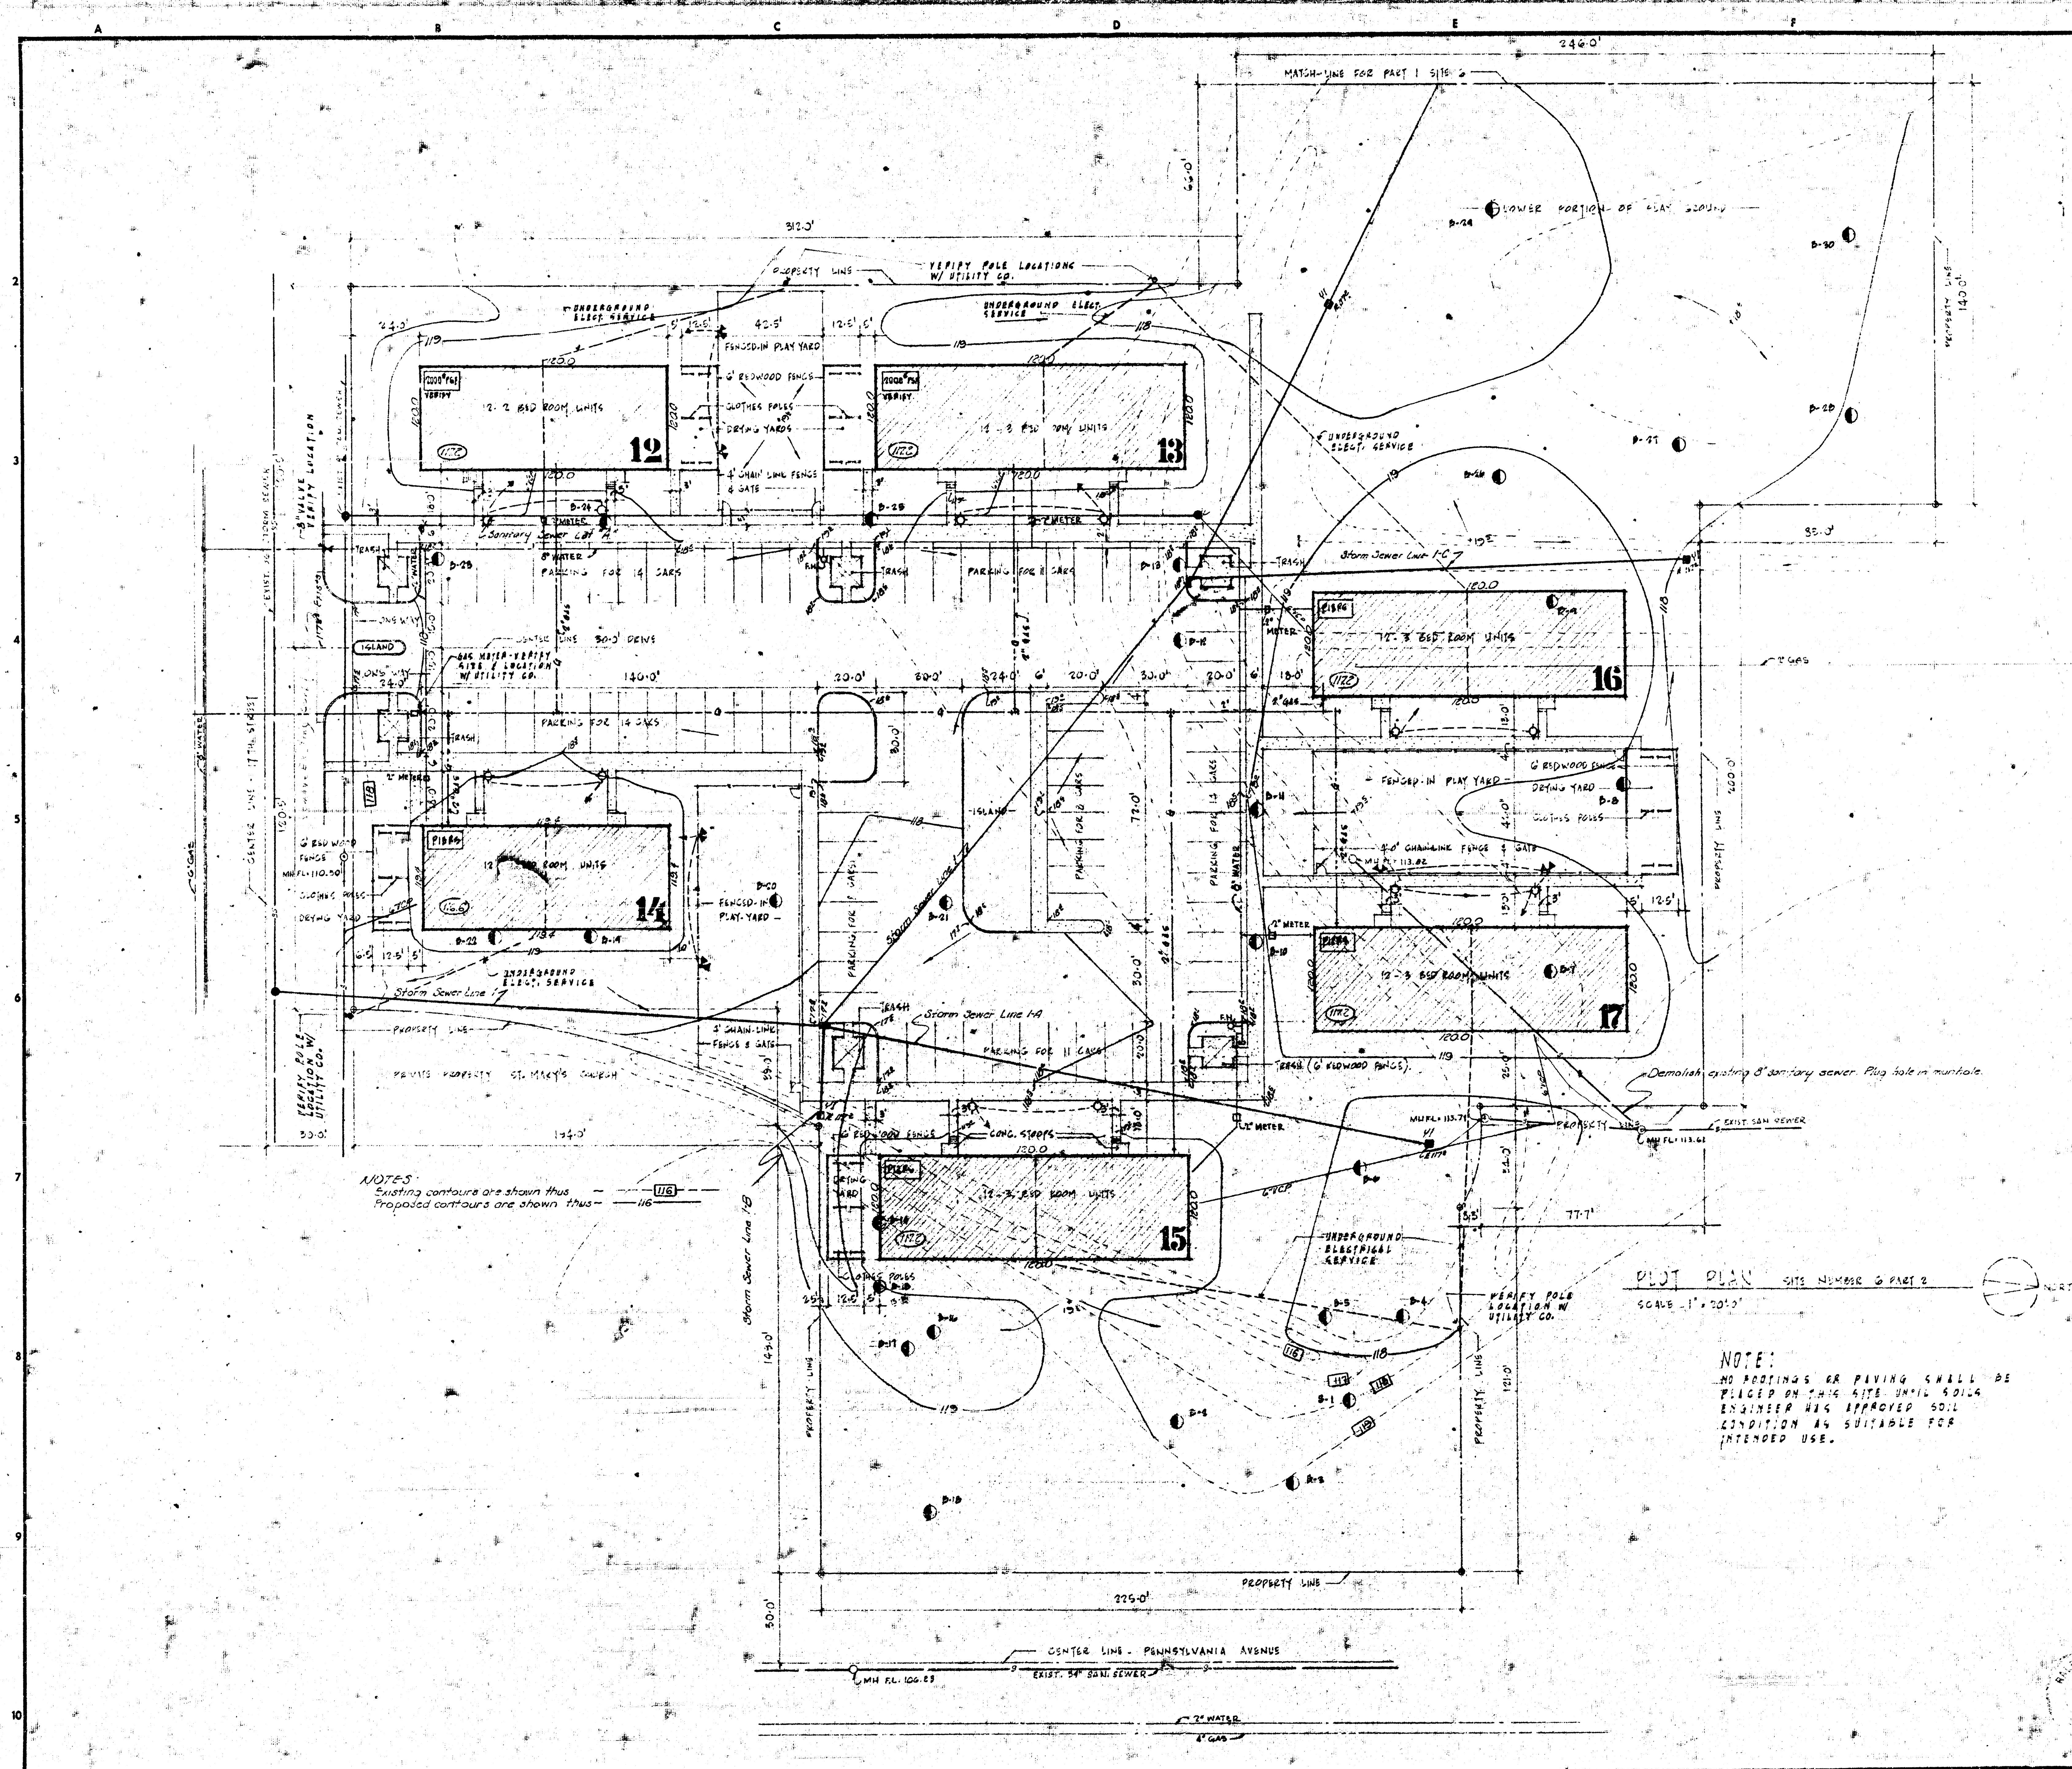

NOTES:
Existing contours are shown thus ---
Proposed contours are shown thus ---

PLOT PLAN SITE NUMBER 6 PART 2
SCALE - 1" = 20'-0"

NOTE:
NO FOOTINGS OR PAVING SHALL BE
PLACED ON THIS SITE UNTIL SOIL
ENGINEER HAS APPROVED SOIL
CONDITION AS SUITABLE FOR
INTENDED USE.

W. H. JOHNSON - ARCHITECT
1207 GRAND AVENUE
KANSAS CITY, MISSOURI


MANTEL & STEELE ASSOCIATE ARCHITECTS, INC.
4550 MAIN STREET
KANSAS CITY, MISSOURI

LOGAN 1-0273 (S16)


- FOR PERIOD
- DRAWN BY
- DATE DRAWN
- DATE ISSUED
- CHECKED BY
- REVISIONS
-
-
-
-
-

SHEET NUMBER

TOTAL SHEETS

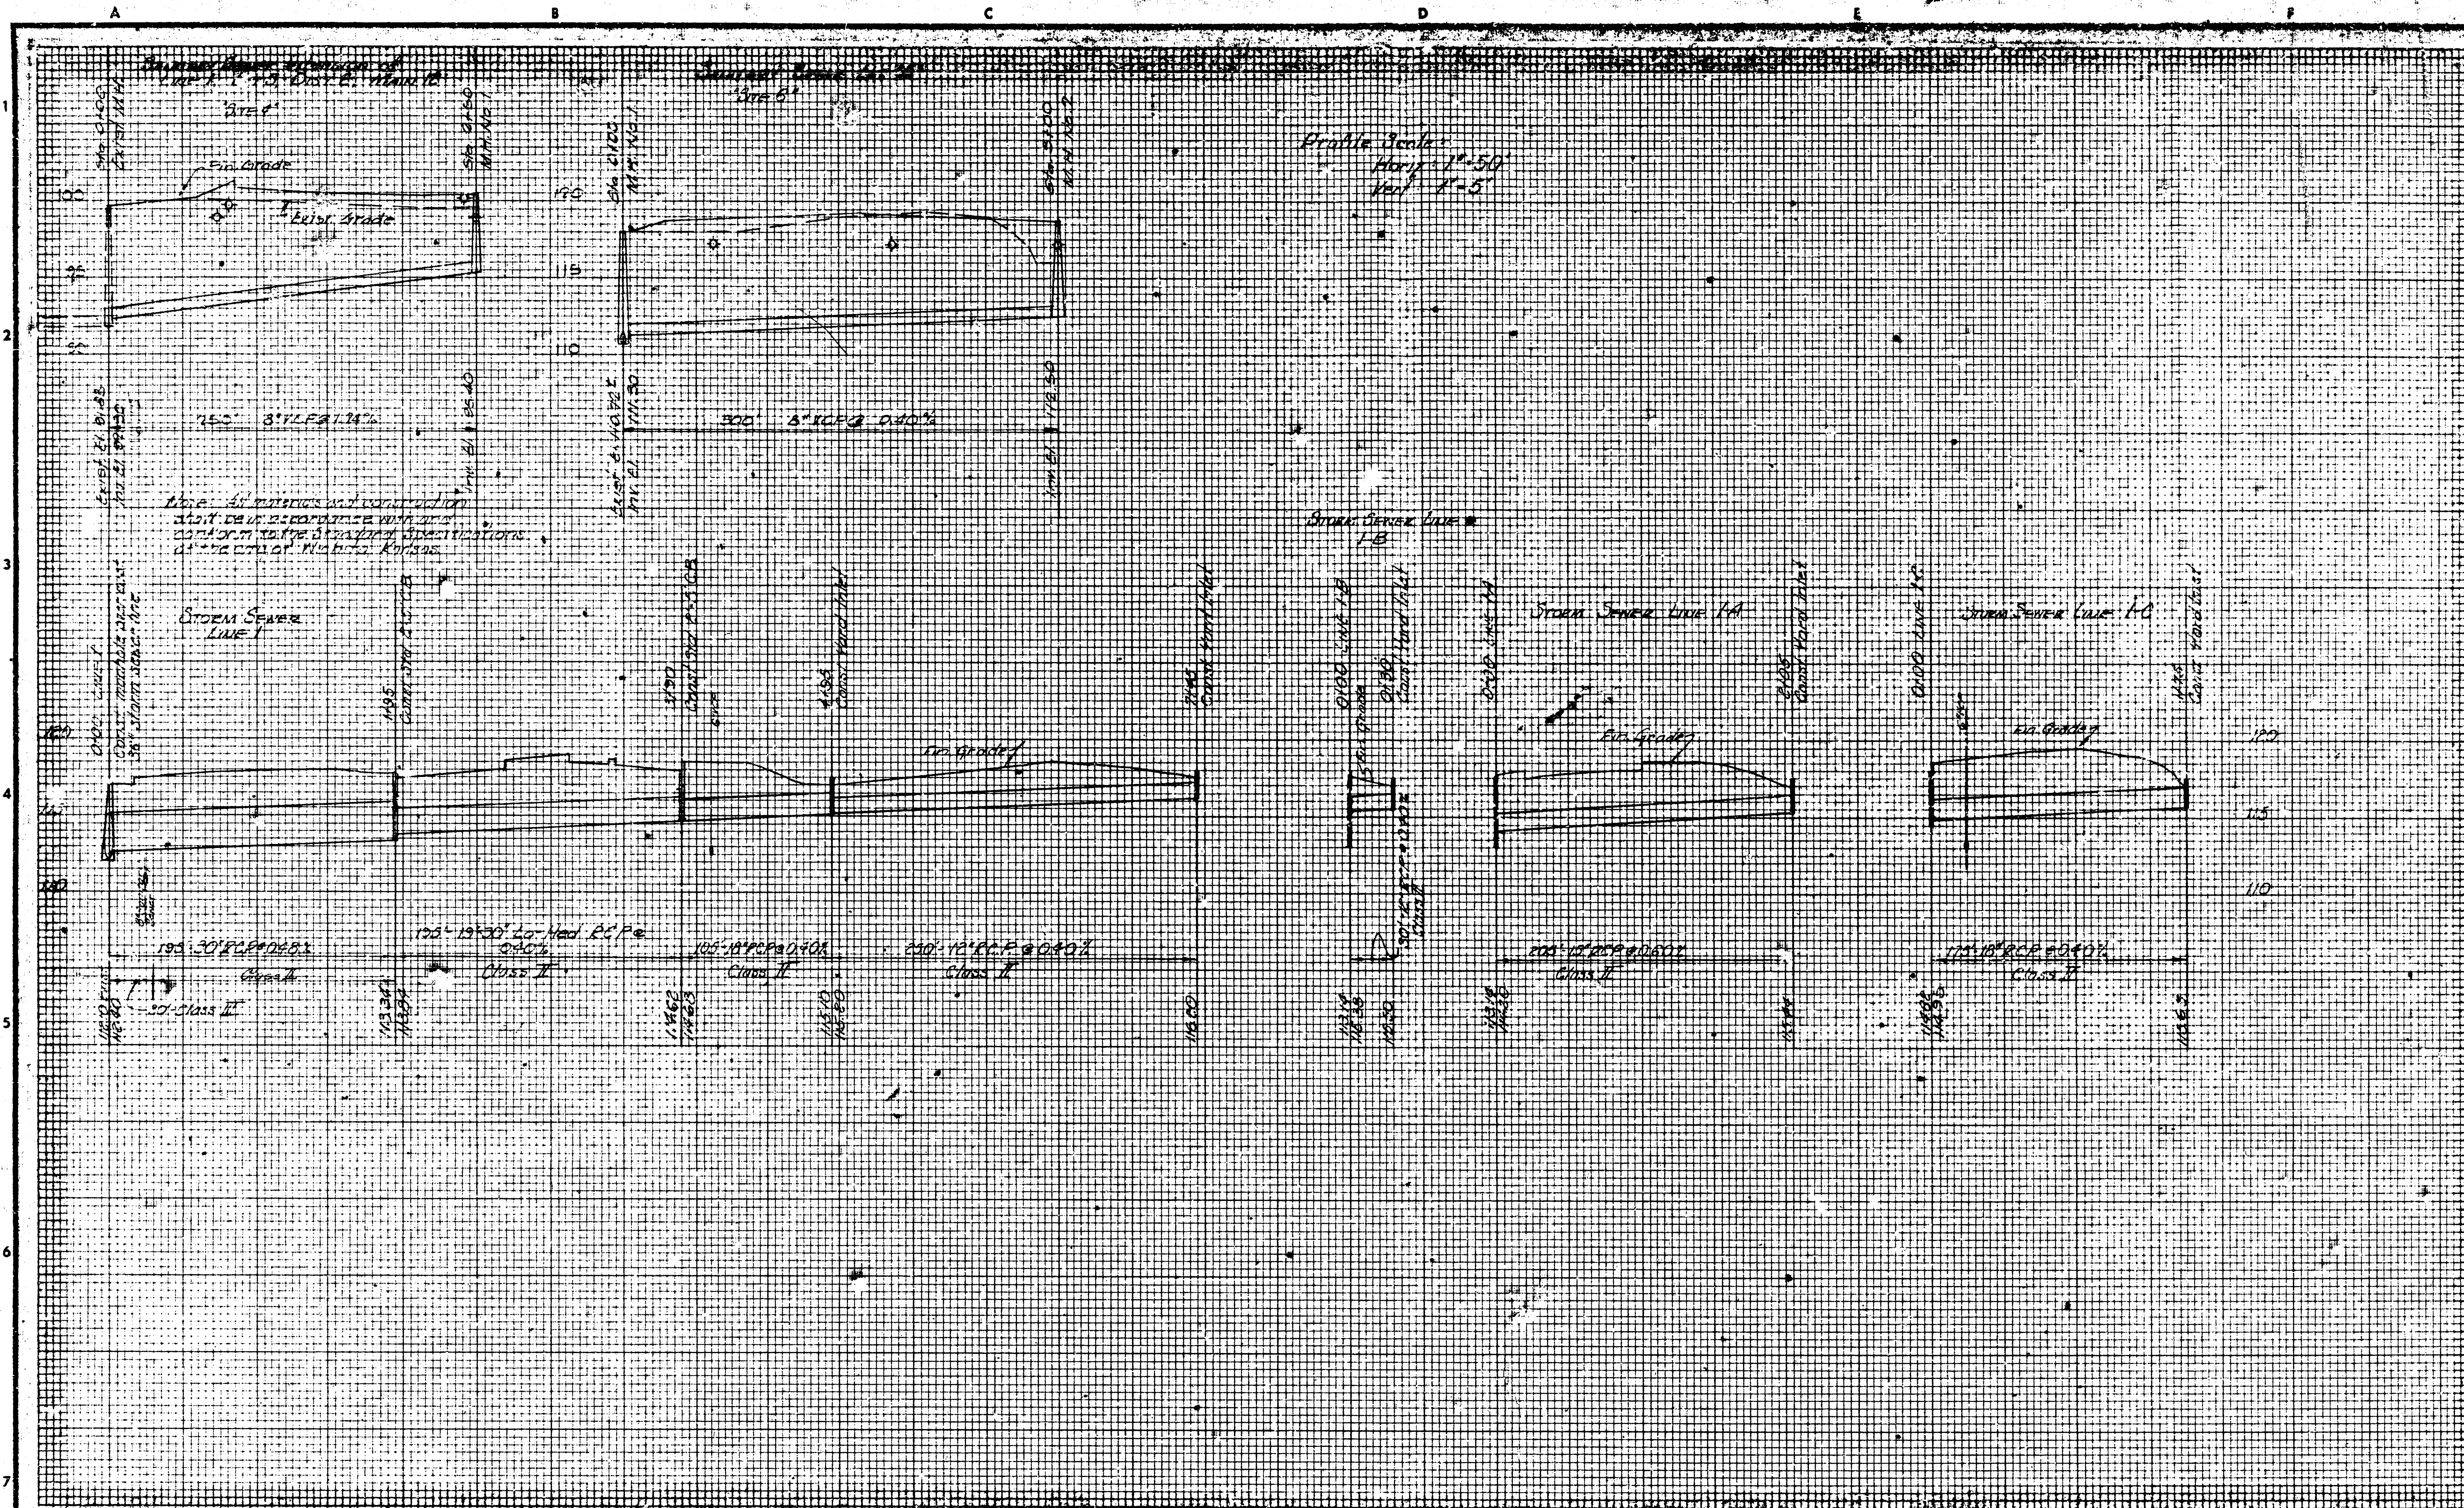

NOTE TO CONTRACTOR
 This project will be constructed under the supervision of the CITY ENGINEER and conforming to the SPECIFICATIONS of the CITY OF WICHITA. The CONTRACTOR will reimburse the City of Wichita for all cost of Engineering, Plans, and Inspection.
 The Elevations shown on this plan are tentative, they will be Established or Verified at Time of Construction by The City Engineering Dept.

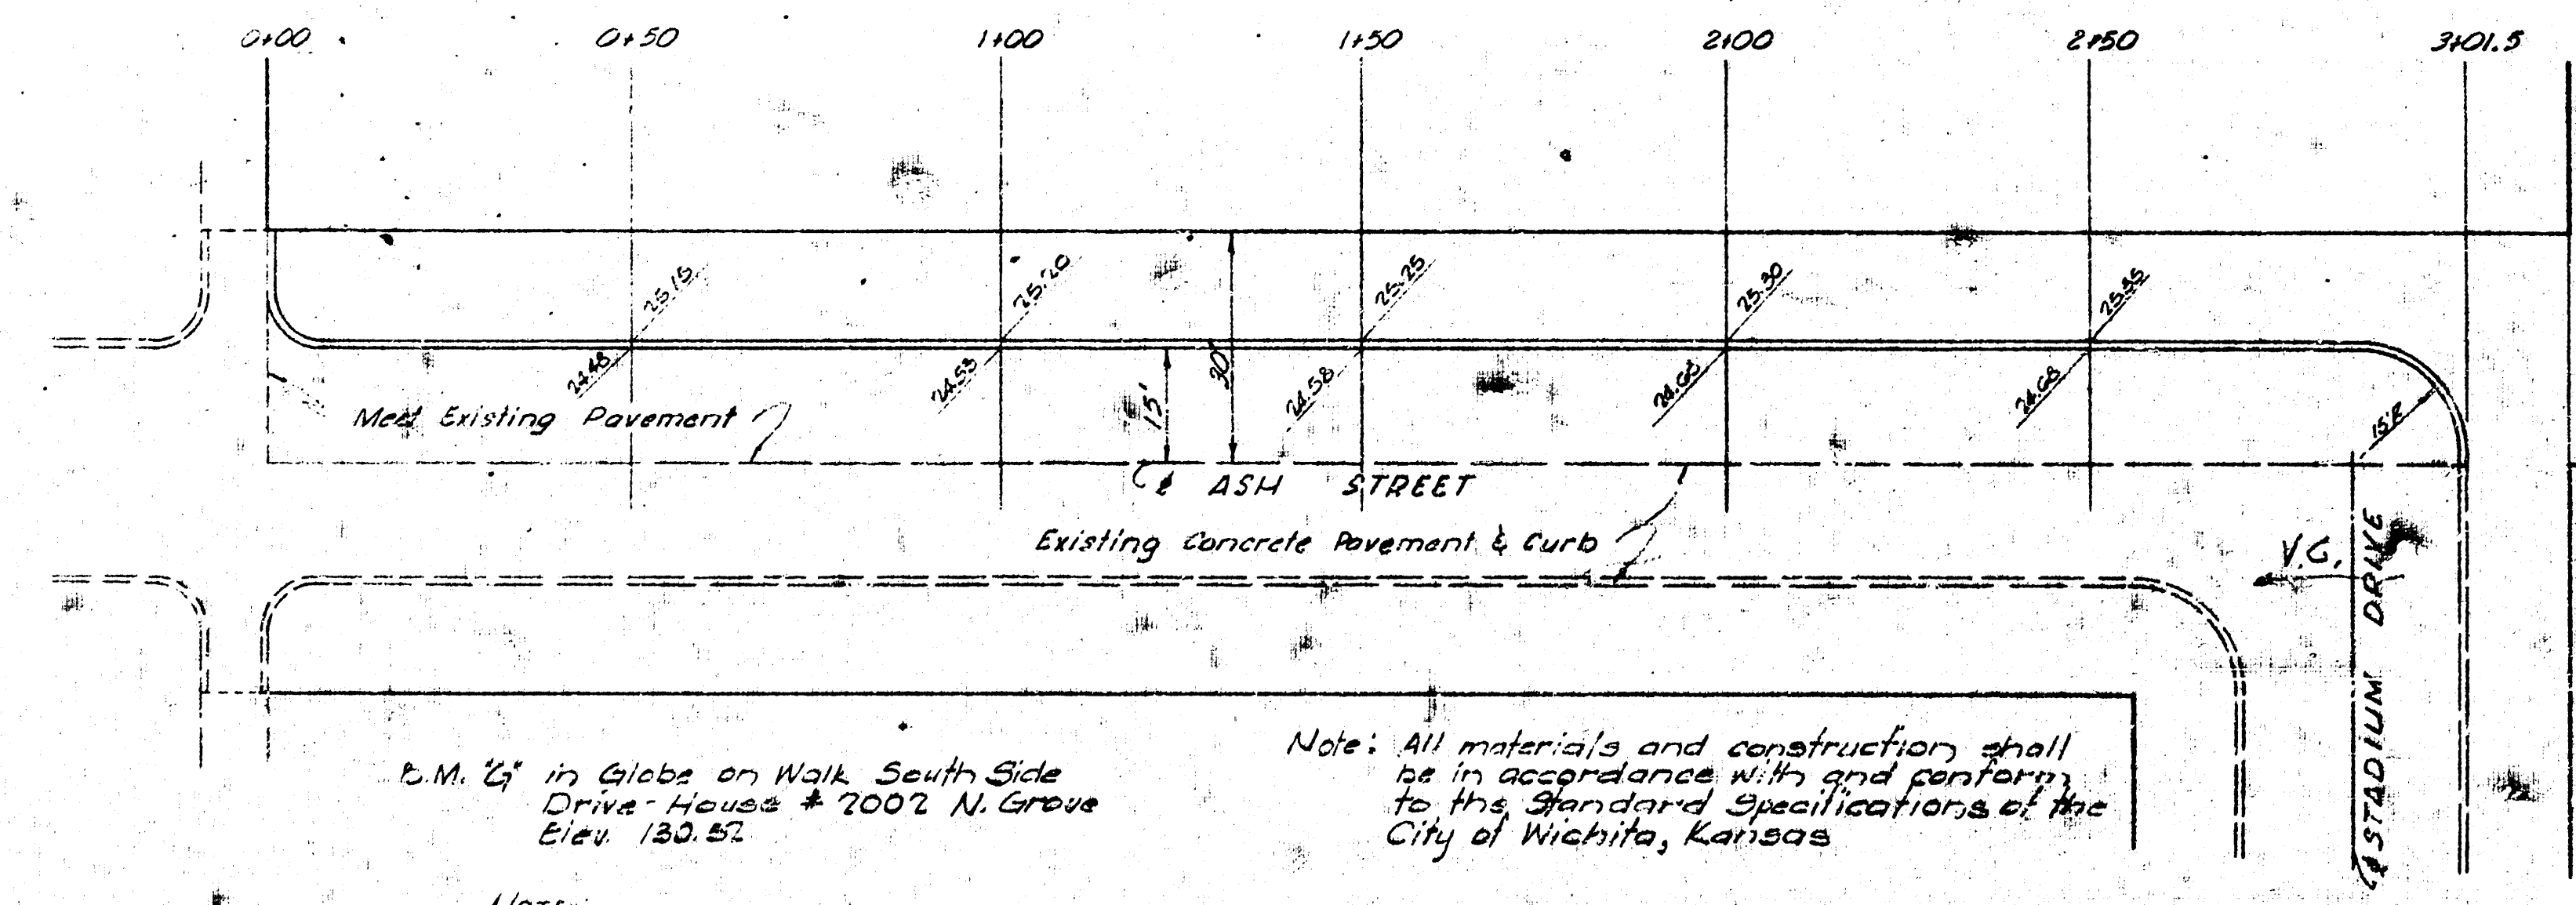

W. H. JOHNSON - ARCHITECT
 1207 GRAND AVENUE
 KANSAS CITY, MISSOURI

MANTEL & STEELE ASSOCIATE ARCHITECTS INC.
 4560 MAIN STREET
 KANSAS CITY, MISSOURI


ALLEN KENNEDY HANOR, INC.
 1756 North Platt, Wichita, Kansas

- ☐ JOB NUMBER
- ☐ DATE
- ☐ DRAWN BY
- ☐ DATE DRAWN
- ☐ DATE ISSUED
- ☐ CHECKED BY
- ☐ REVISIONS
- ☐ ENGINEERS
- ☐ ENGINEERS


SHEET NUMBER

U1

TOTAL SHEETS

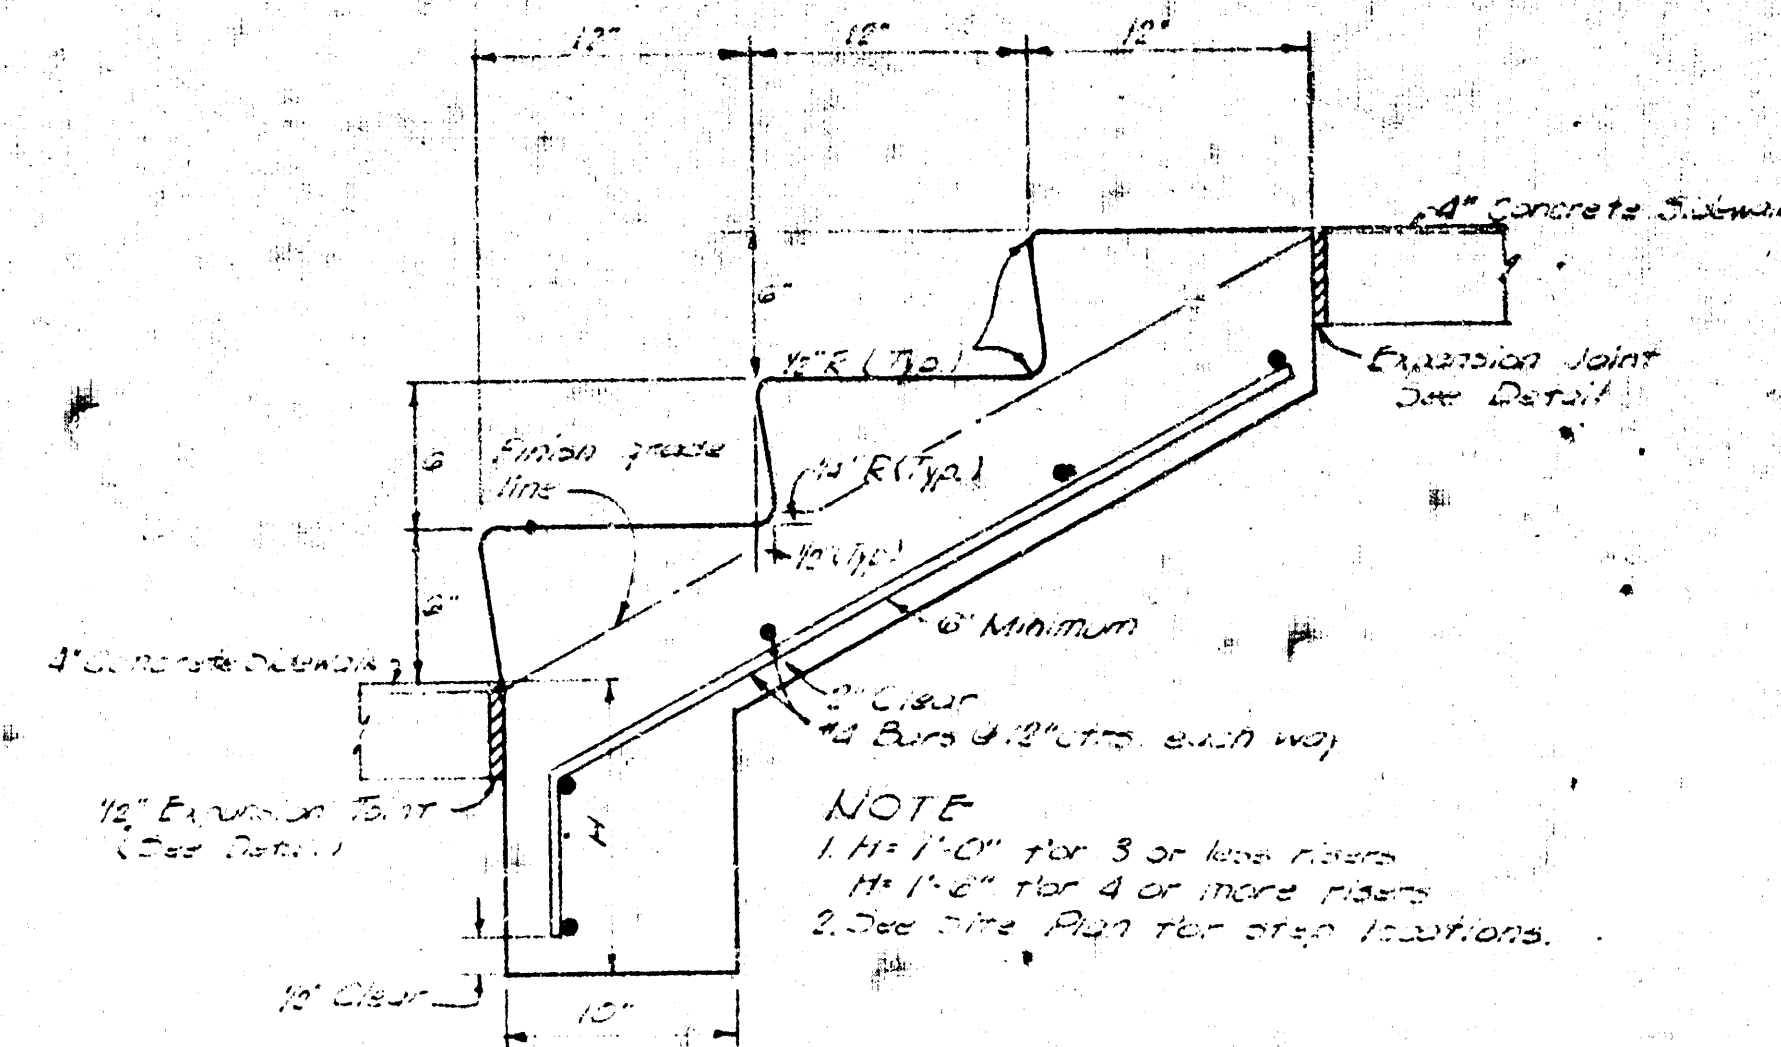


TYPICAL CONCRETE STEP DETAIL

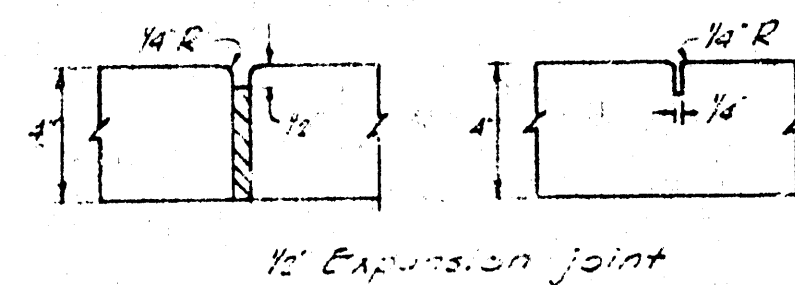


EXPANSION JOINT CONTRACTION JOINT

1. Sidewalk expansion joints shall be located at not more than 30 (feet) centers.
2. Expansion joint material shall be 1/2" Premium Bituminous Cellular type and shall extend from subgrade to within 1/2" of finished surface.
3. Sidewalk contraction joints shall be located at not more than 5' (feet) centers.
4. Sidewalk shall have 1/4" per foot cross-slope towards the street, parking area or drainage ditches.


SIDEWALK DETAILS

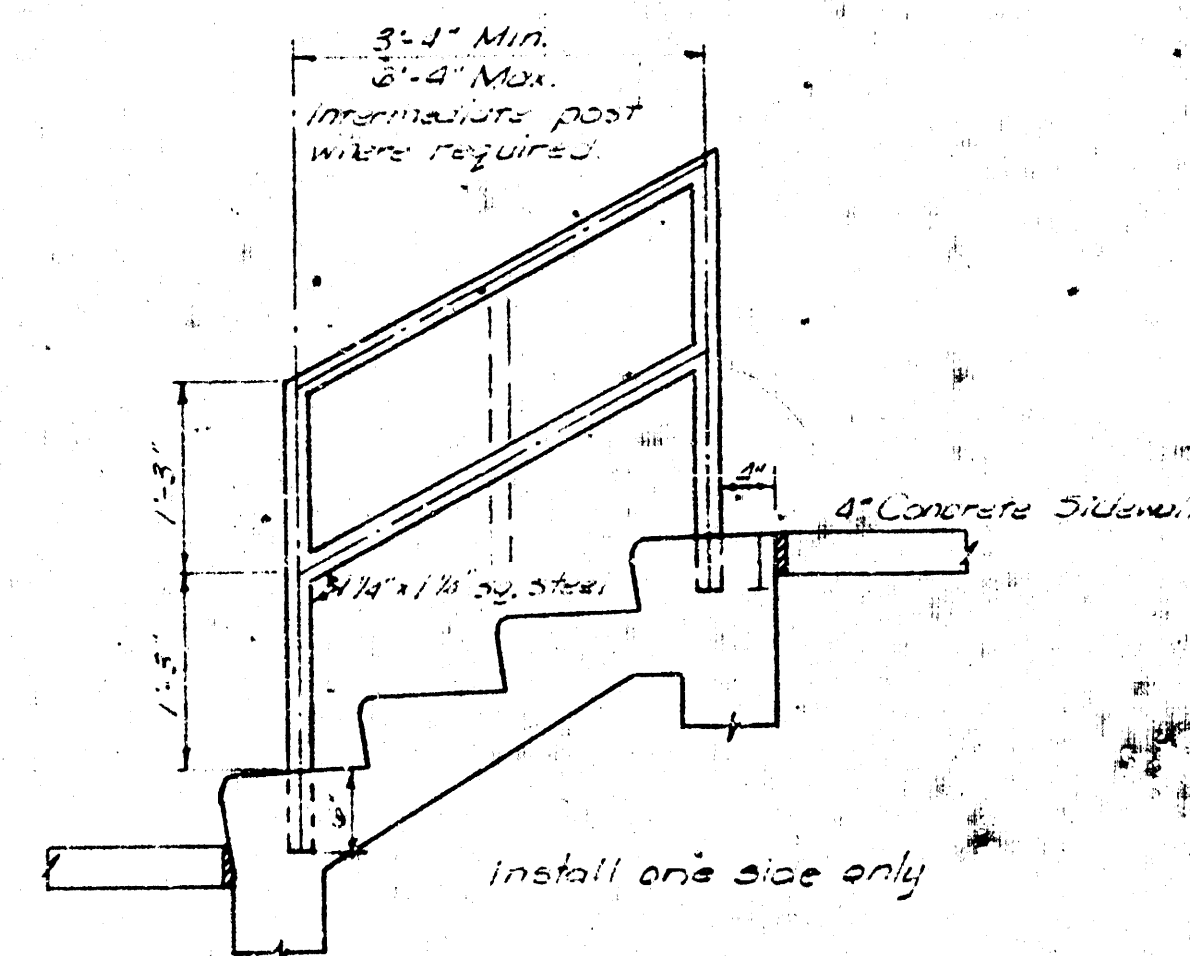


EXTERIOR HANDRAIL DETAIL

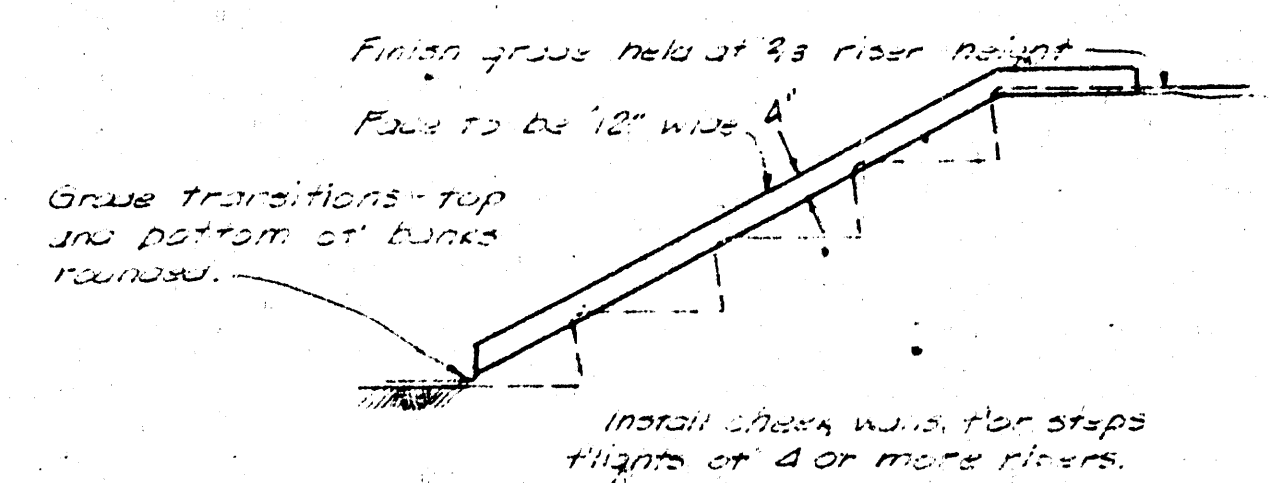

CHECK WALL DETAIL

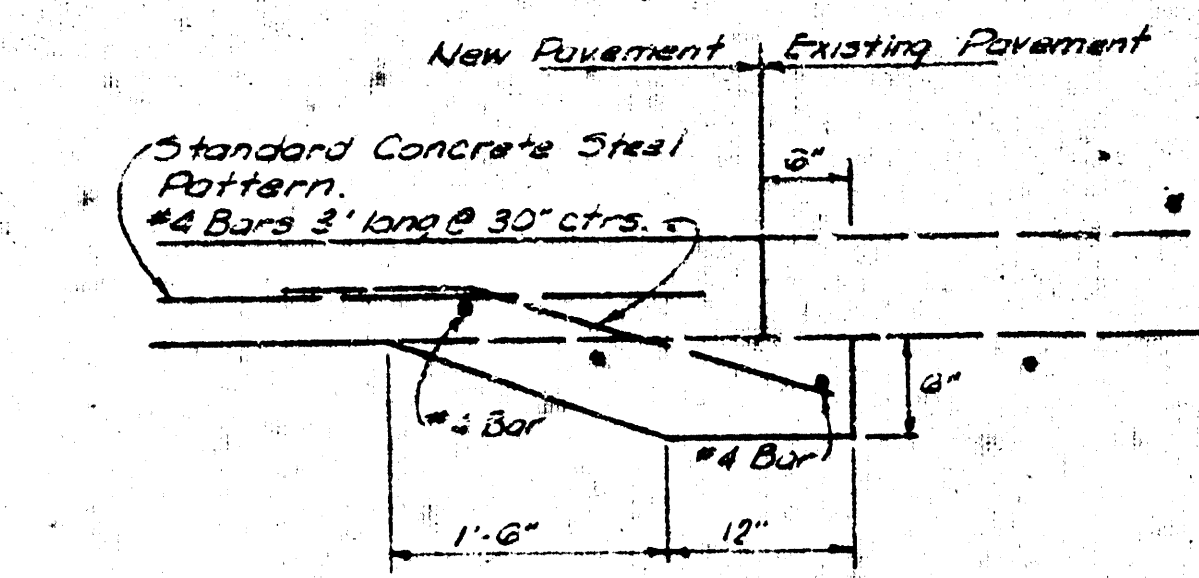


TYPICAL UNDERPINNING DETAIL

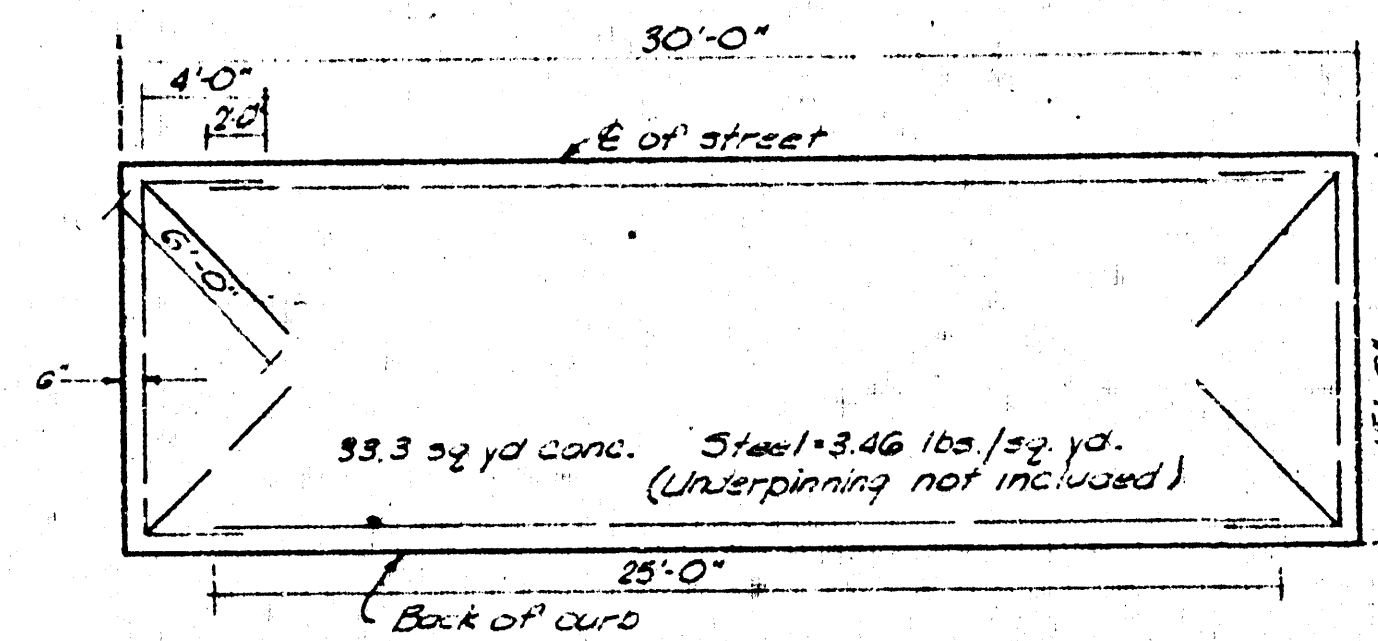


STEEL PATTERN

CONCRETE PAVEMENT DETAILS

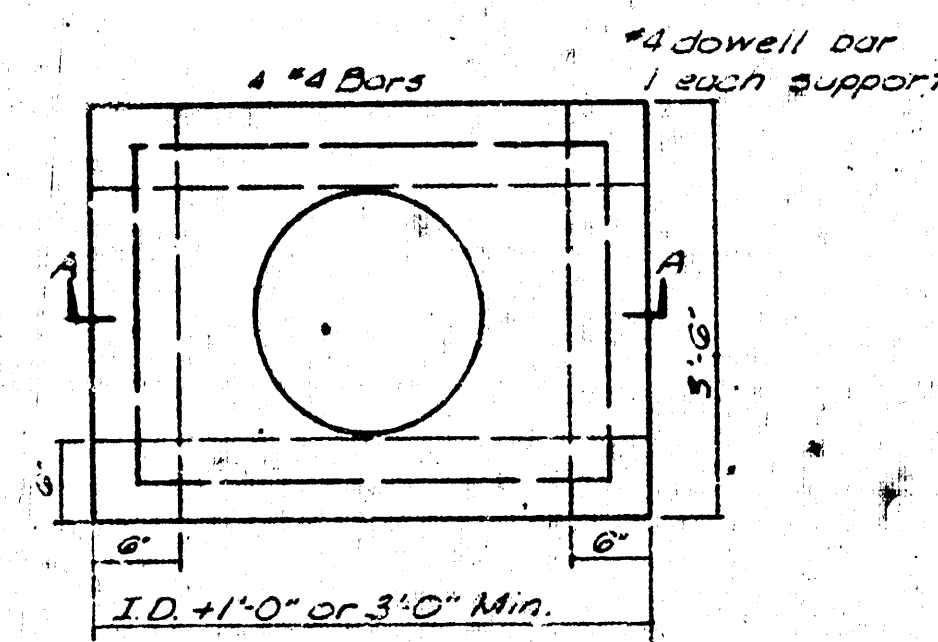

PLAN

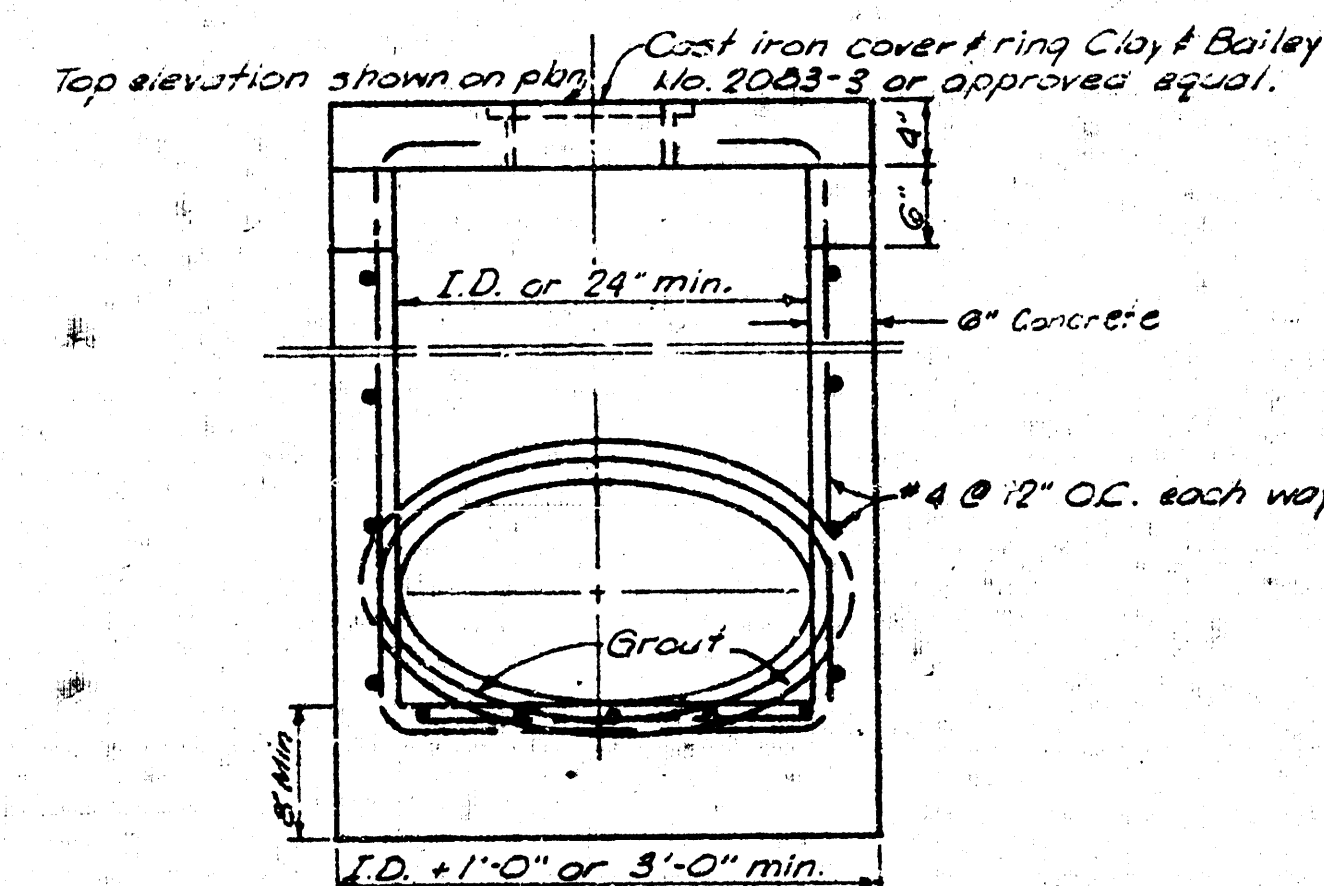

SECTION "A-A"

YARD INLET DETAILS

W. H. JOHNSON - ARCHITECT
KANSAS CITY, MISSOURI

MANUEL & STEFFEL ARCHITECTS INC.
KANSAS CITY, MISSOURI

4550 MAIN STREET
ALLEN KENNEDY MANOR, INC.
1256 North Plant, Wichita, Kansas

LOGAN 1-0273 (S16)

SHEET NUMBER

D1

TOTAL SHEETS

