




INDEX OF SHEETS

SHEET NO	TITLE SHEET
1	TITLE SHEET
2	TOPOGRAPHY
3	EASEMENT BOUNDARY
4	PROFILE of SANITARY SEWER
5	PROFILE of STORM SEWER
6	CROSS SECTION STA. 0+00 to 6+75
7	" " STA. 7+00 to 12+00
8	" " STA. 12+30 to 14+40
9	OUTLET
10	INLET
11	PROFILE of SURFACE WATER INLETS
12	SURFACE WATER INLET
13	JUNCTION BOX and BILL of MATERIALS

BEECH STORM SEWER
 (IN TRAVEL AIR CITY ADDITION—833-0)
 (SEDG. CO. ENG. DEPT. PROJECT WORK ORDER NO-SP 597)

CONVENTIONAL SIGNS

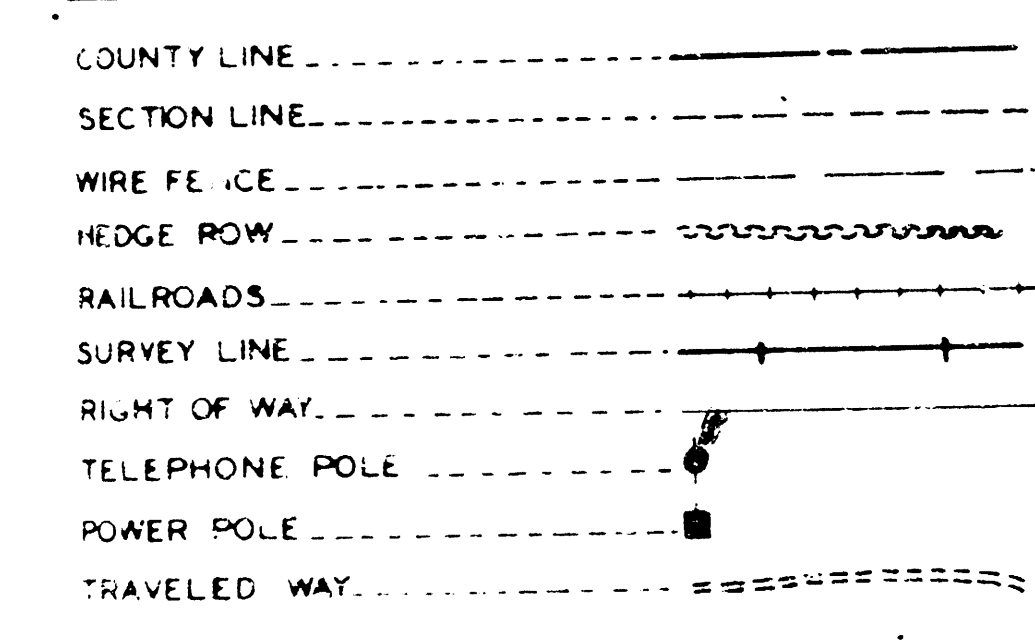

NET LENGTH OF PROJECT	1350.0 FT.	0.255 MILES
NET LENGTH OF BRIDGES	FT.	MILES
NET LENGTH OF ROAD	FT.	MILES
EXCEPTIONS	FT.	MILES
ADDITIONS	FT.	MILES
GROSS LENGTH OF PROJECT	FT.	MILES

PLANS PREPARED BY

SEDGWICK COUNTY ENGR'G. DEPT.
WICHITA, KANSAS
DATE

APPROVED

CHAIRMAN BOARD OF COUNTY COMMISSIONERS

FILED


FILED IN THE OFFICE OF THE SEDGWICK COUNTY CLERK	
COUNTY CLERK	DATE

APPROVED

COUNTY ENGINEER
DATE

APPROVED

DATE

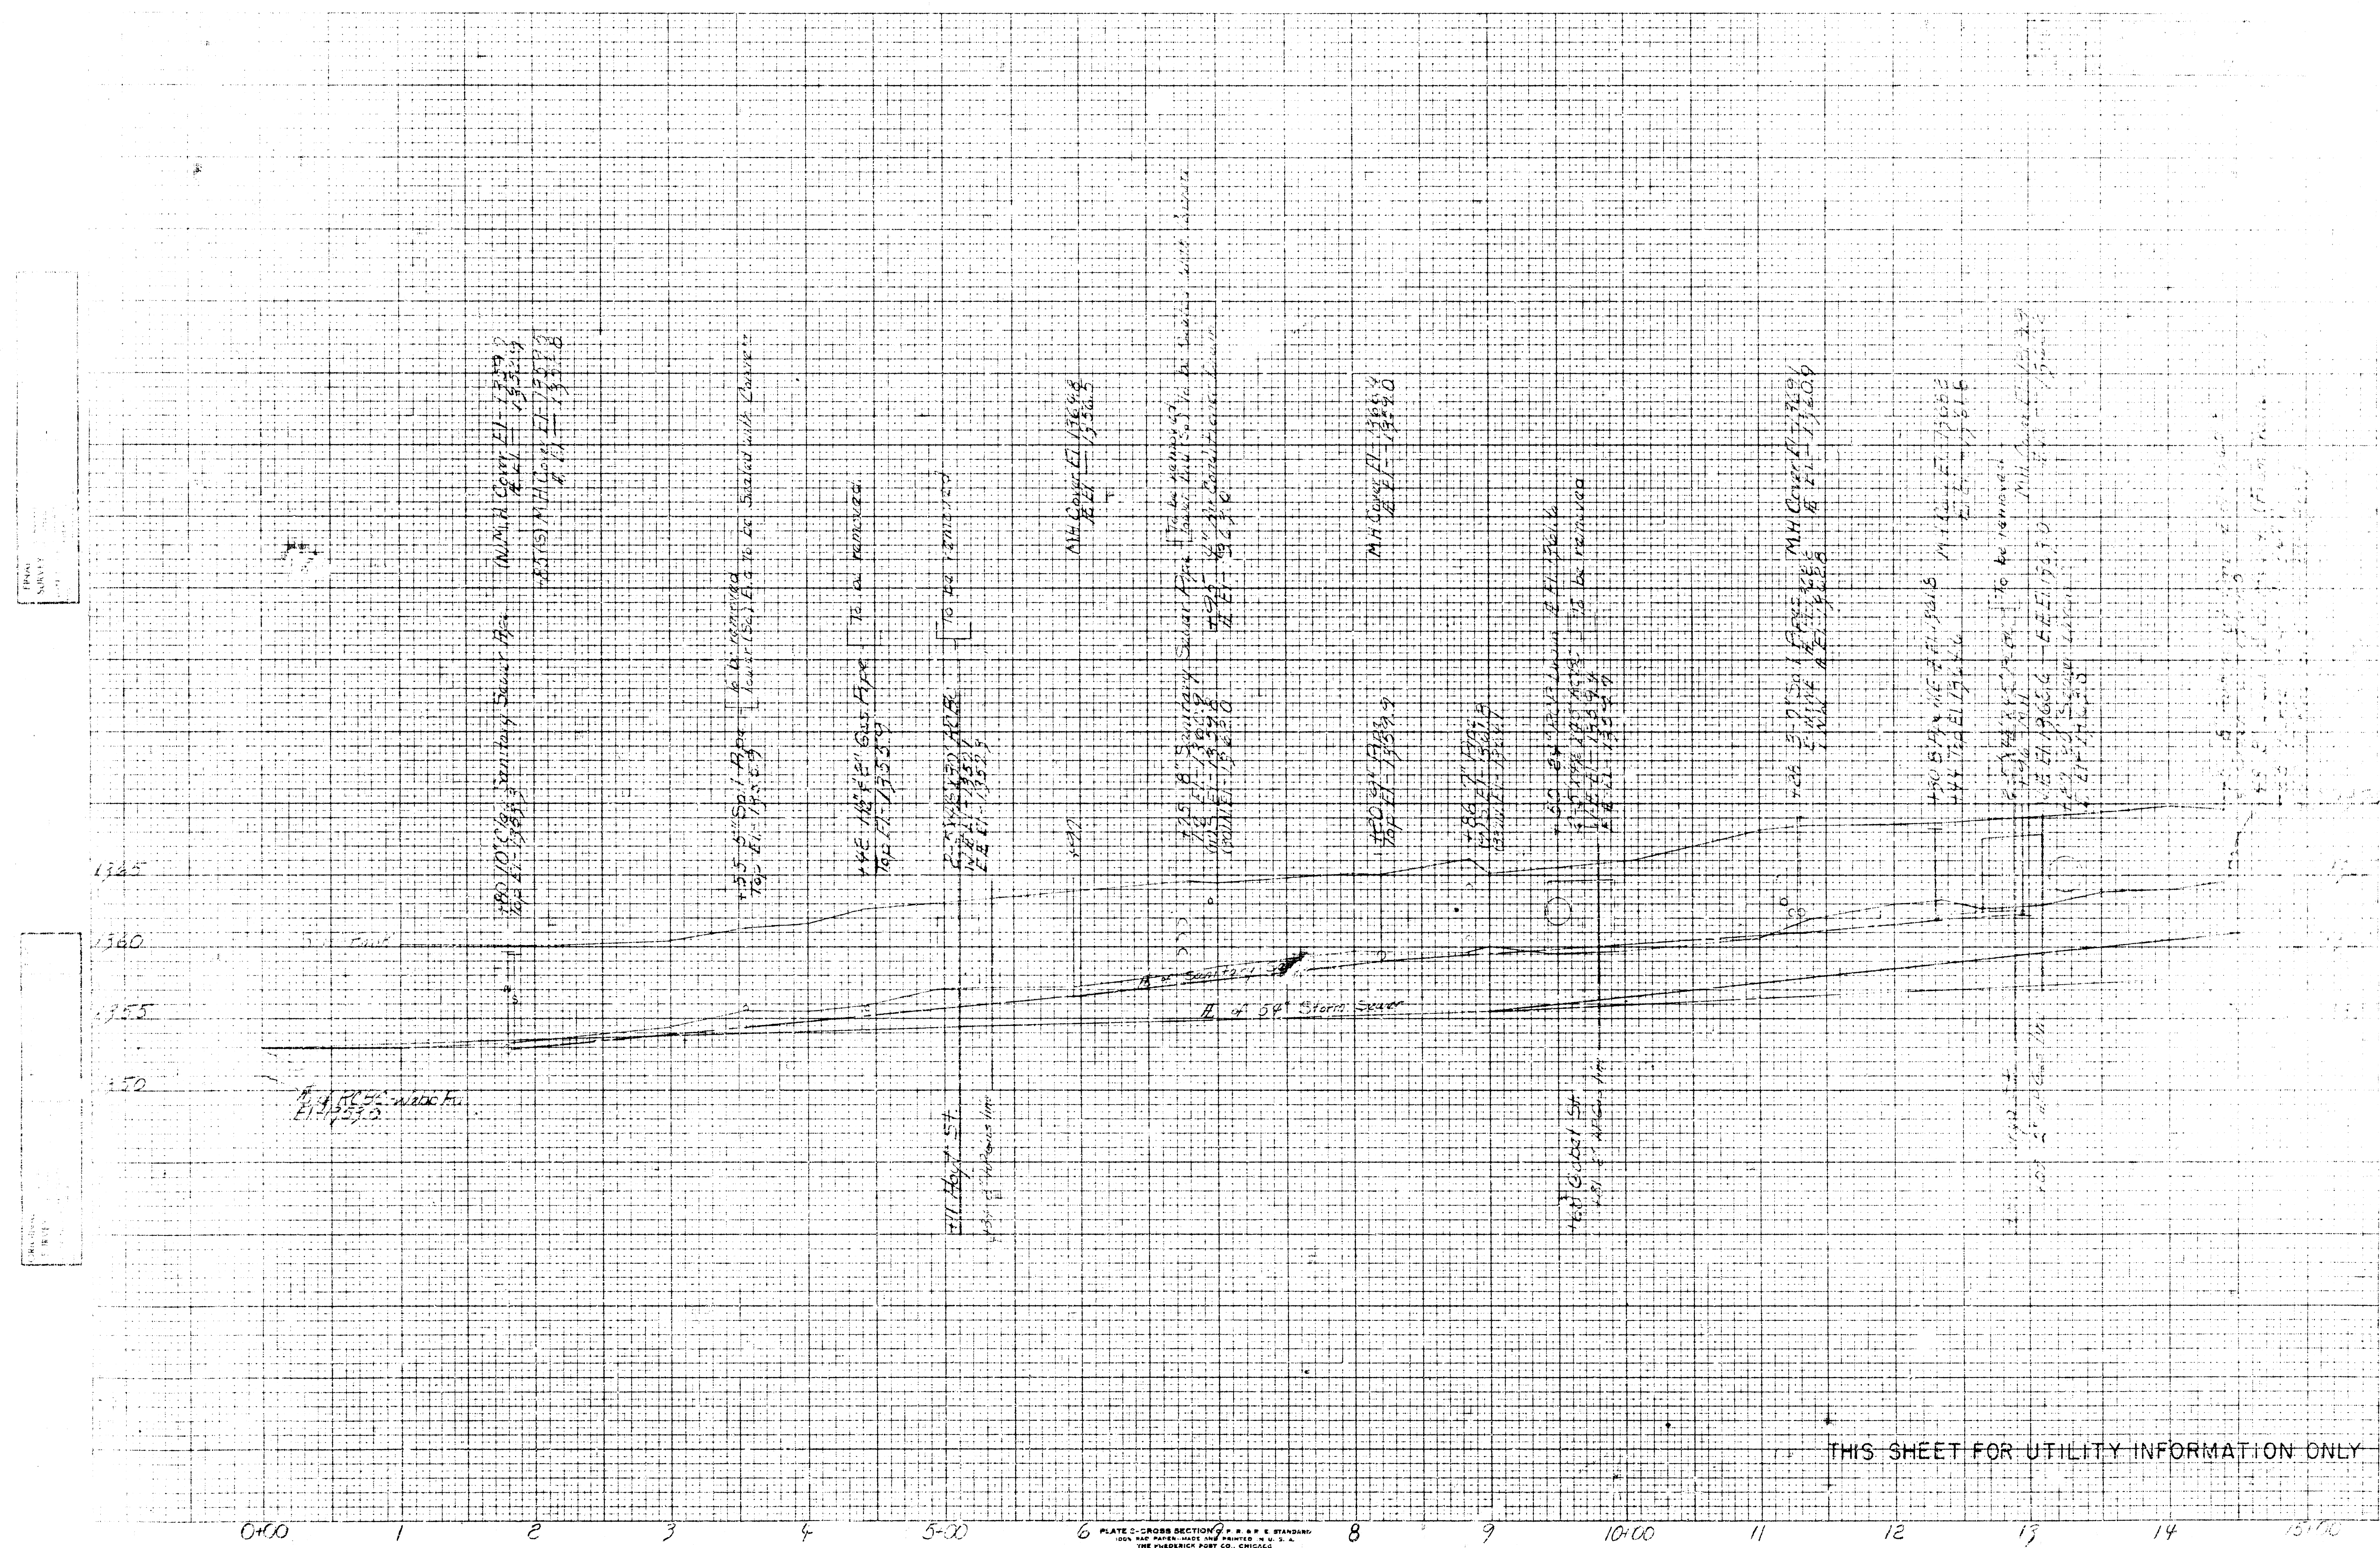

ORIGINAL SURVEY	SURVEYED	B?	DATE
NOTE BOOK	PLOTTED		
	TEMPLATE		
	AREAS		
	AREAS CHECKED		




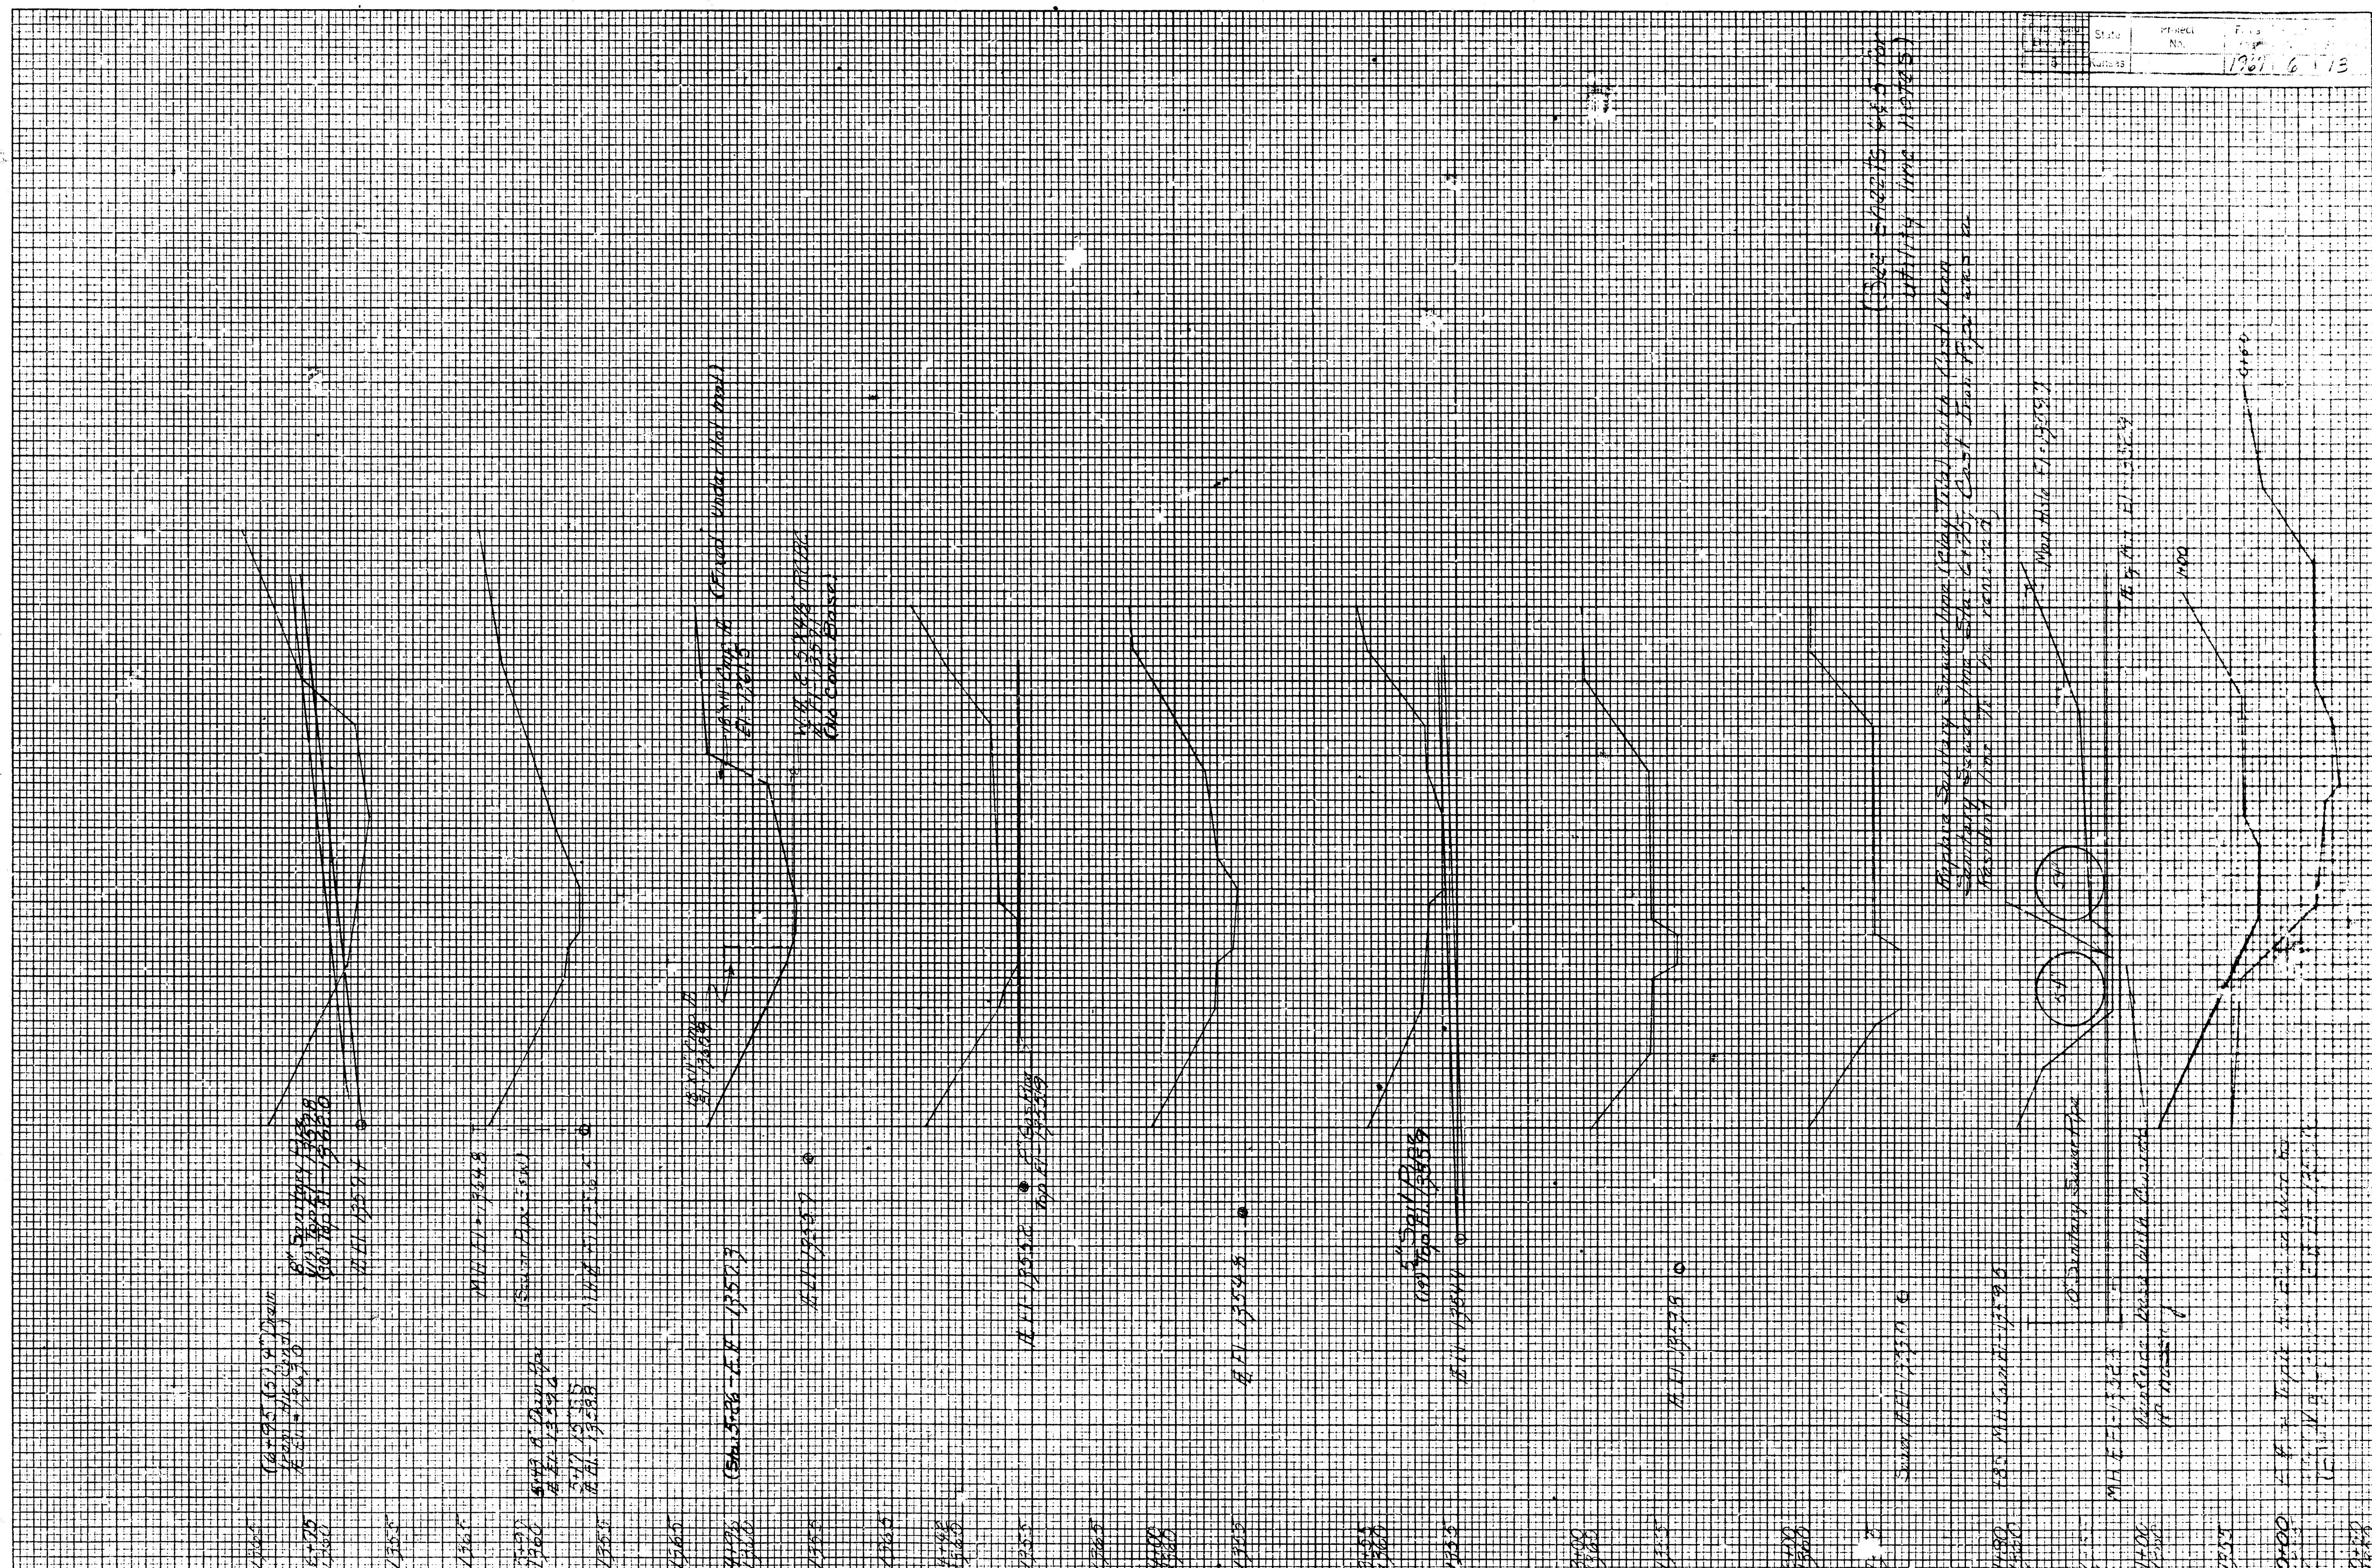


PLATE 3—CROSS SECTION O. P. R. & R. I.
MADE AND PRINTED IN U. S. A.
CHARLES BRIDGING COMPANY

Drainage Ditch on Travel for City. Found Vicious & Corrupt. 1887

[illegible]



ORIGINAL	BY		DATE
SURVIVED			
PLANTED			
TEMP. AT			
NOTE BOOK			
AREAS			
ART'S CHECKED			

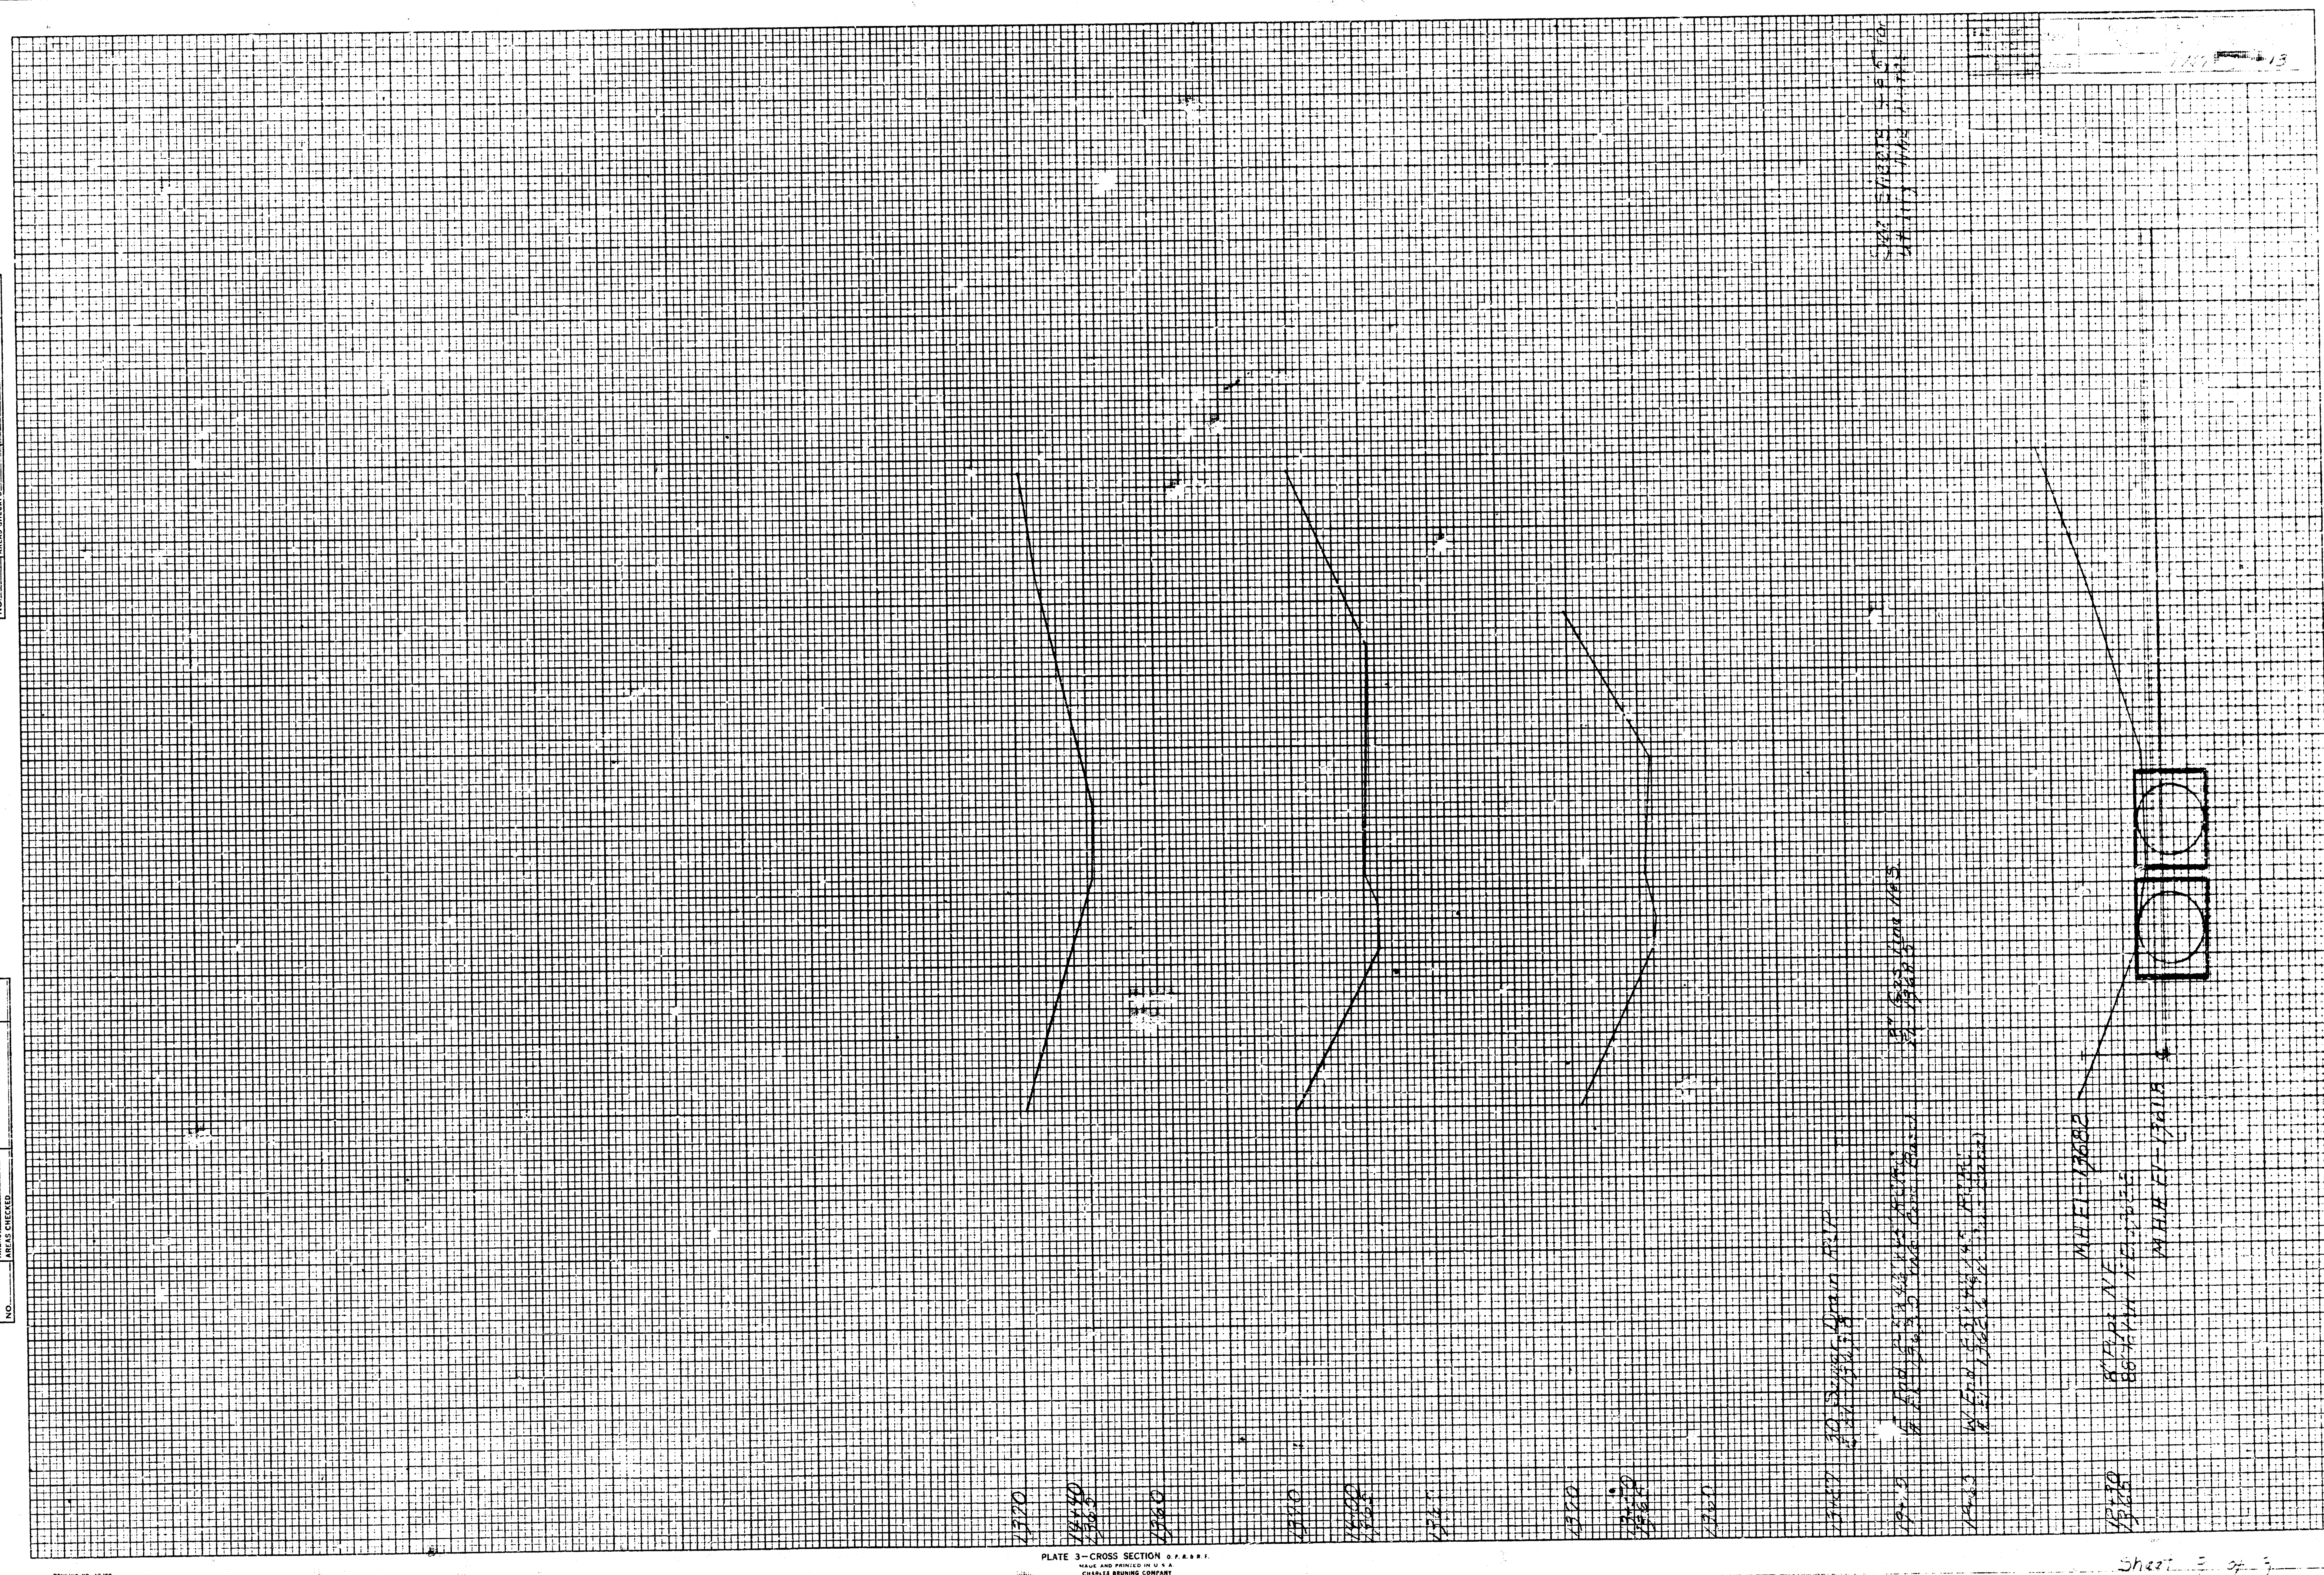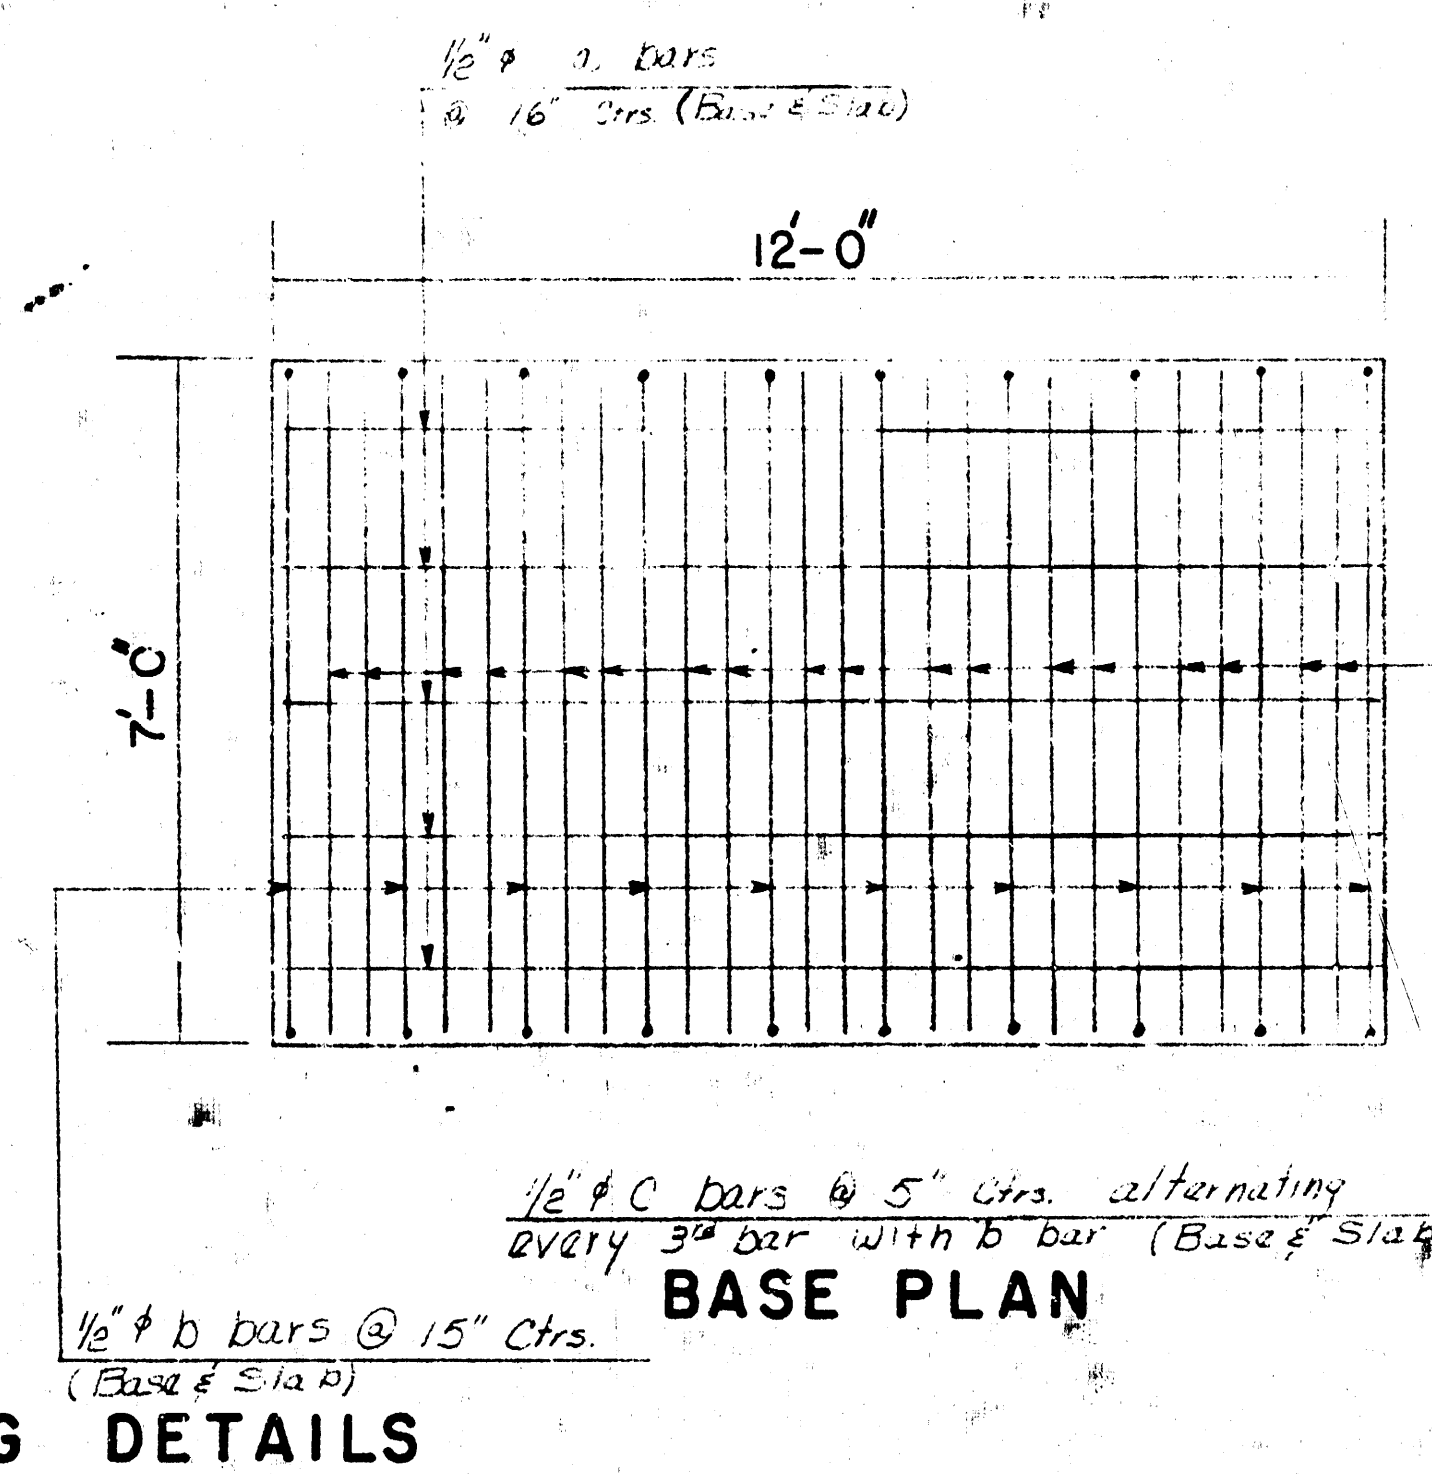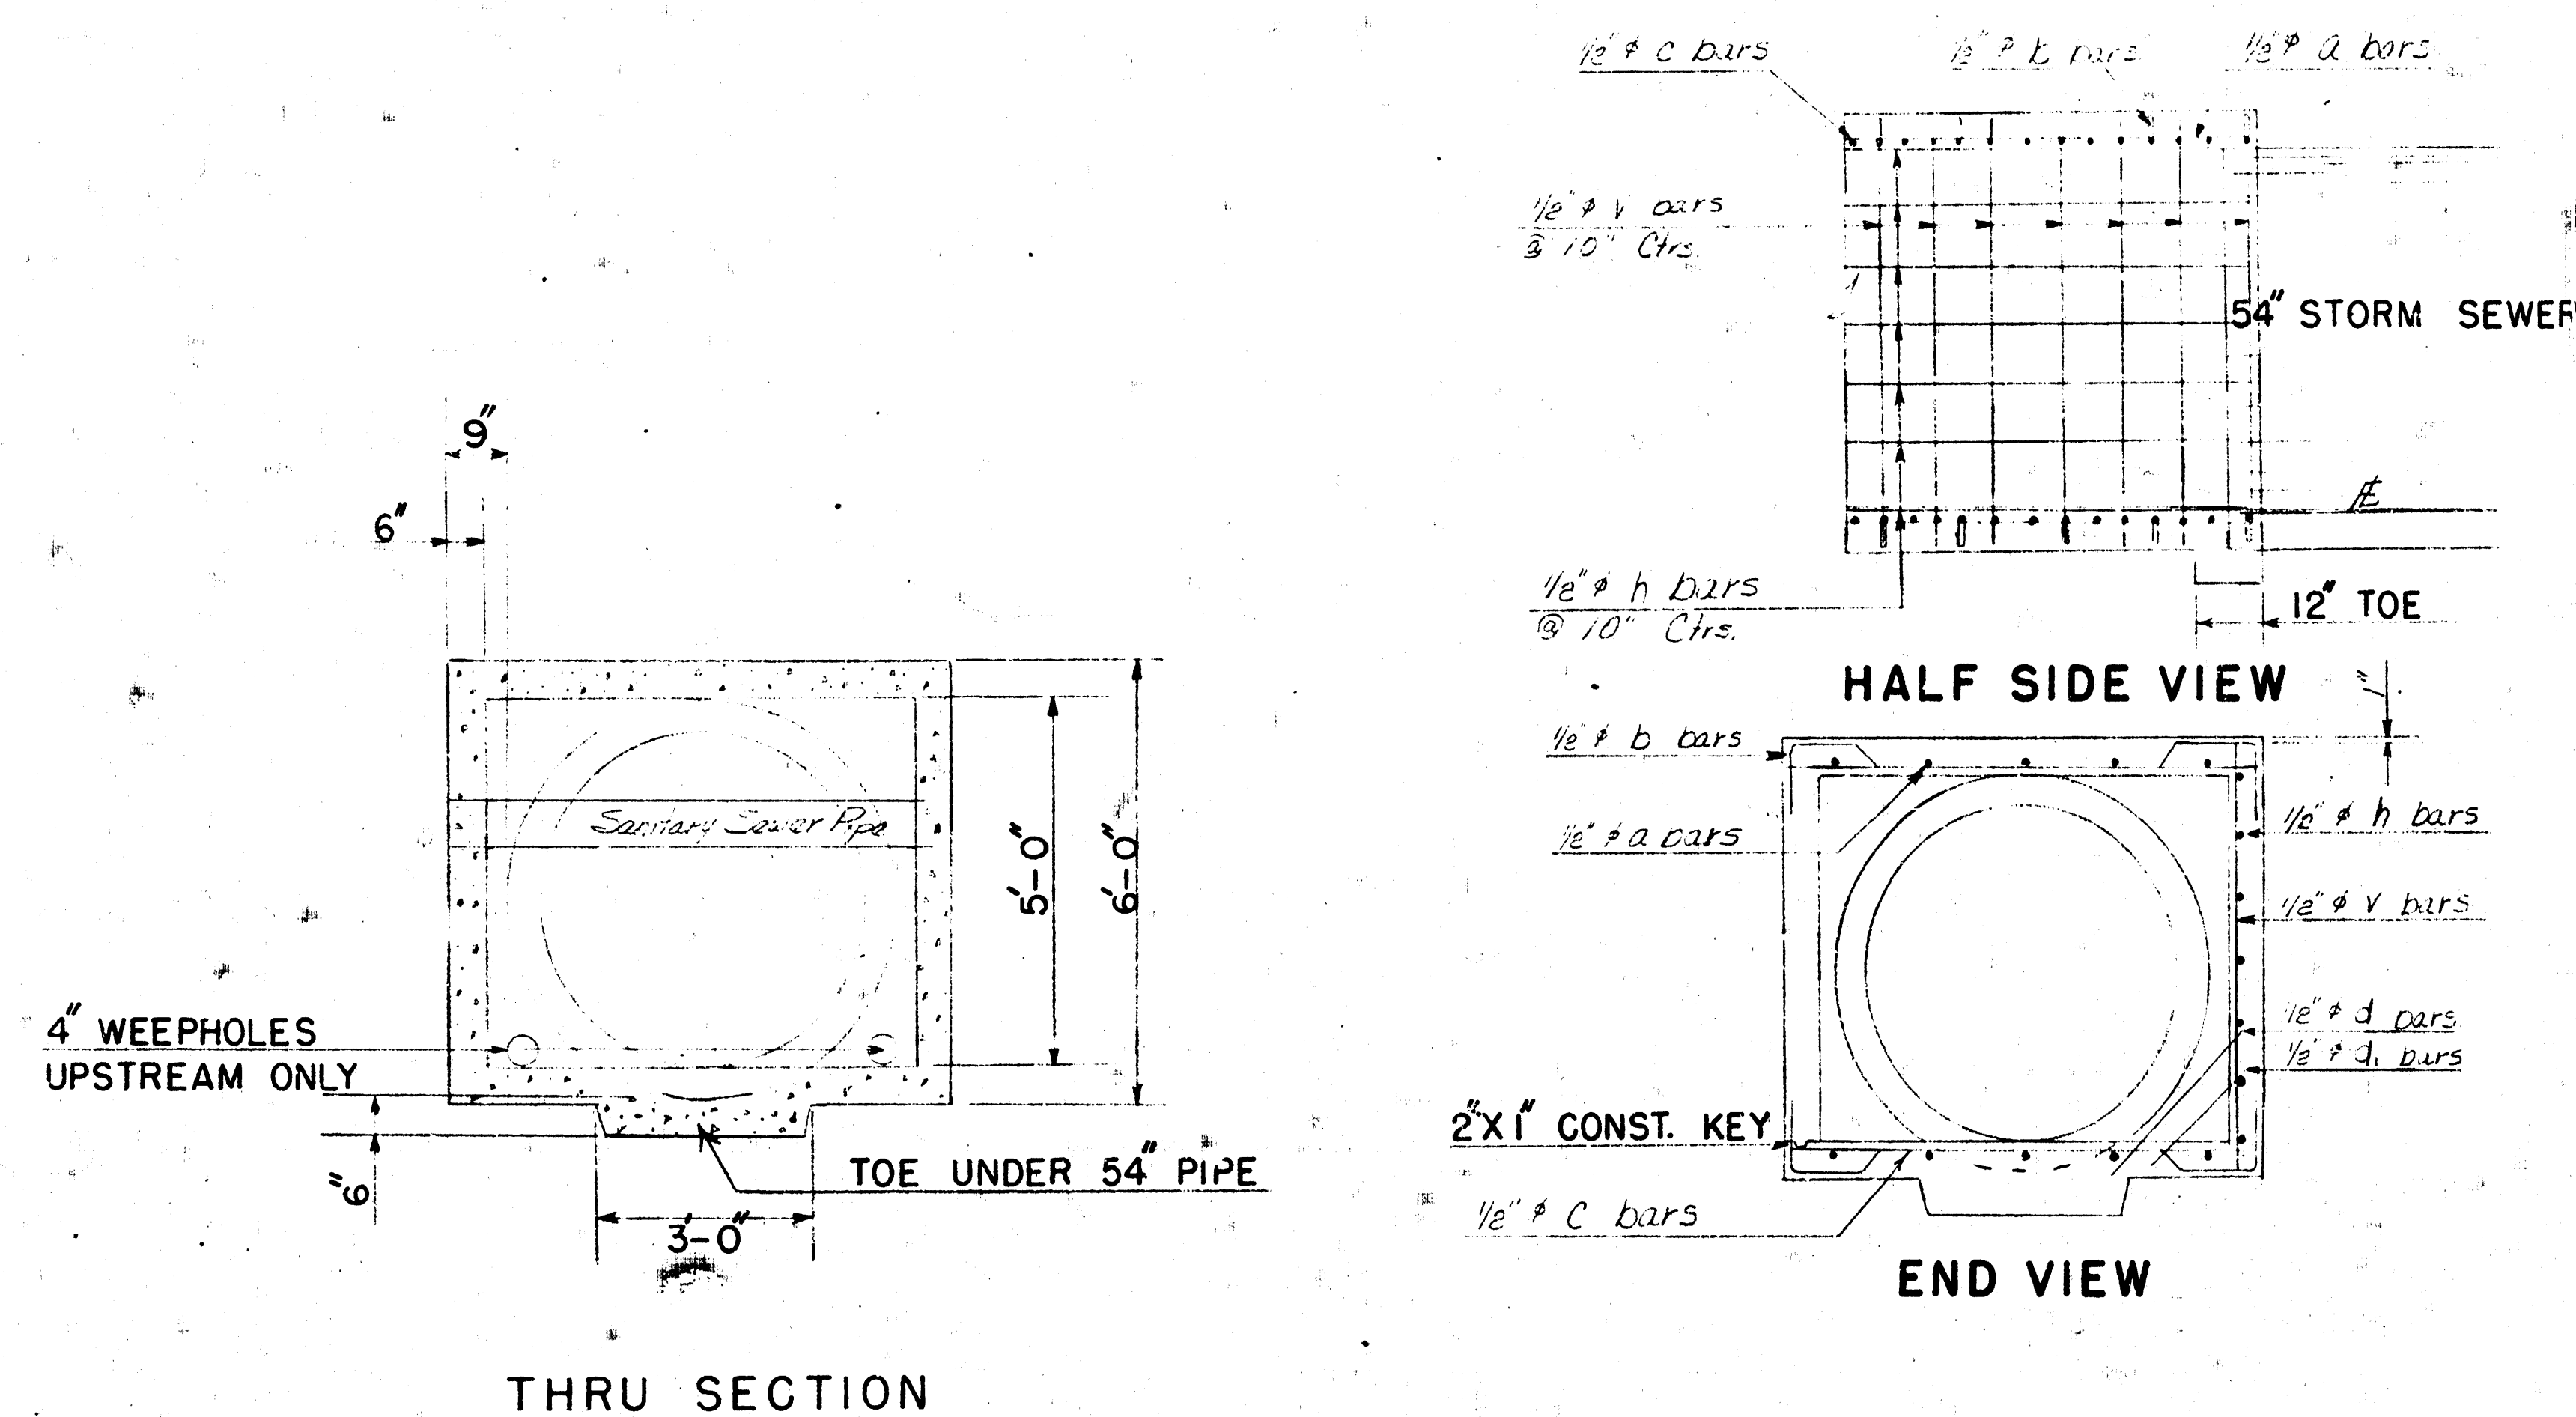

REINFORCING DETAILS

BILL OF MATERIALS

54" STORM SEWER PIPE	2654 LIN. FT.
REINFORCING STEEL	5355 LBS.
CLASS A CONCRETE	75.8 CU. YDS.
GRAVEL	650 CU. YDS.
30" R.C.S.P.	60 LIN. FT.
18" "	10 " "
18" C.M.P.	10 " "

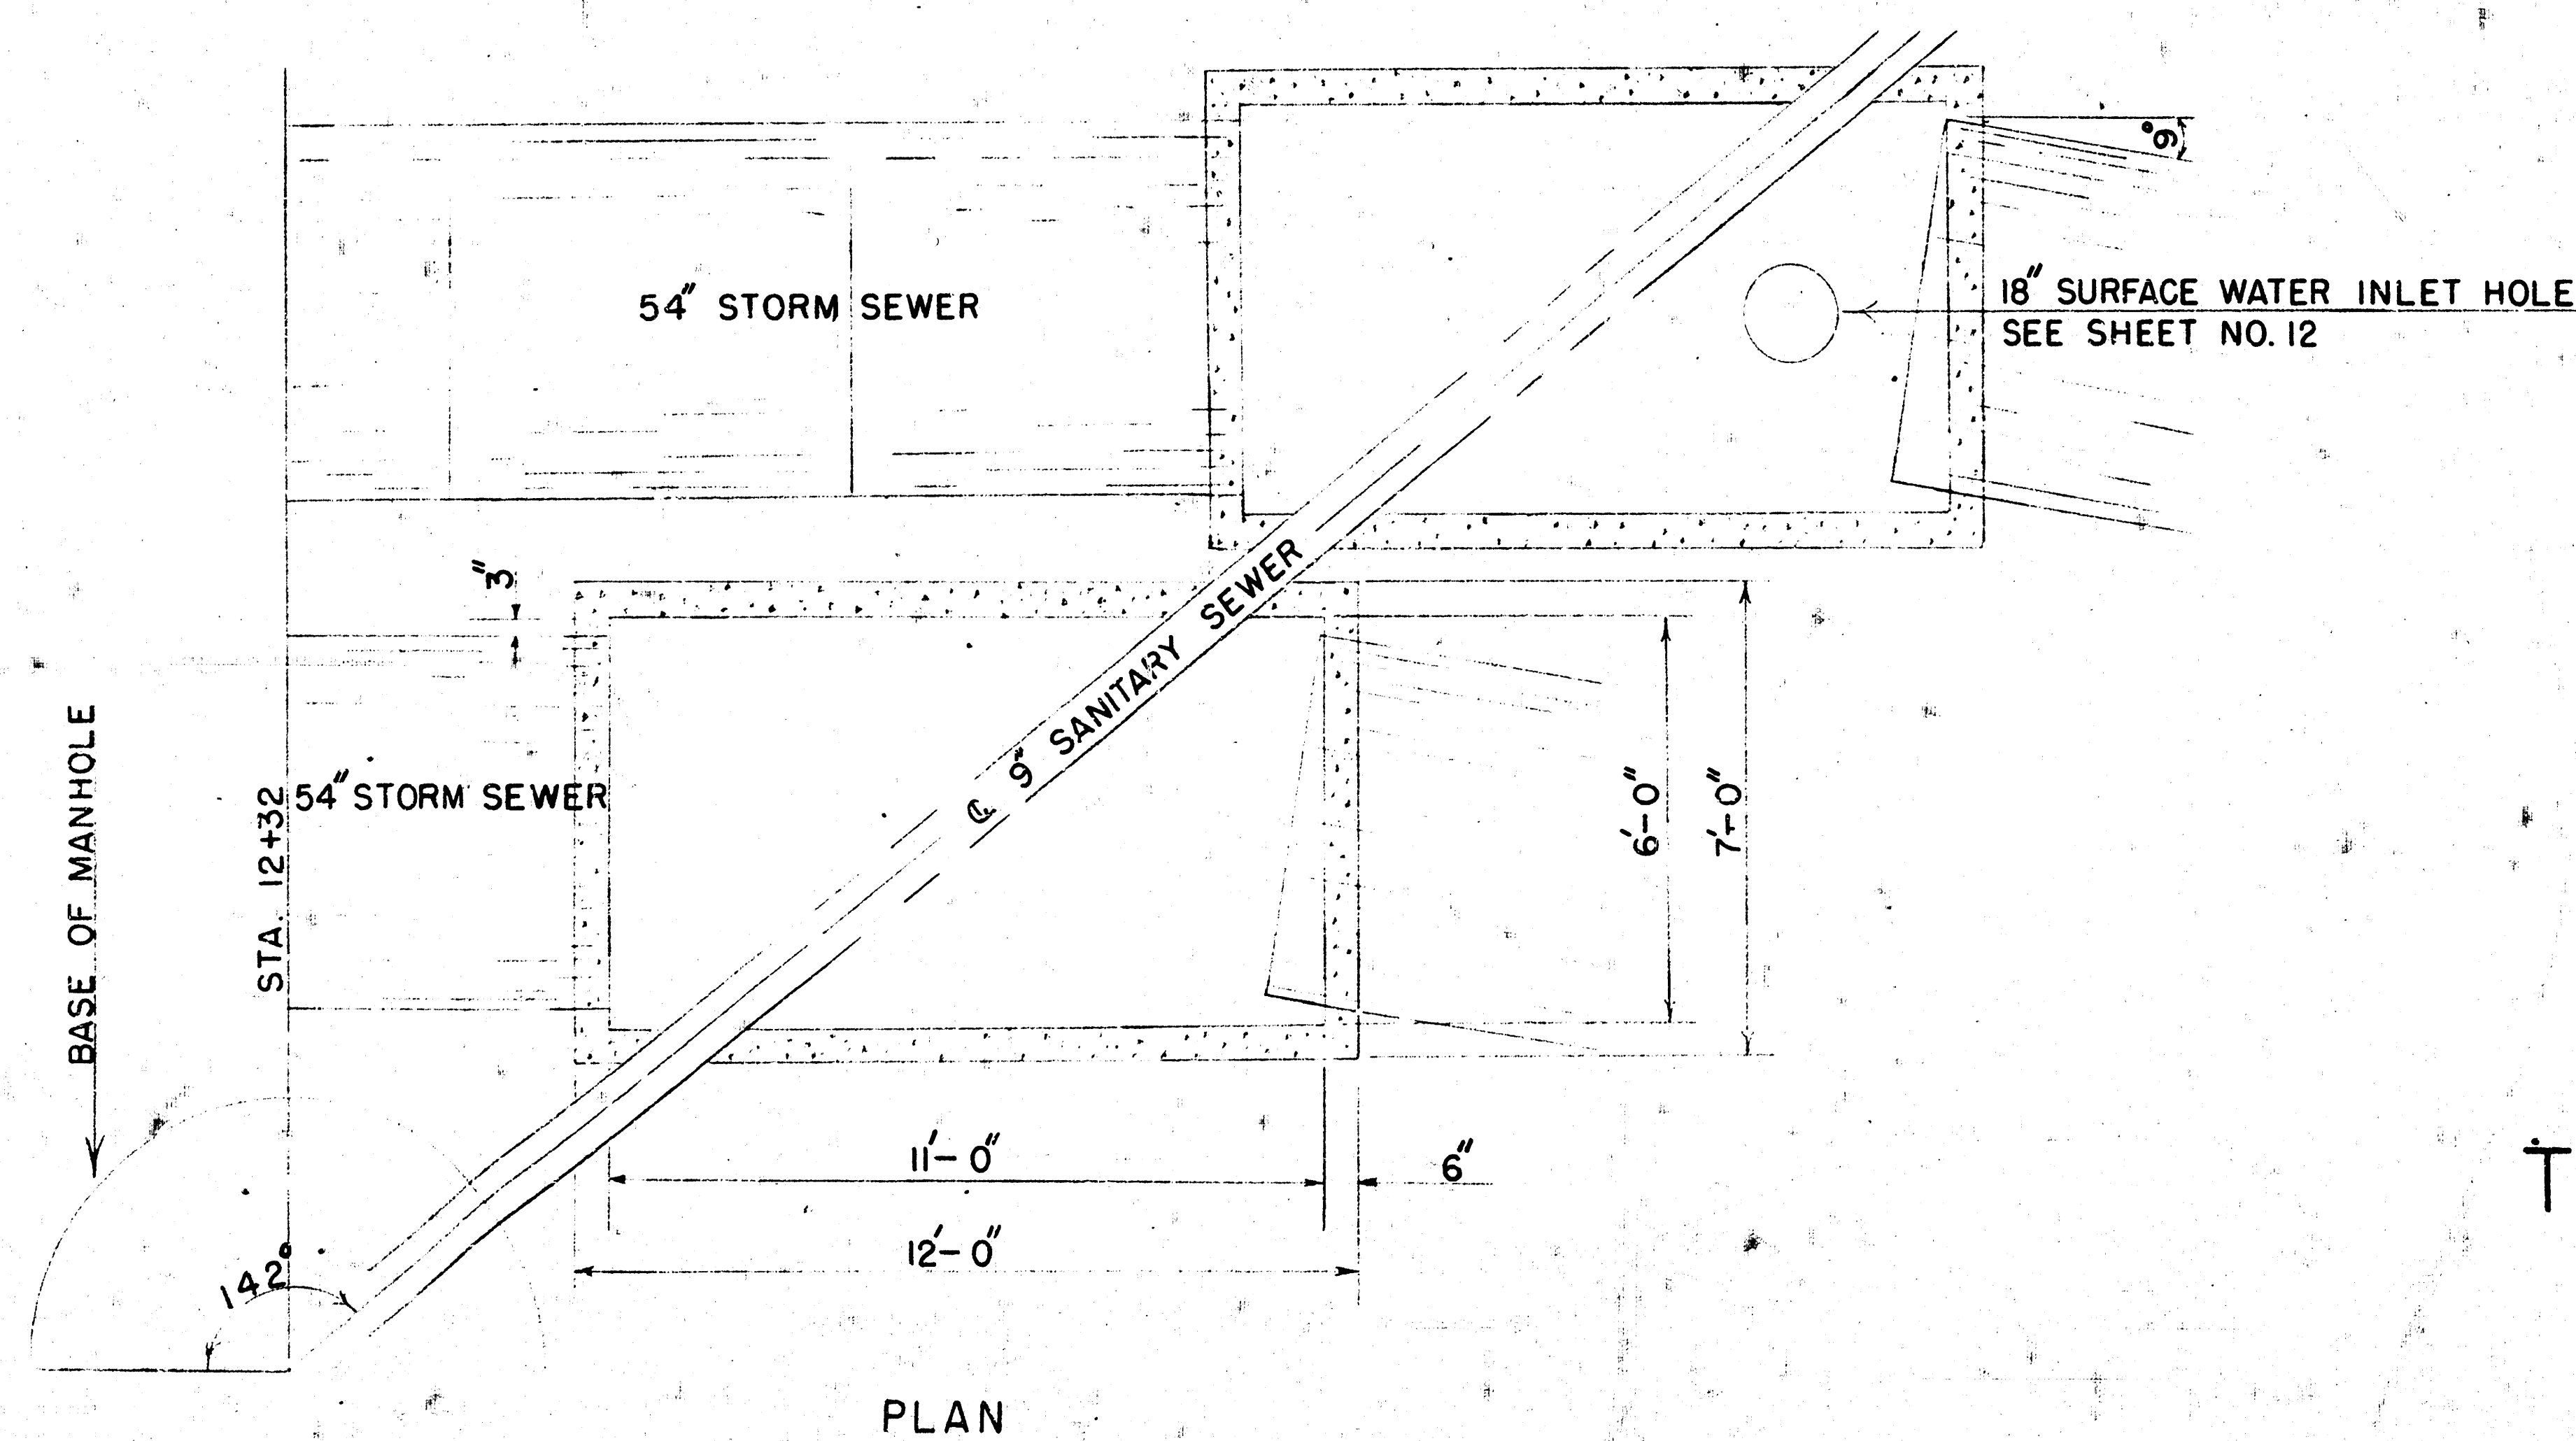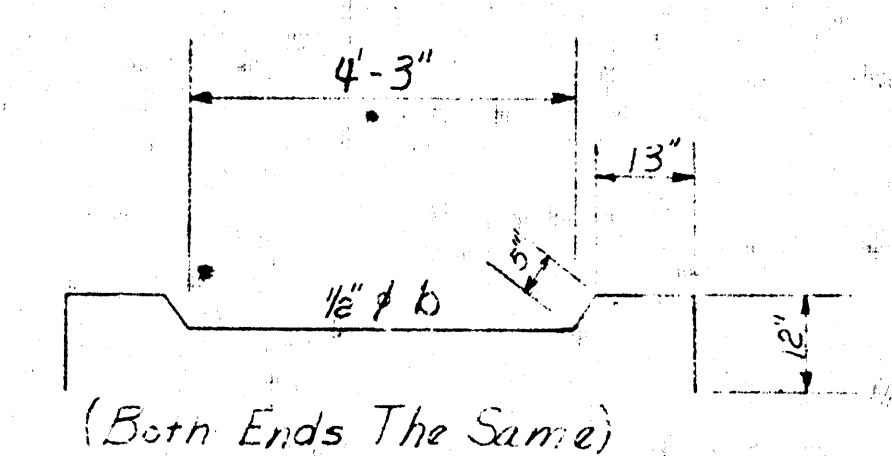

TWO-6X5X12 CONC. JUNCTION BOXES