





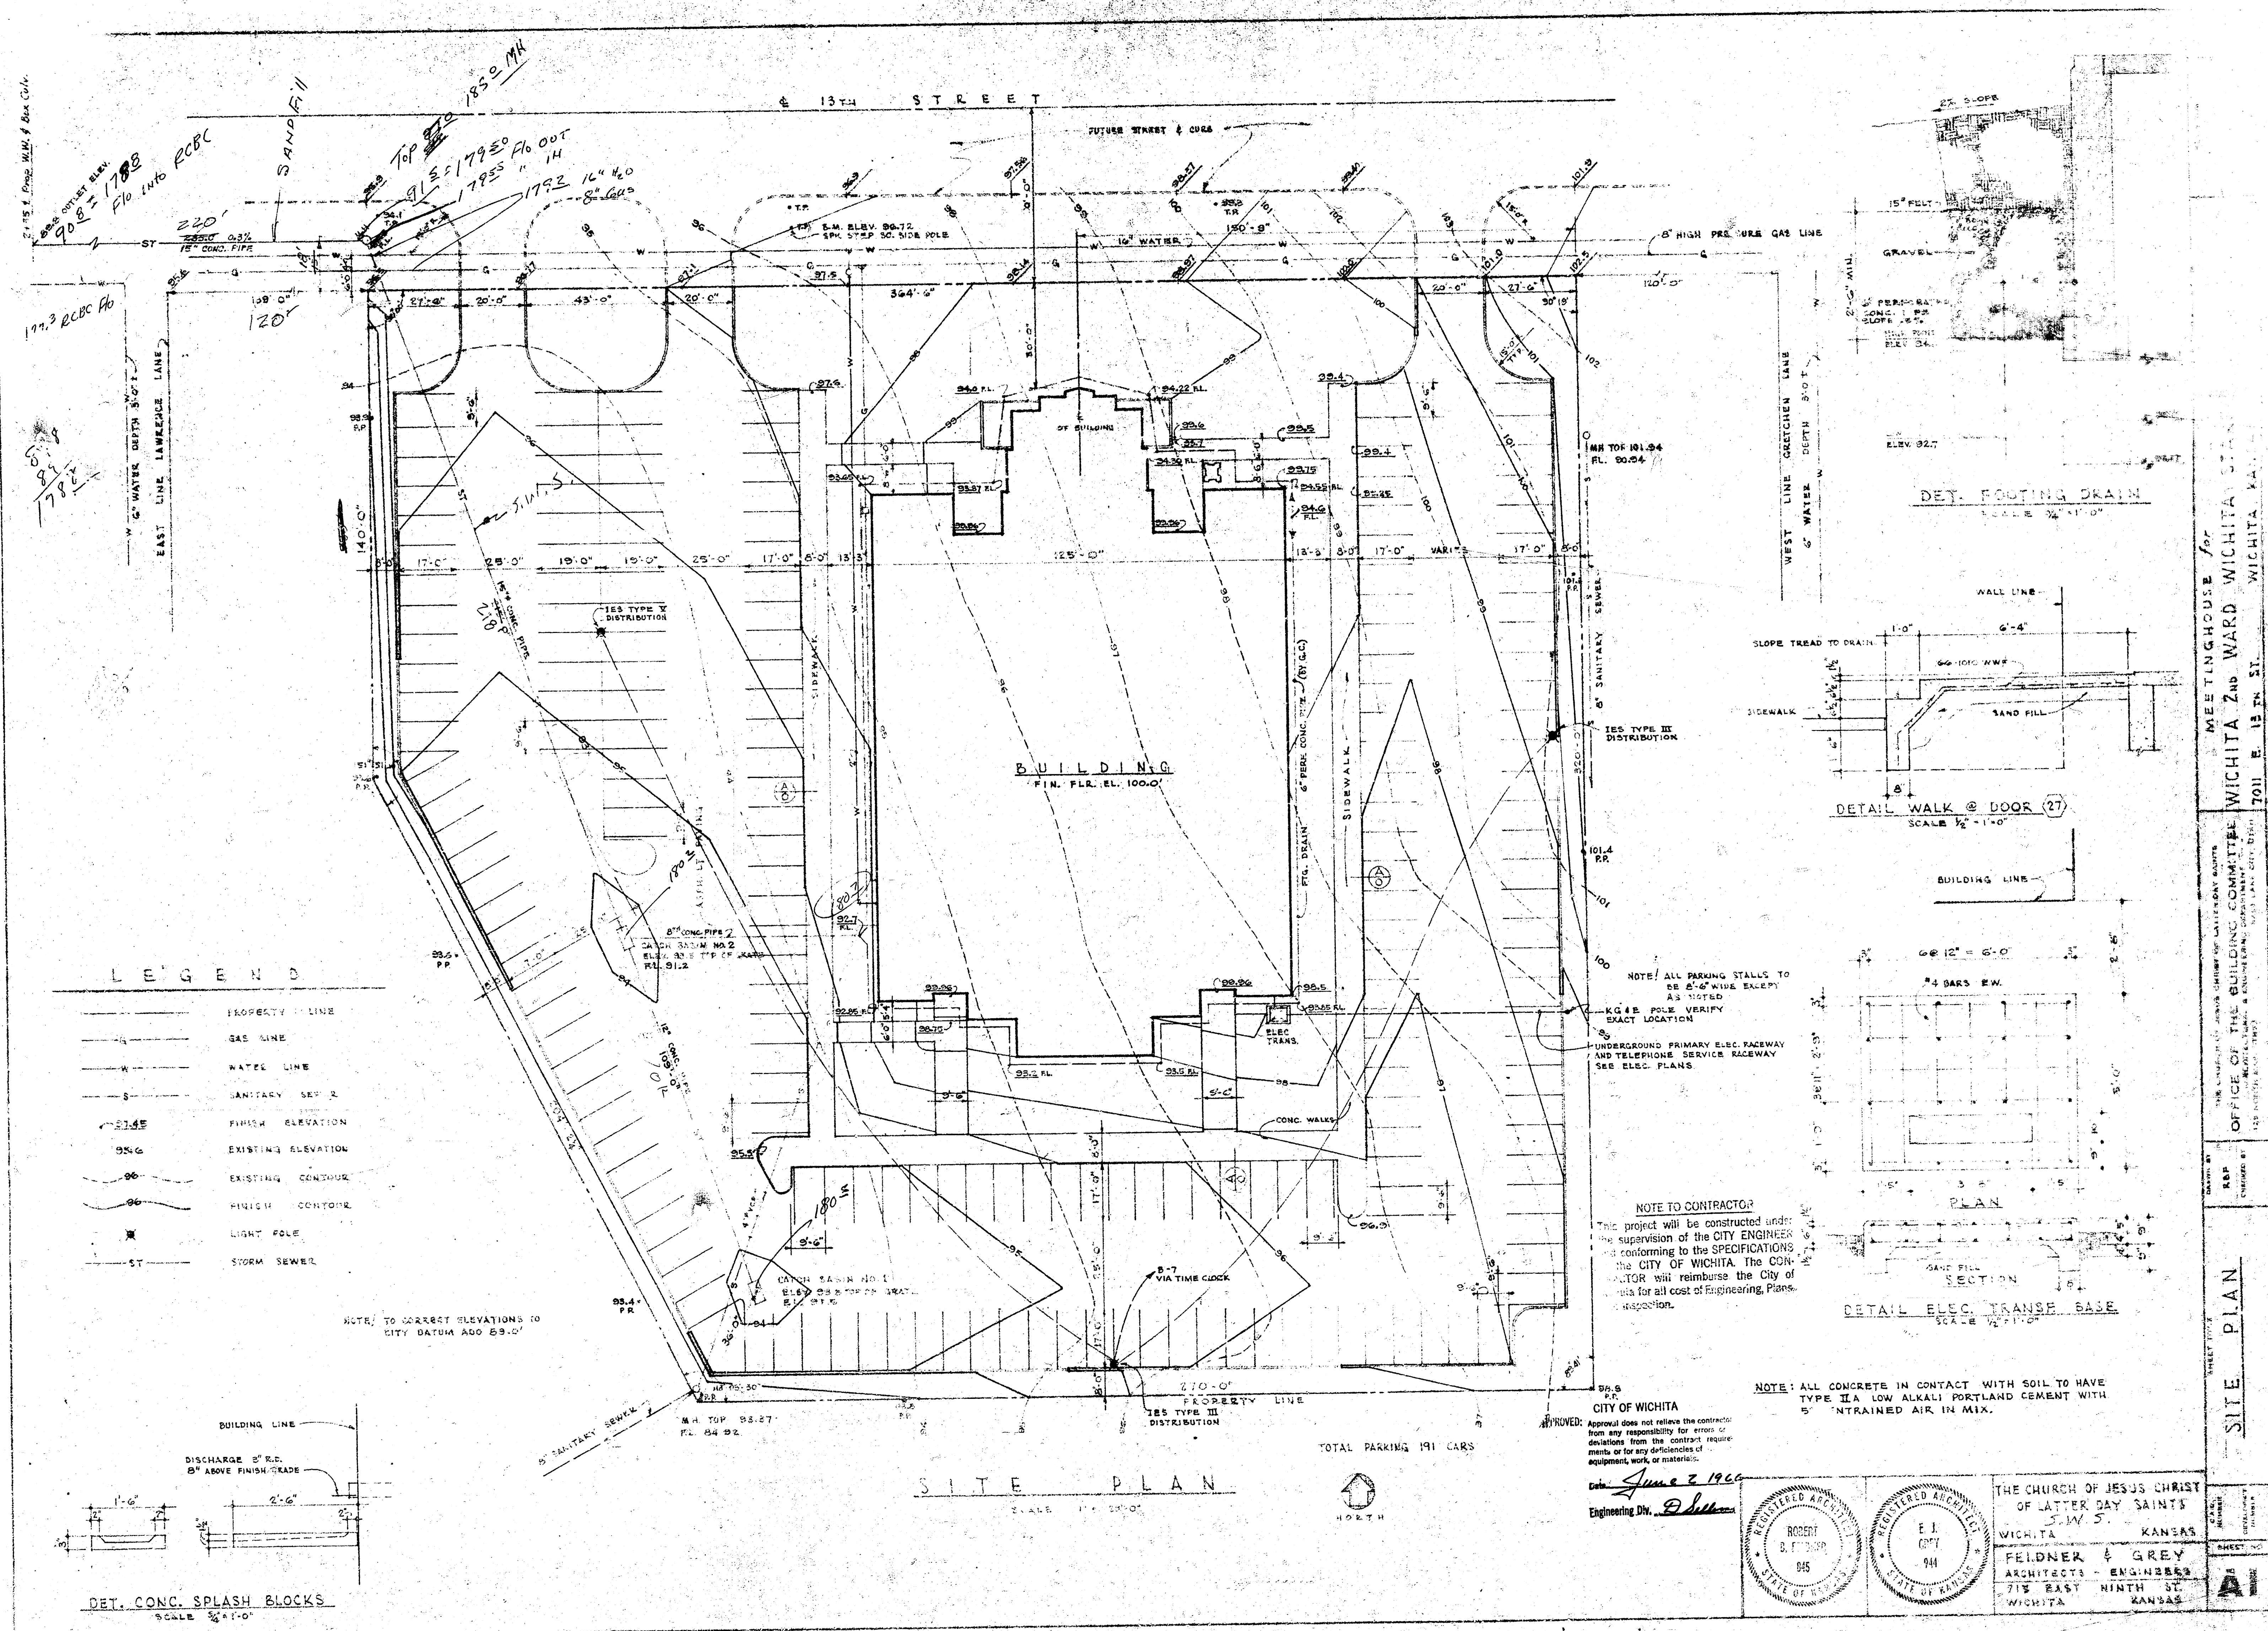


PLAN	DATE	
	BY	
SUBMITTED	PROJECT	
	NOTE BOOK	
NO.	CHECKED	
	BY	

PROFILE	DATE	
	BY	
SUBMITTED	PROJECT	
	NOTE BOOK	
NO.	CHECKED	
	BY	

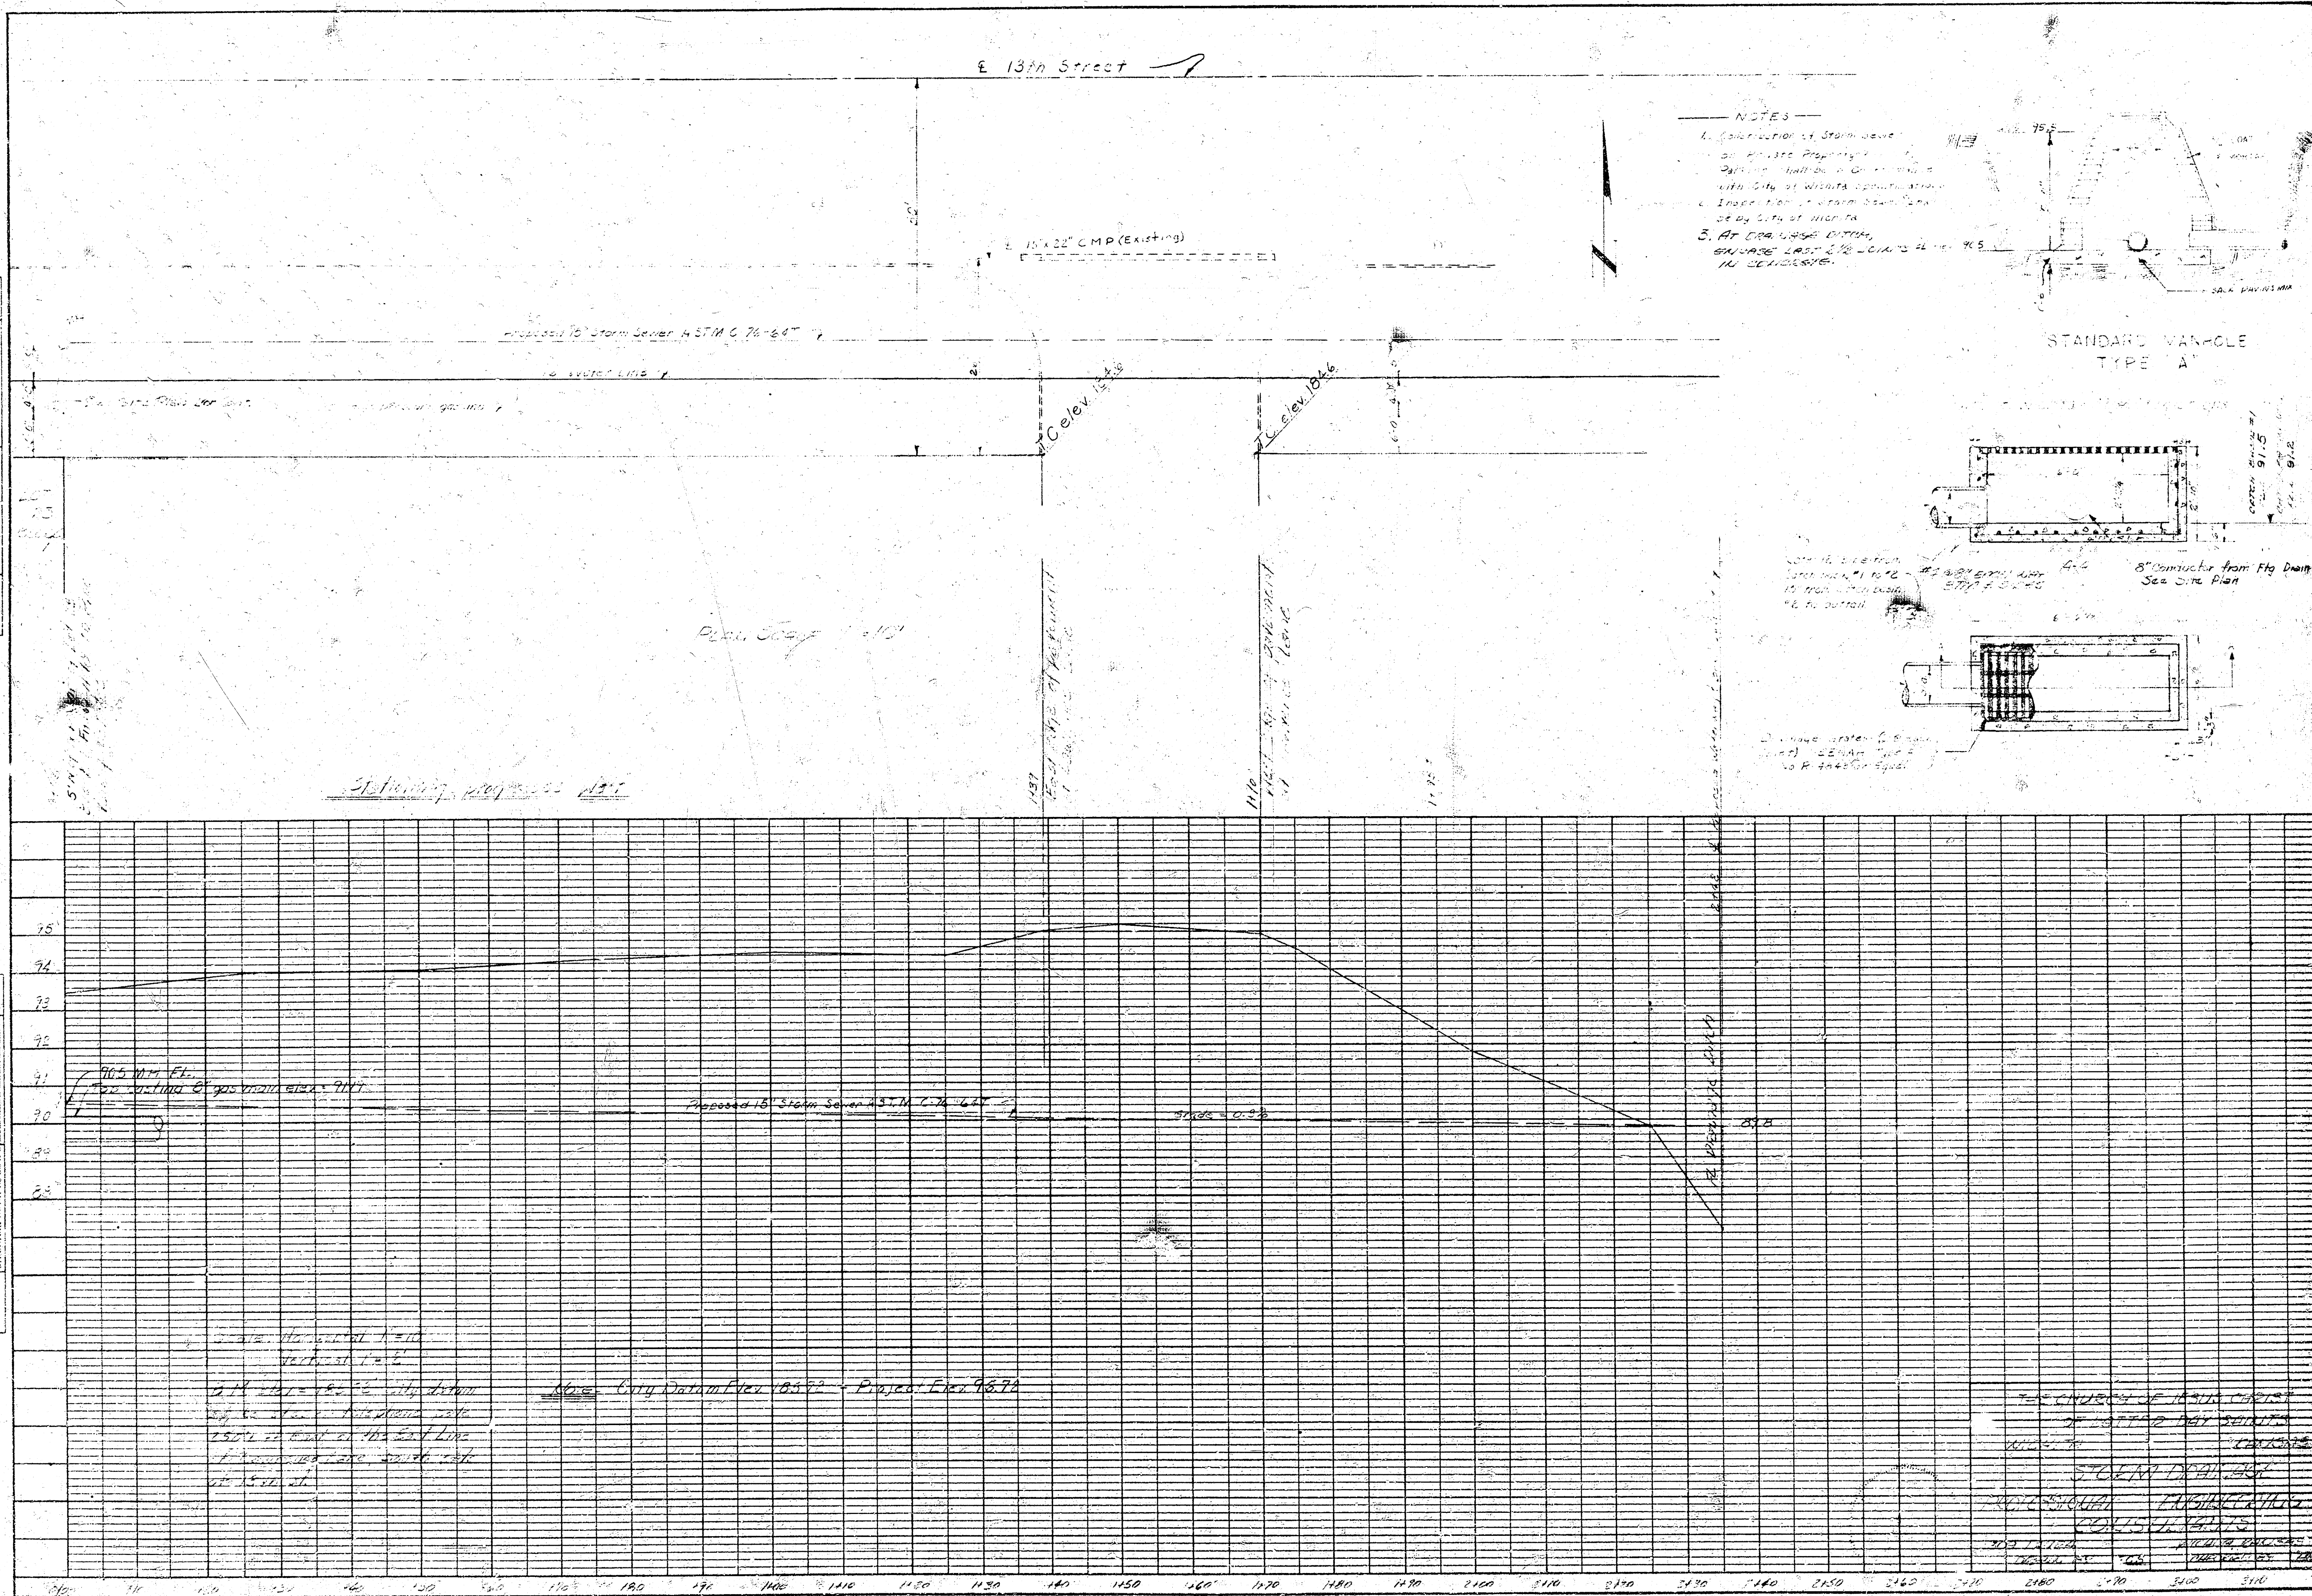

- NOTES
1. Construction of Storm Sewer

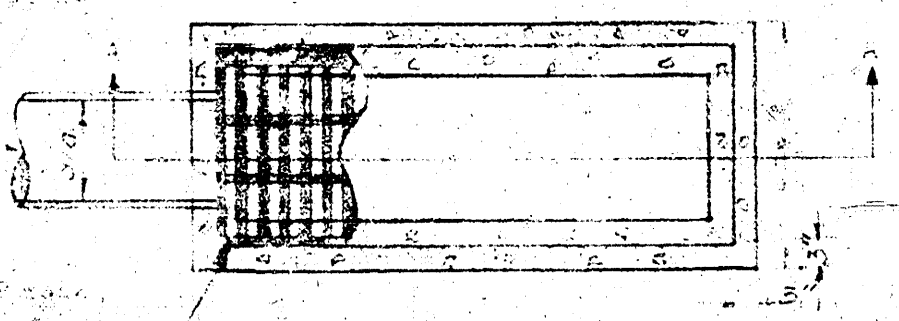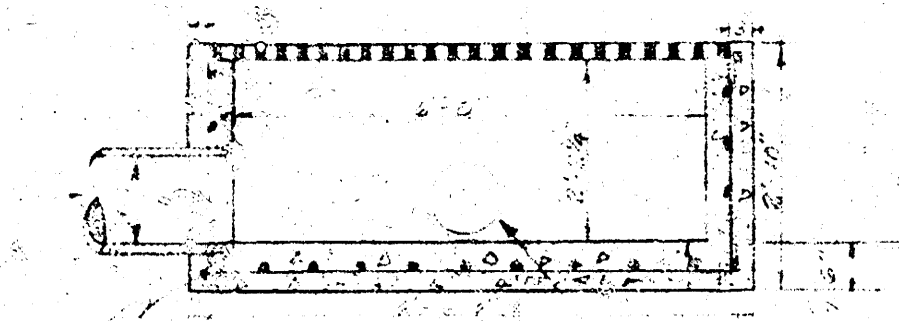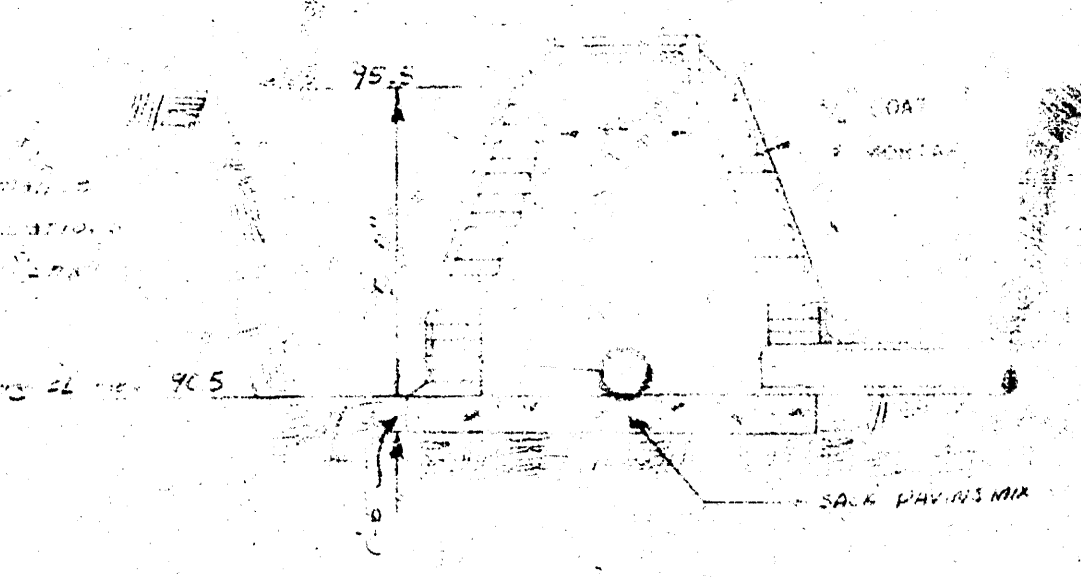










CLEARPOINT PAPER CO. S. F. DAL

NO. 1000-1

AD2