






B. M. 112.54 "M" in Mueller Fire Plug N.W. Wichita & English.

Survey by G. Y. Bk. No. 226-Y
Plan by W. & D.E.C.
Checked by

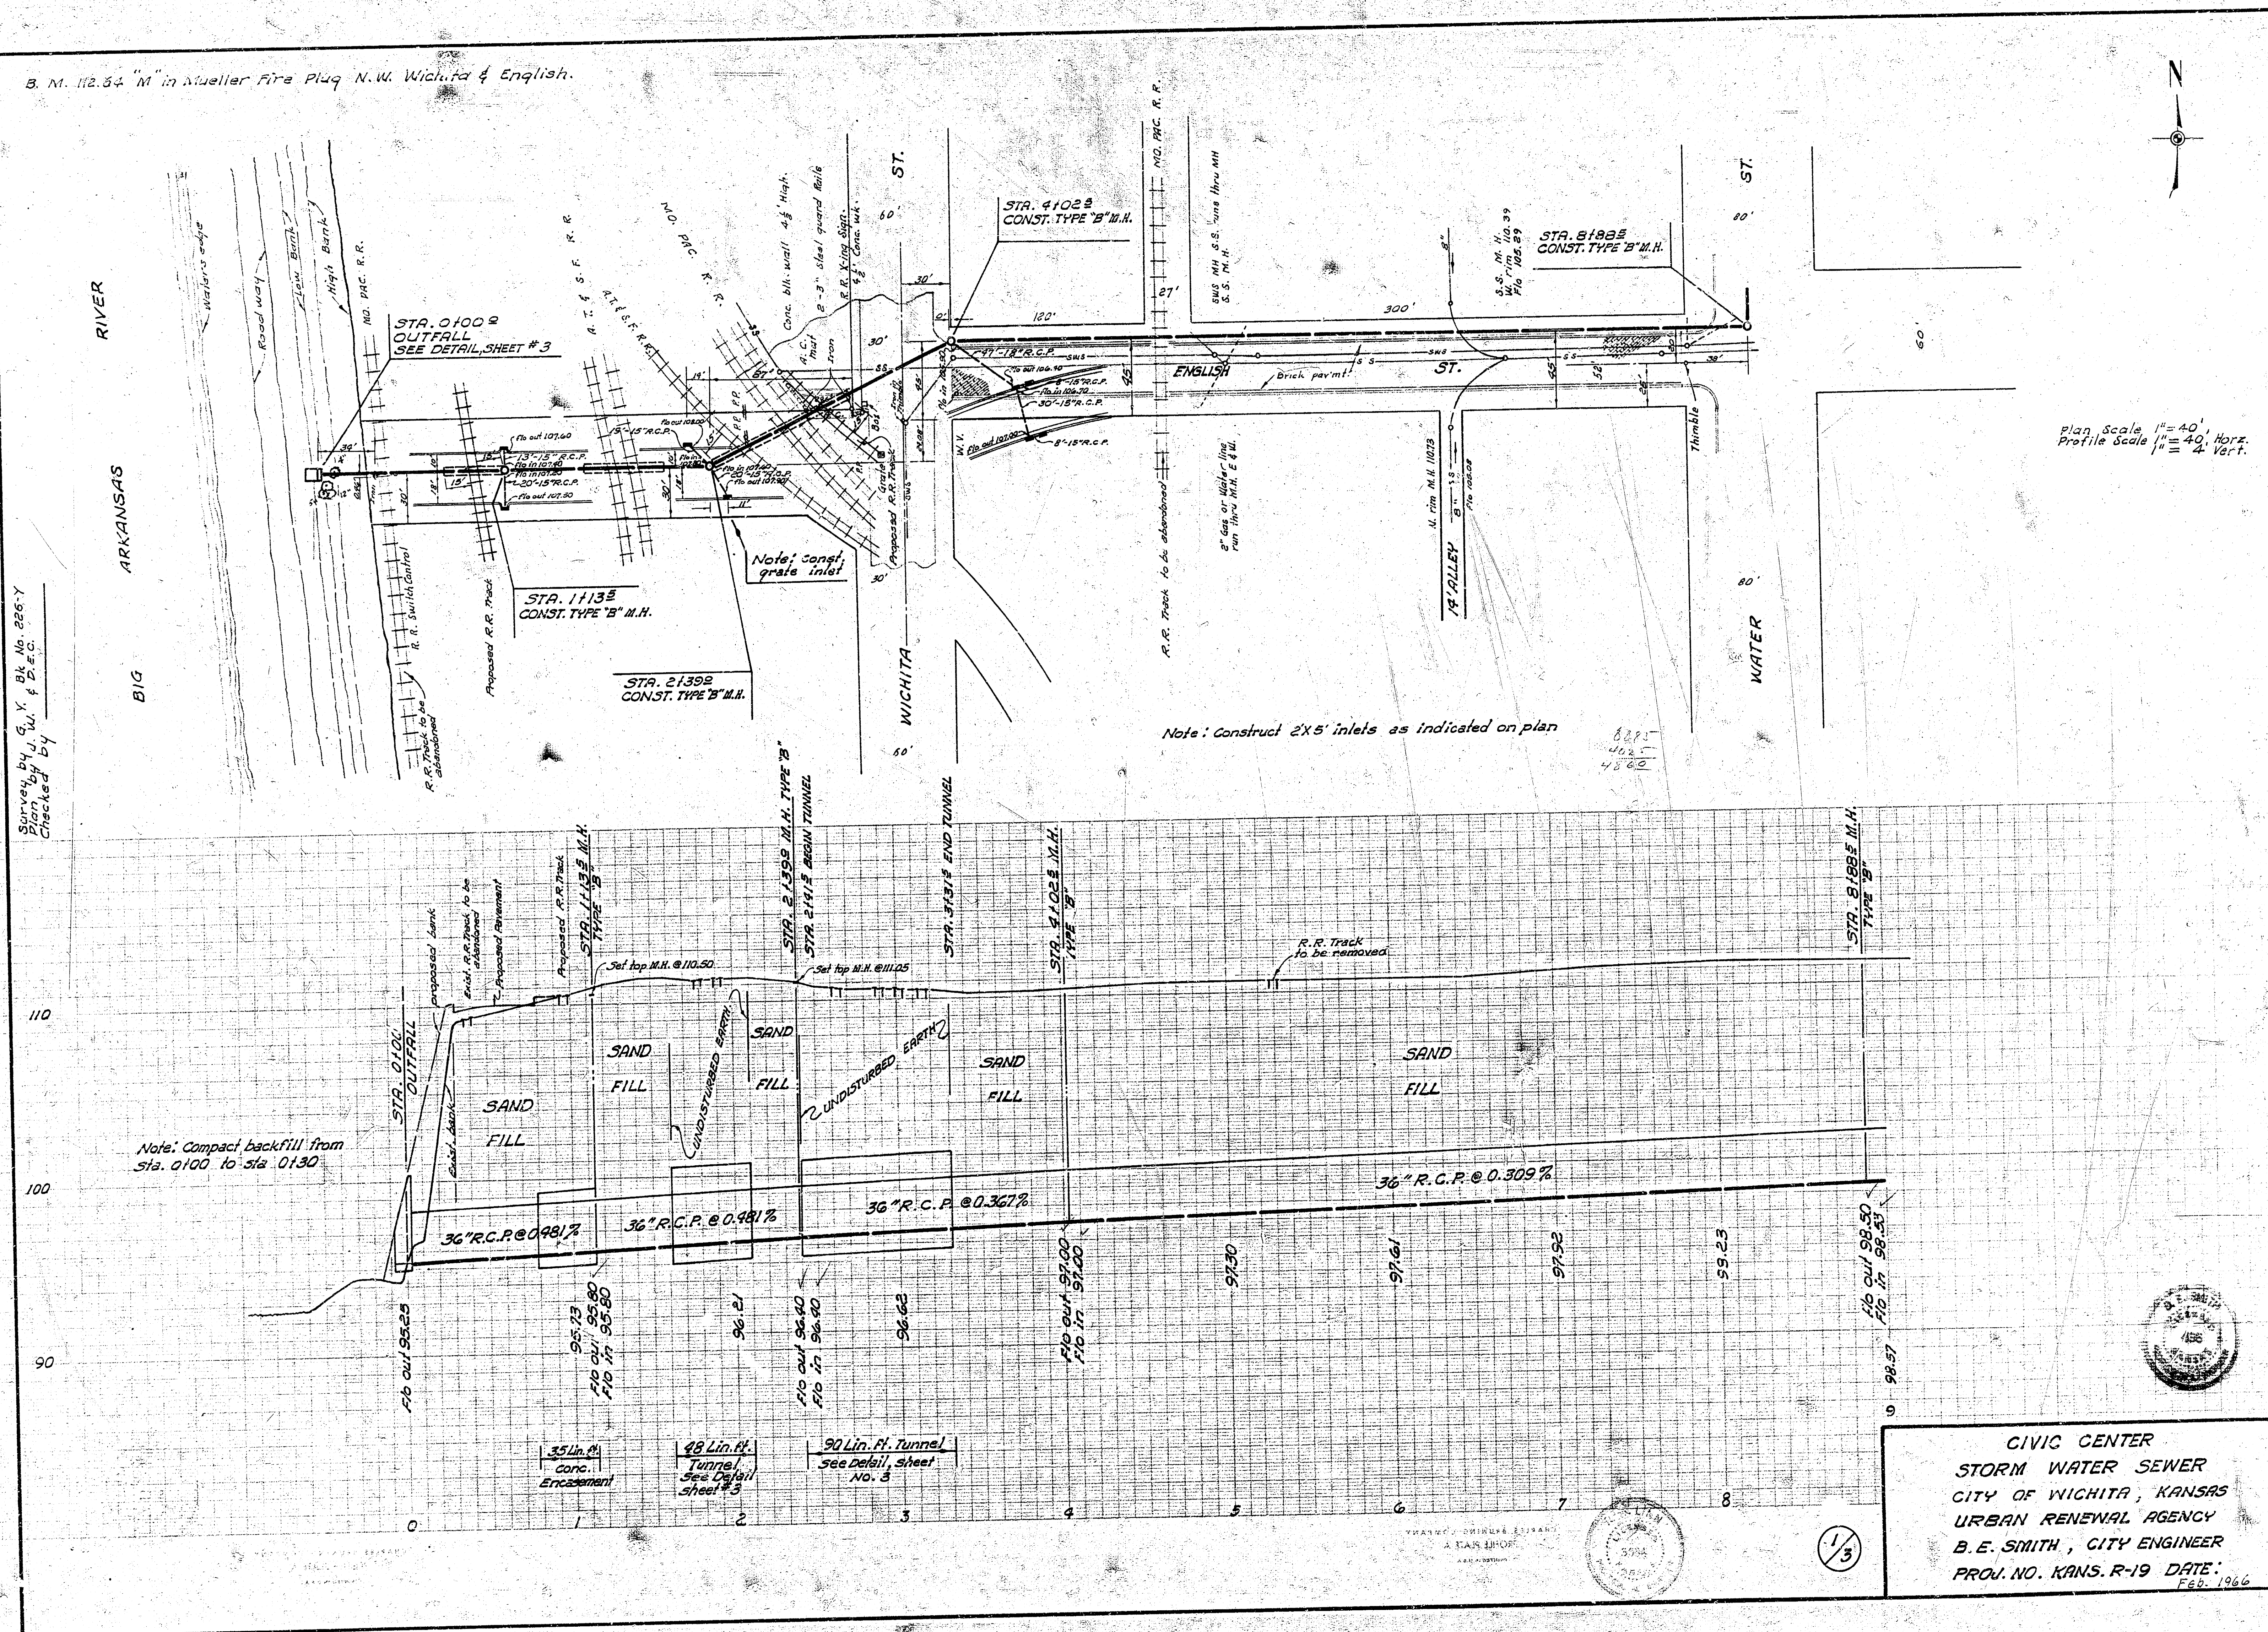

CIVIC CENTER
STORM WATER SEWER
CITY OF WICHITA, KANSAS
URBAN RENEWAL AGENCY
B. E. SMITH, CITY ENGINEER
PROJ. NO. KANS. R-19 DATE:
Feb. 1966

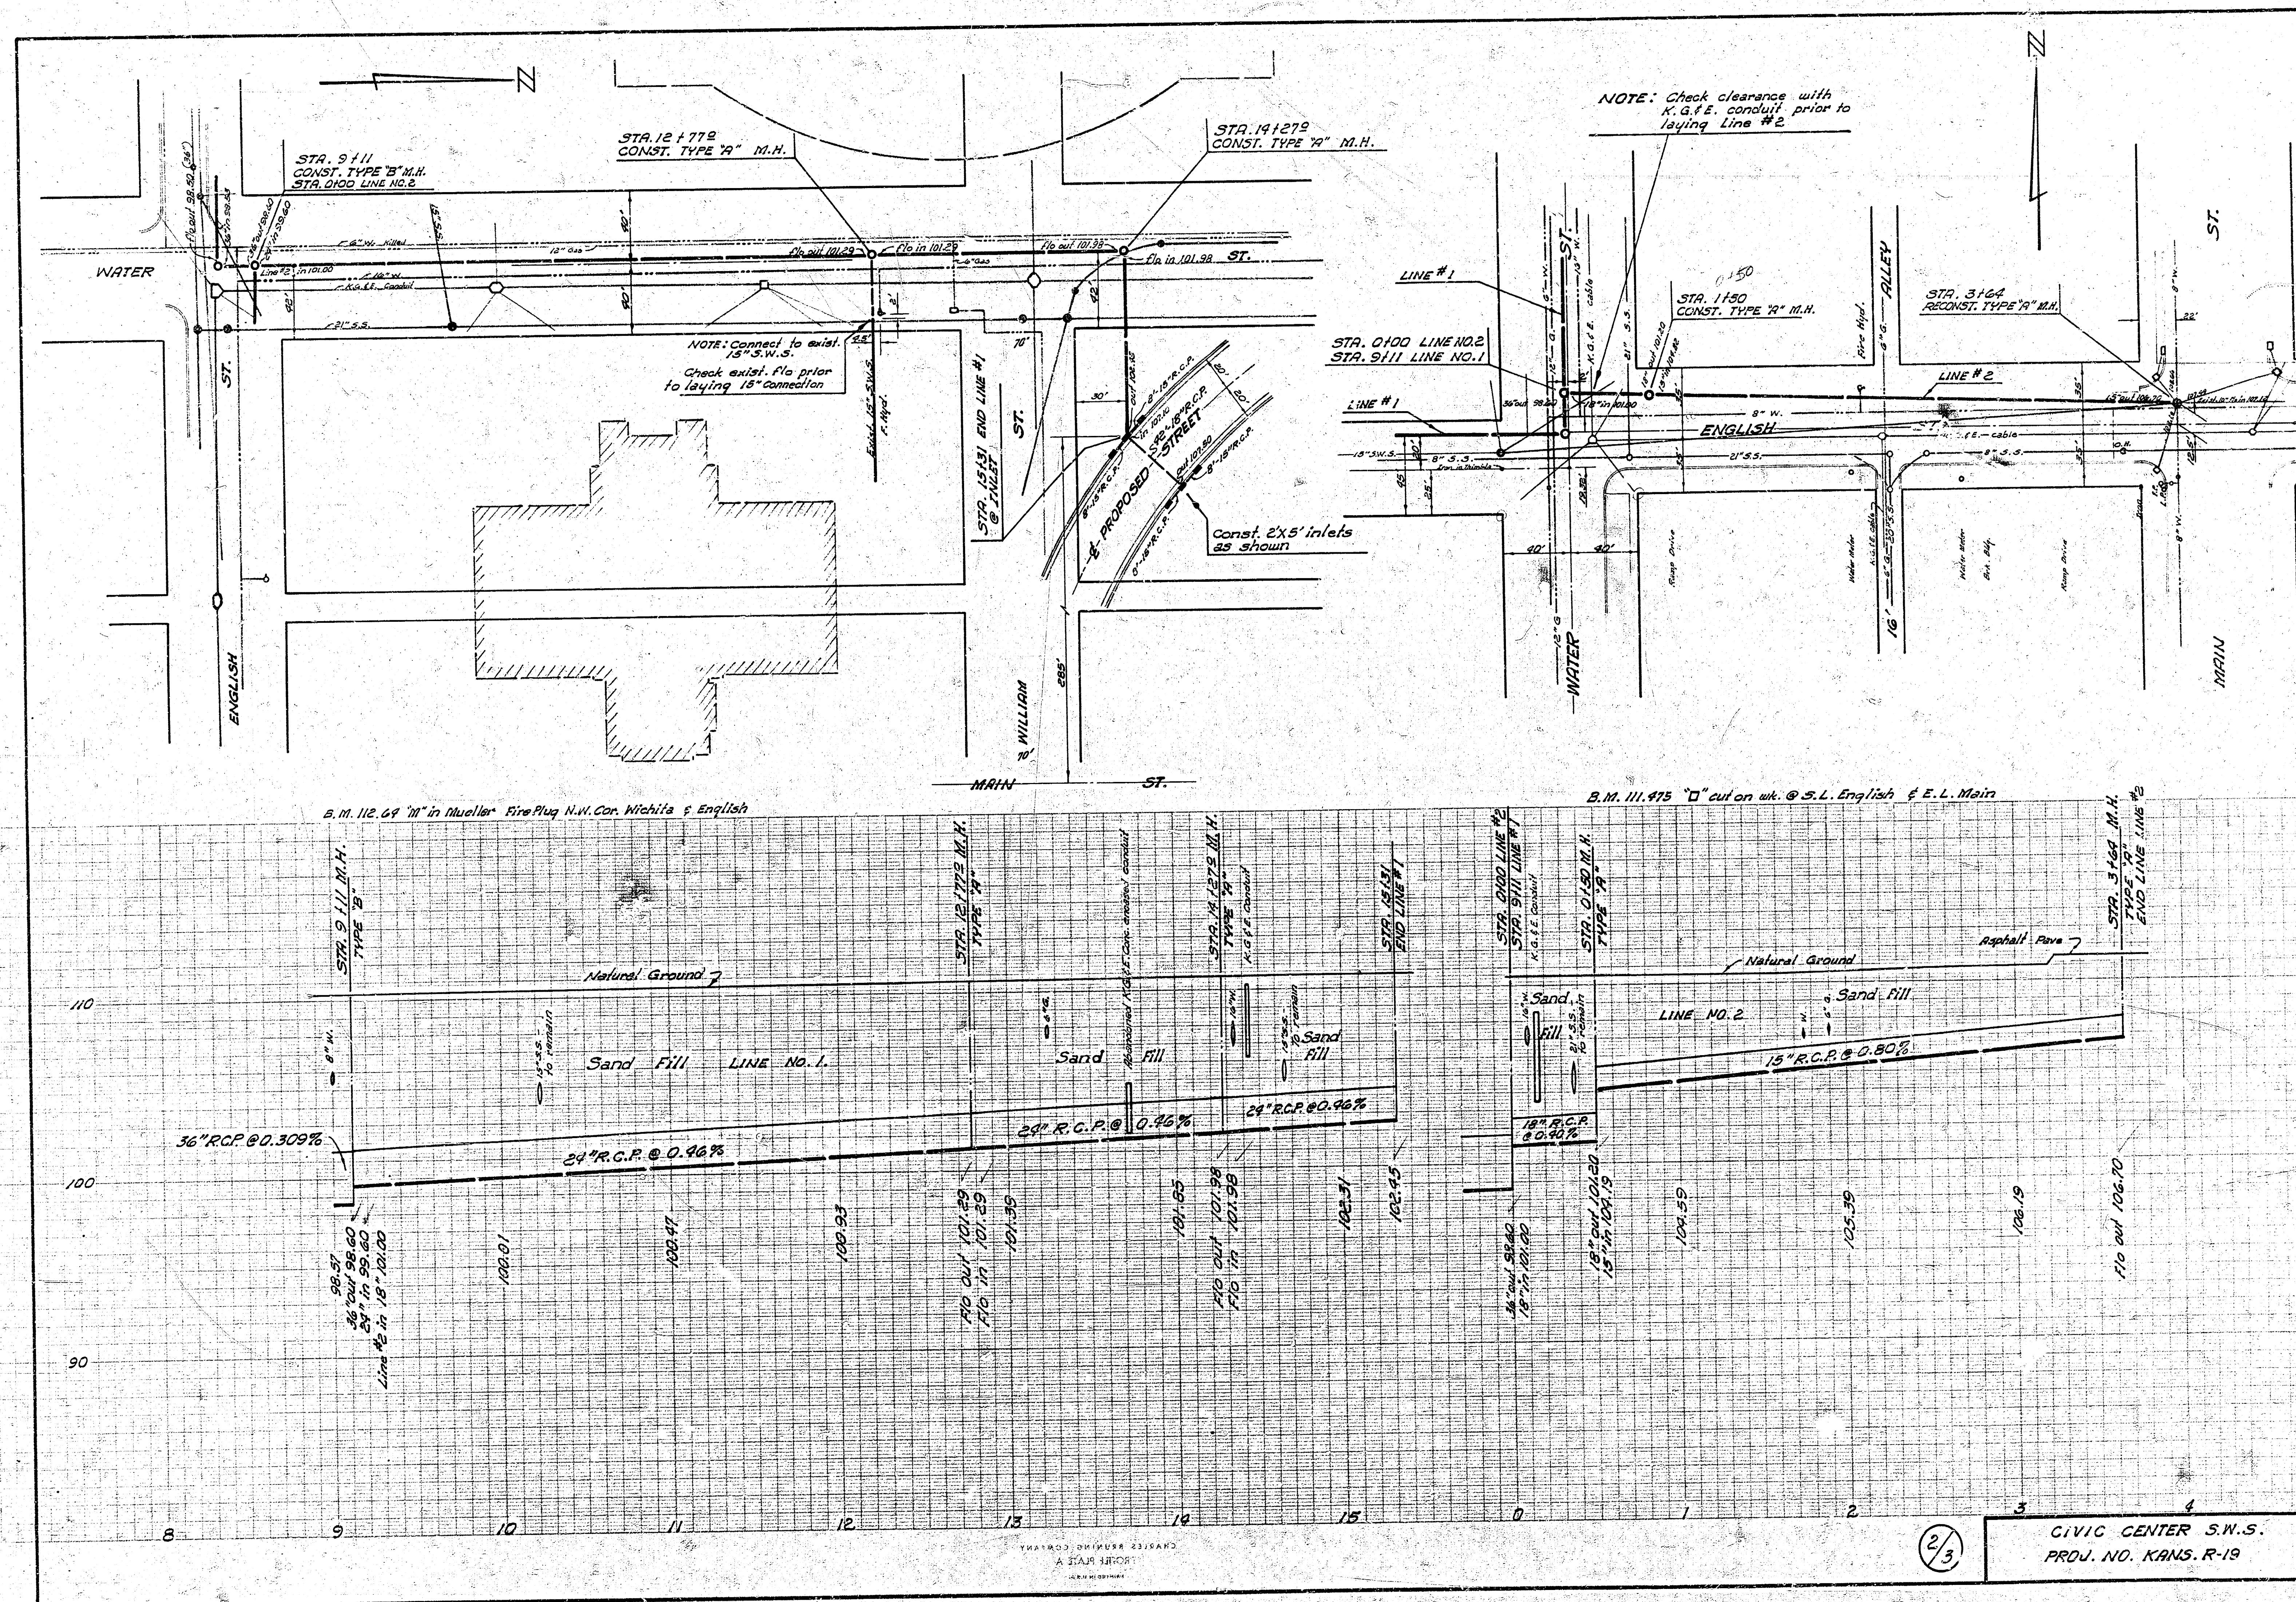

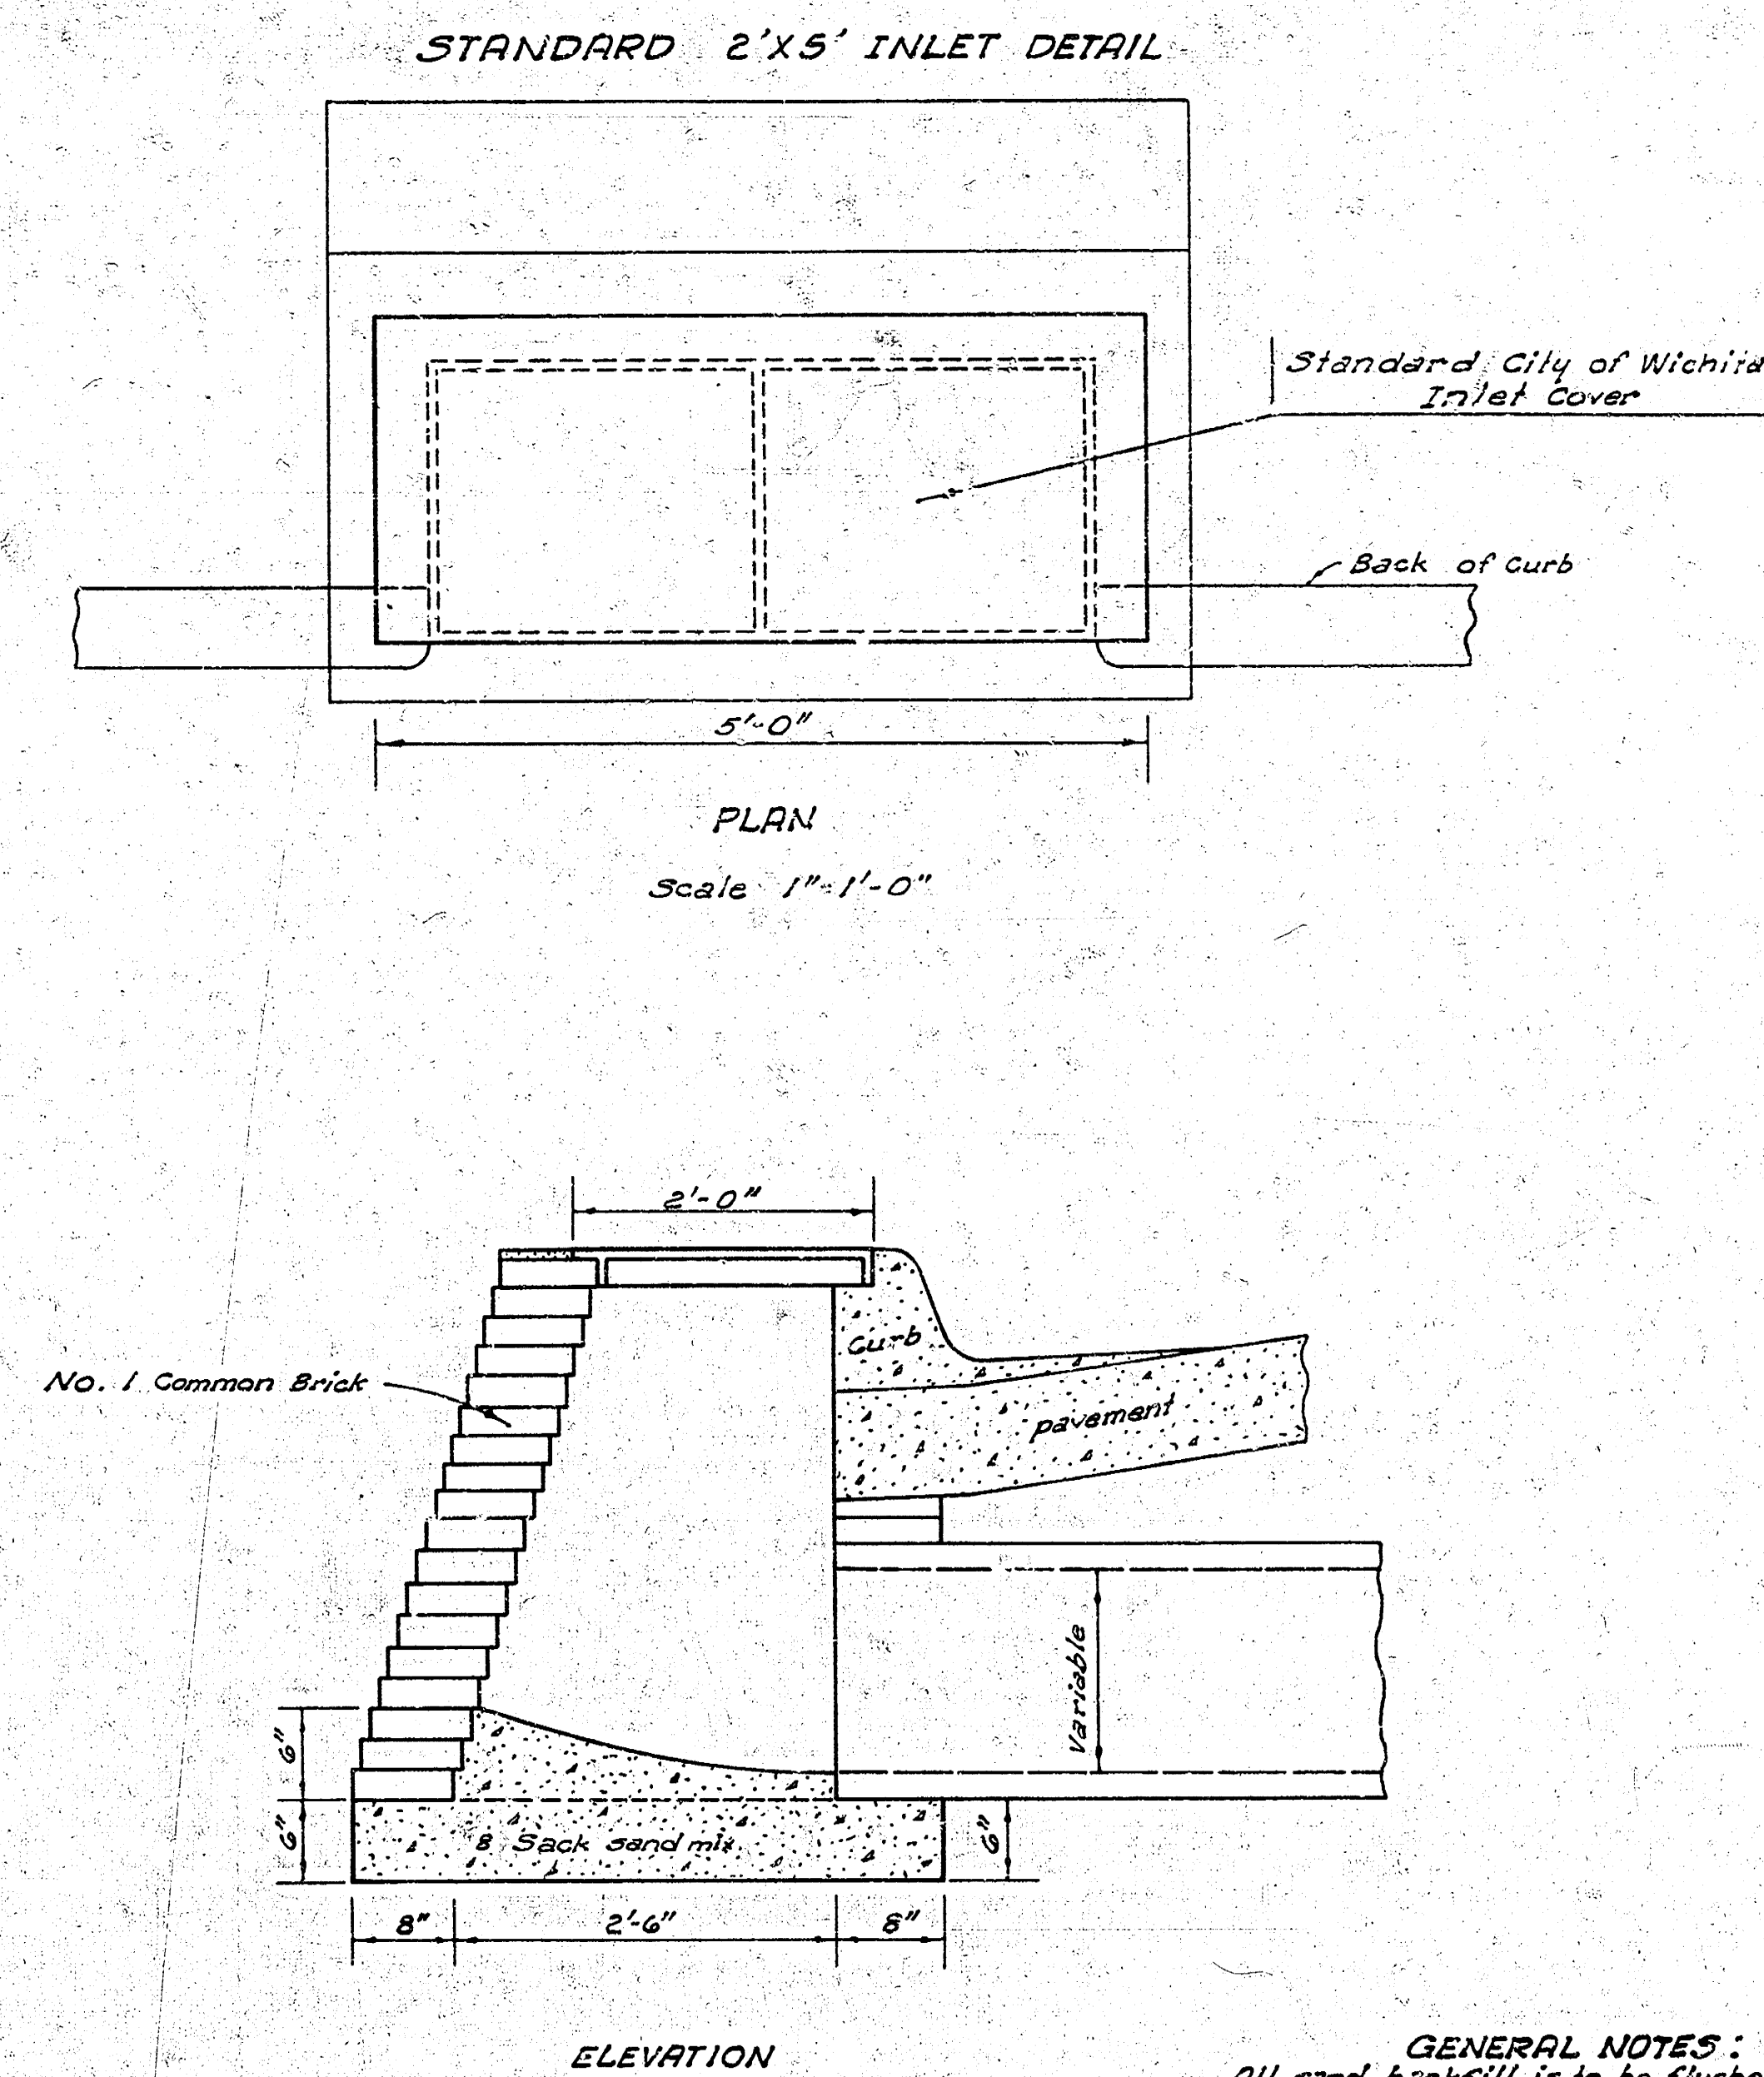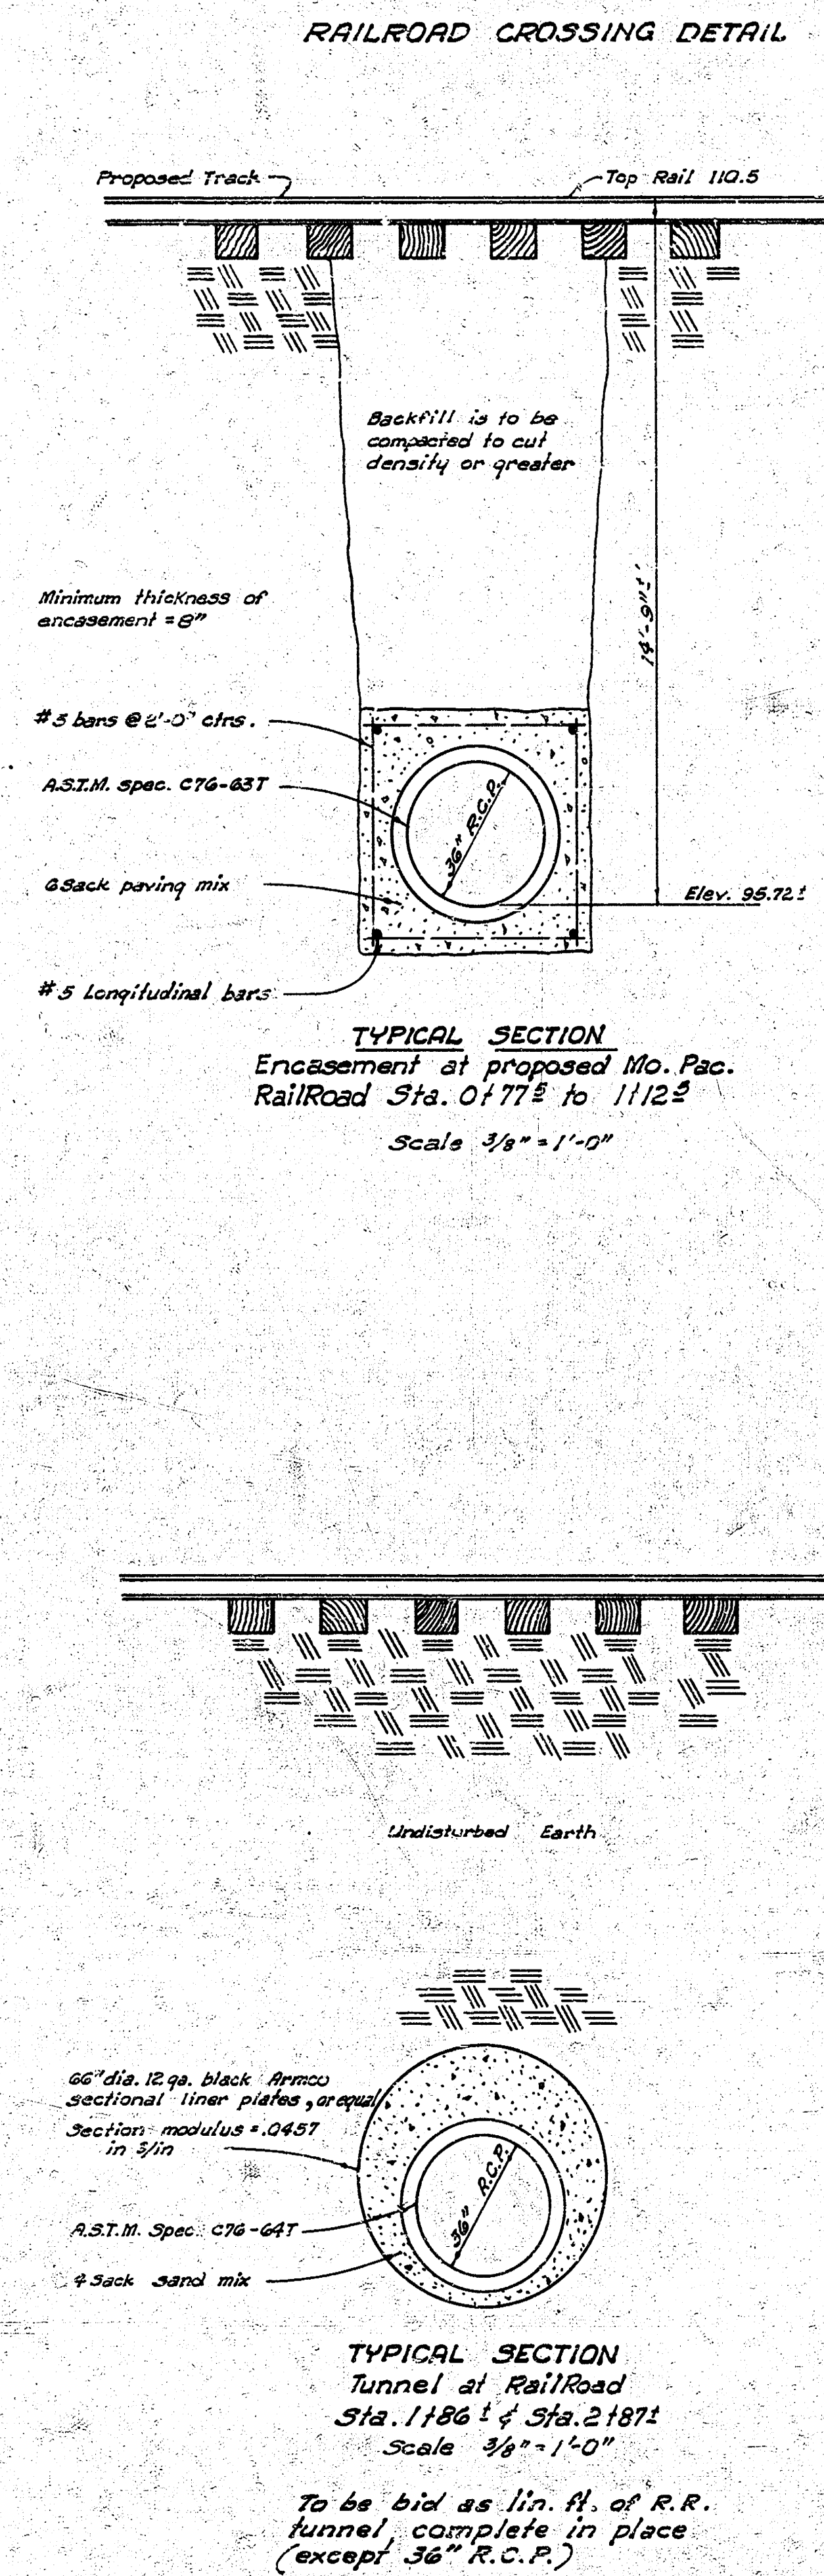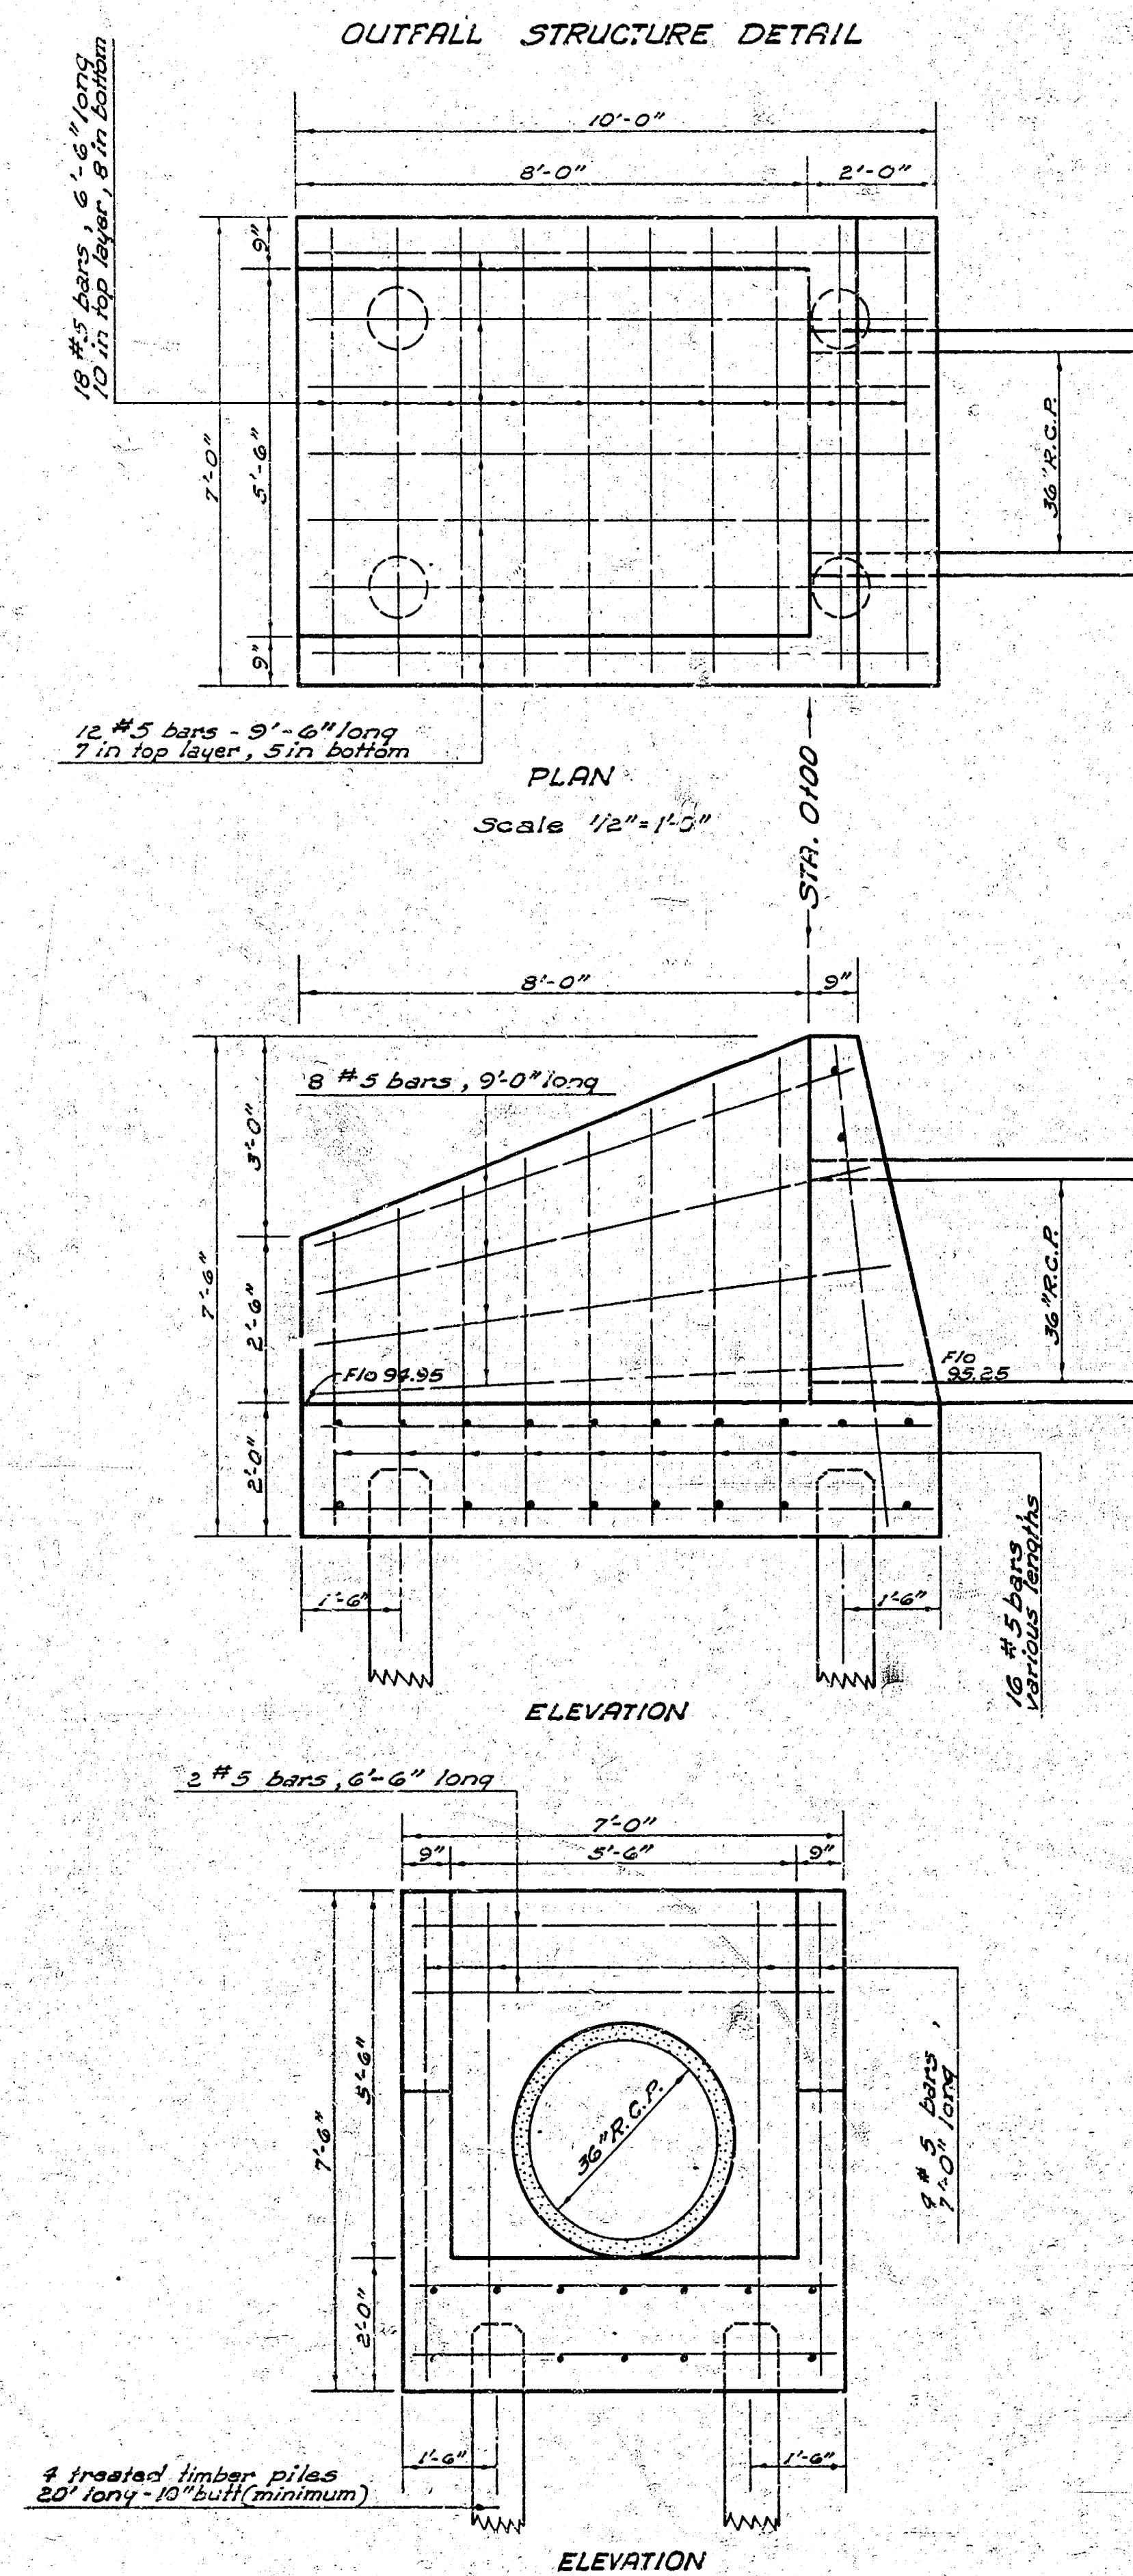

GENERAL NOTES:
All sand backfill is to be flumed & vibrated.
The cost of fluming & vibrating is to be included in the bid price of sand fill.
Abandoned sewer pipes, cut by the storm sewer construction, are to be plugged with concrete or masonry.
Bid price of inlets & manholes removed is to be included in the bid price of pipes removing ceilings or lids, & filling with sand.
Manholes & inlets on existing S.W.S. in English St. are to be removed after construction of new Storm Sewer.