

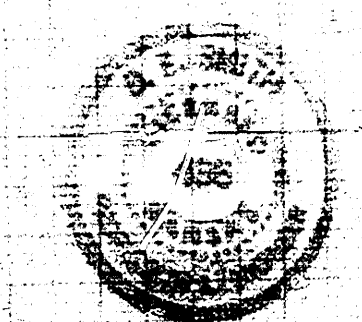





B. M. 112.54 "M" in Mueller Fire Plug N.W. Wichita & English.

Surveyed by G. Y. Bk. No. 226-Y
Planned by W. & D.E.C.
Checked by

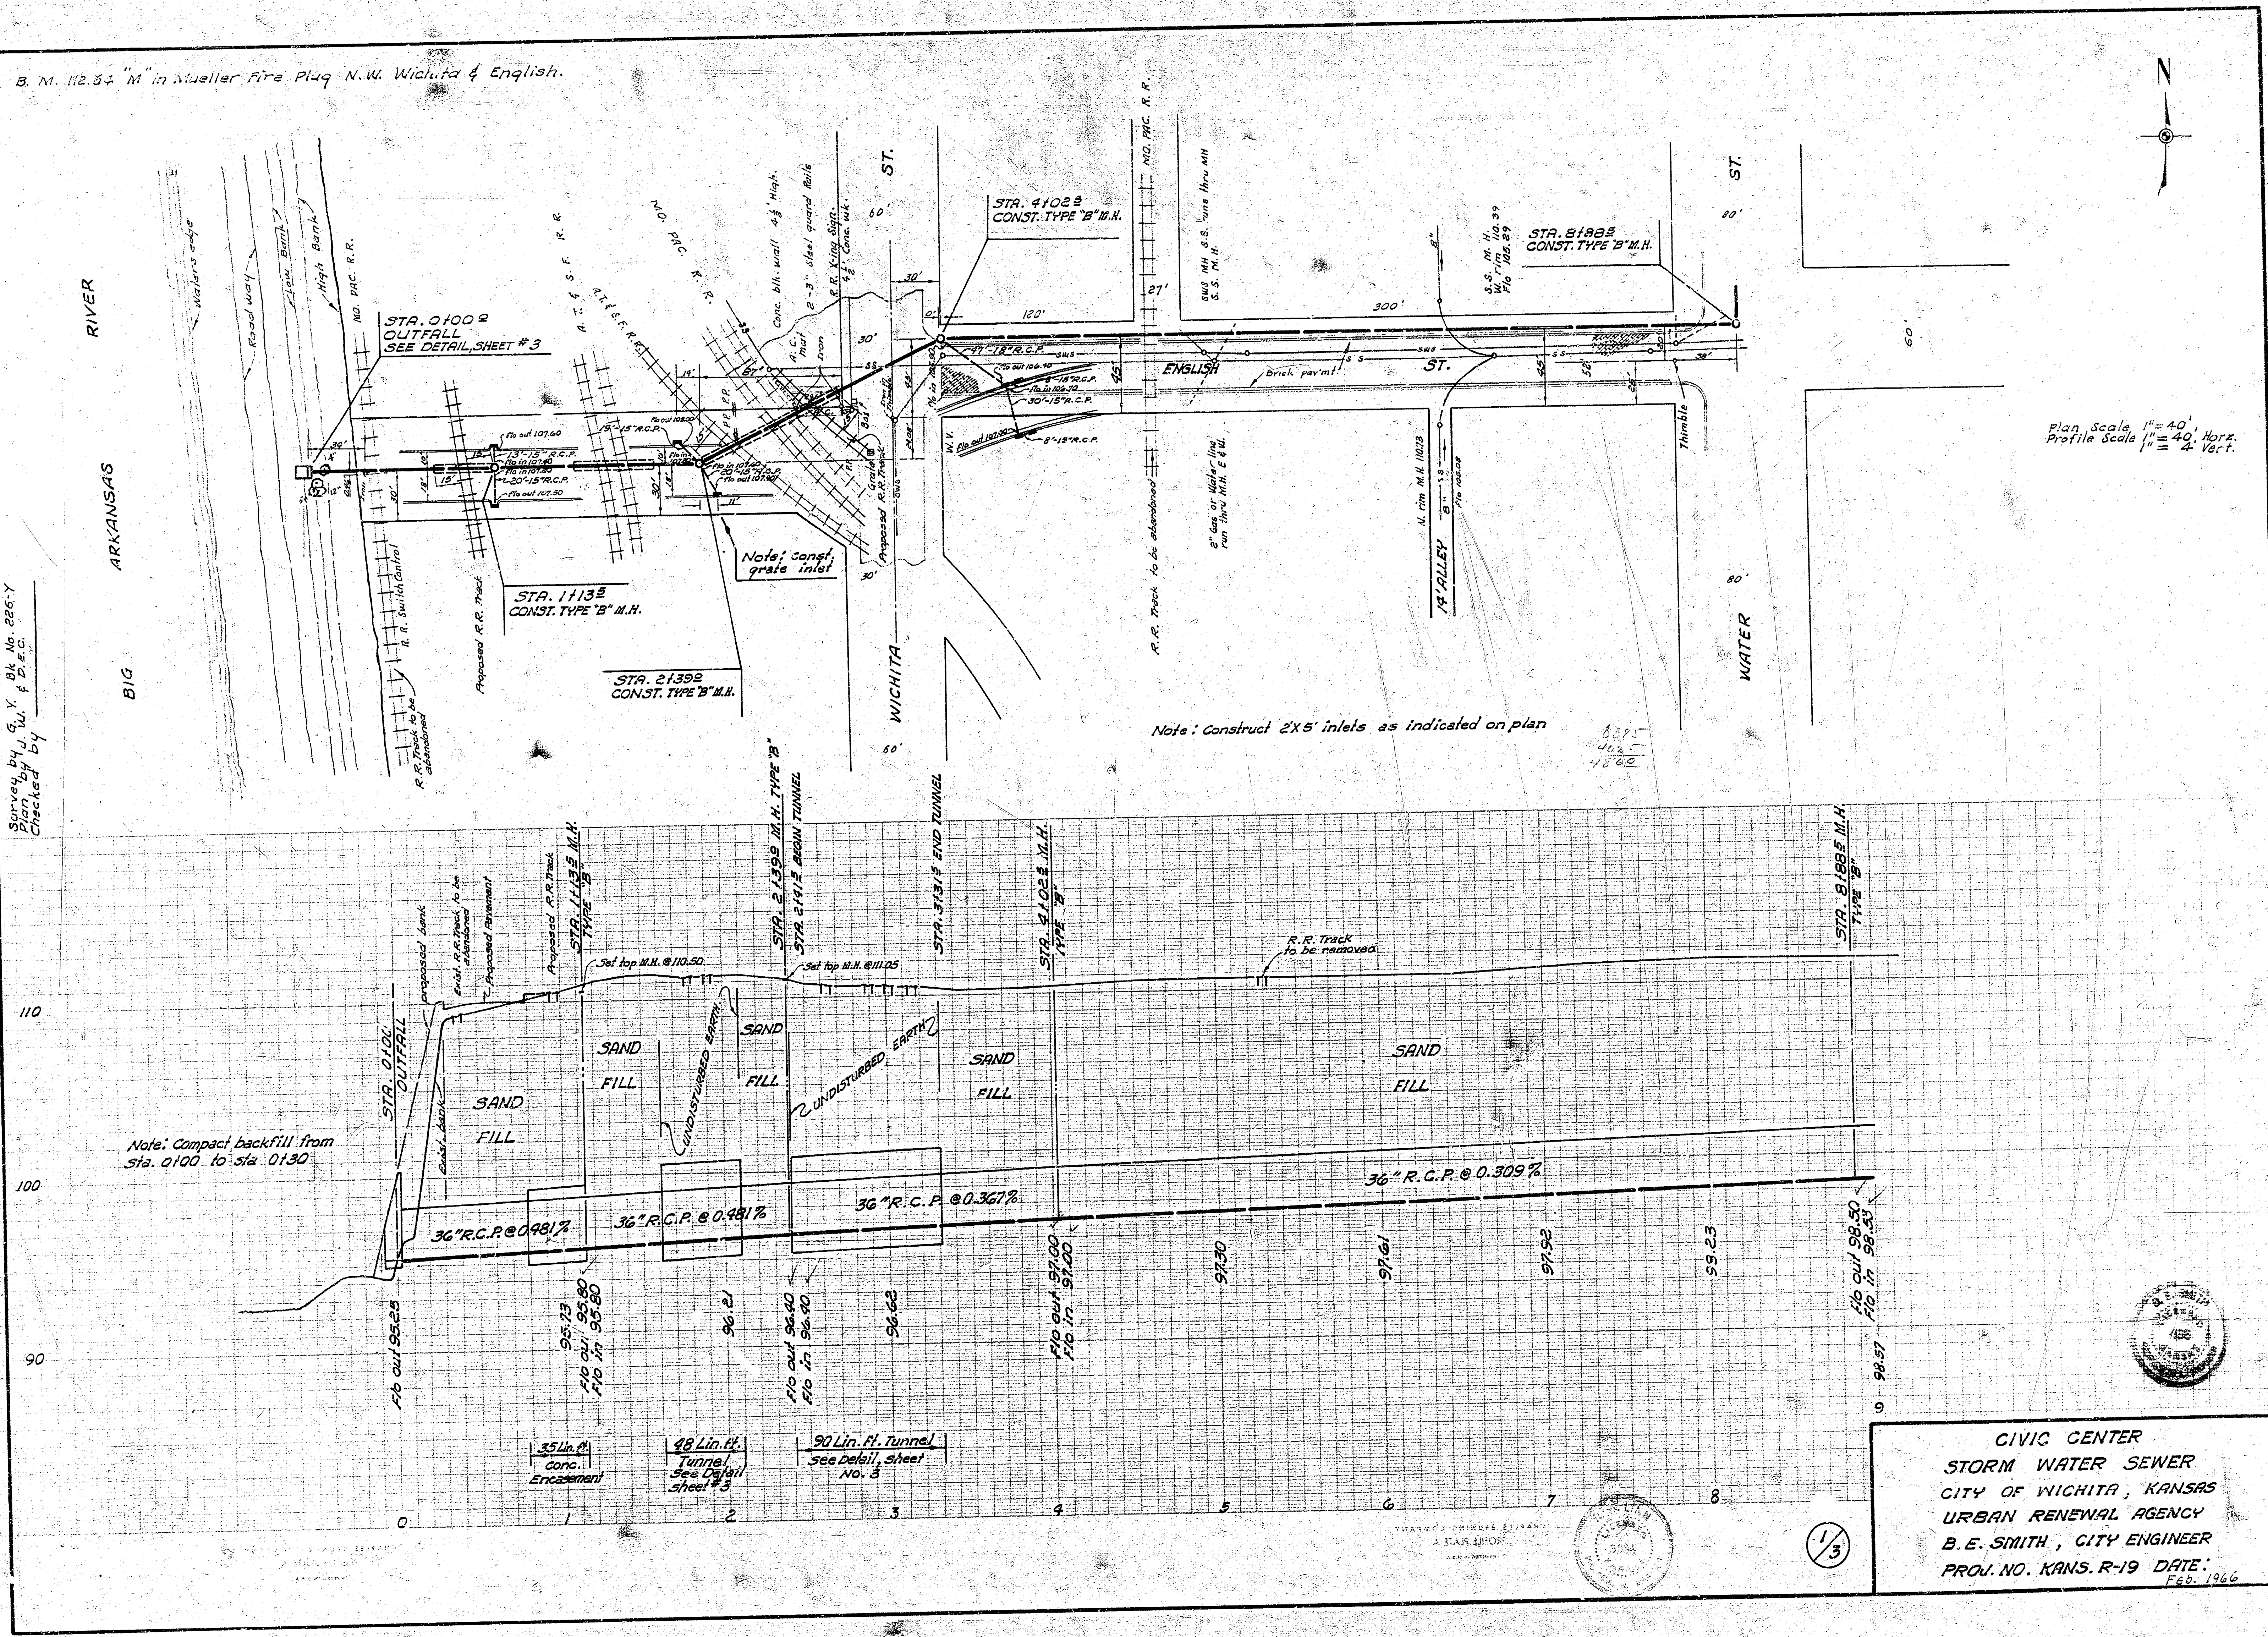


1/3


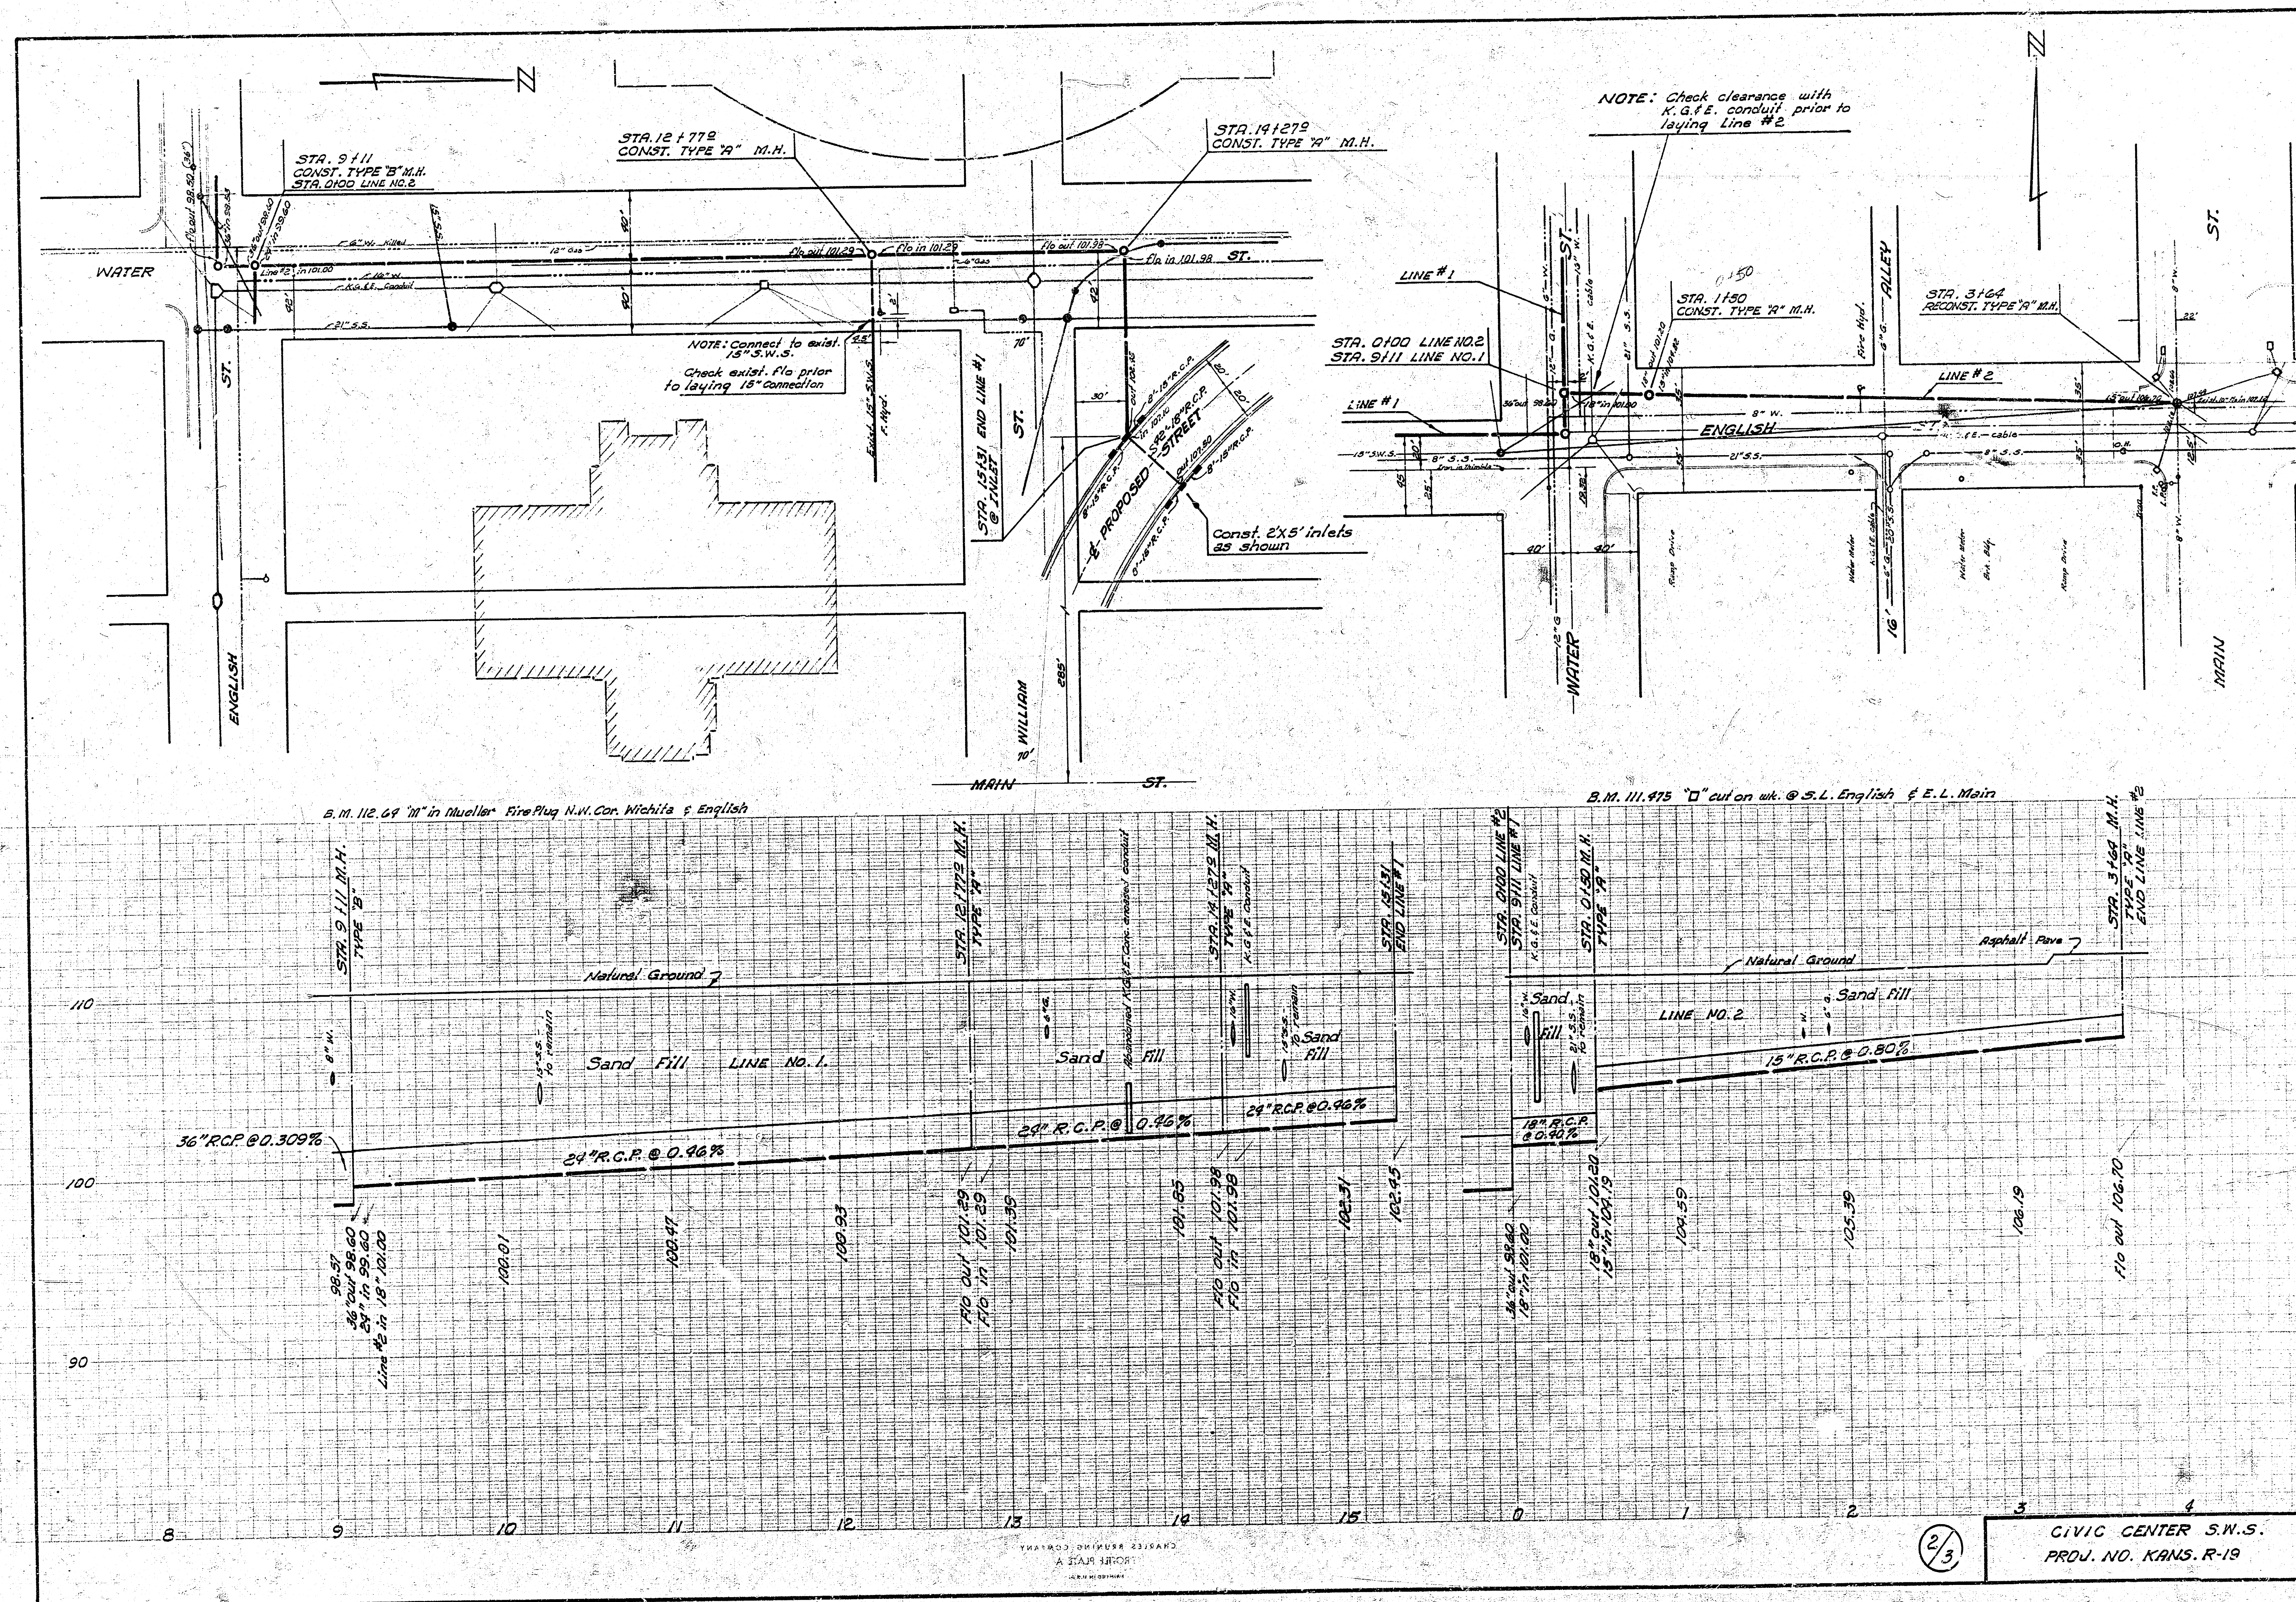


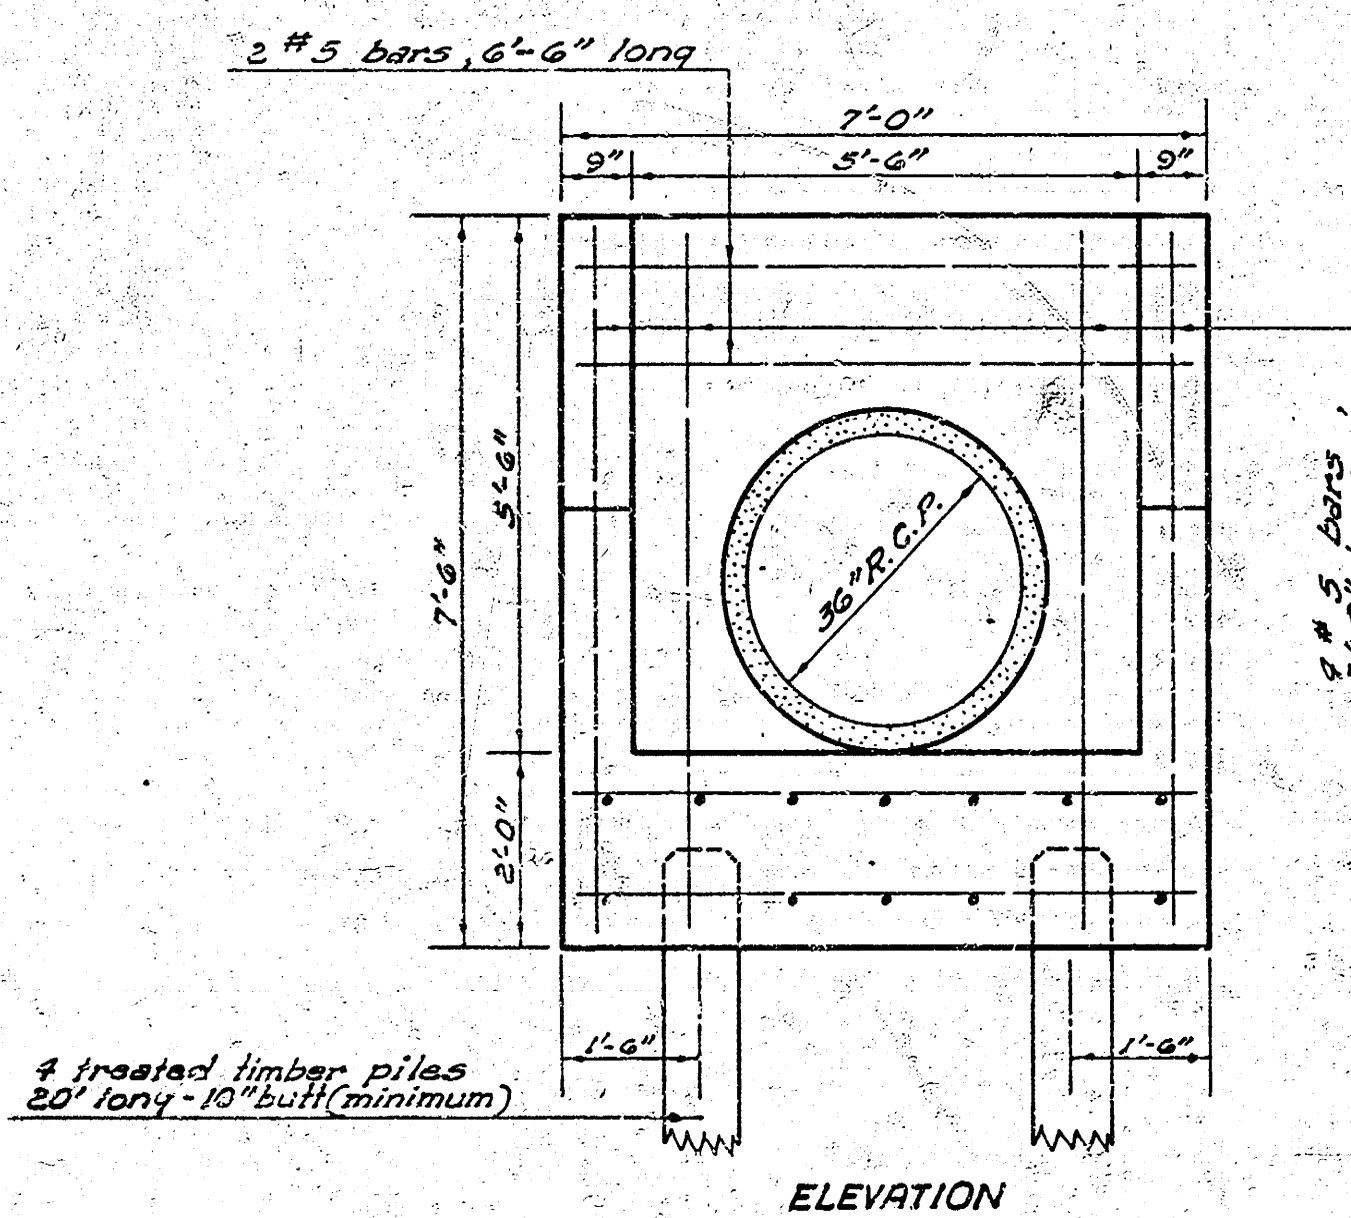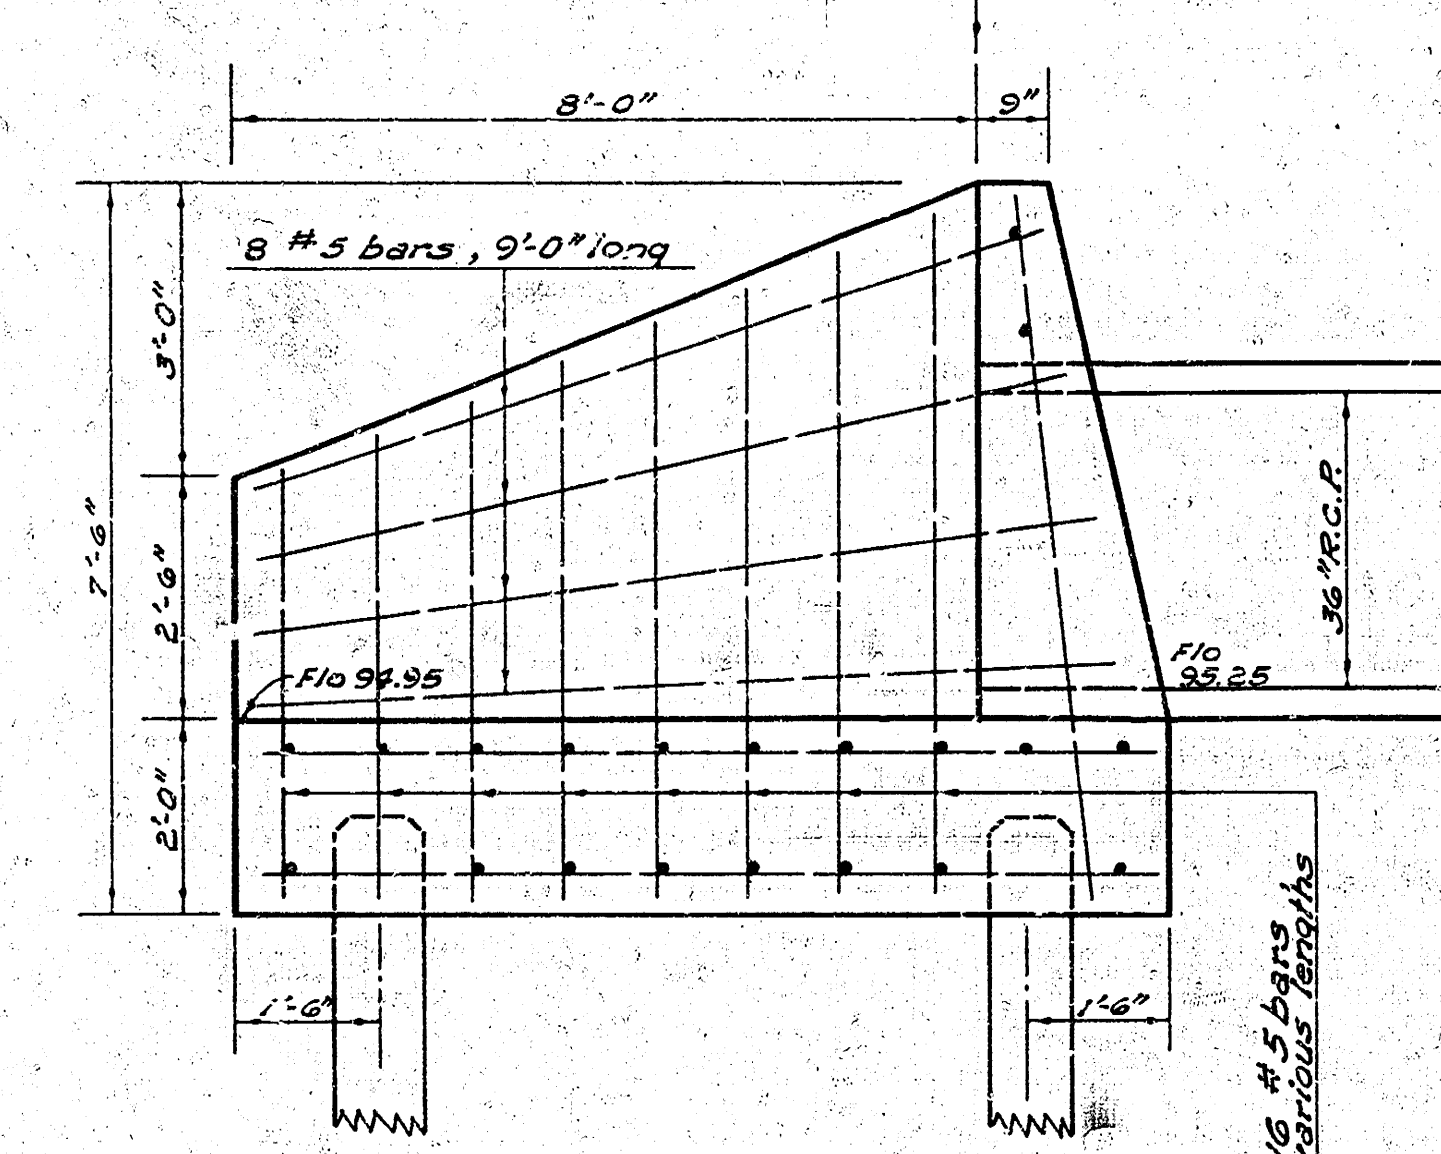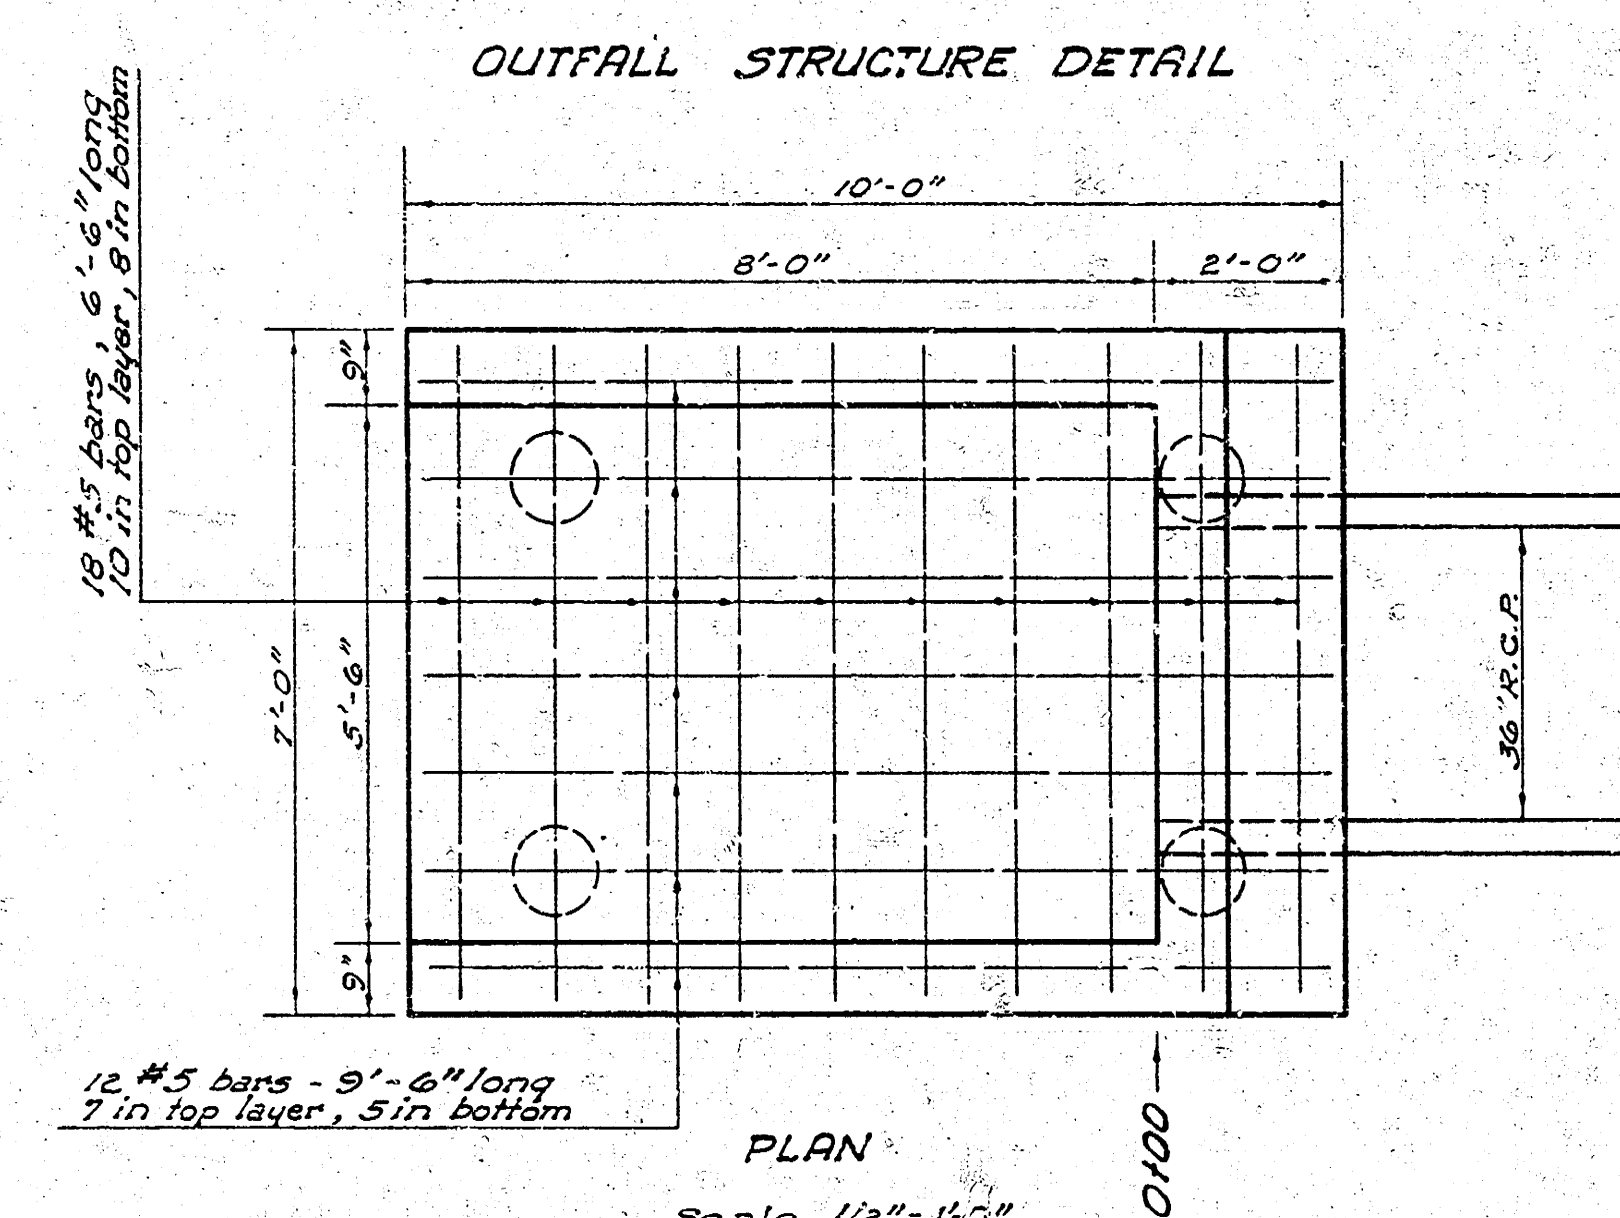



BILL OF MATERIALS:
 452 lbs. reinforcing steel
 9.30 cu. yds. conc. City 6 sack pave. mix

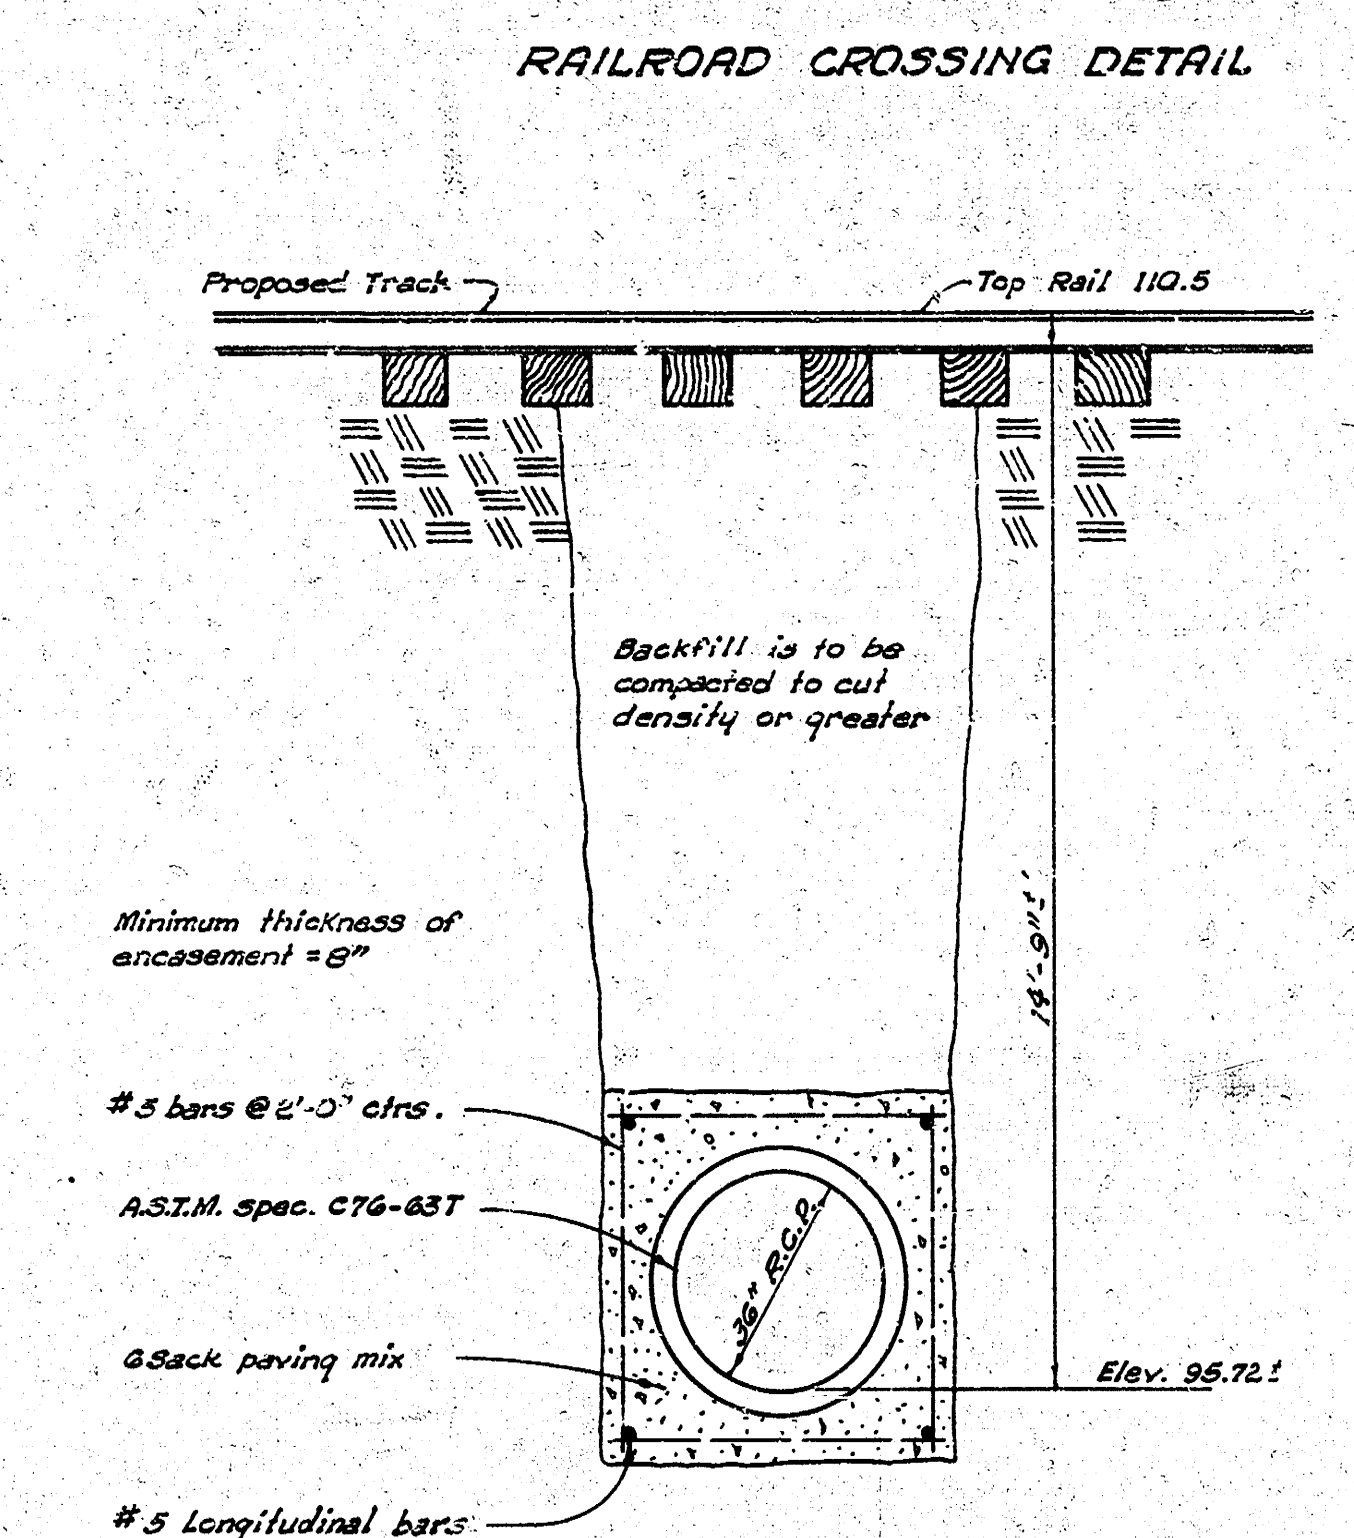

TYPICAL SECTION
 Encasement at proposed Mo. Pac.
 Railroad Sta. 01775 to 11125
 Scale 3/8" = 1'-0"

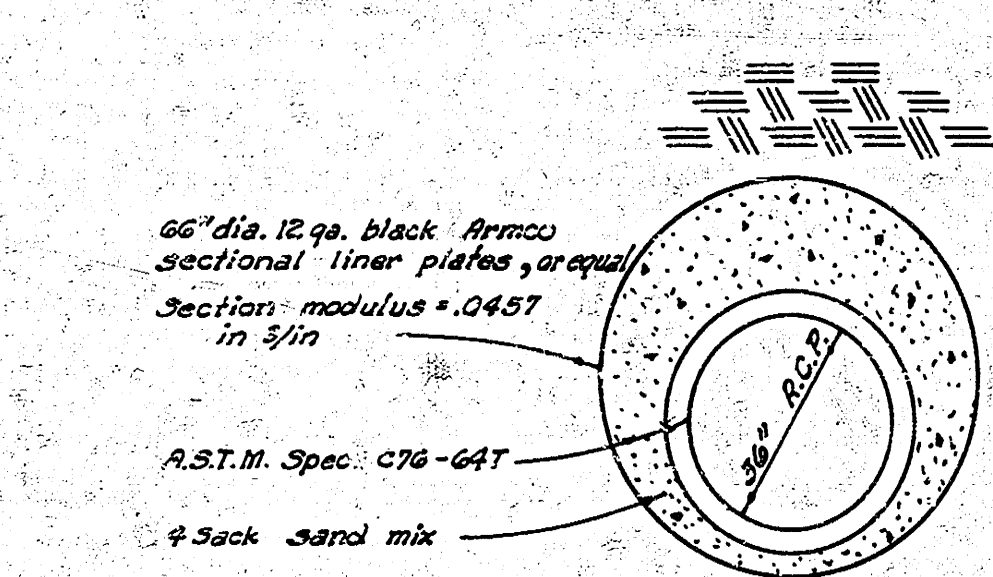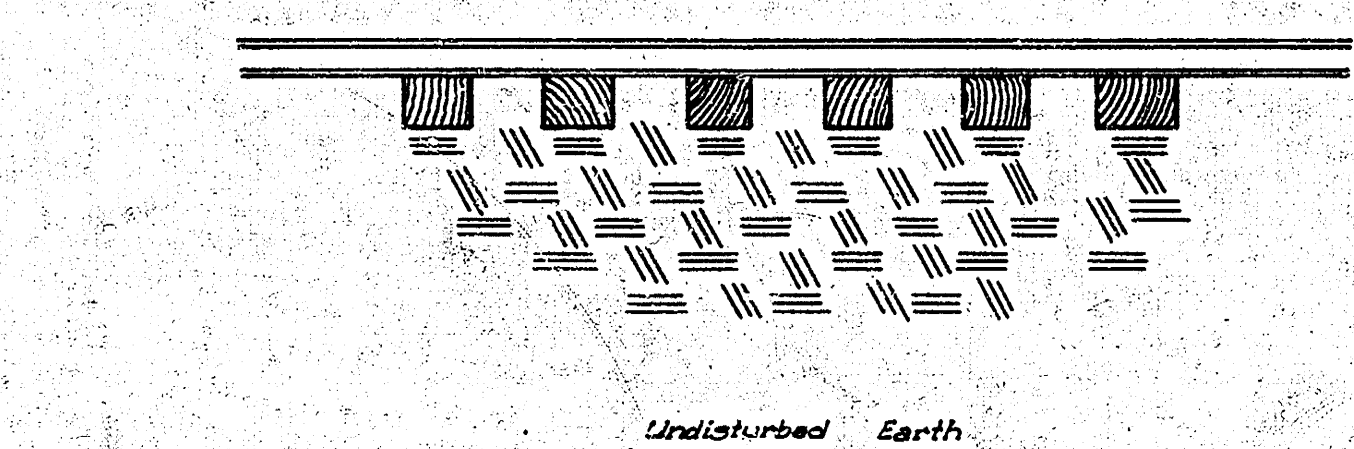

TYPICAL SECTION
 Tunnel at Railroad
 Sta. 1186 1/2 Sta. 21871
 Scale 3/8" = 1'-0"
 To be bid as lin. ft. of R.P.
 tunnel complete in place
 (except 36" R.C.P.)

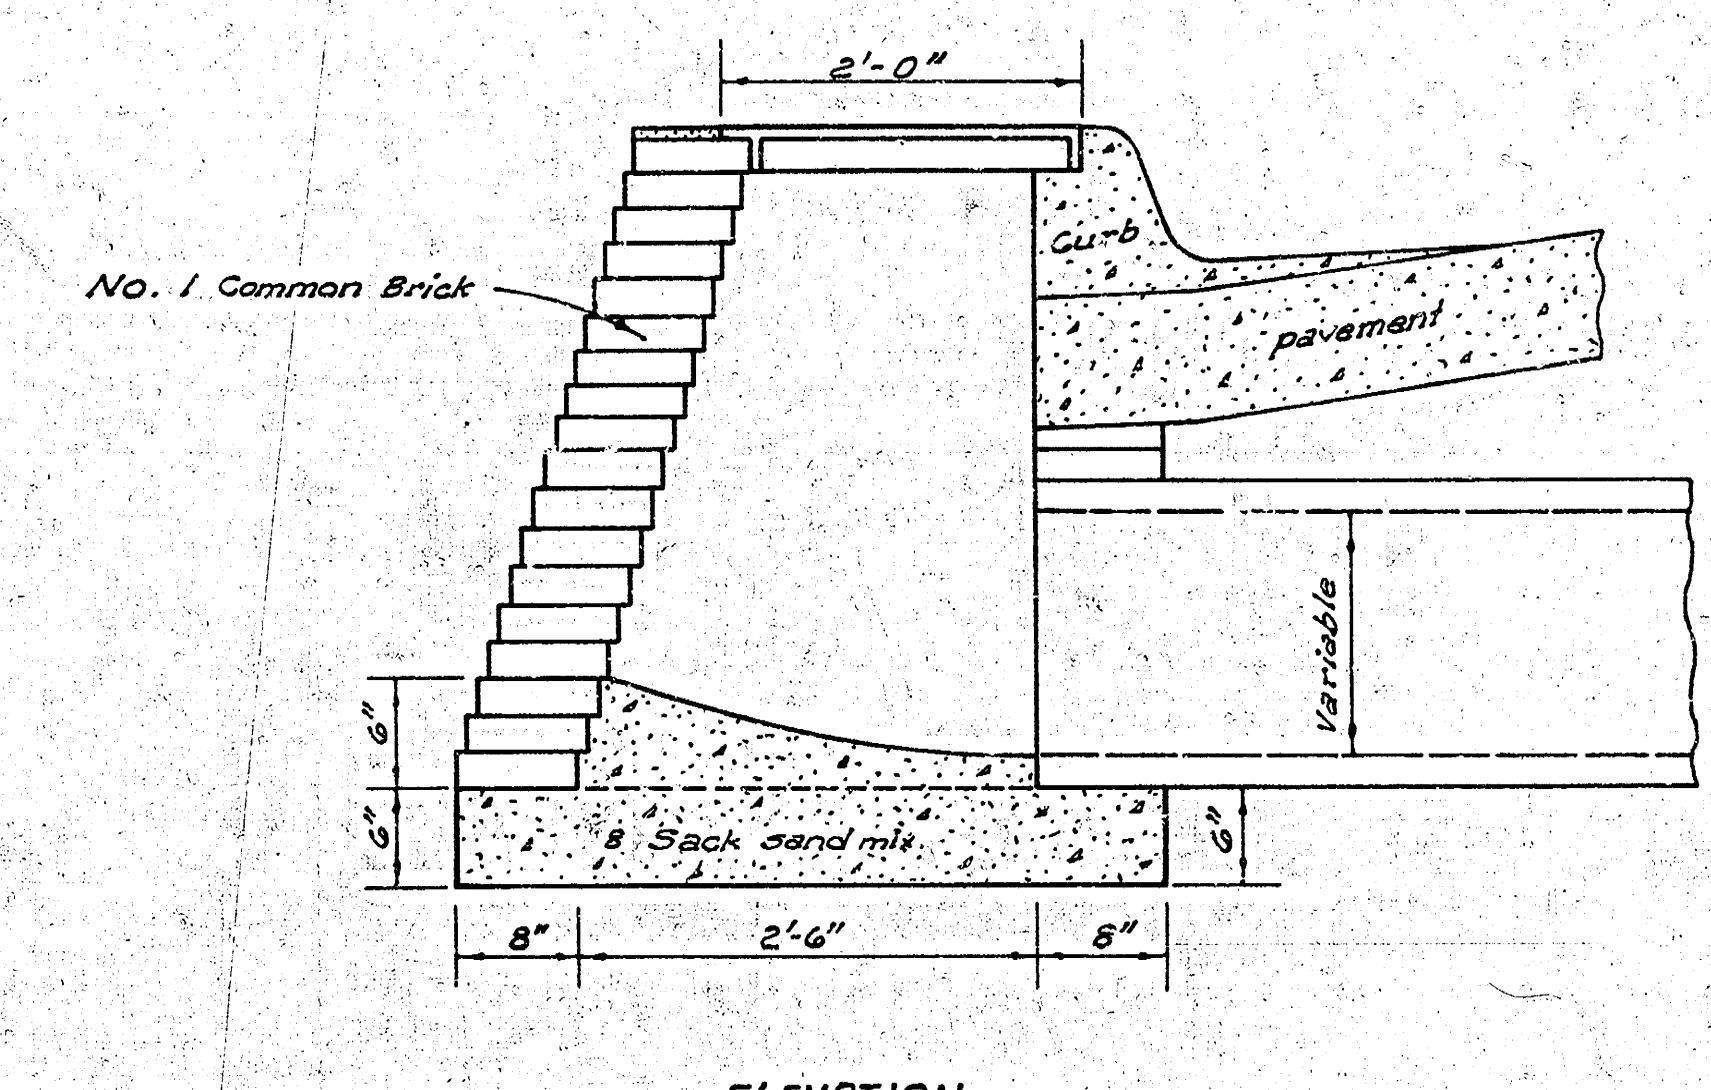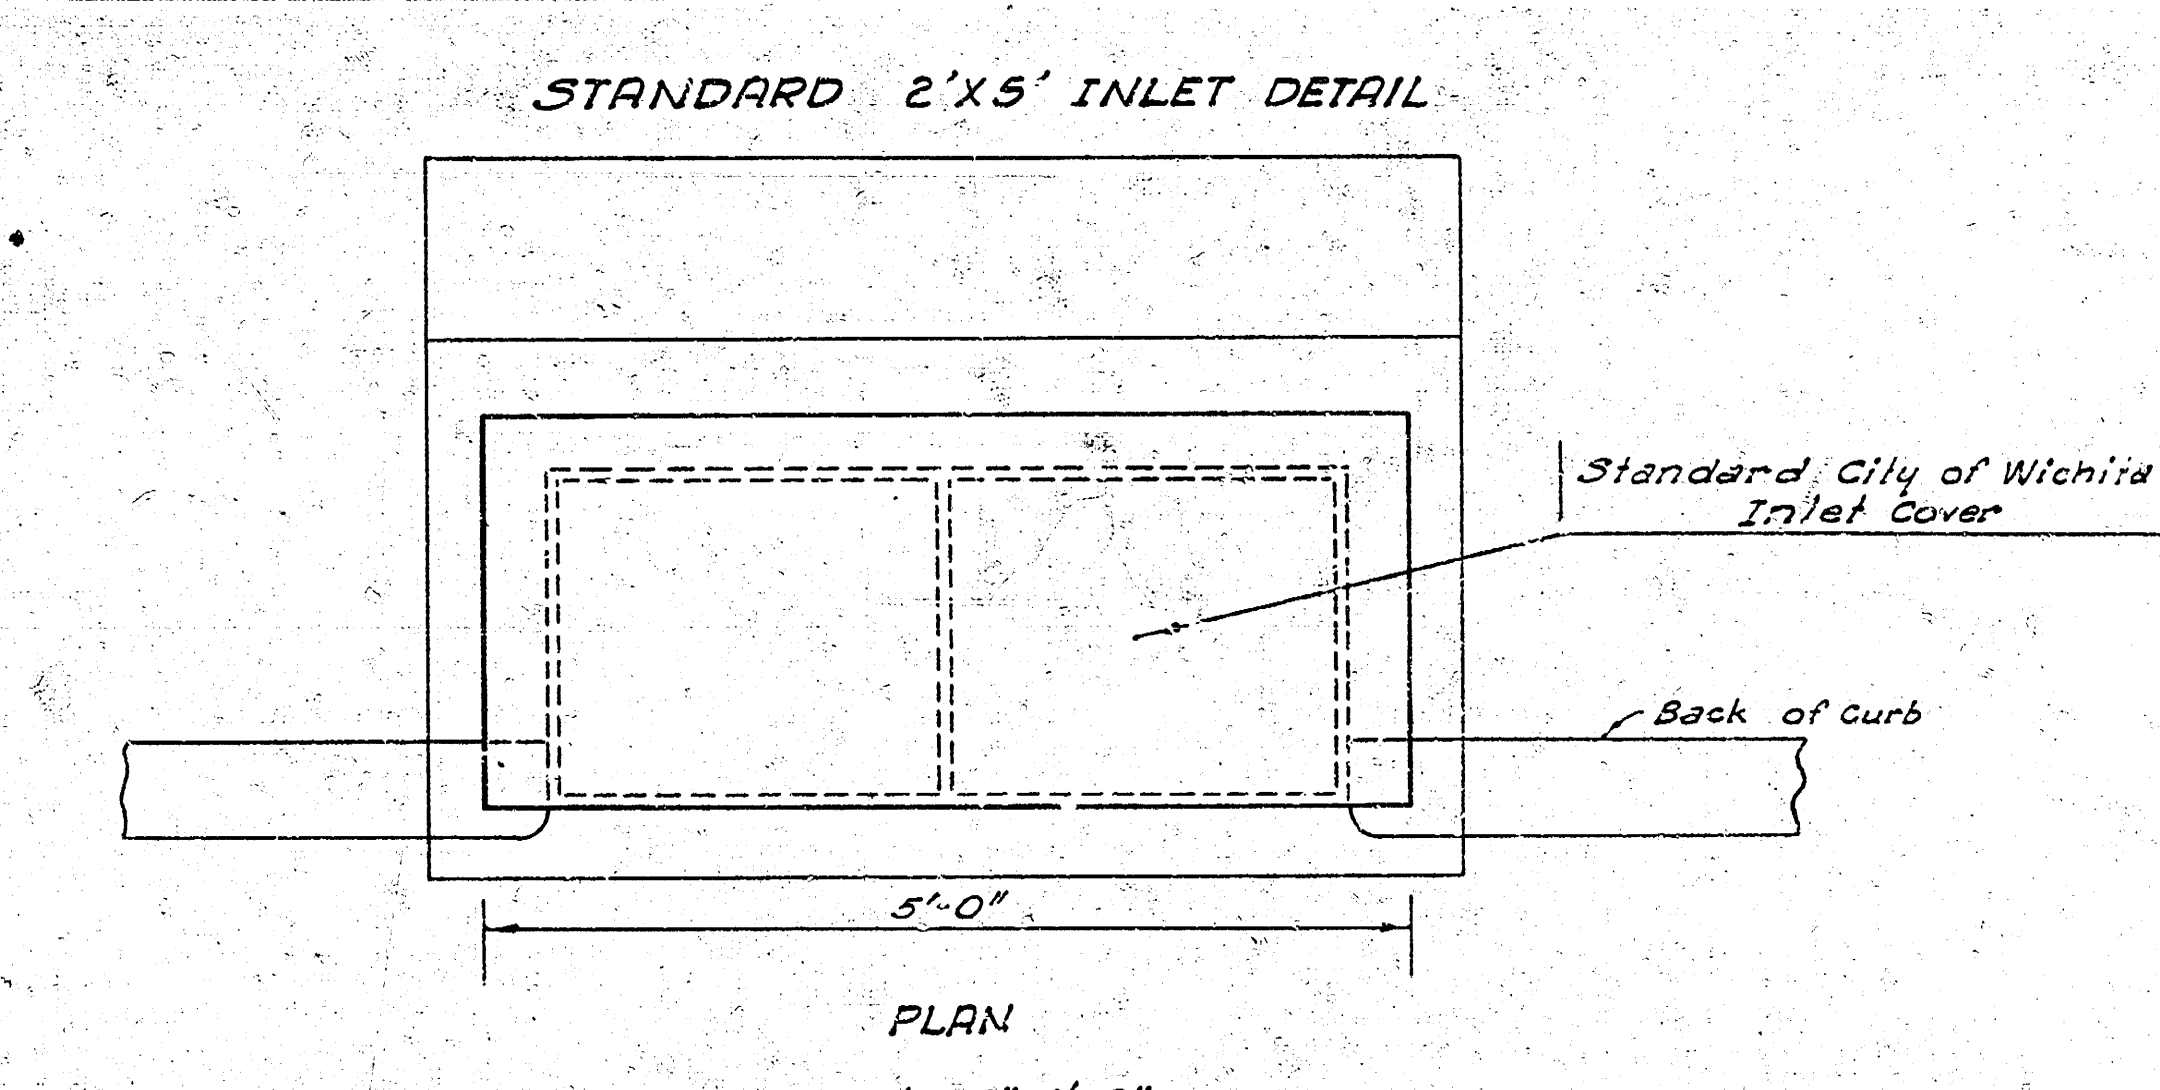

GENERAL NOTES:
 All sand backfill is to be flushed & vibrated.
 The cost of flushing & vibrating is to be
 included in the bid price of sand fill.
 Abandoned sewer pipes, cut by the storm
 sewer construction, are to be plugged with
 concrete or masonry.
 Bid price of inlets & manholes removed
 is to include the cost of plugging pipes,
 removing casings or ties, & filling with
 sand. Manholes & inlets on existing S.W.S.
 in English St. are to be removed after
 construction of new Storm Sewer.

