


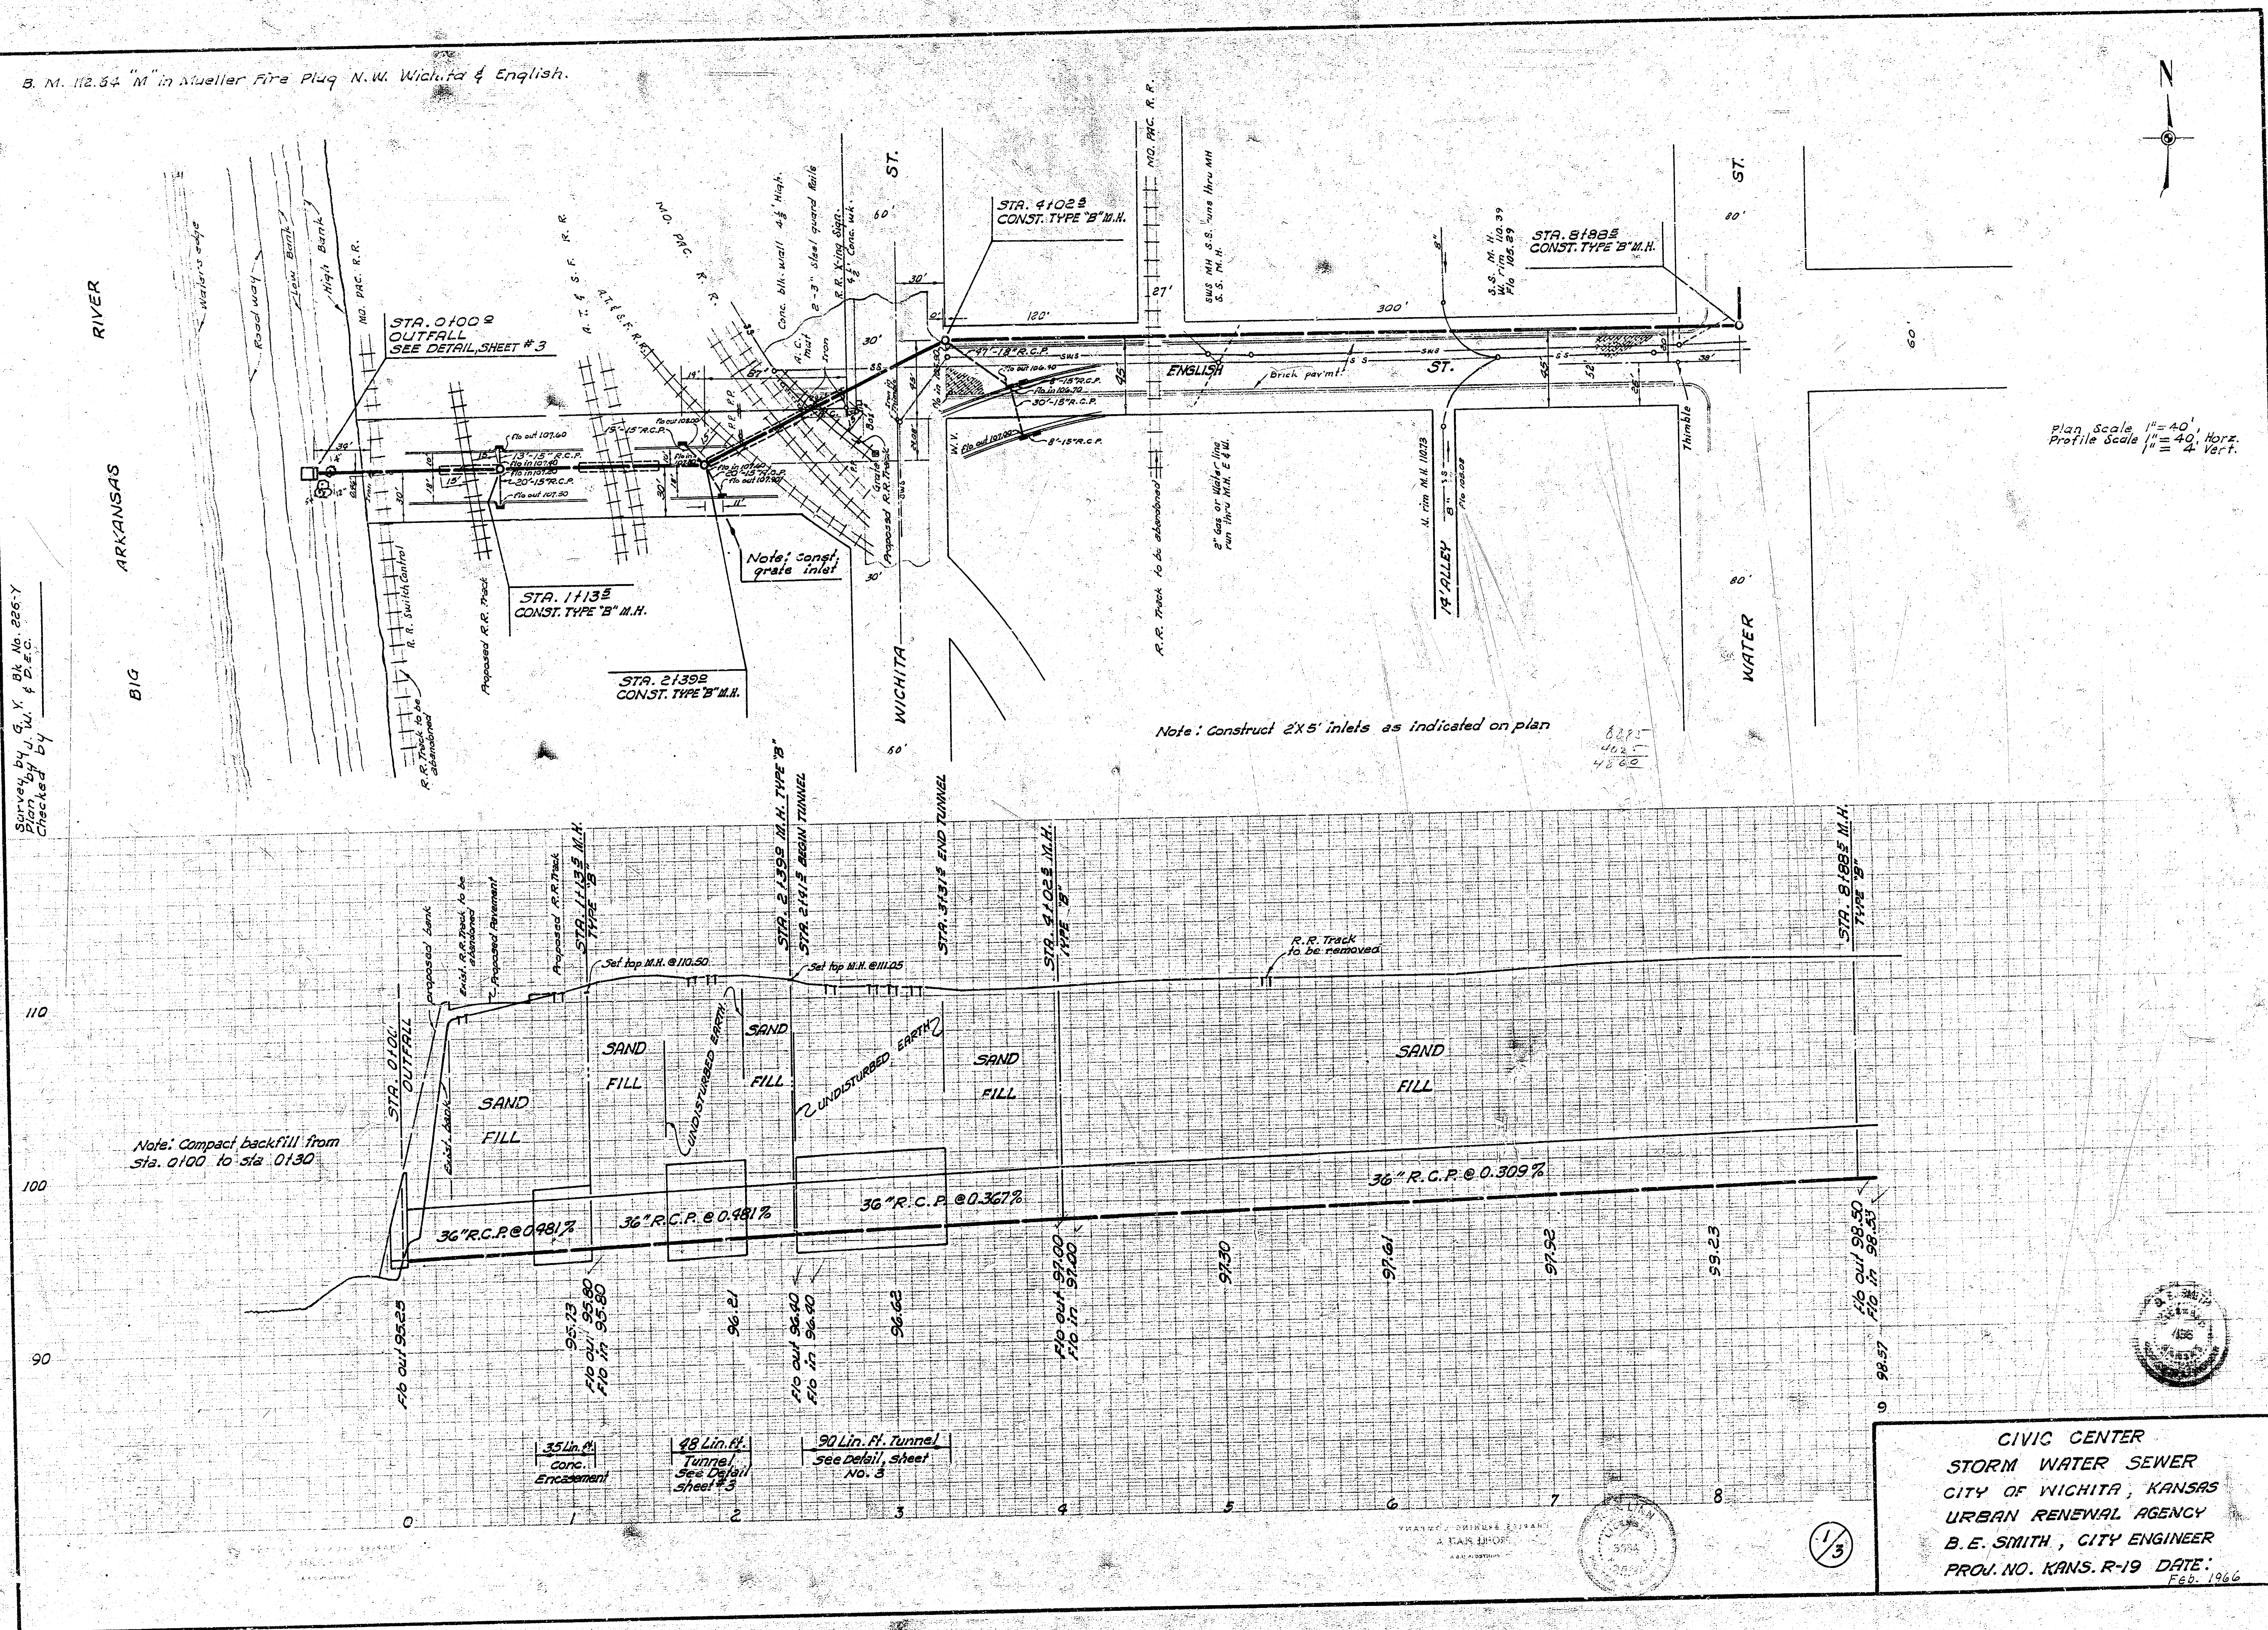
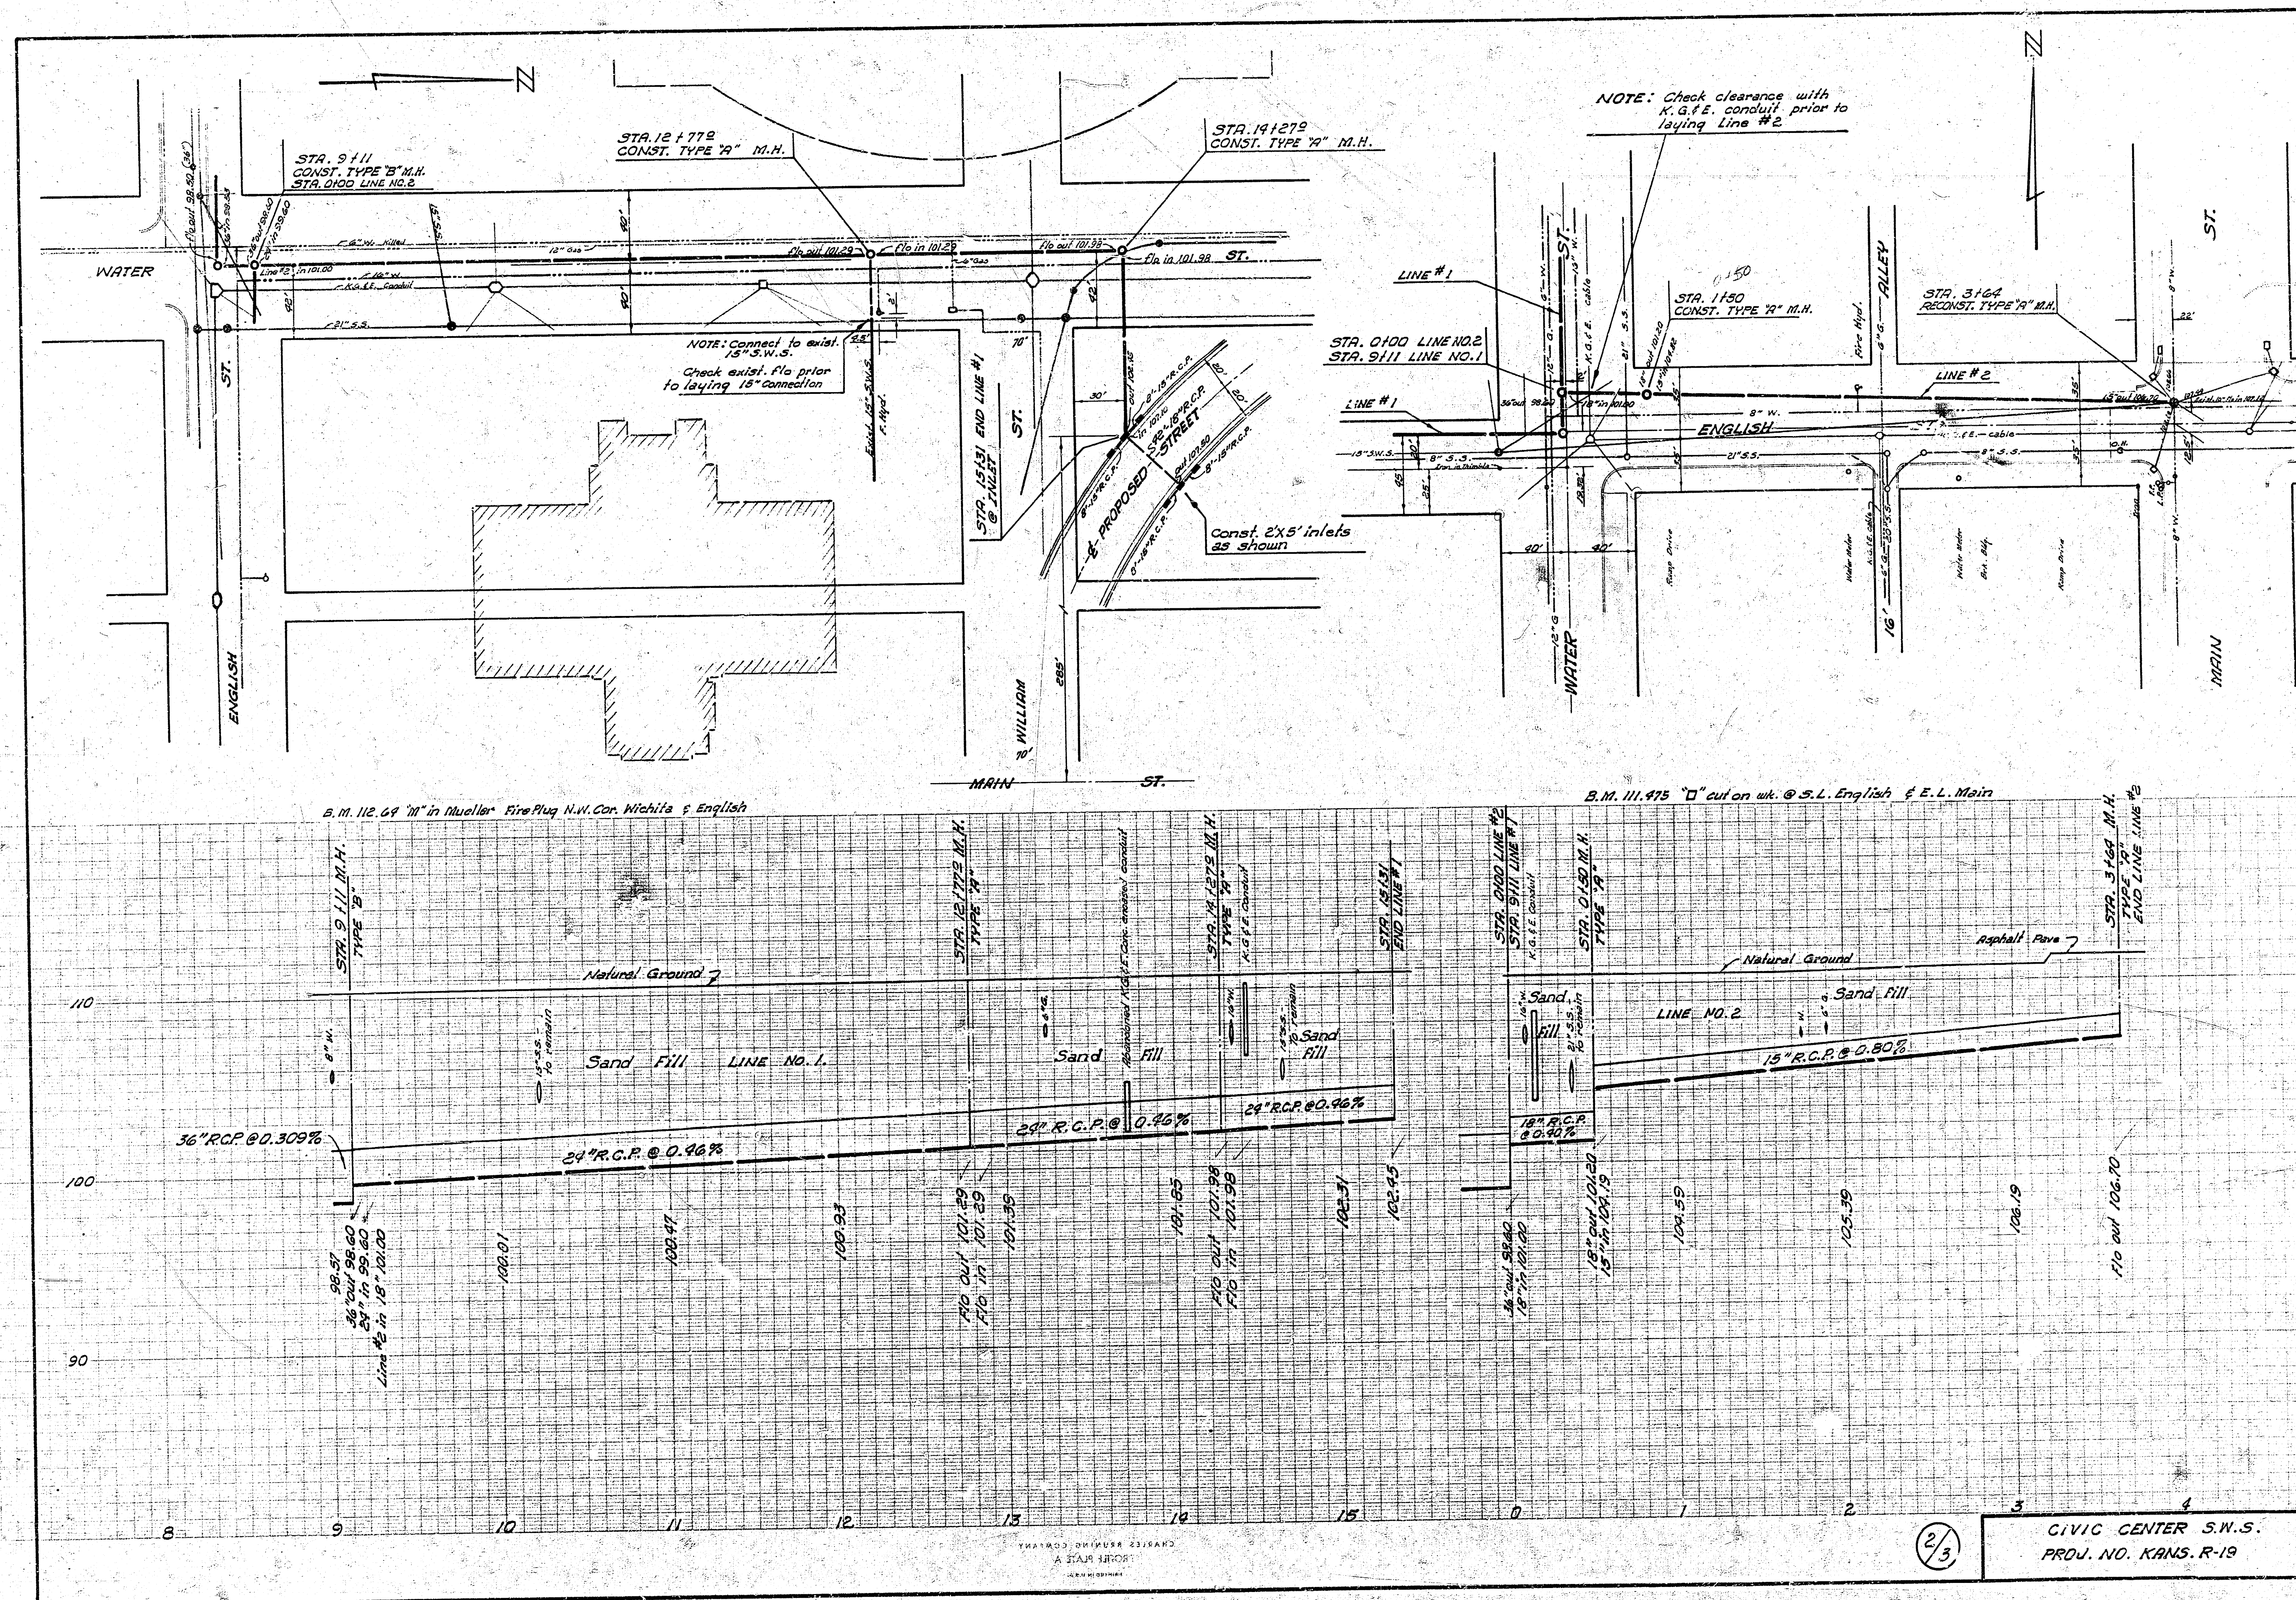


B. M. 112.54 "M" in Mueller Fire Plug N.W. Wichita & English.




Survey by G. Y. Bk. No. 226-Y
Plan by W. & D.E.C.
Checked by

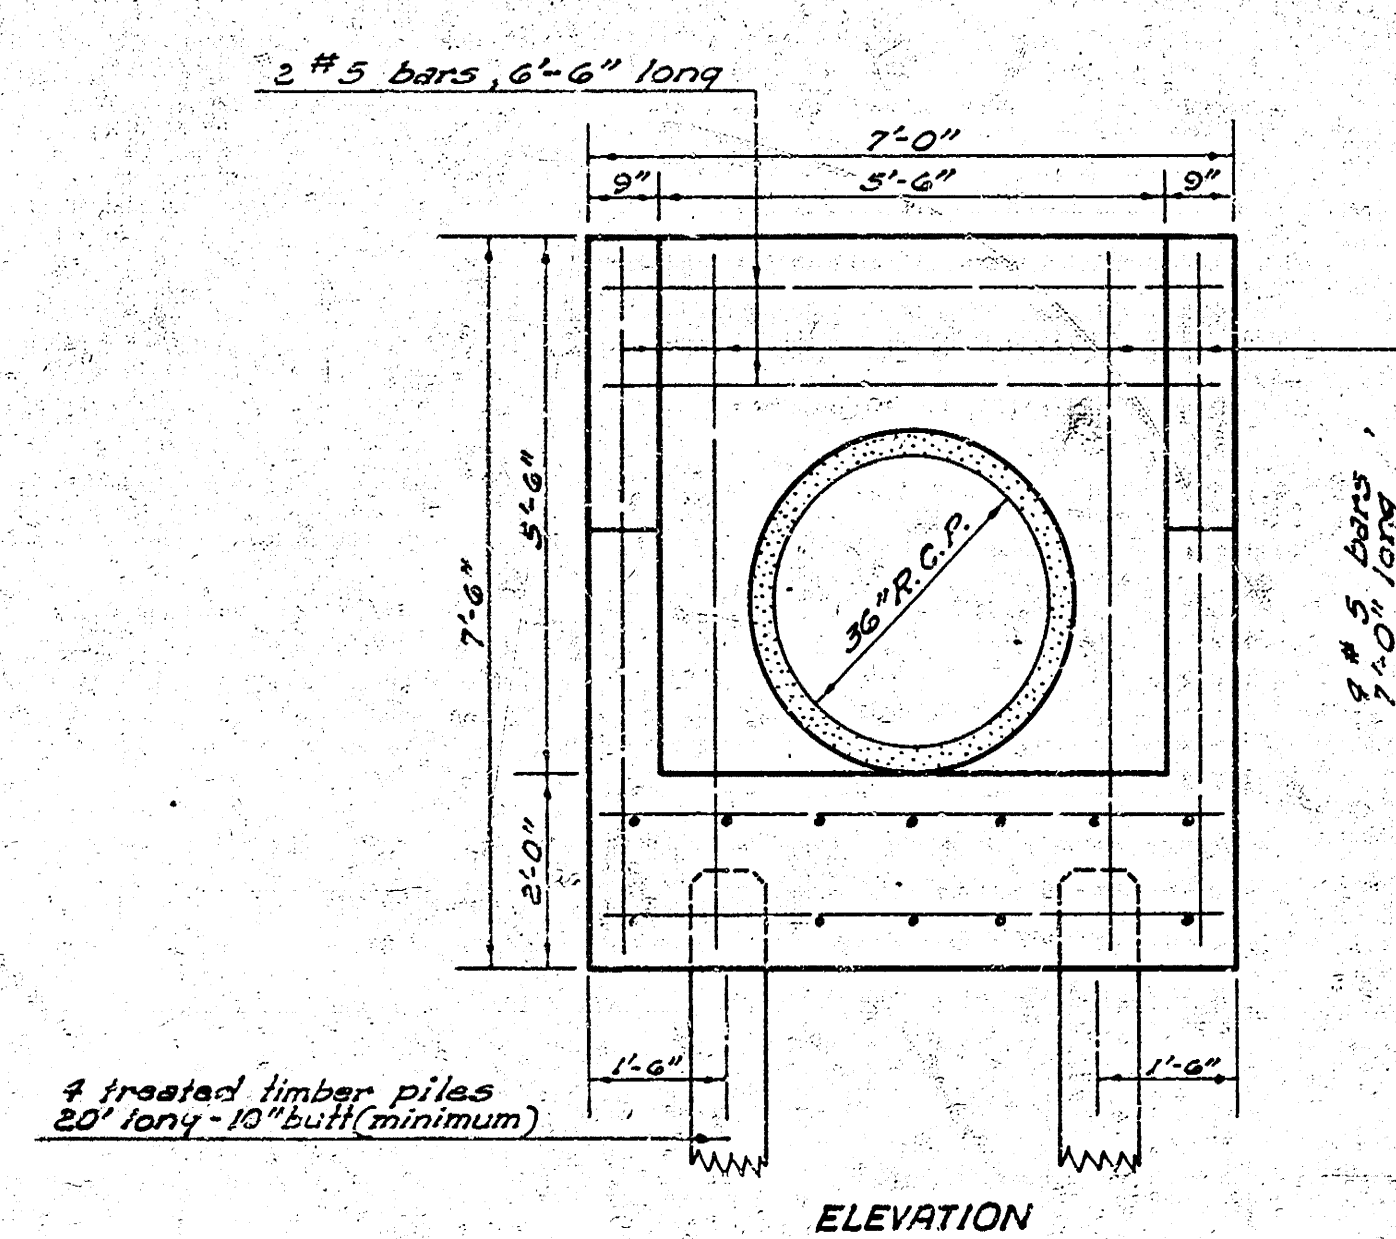


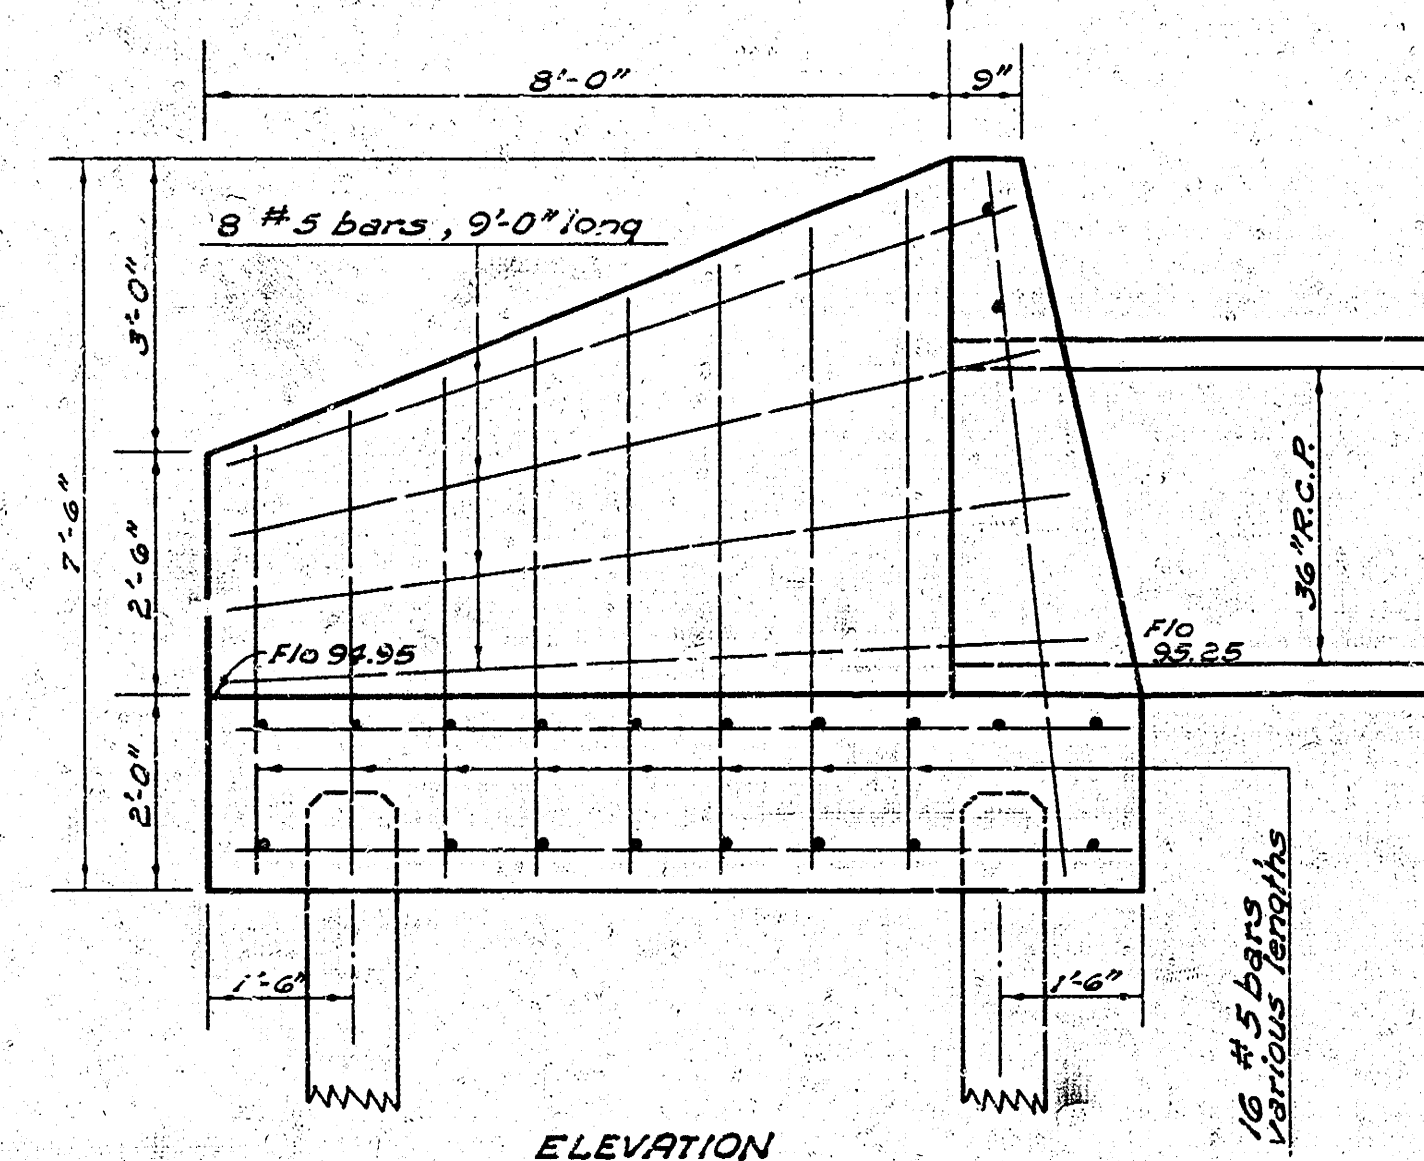


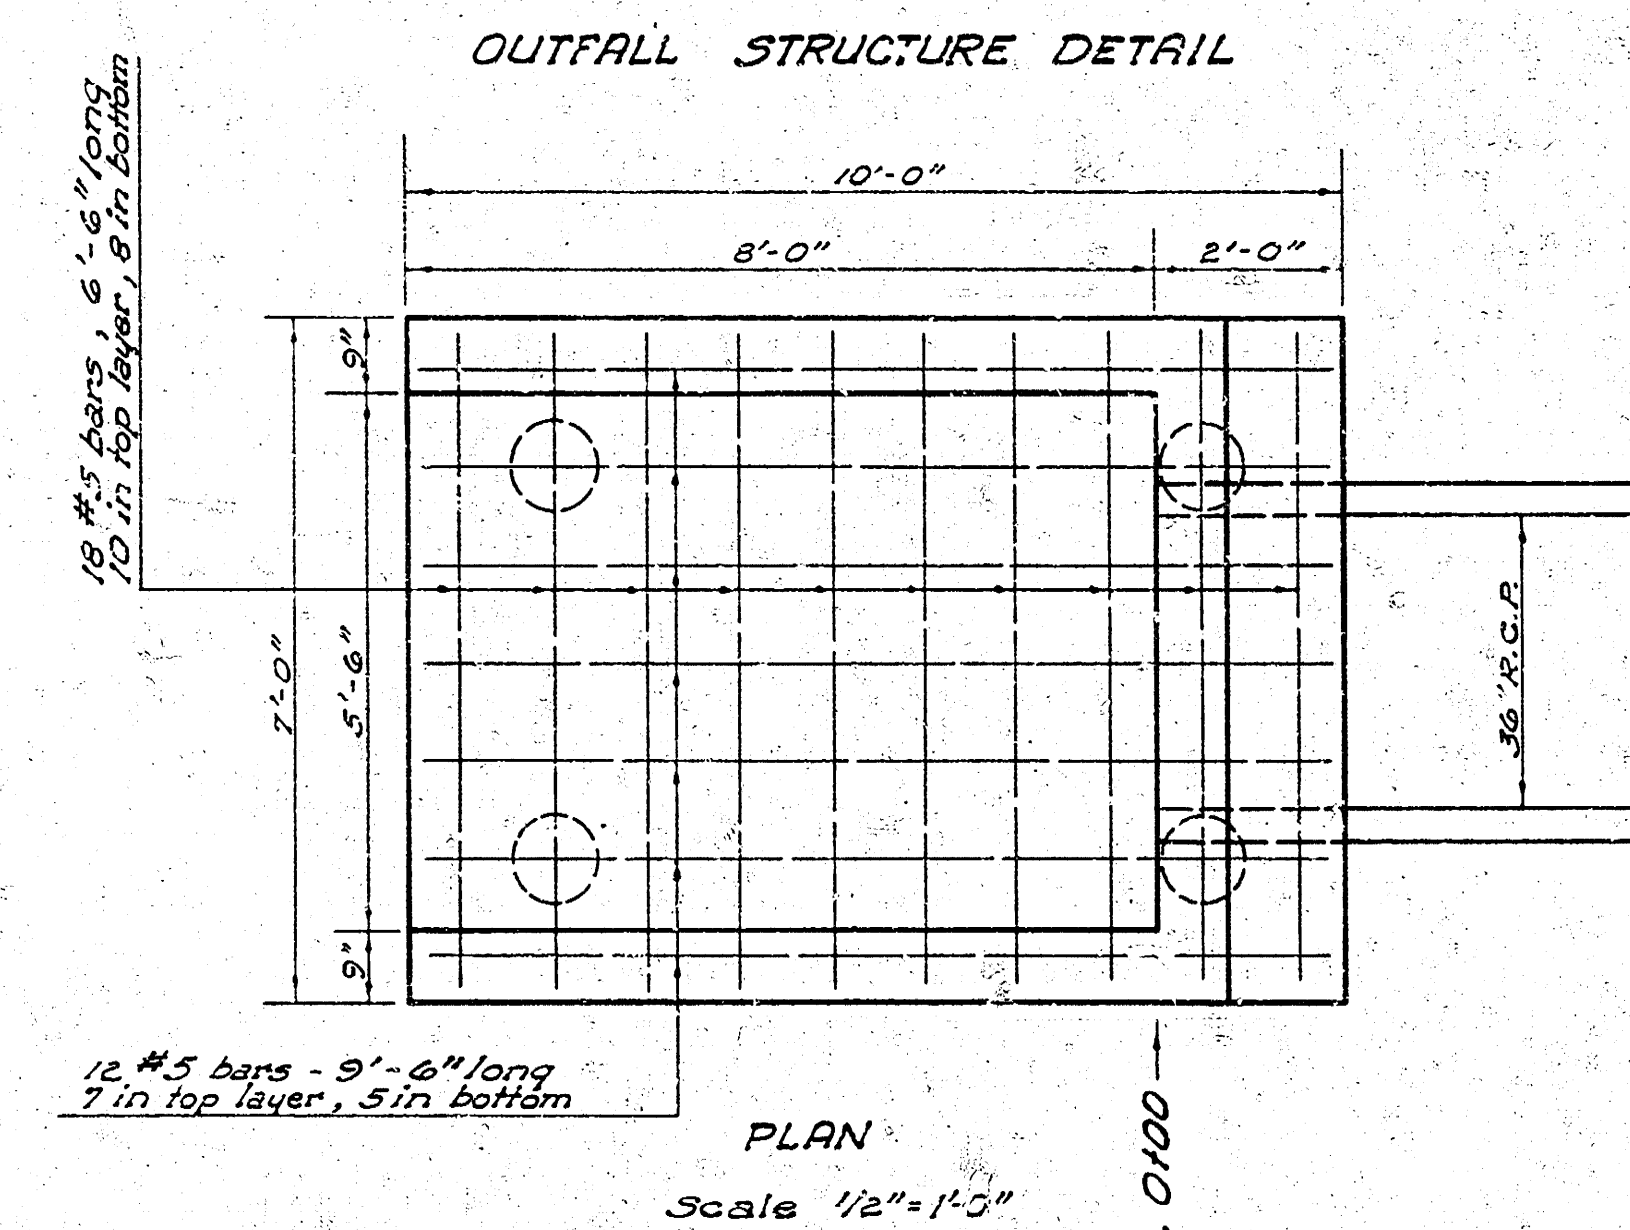

BILL OF MATERIALS:
452 lbs. reinforcing steel
9.30 cu. yds. conc. (City 6 sack pave. mix)

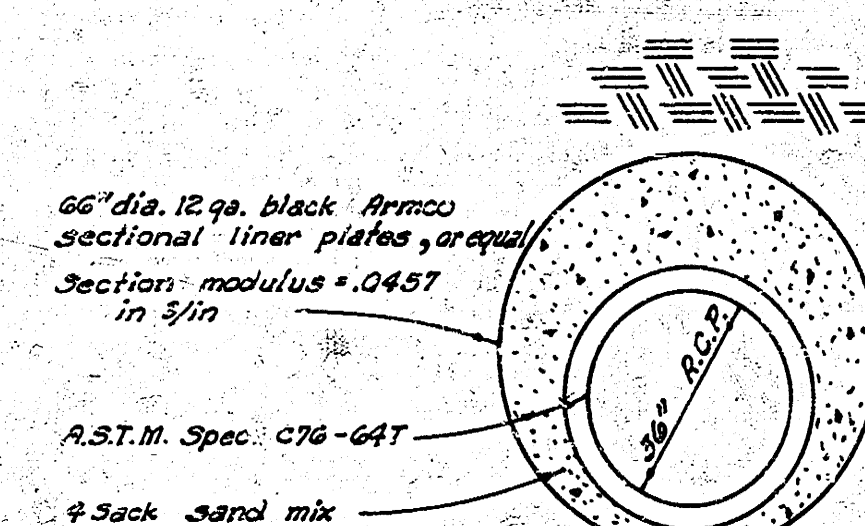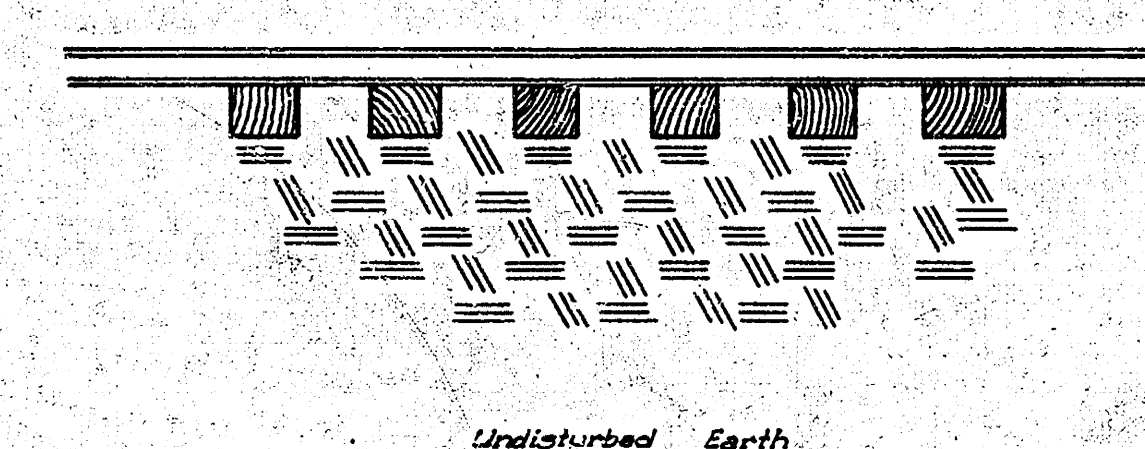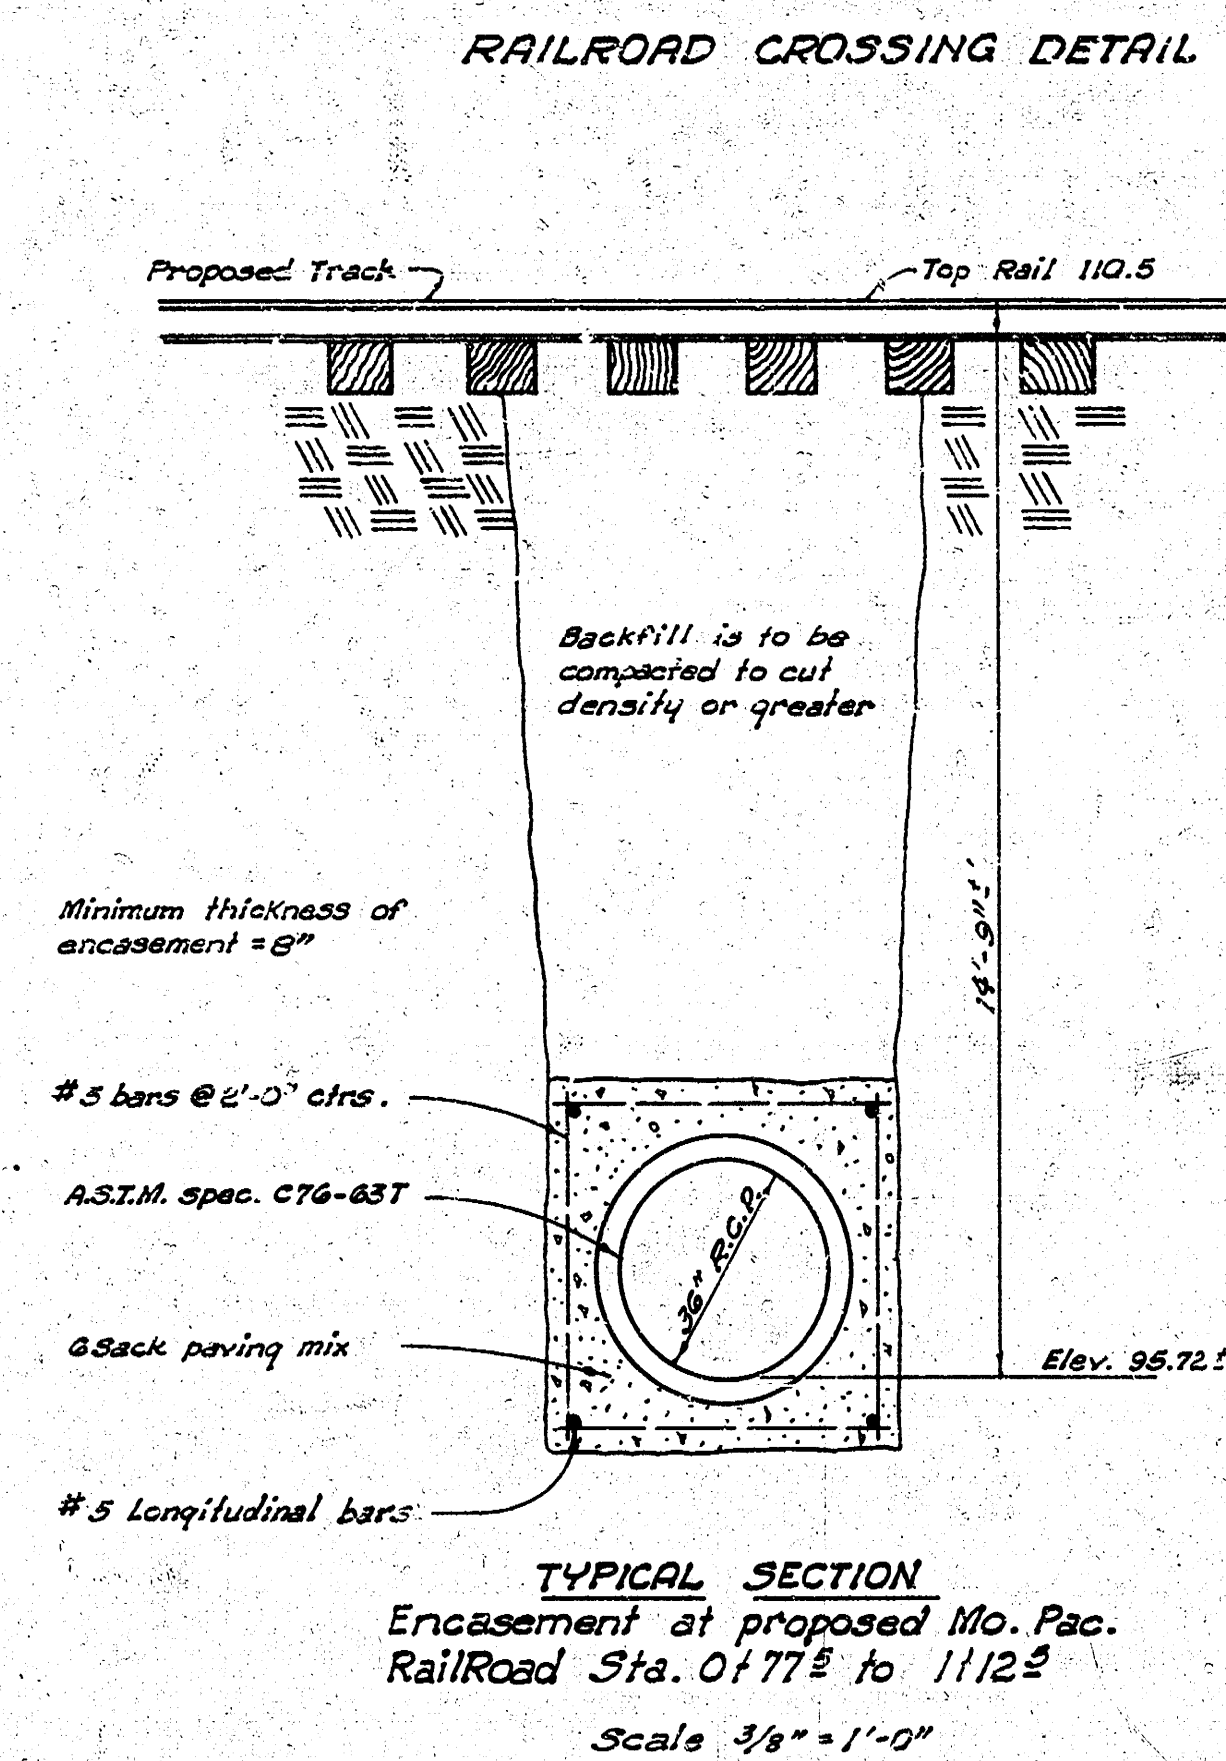

To be bid as lin. ft. of R.R.
tunnel, complete in place
(except 36" R.C.P.)

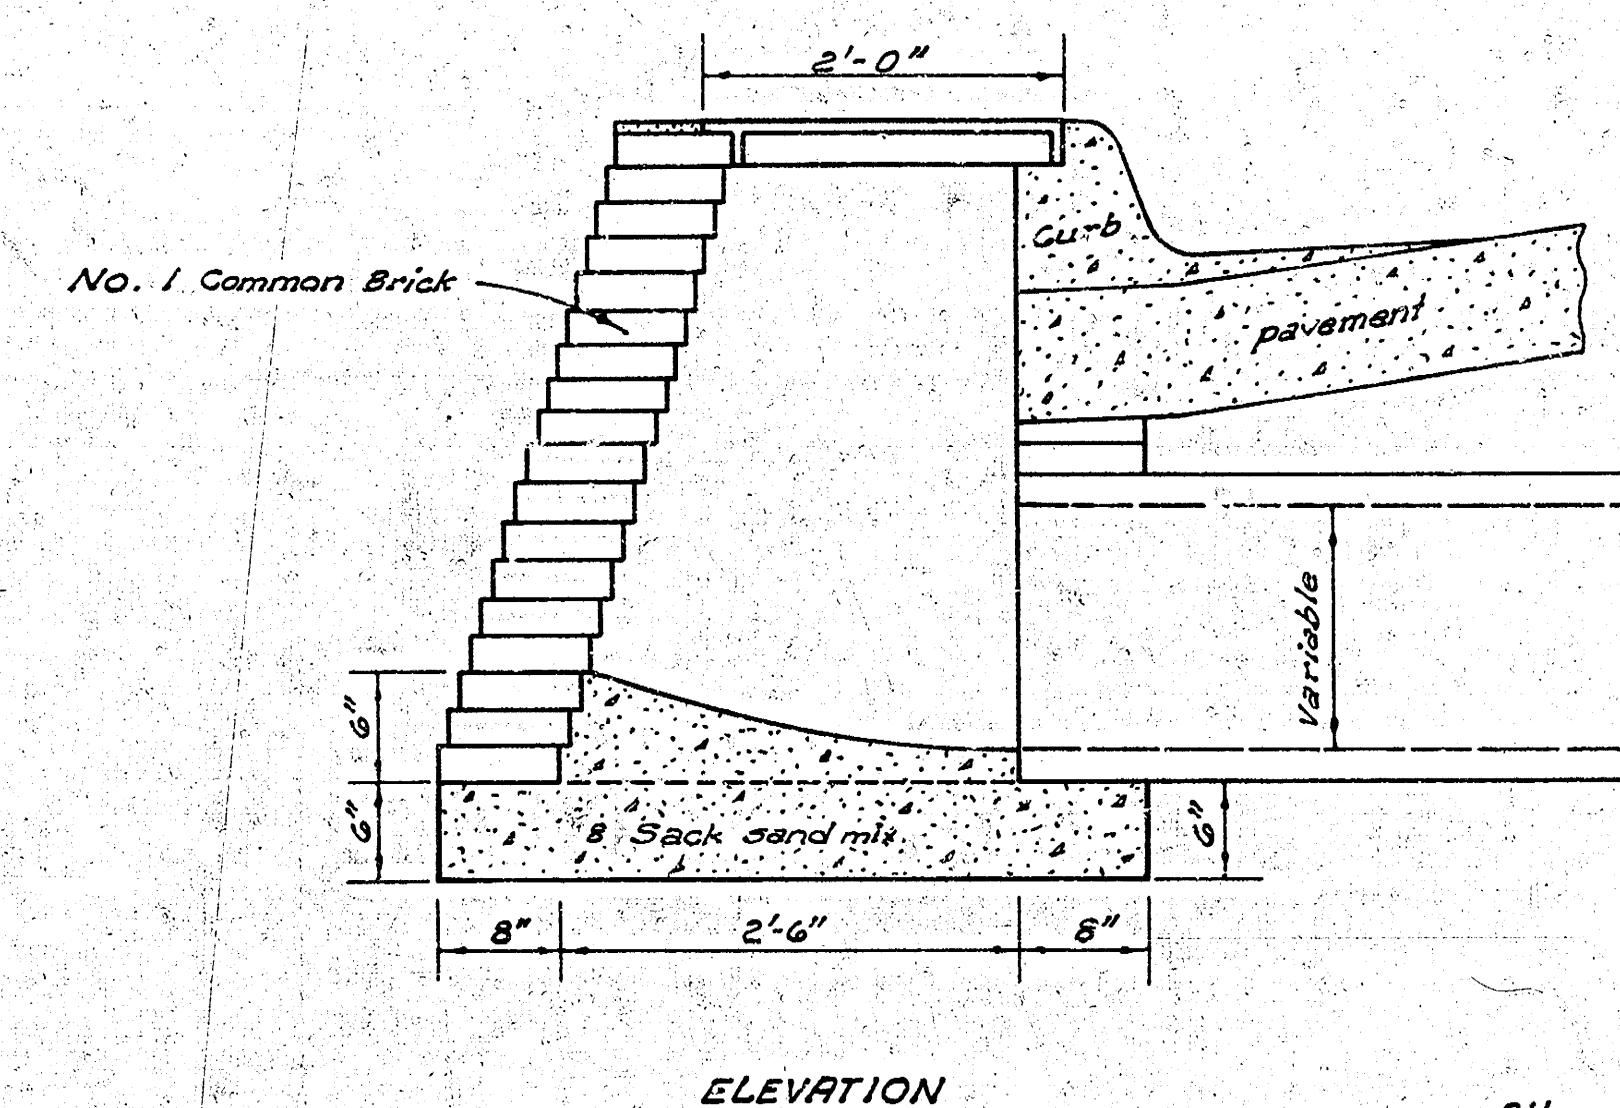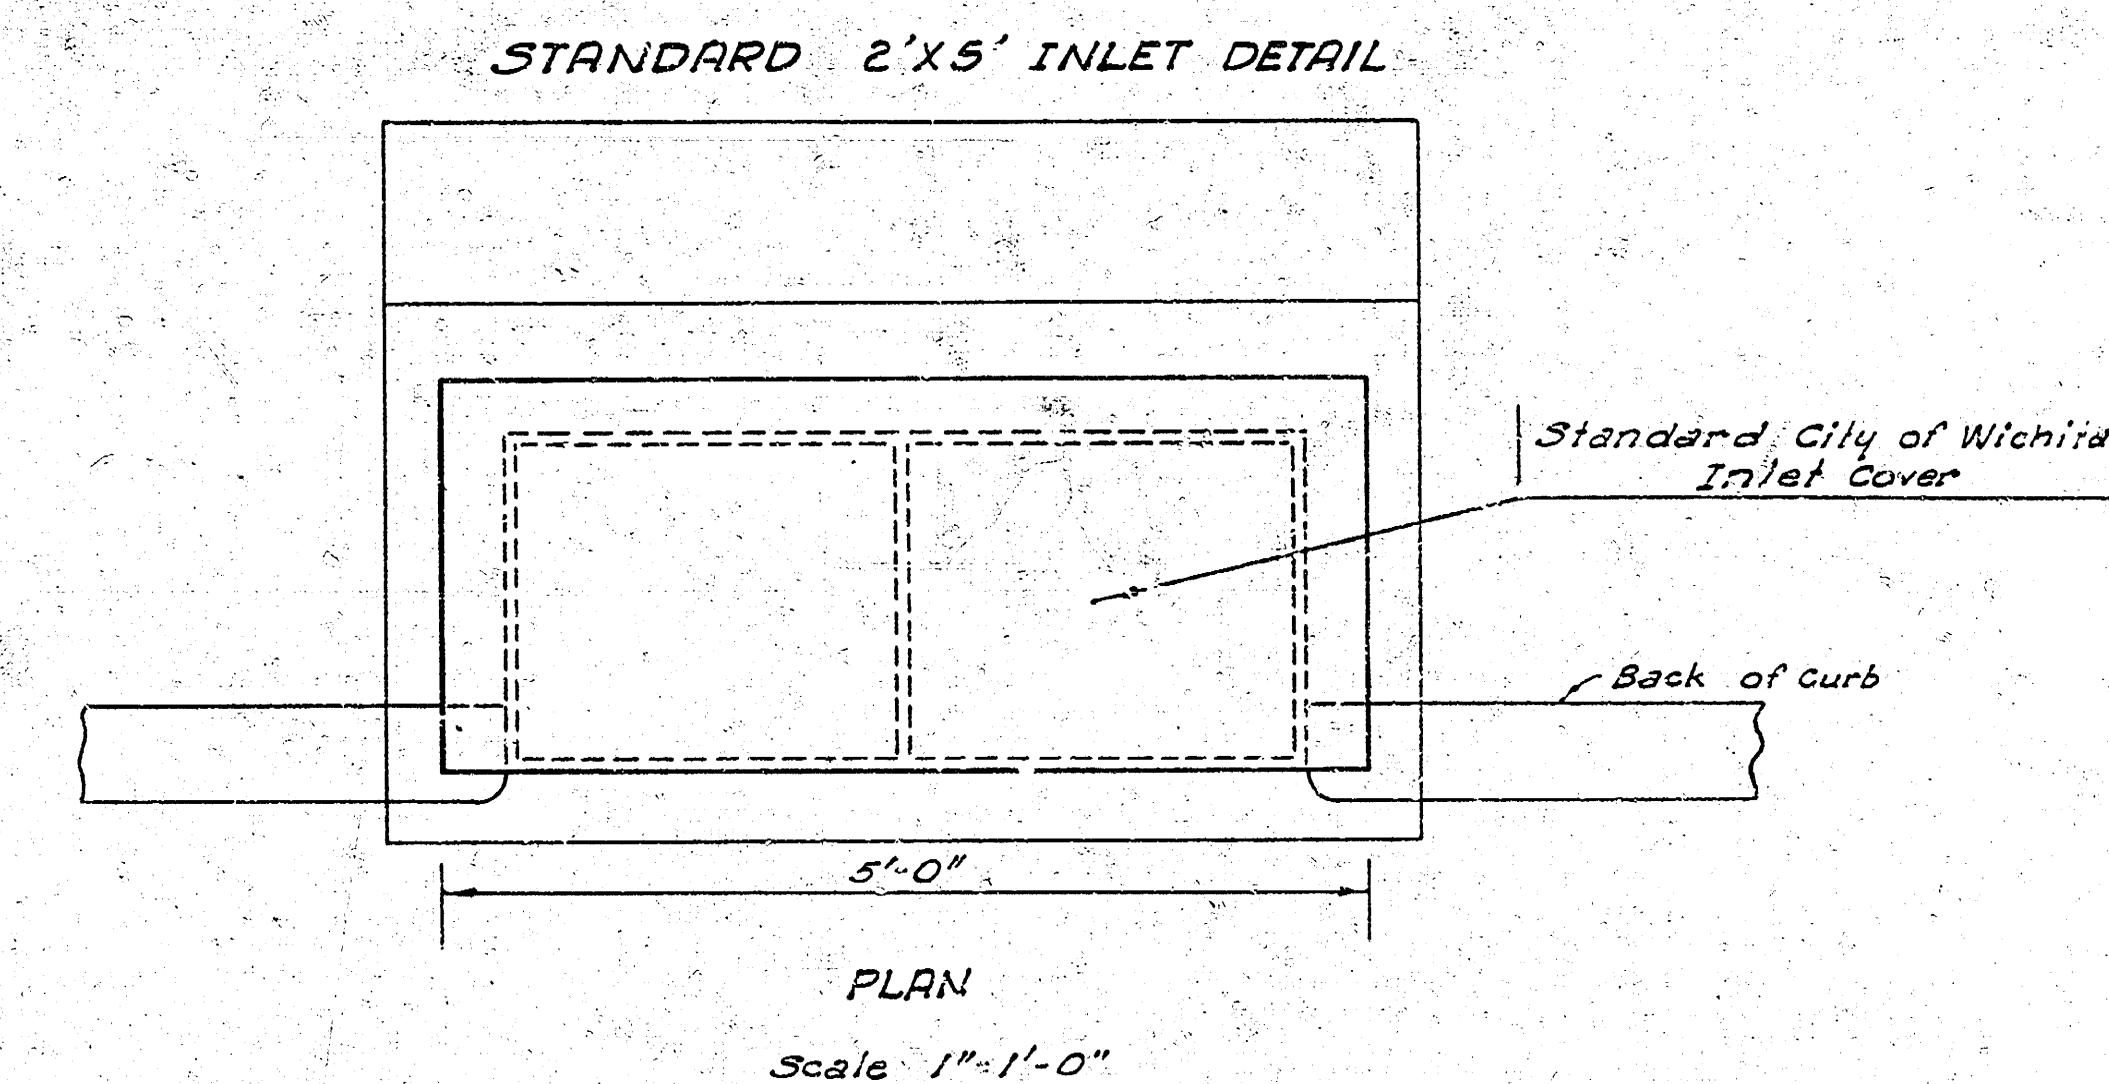

GENERAL NOTES :
*All sand backfill is to be flushed & vibrated.
 The cost of flushing is included in the bid price of sand fill.*
Abandoned sewer pipes, cut by the storm sewer construction, are to be plugged with concrete or masonry.
Bid price of inlets & manholes removed is to include the cost of plugging pipes, removing existing sand in existing S.W.S. sand. Manholes & inlets on existing S.W.S. in English St. are to be removed after construction of new Storm Sewer.

