


Sheet No. 5 of 4
Cedar Creek Channel Improvement
Project No. DB-02-13008
April 1968

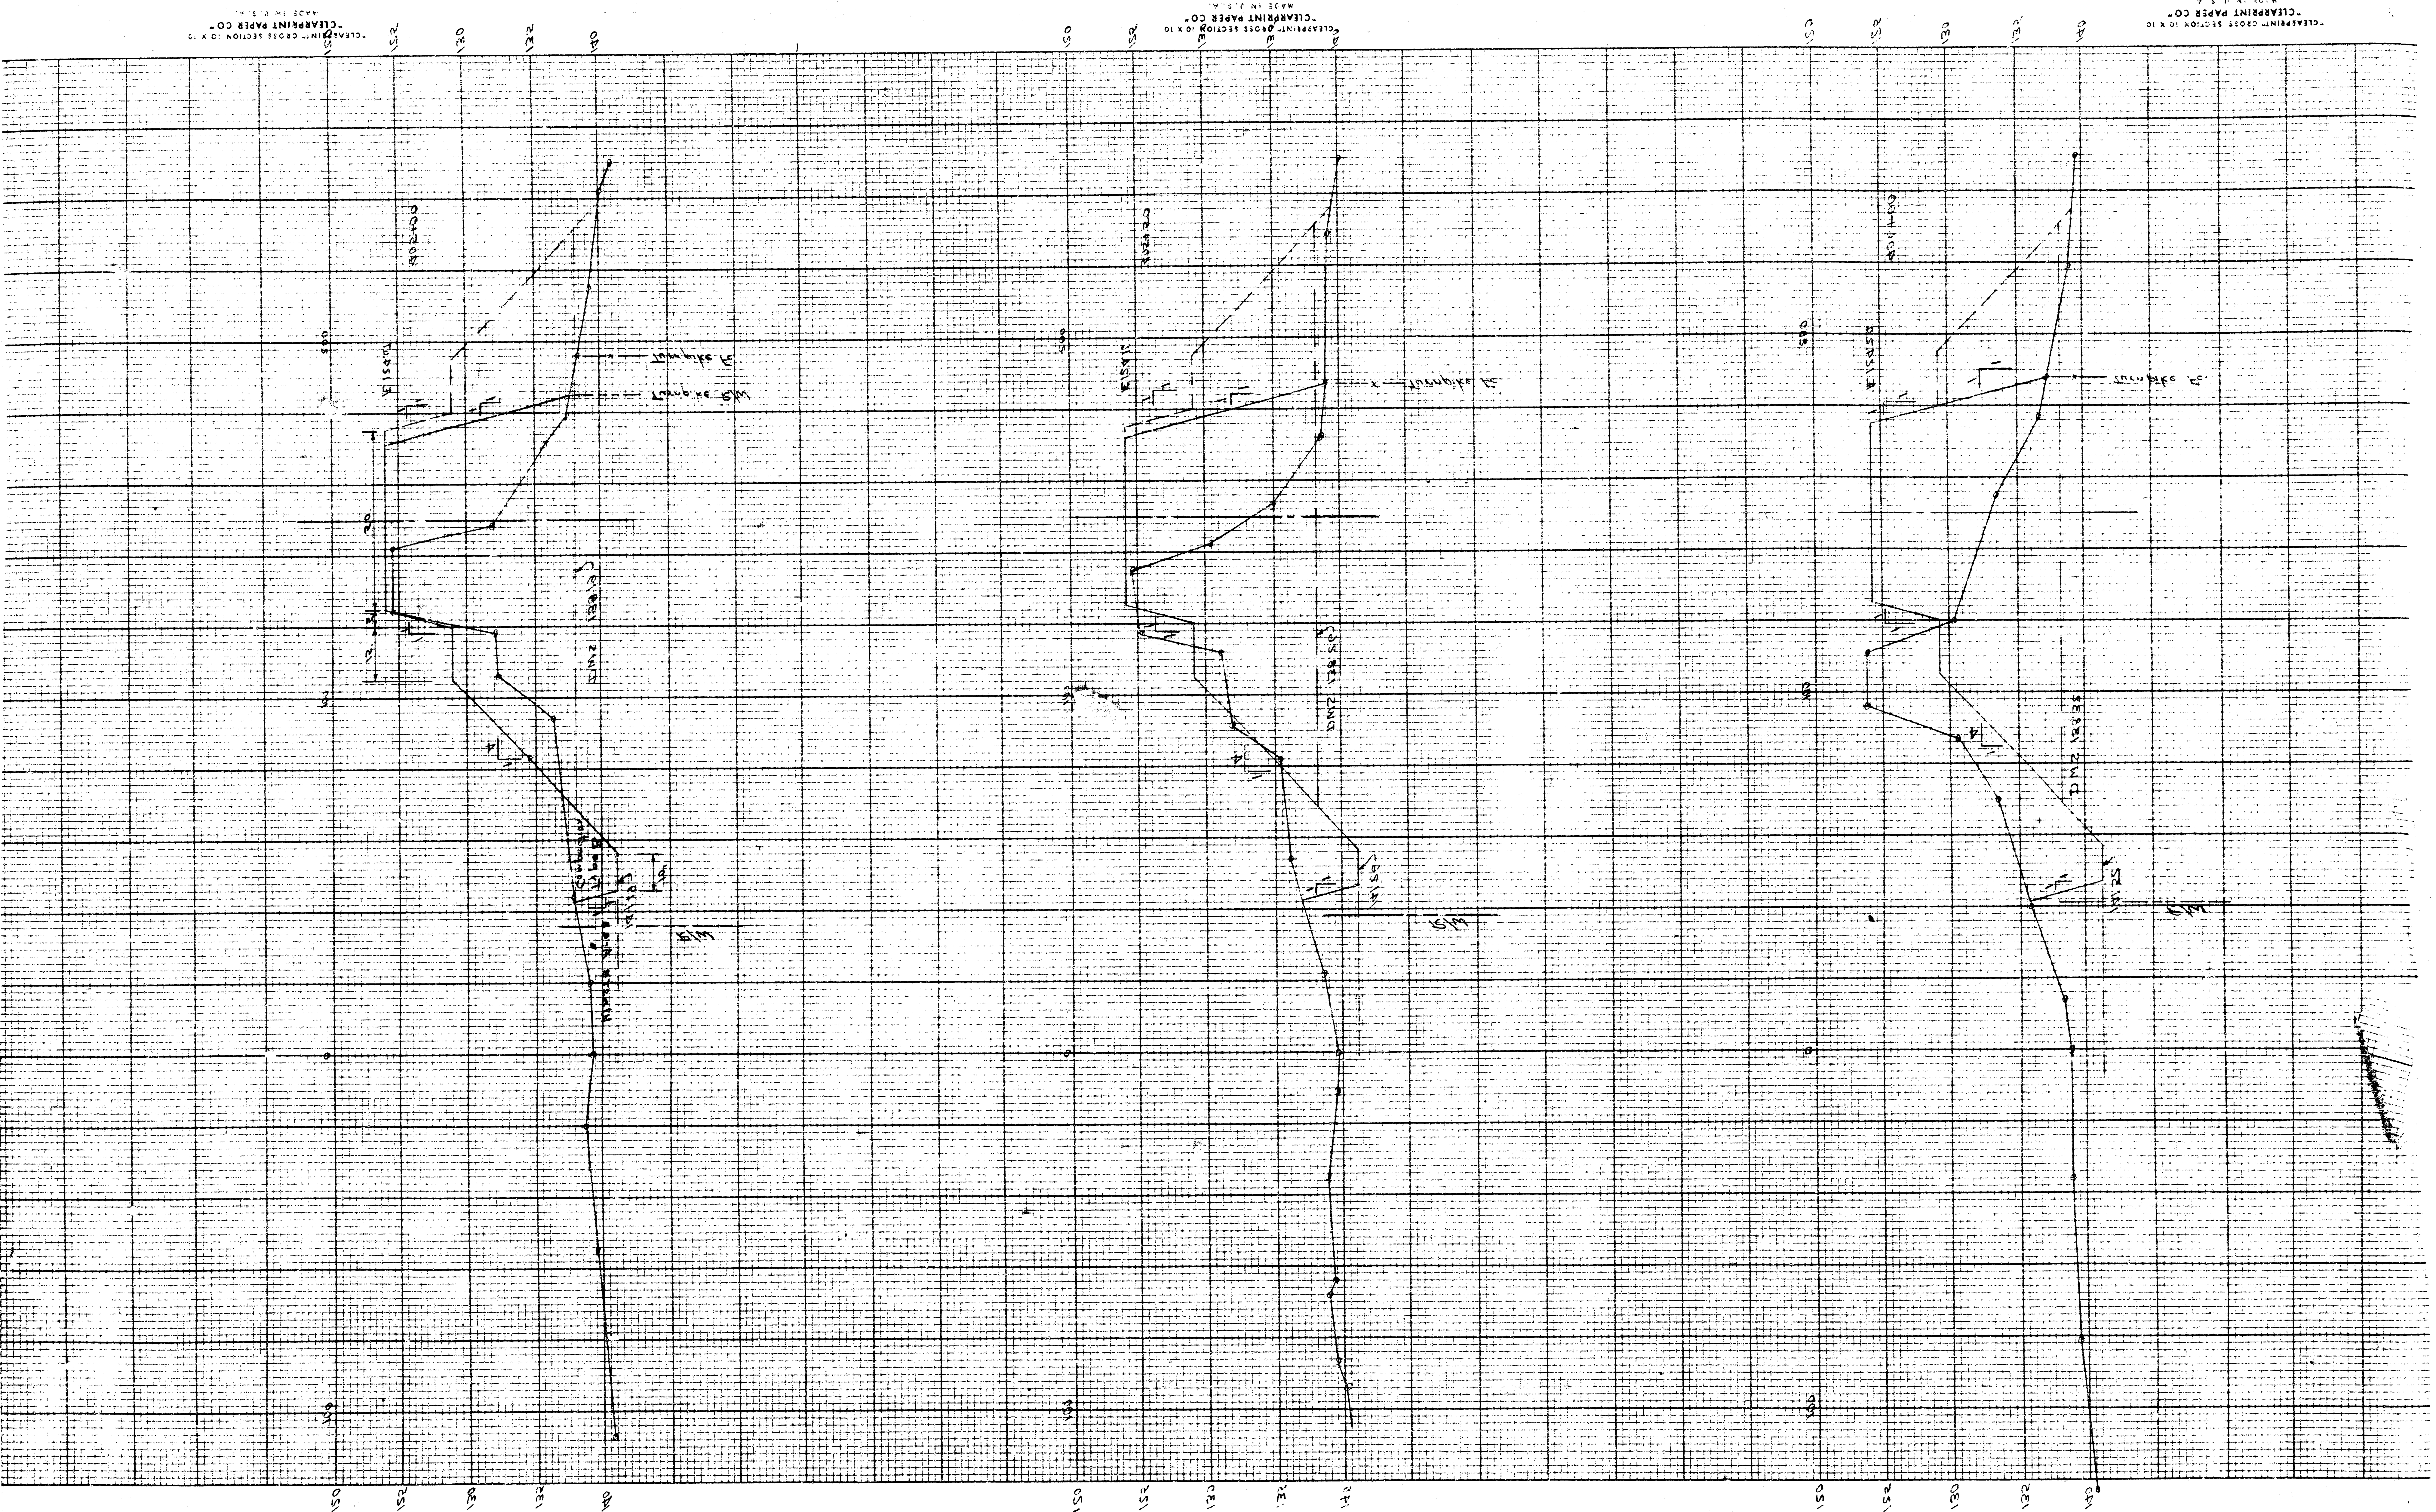


MADE IN U.S.A.
CLEARPRINT PAPER CO.
CLEARPRINT CROSS SECTION 10 X 10

MADE IN U.S.A.
CLEARPRINT PAPER CO.
CLEARPRINT CROSS SECTION 10 X 10

MADE IN U.S.A.
CLEARPRINT PAPER CO.
CLEARPRINT CROSS SECTION 10 X 10

2000 ft. x 14 in. 4
3

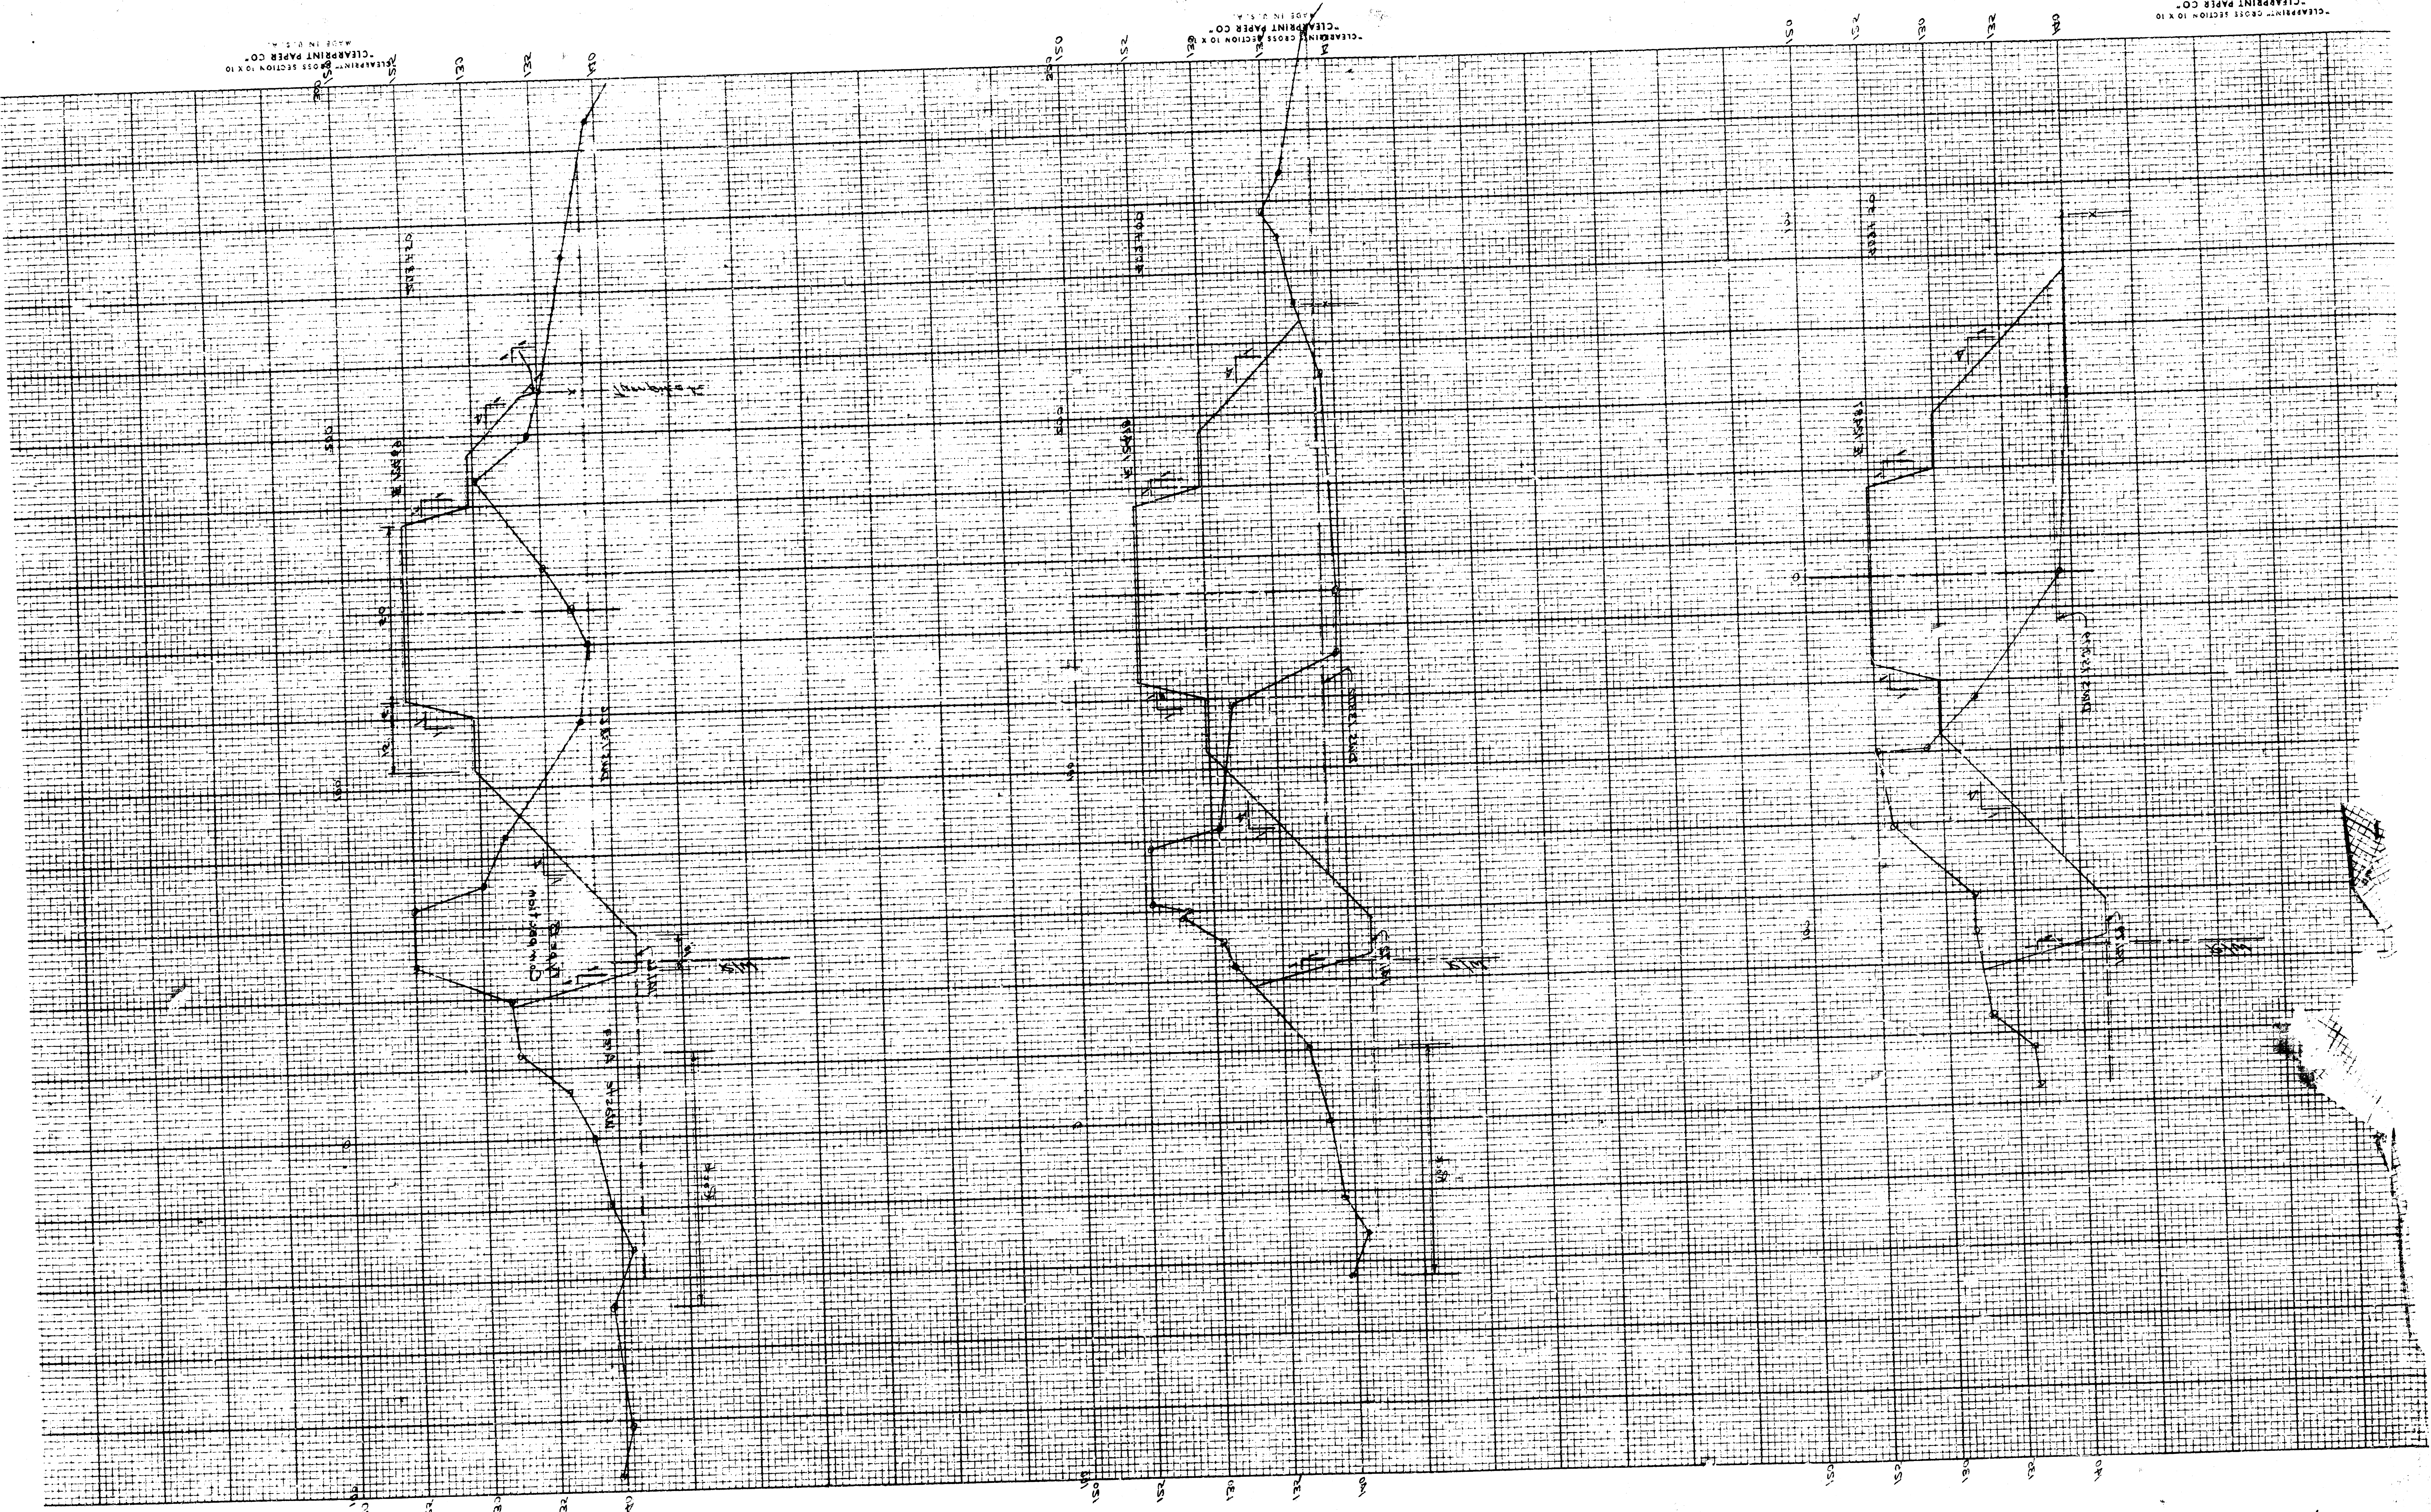

MADE IN U.S.A.
"CLEARPRINT" PAPER CO.
"CLEARPRINT" CROSS SECTION 10 X 10

MADE IN U.S.A.
"CLEARPRINT" PAPER CO.
"CLEARPRINT" CROSS SECTION 10 X 10

MADE IN U.S.A.
"CLEARPRINT" PAPER CO.
"CLEARPRINT" CROSS SECTION 10 X 10