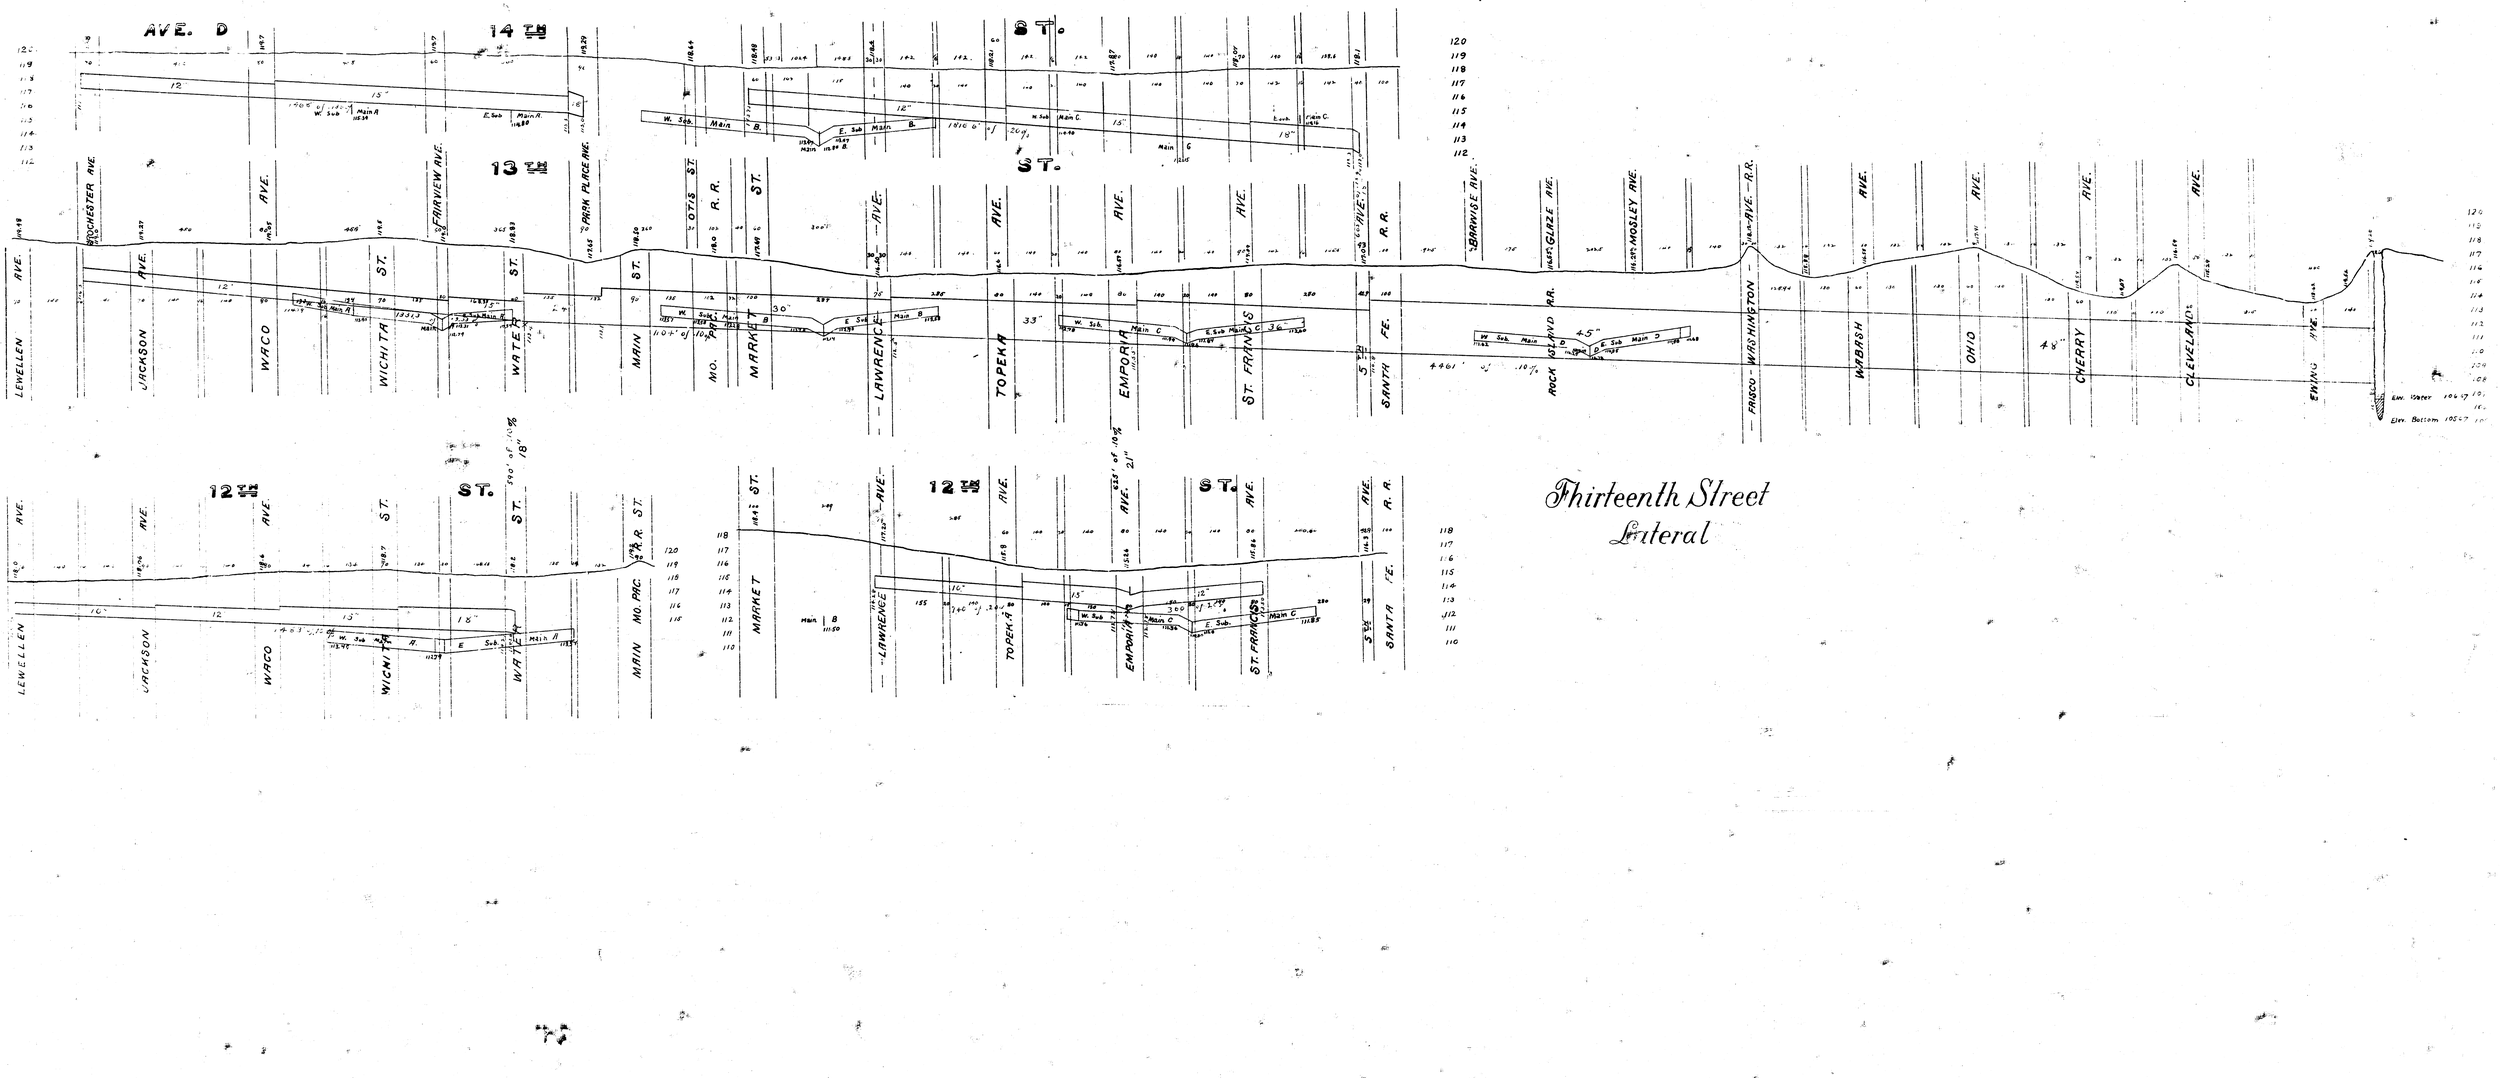



Thirteenth Street
Lateral


Thirteenth Street Lateral
15TH ST.
14TH ST.
13TH ST.
12TH ST.
ROCHESTER AVE.
AVE. C.
AVE. D.
AVE. A.
PART OF Sherman's Add.
Res. C.
Res. B.
Res. A.
WACO
FAIRVIEW
Lauck's
PARK PLACE
OTIS ST.
Coover's Add.
Paulin's Add.
Plummer's Sub.
PLUMMER'S ADDN.
HASTE & MARLOW'S ADDN.
Parmenter's Add.
Dubois & Corn's Add.
A.T. Carpenter's Add.
Wells's Add.
Sub. Div. of Wells & Eagle Add.
Eagle Add.
North Park Add.
Menker's Sub.
Roser's Sub.
R. R.
Glaze's Add.
Parmenter's 2ND Add.
BARWISE AVE.
GLAZE
C. K. & N. R. R.
Glaze & Joslin's Add.
PART OF
MOSLEY
Miller's Add.
PART OF Washington Ave. Add.
PART OF Spring Grove Add.
CHISHOLM CREEK
Brandow's Add.
Lewellen's Add.
JACKSON
WICHITA
PART OF Lewellen's
2D Add.
Bush's Add.
WATER
Allen's Resurvey of Turner's Add.
PART OF Turner's Add.
MAIN
PART OF Hyde
MARKET
Hyde & Ferrell's Add.
LAWRENCE
C. L. Davidson's Add.
Forest Grove Add.
TOPEKA
Stuucer & Hodson's Add.
Ferrell's 3D Add.
EMPORIA
Ferrell's
ST. FRANCIS
2D Add.
4TH OR
5TH
ST. LOUIS & FT. SCOTT
MEAD AVE.
Hodson's Add.
MOSLEY AVE.
WASHINGTON
H. O. Burleigh's Add.
WABASH
OHIO
CHERRY
CLEVELAND
Granville
EWING
CAROLINE AVE.
Park
4461' of .10 %
1816.6' of .20 %
1331.3' of .233 %
1104' of .10 %
610.5