




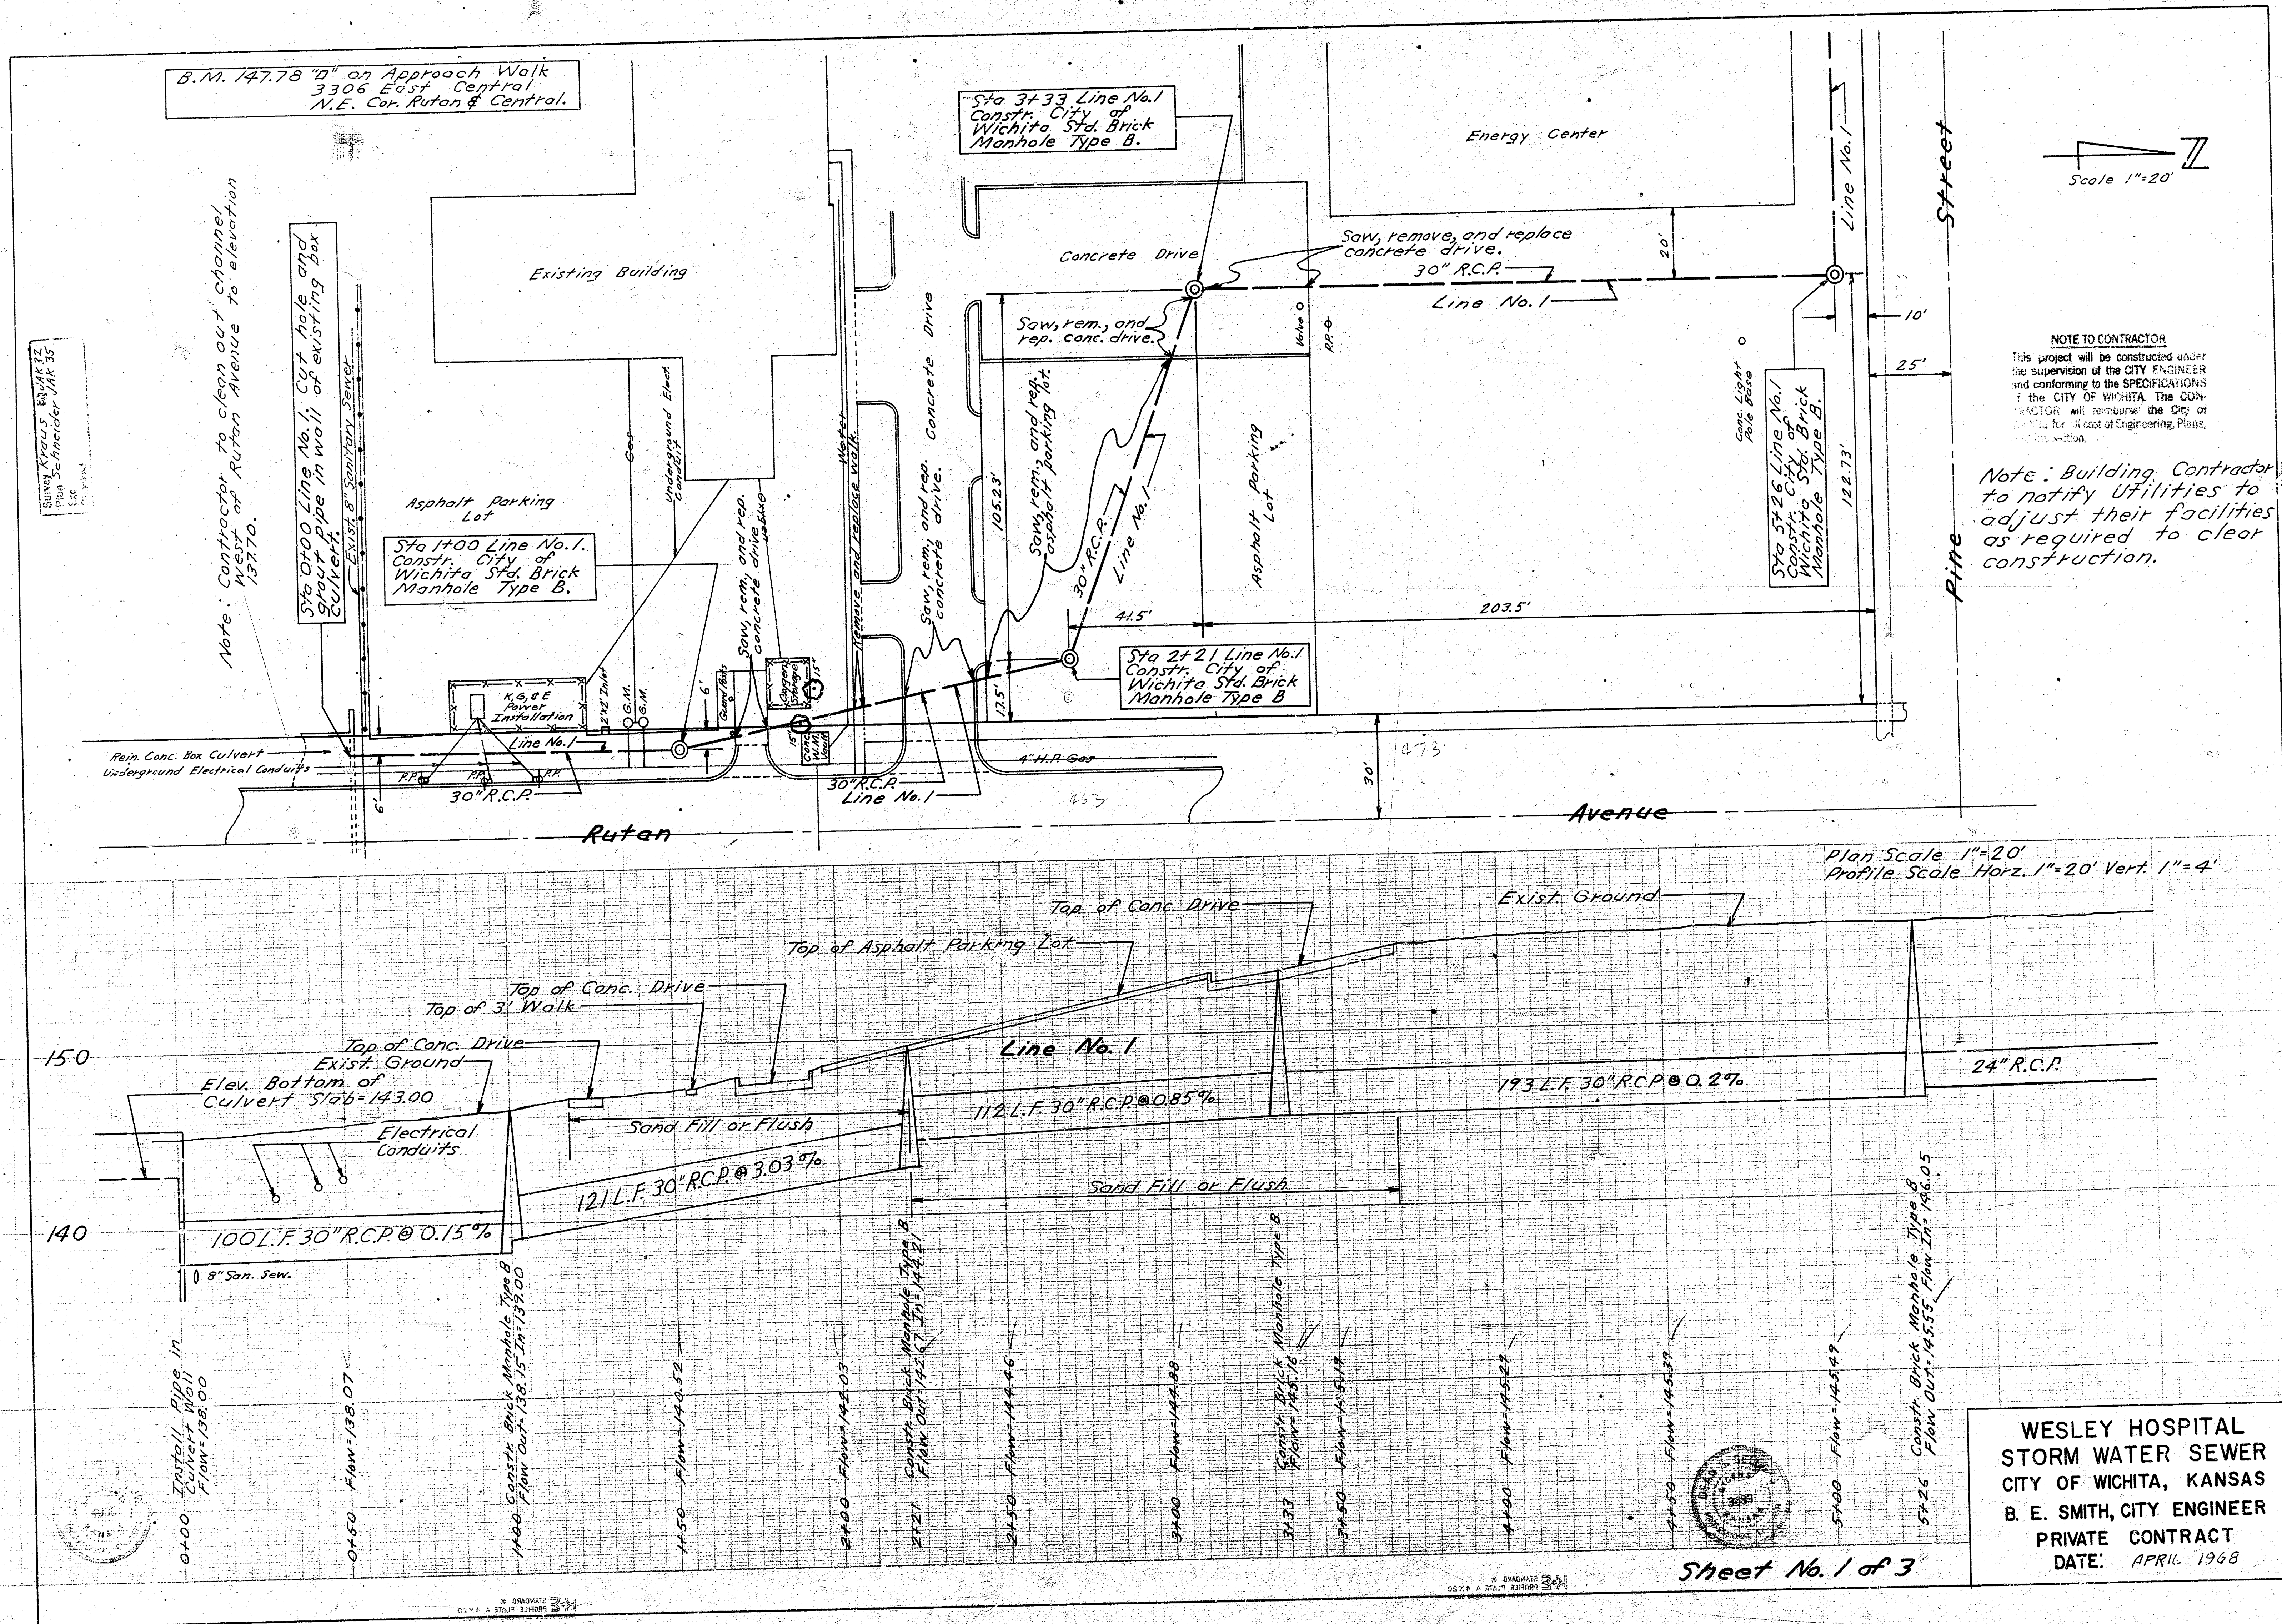

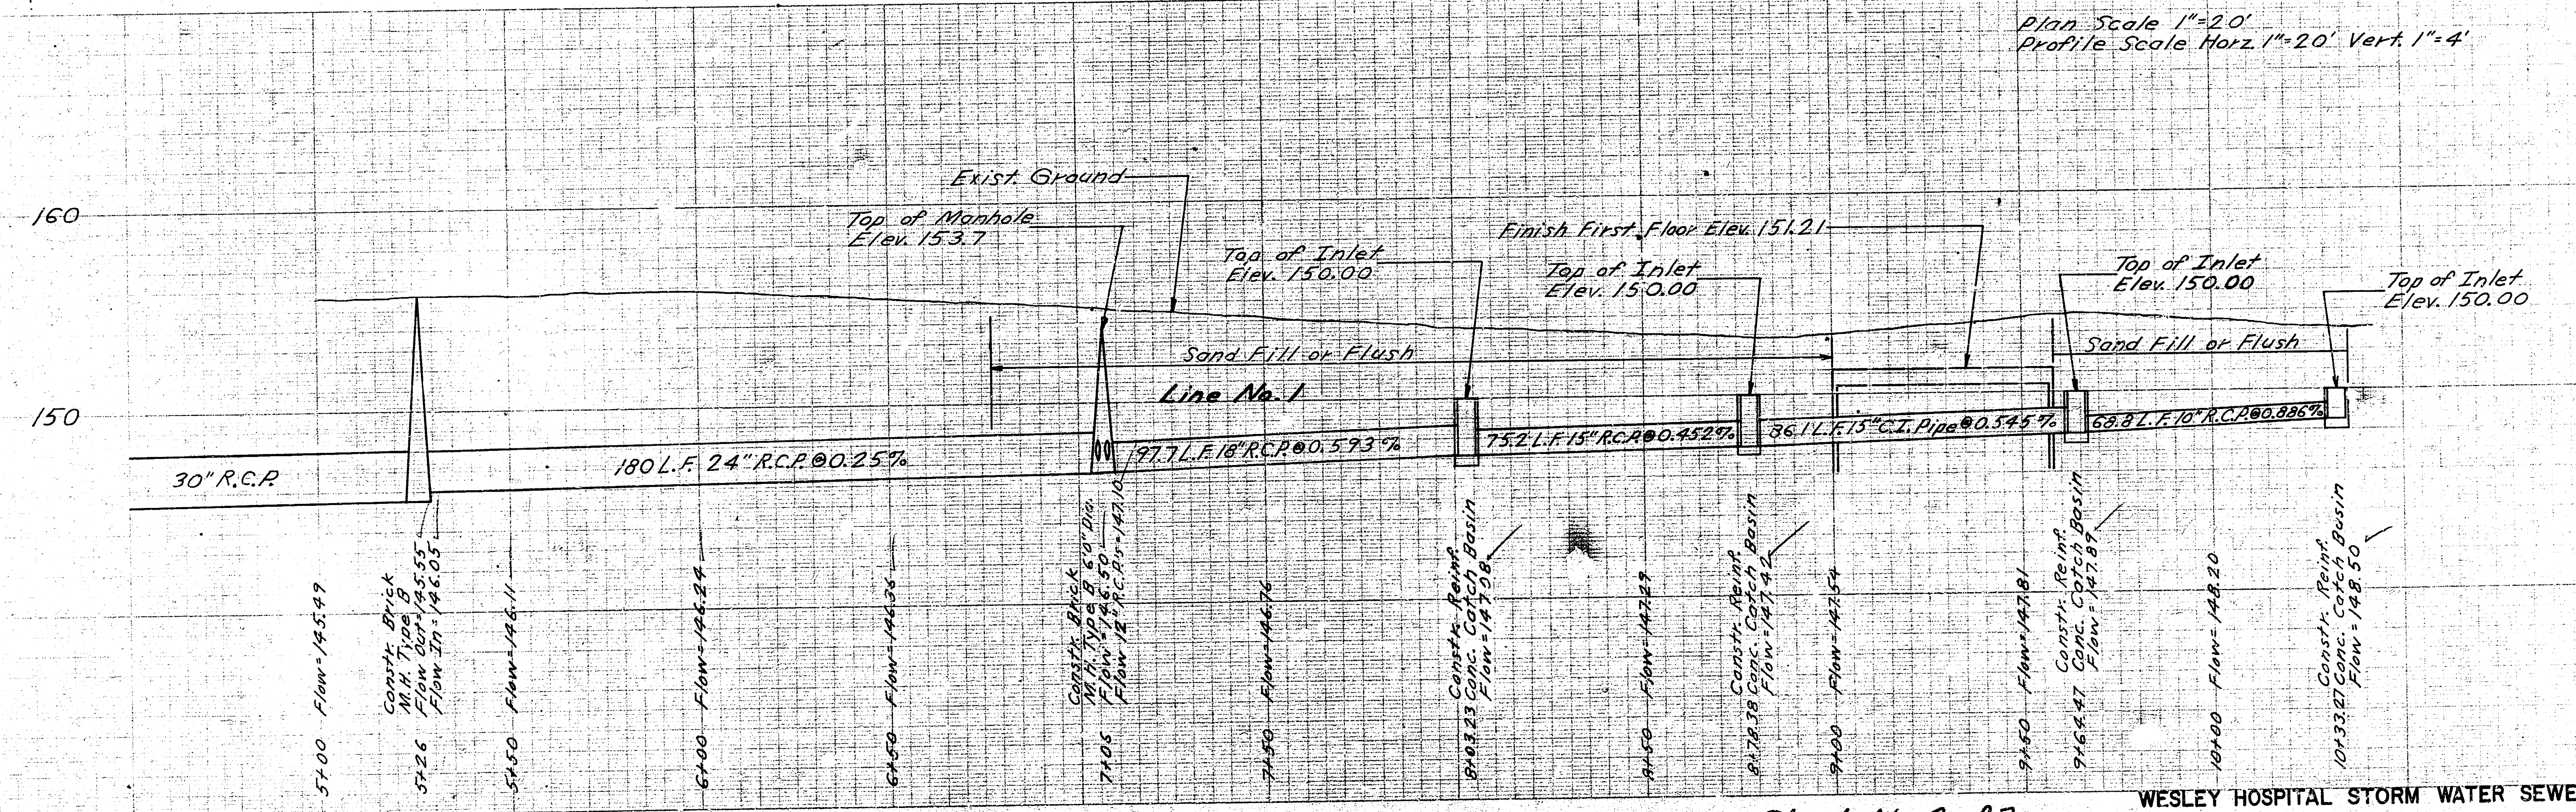

Sheet No. 2 of 3

WESLEY HOSPITAL STORM WATER SEWER
PRIVATE CONTRACT

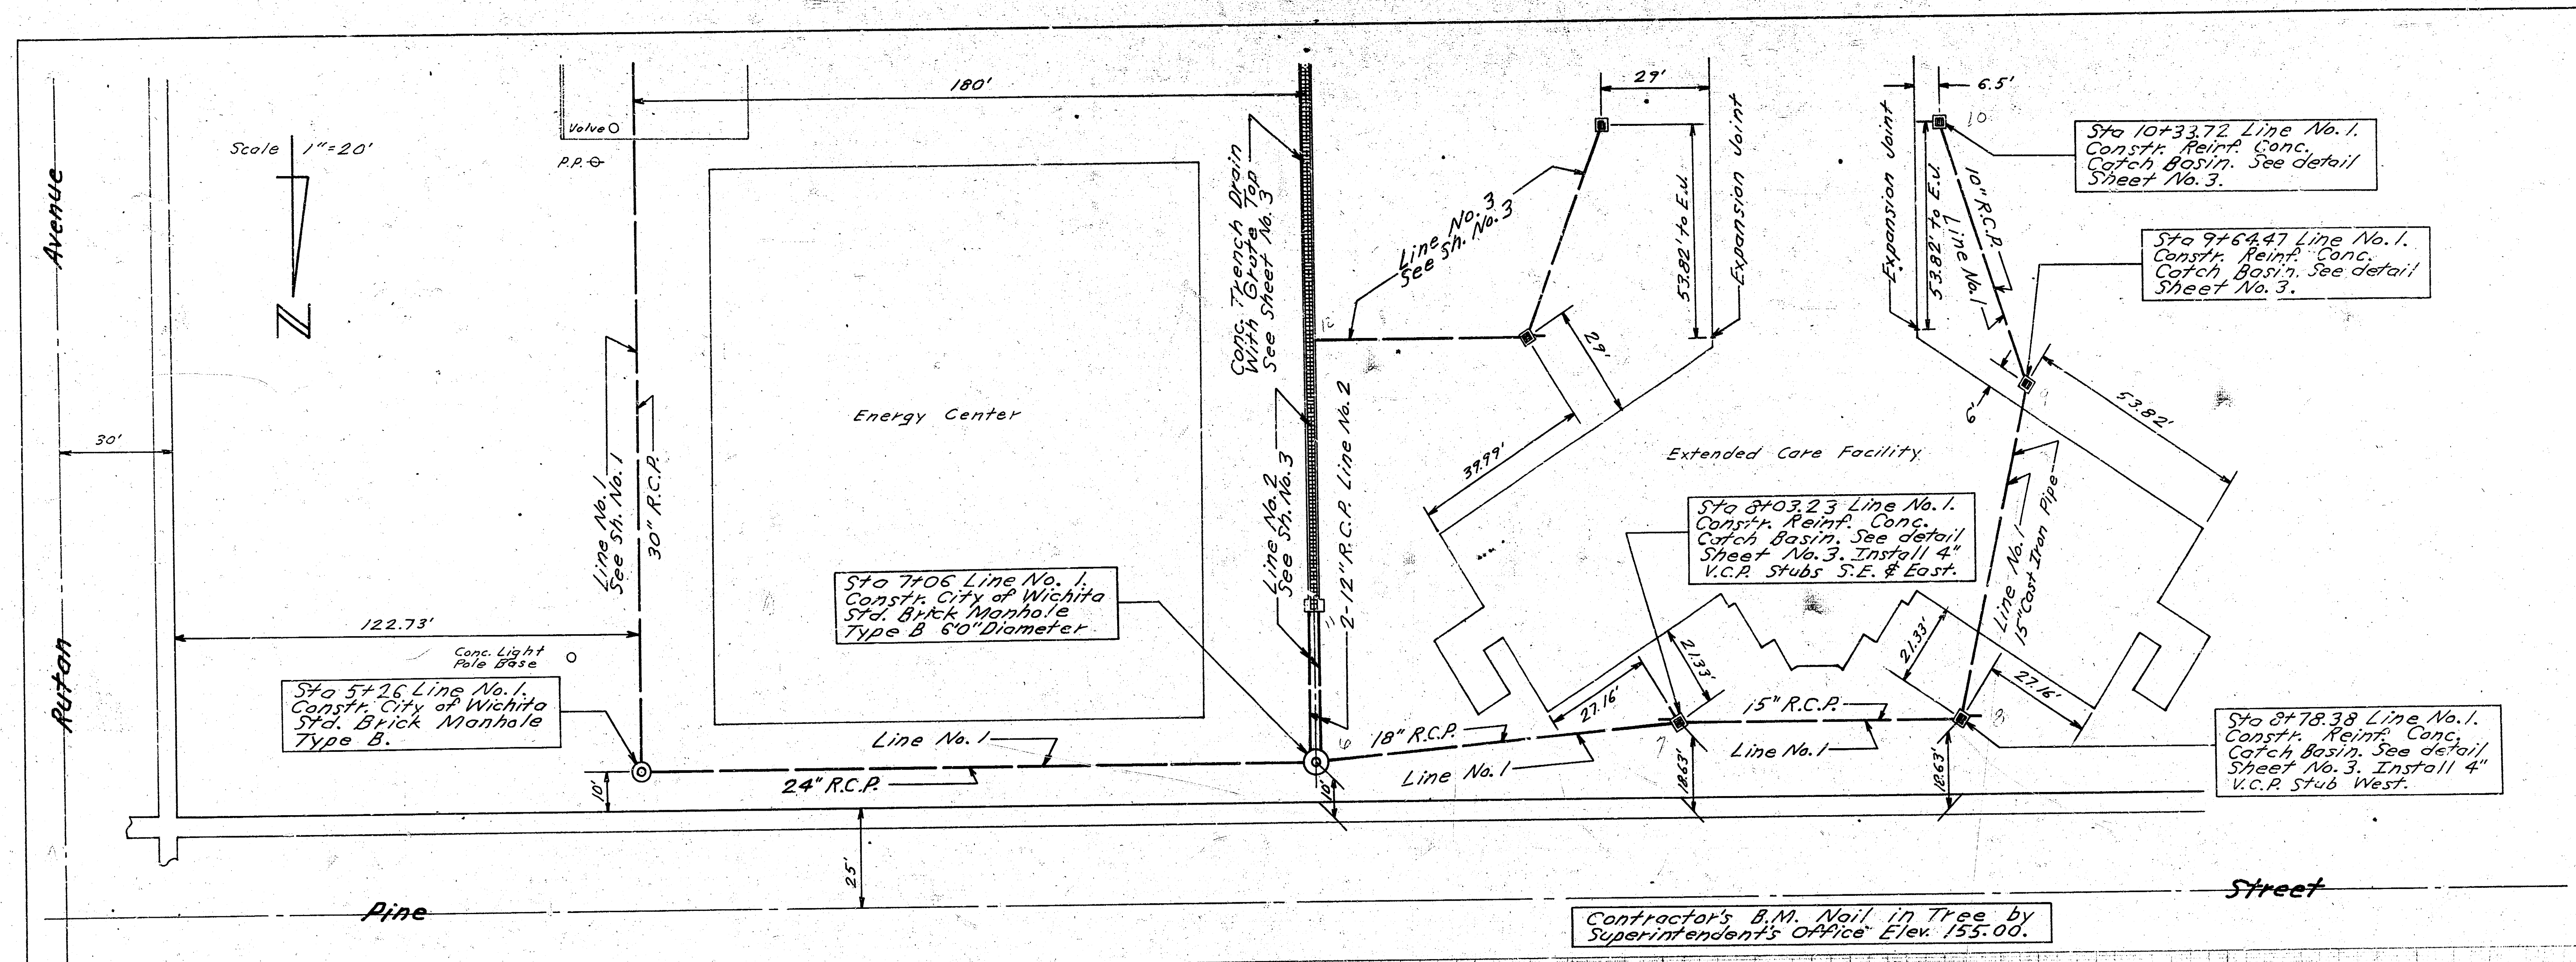