


Date 5/28/51
Drawn by J.L.A.
Checked by
Note Book No. K6

N
Scale 1" = 30'

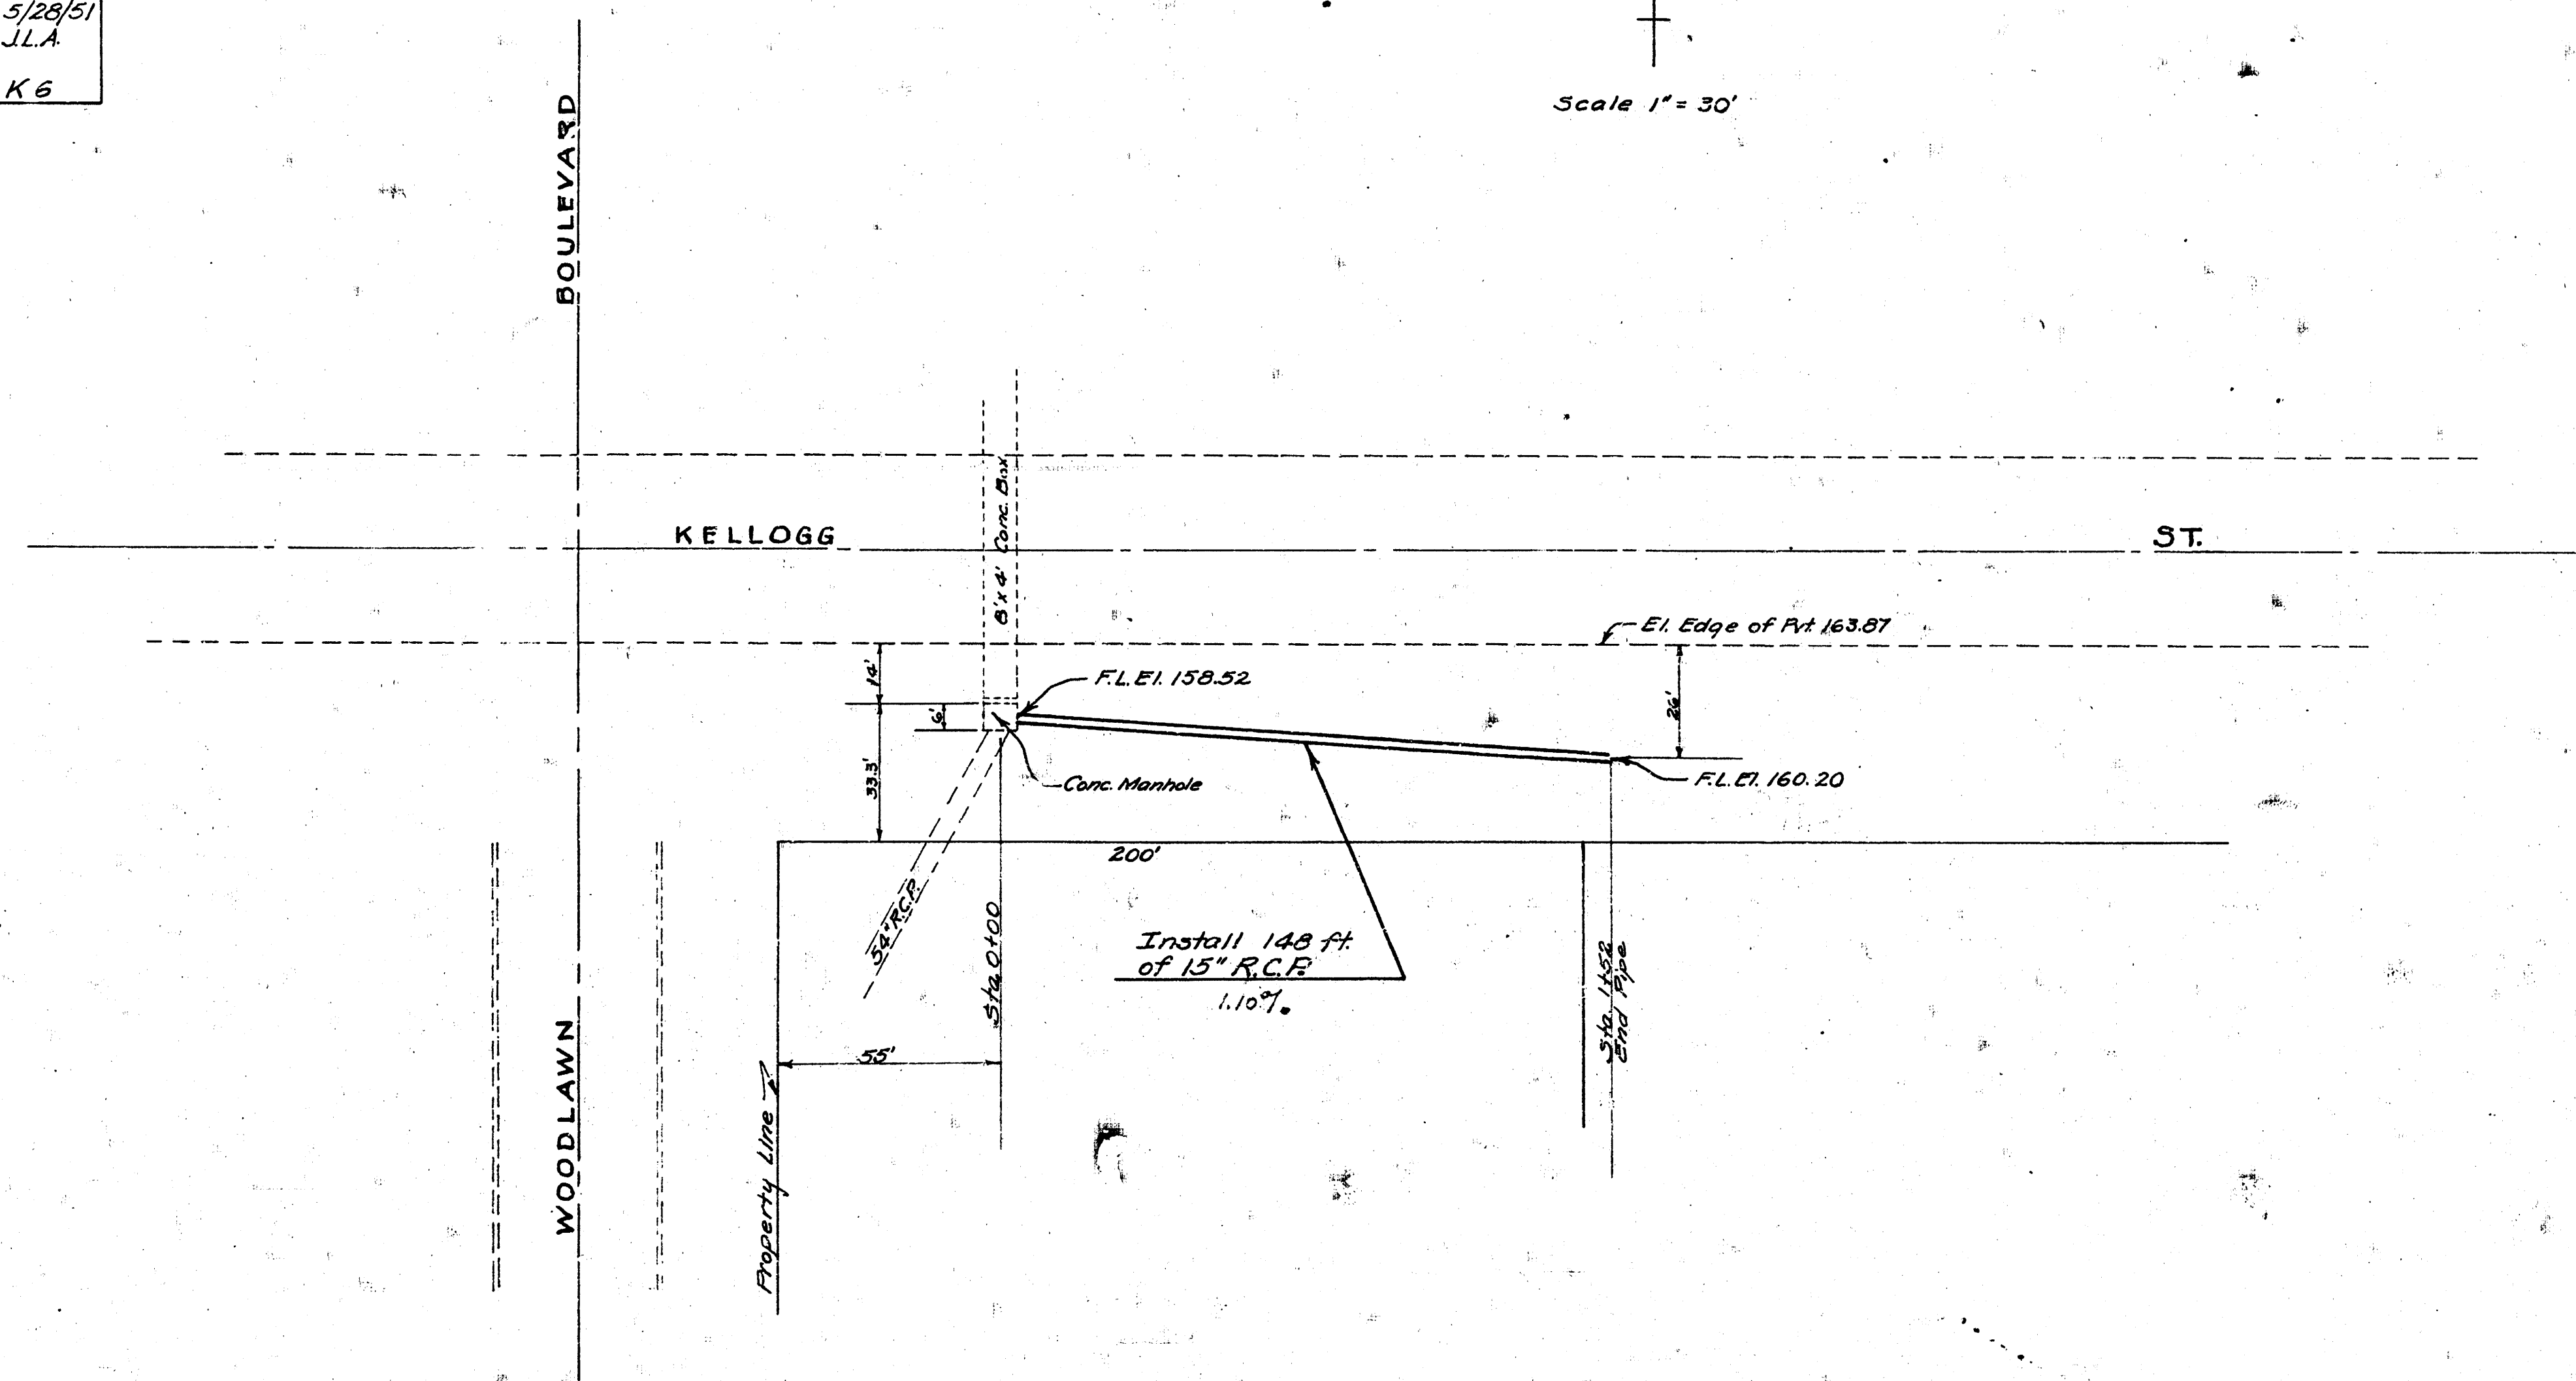

WOODLAWN DRAINAGE
SOUTH SIDE OF KELLOGG
CITY OF WICHITA, KANSAS
L.K. WHITE CITY ENGINEER
Proj. No. (Private Job)



