

DRAINAGE


BONNIE BRAE SECOND ADD.
WICHITA KANS.

FOR

BUILDERS INC.

NOTE TO CONTRACTOR
This project will be constructed under the supervision of the CITY ENGINEER and conform to the SPECIFICATIONS of the City of WICHITA. The CONTRACTOR shall reimburse the City of Wichita for the cost of engineering, plan, and inspection.

APPROVED AS NOTED
By CITY ENGINEER OF WICHITA
Sanitary Sewers _____
Storm Sewers _____
Driveway Approaches _____

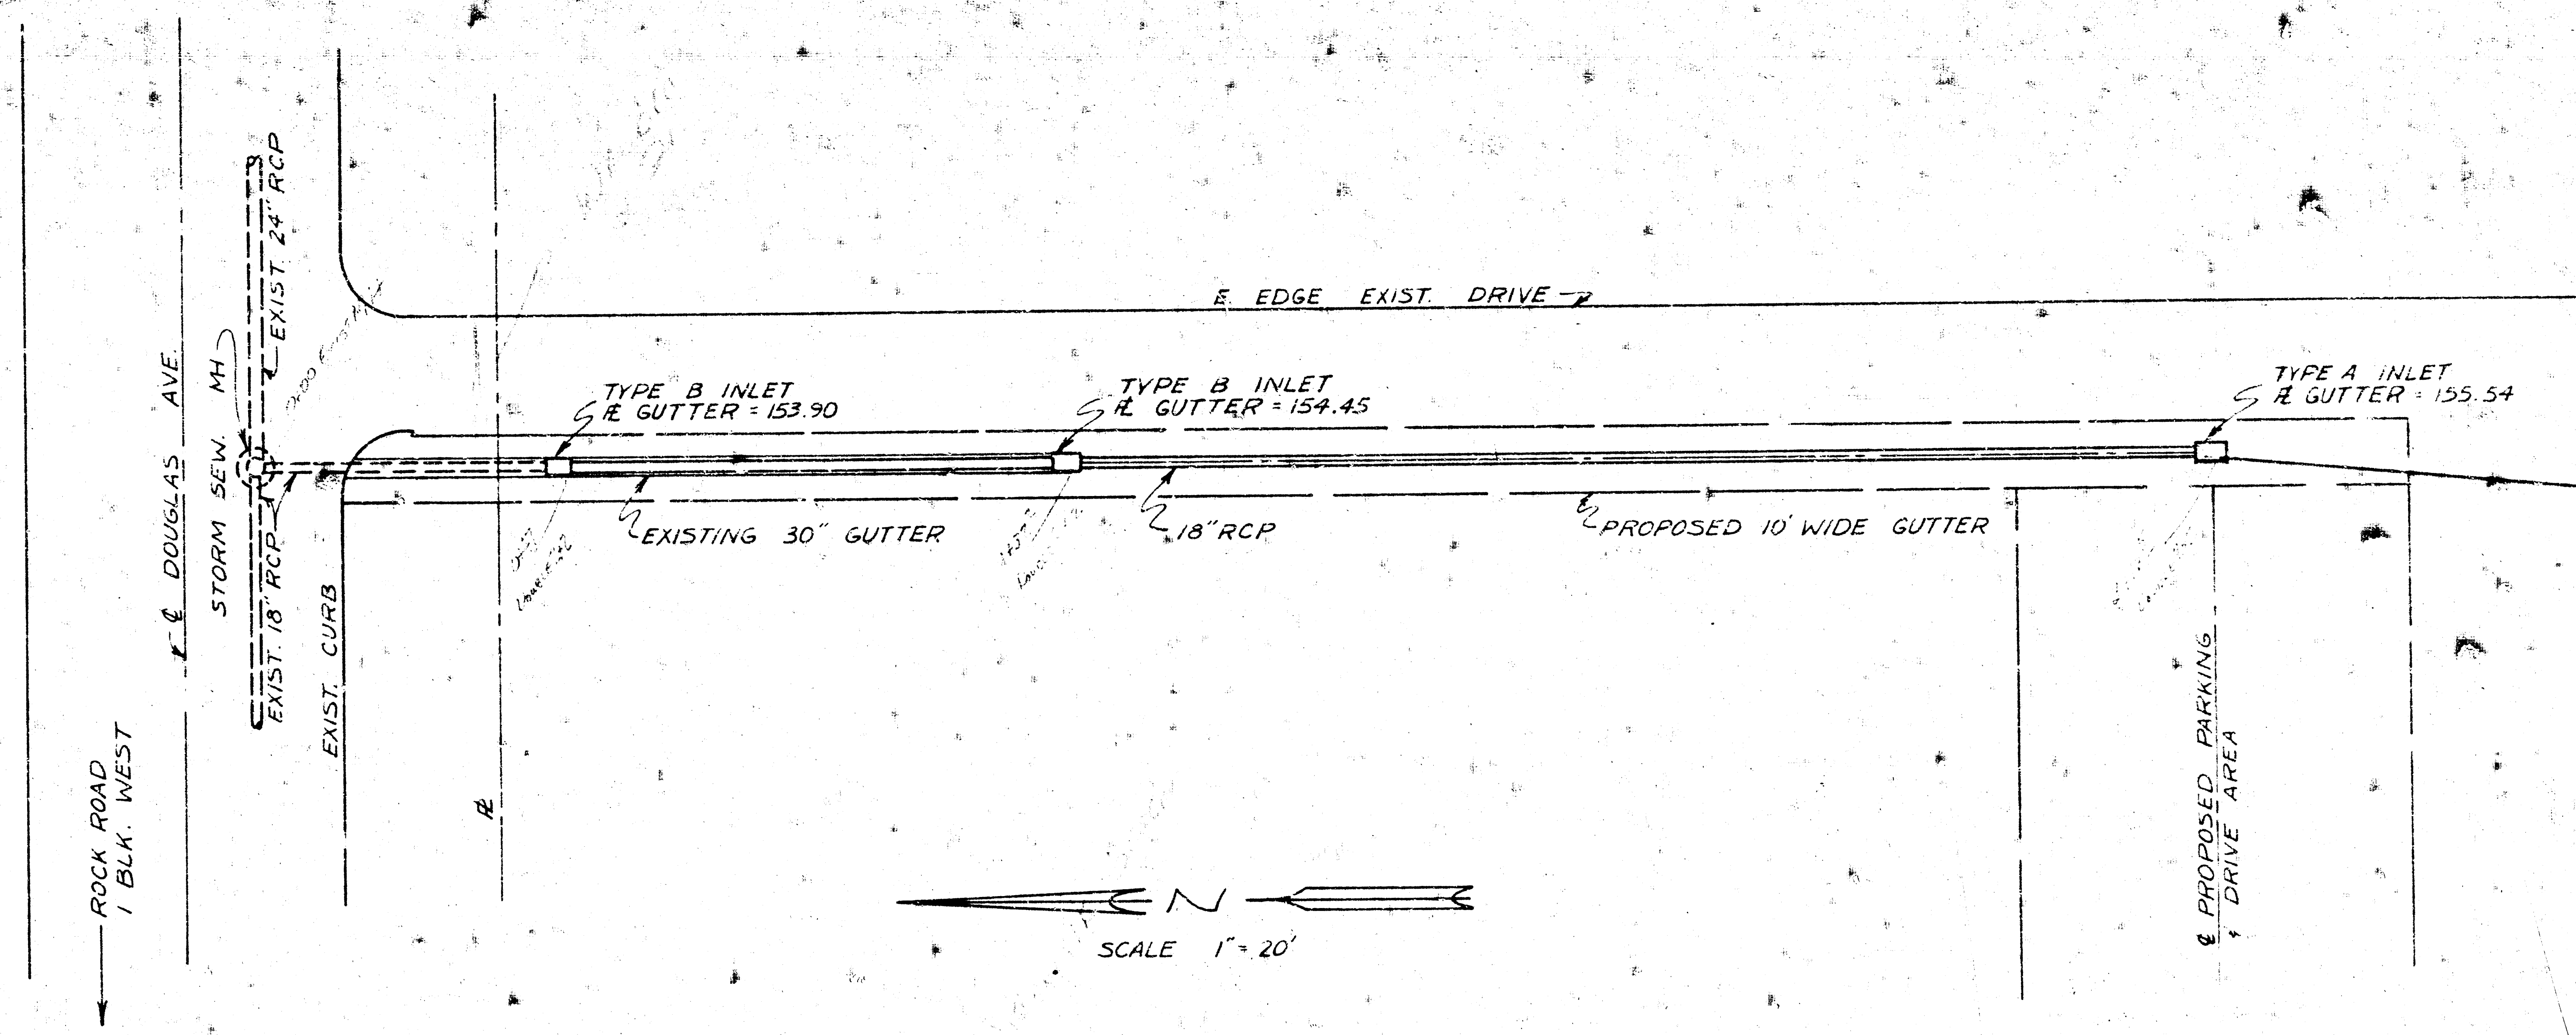

APPROVED AS NOTED
by CITY ENGINEER OF WICHITA


Sanitary Sewers

Storm Sewers

Driveway Approaches

NOTE TO CONTRACTOR
This project will be constructed under the supervision of the CITY ENGINEER and conform to the SPECIFICATIONS of the CITY OF WICHITA. The CONTRACTOR shall reimburse the City of Wichita for the cost of engineering, plan, and inspection.


B.M. (CITY OF WICHITA)
BRASS PLUG IN CONCRETE MONUMENT
52' E & 42' S OF E OF INTERSECTION
DOUGLAS AVE AND ROCK ROAD.
ELEV 163.26

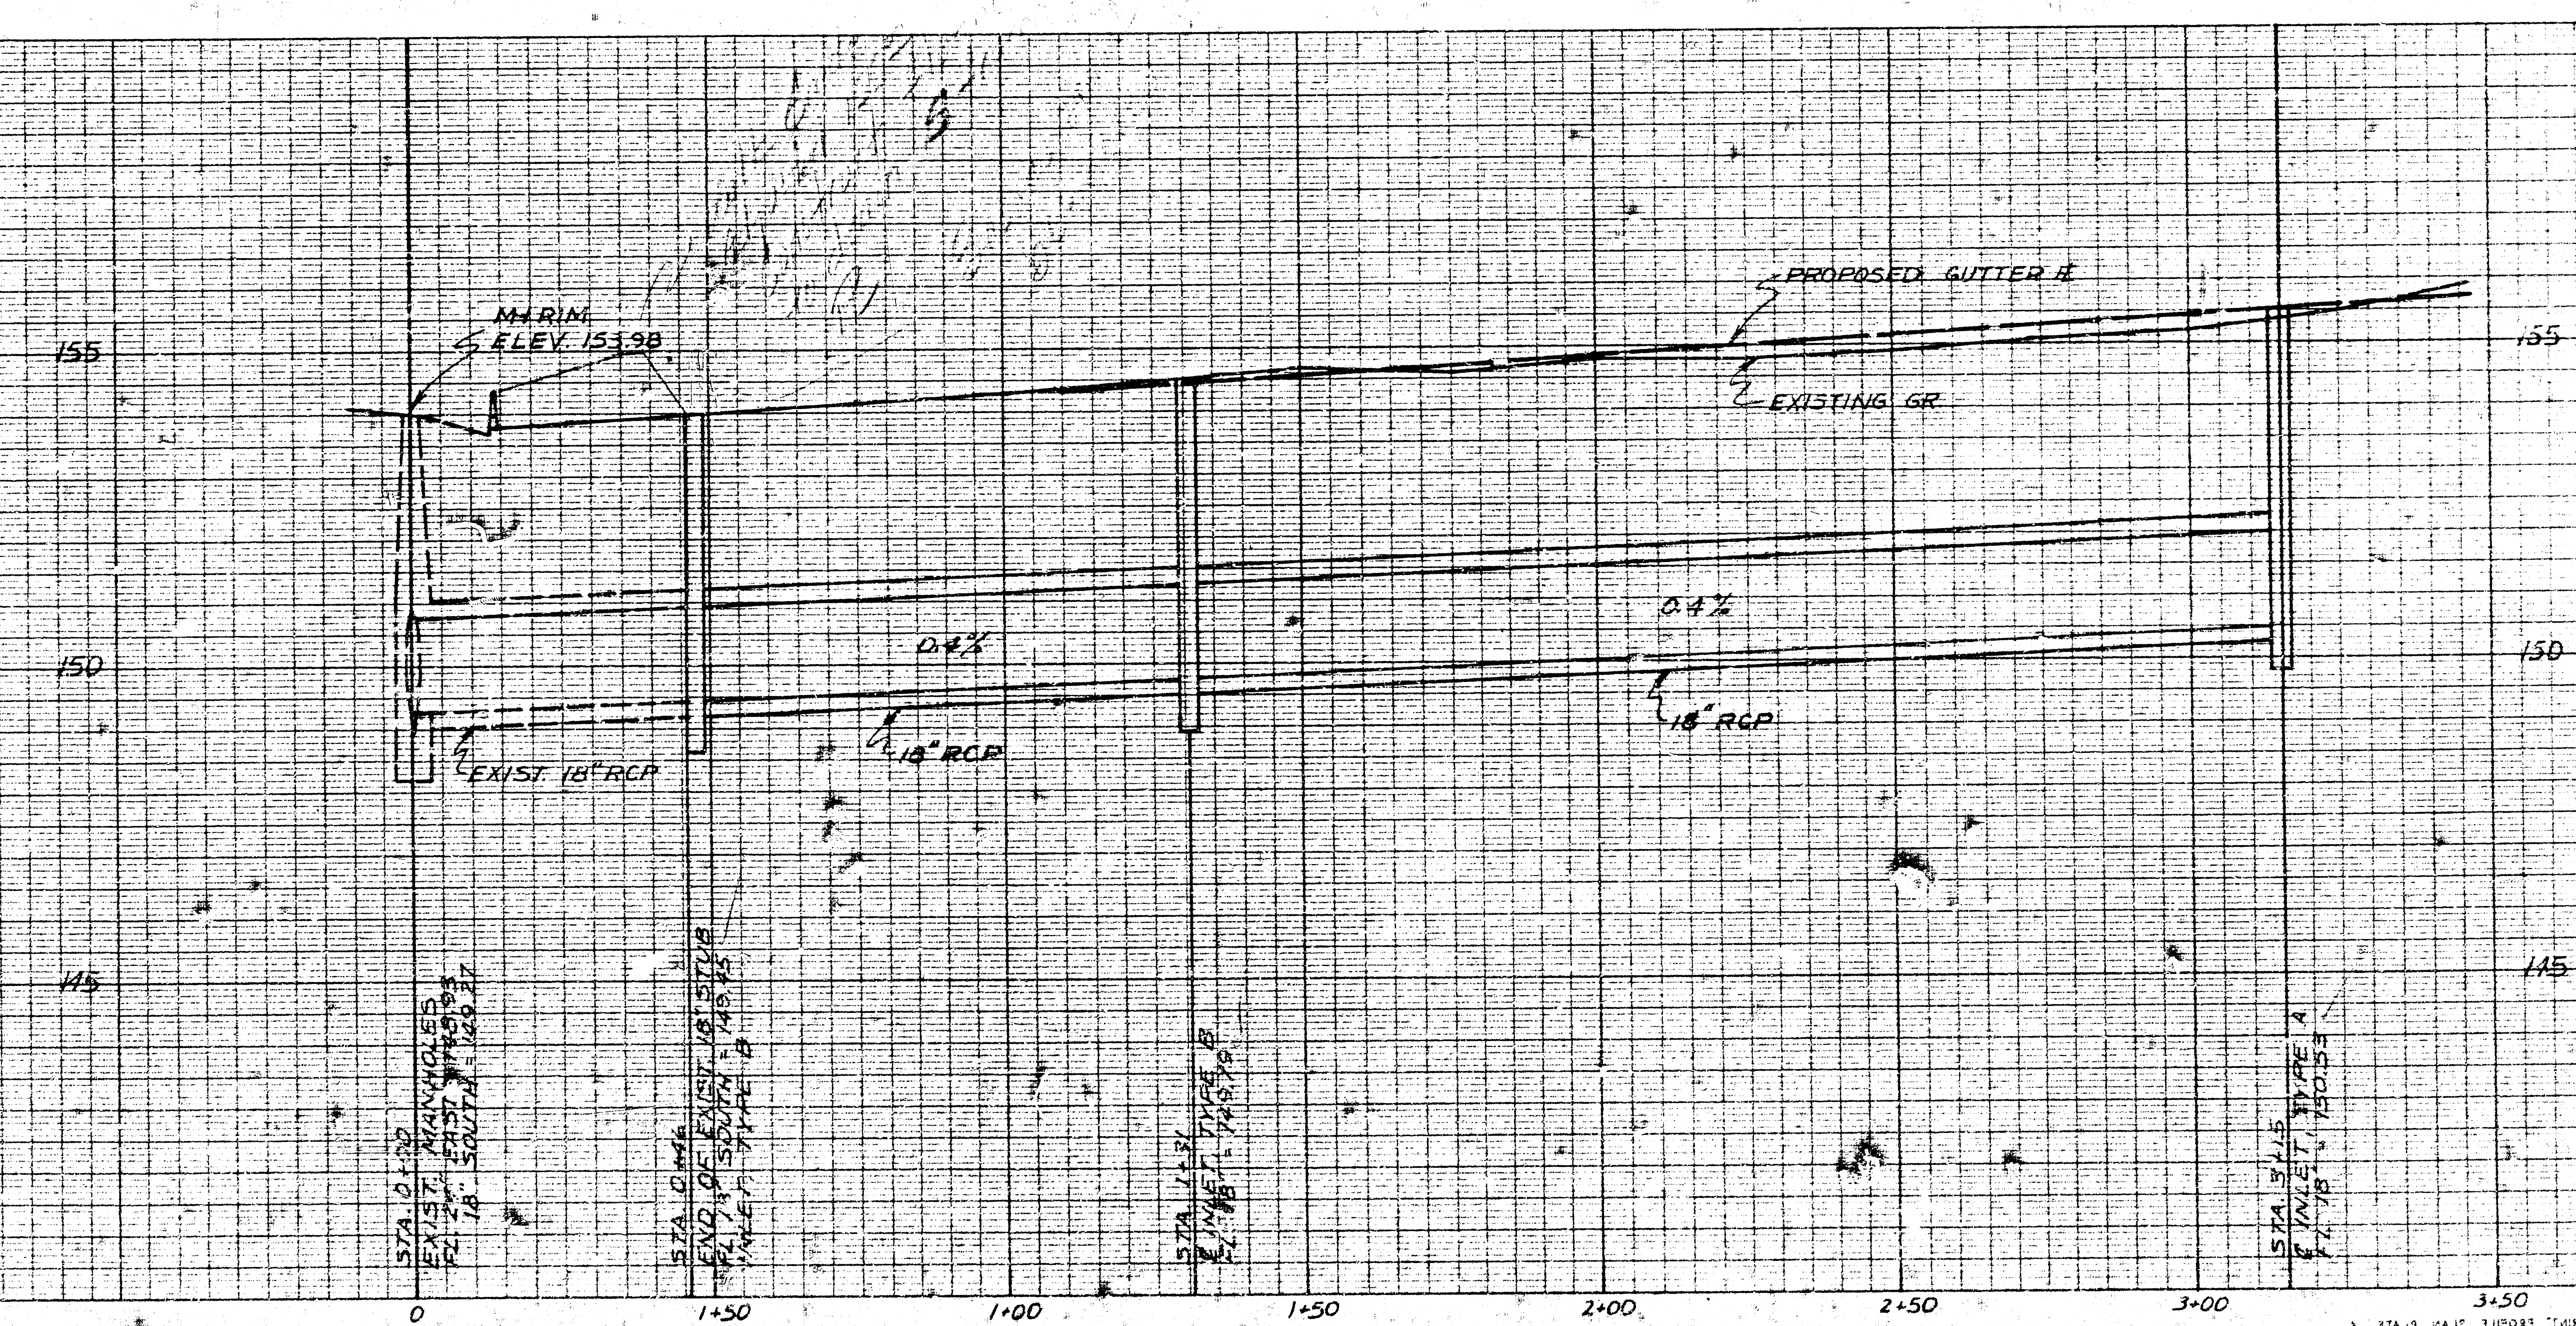

AAKB50201B

R-3341 R-3355 Series Concave Gutter Inlet Frames and Grates

Heavy Duty
Specify:
1. Catalog number

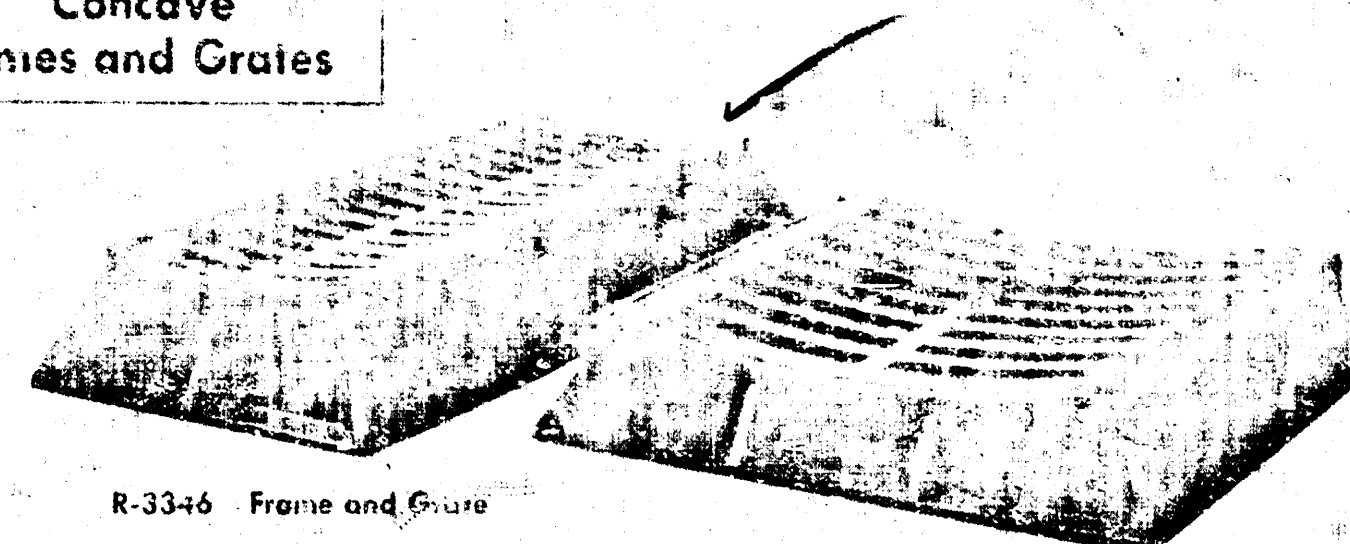

R-3346 Frame and Grate


R-3350 Frame and Grate

Catalog No.	A	AA	D	DD	E	EE	F	FF	Wt.
R-3341	7 1/2	11	3	11 1/4	15 1/4	19	6	7 1/4	95
R-3342	11	15	5	15 1/4	19 1/4	23	9 1/4	11 1/4	220
R-3343	15	19	7	19 1/4	23 1/4	27	11 1/4	15 1/4	275
R-3344	19	23	9	23 1/4	27 1/4	31	13 1/4	19 1/4	360
R-3345	23	27	11	27 1/4	31 1/4	35	15 1/4	23 1/4	415
R-3346	27	31	13	31 1/4	35 1/4	39	17 1/4	27 1/4	470
R-3347	31	35	15	35 1/4	39 1/4	43	19 1/4	31 1/4	525
R-3348	35	39	17	39 1/4	43 1/4	47	21 1/4	35 1/4	580
R-3349	39	43	19	43 1/4	47 1/4	51	23 1/4	39 1/4	635
R-3350	43	47	21	47 1/4	51 1/4	55	25 1/4	43 1/4	690
R-3351	47	51	23	51 1/4	55 1/4	59	27 1/4	47 1/4	745
R-3352	51	55	25	55 1/4	59 1/4	63	29 1/4	51 1/4	800
R-3353	55	59	27	59 1/4	63 1/4	67	31 1/4	55 1/4	855
R-3354	59	63	29	63 1/4	67 1/4	71	33 1/4	59 1/4	910
R-3355	63	67	31	67 1/4	71 1/4	75	35 1/4	63 1/4	965

** Also available with flat grate.
*** Also available with flat grate.
**** Also available with openings per inch in gutter.
†† Grate supported by legs.





R-3341 Frame and Grate

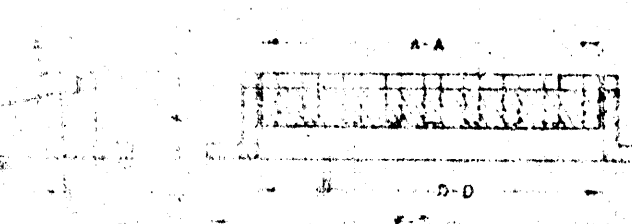

R-3341 Frame and Grate



R-3349 Concave Gutter Inlet Frame and Grate







Heavy Duty
Total Weight 810 Pounds

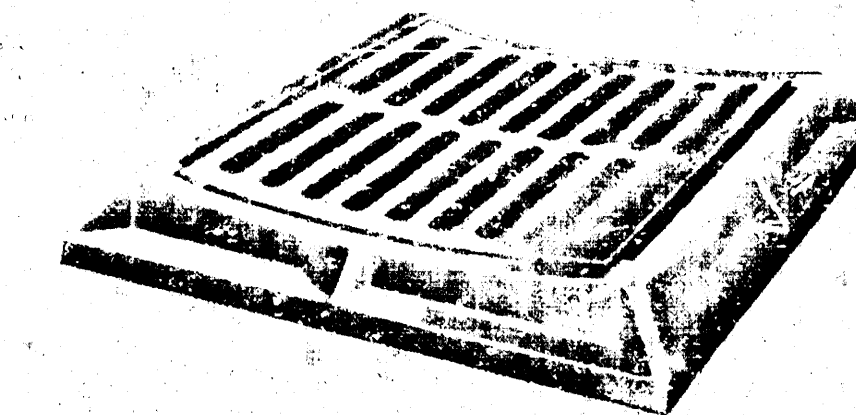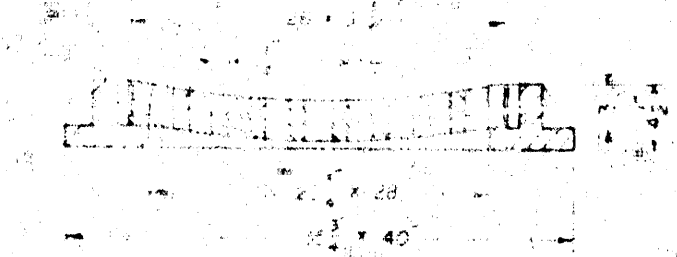

R-3349-A Concave Gutter Inlet Frame and Grate

Heavy Duty
Total Weight 360 Pounds

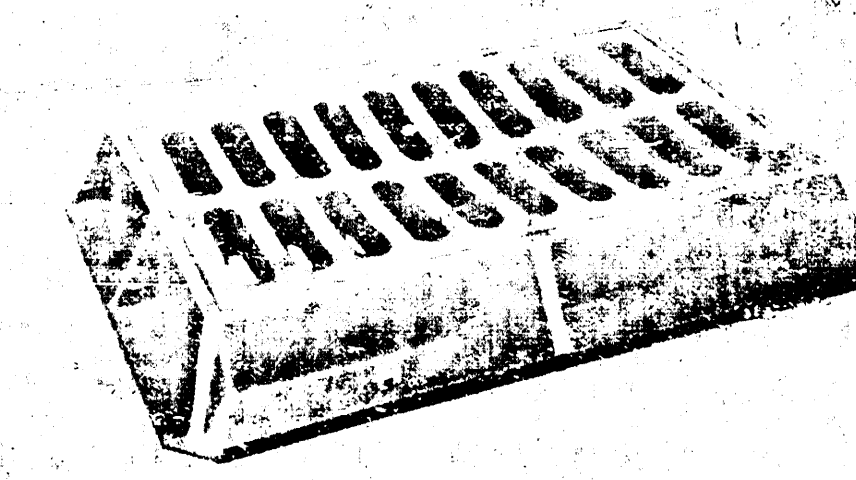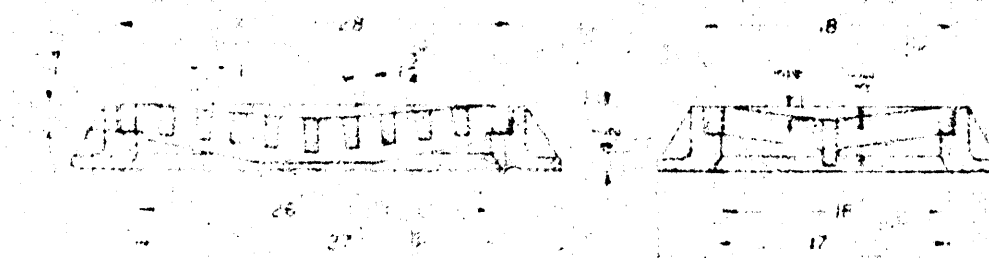

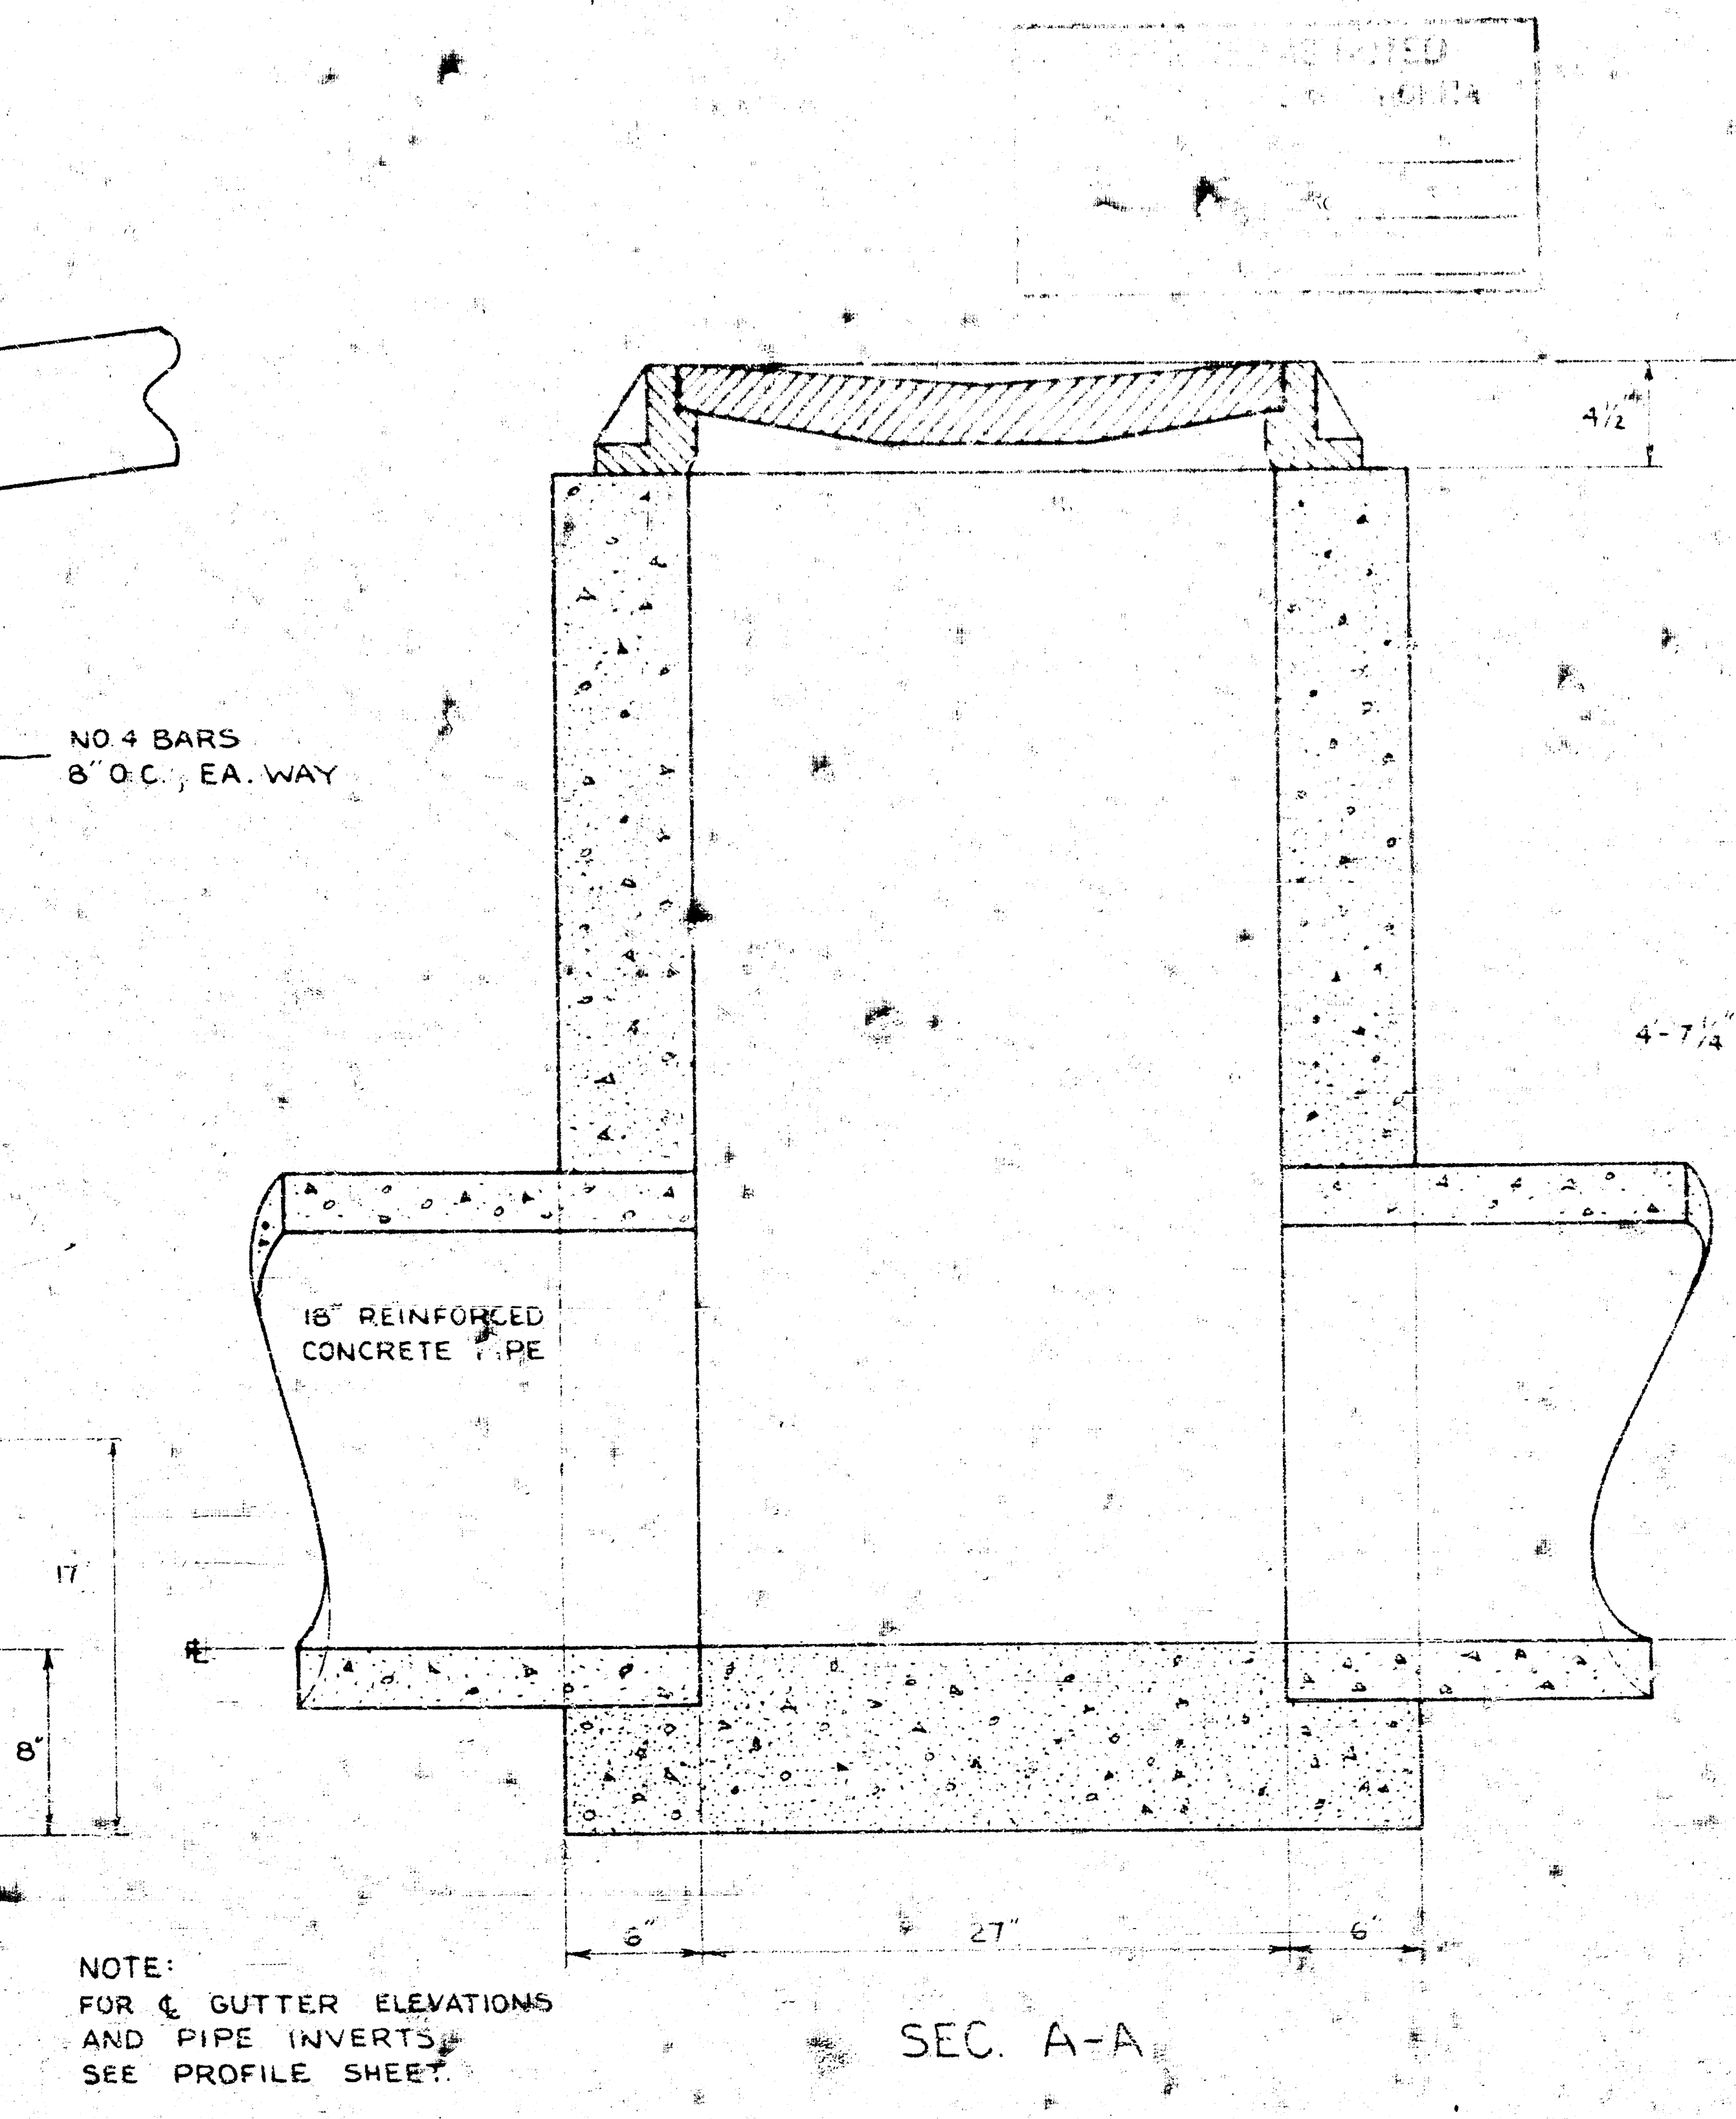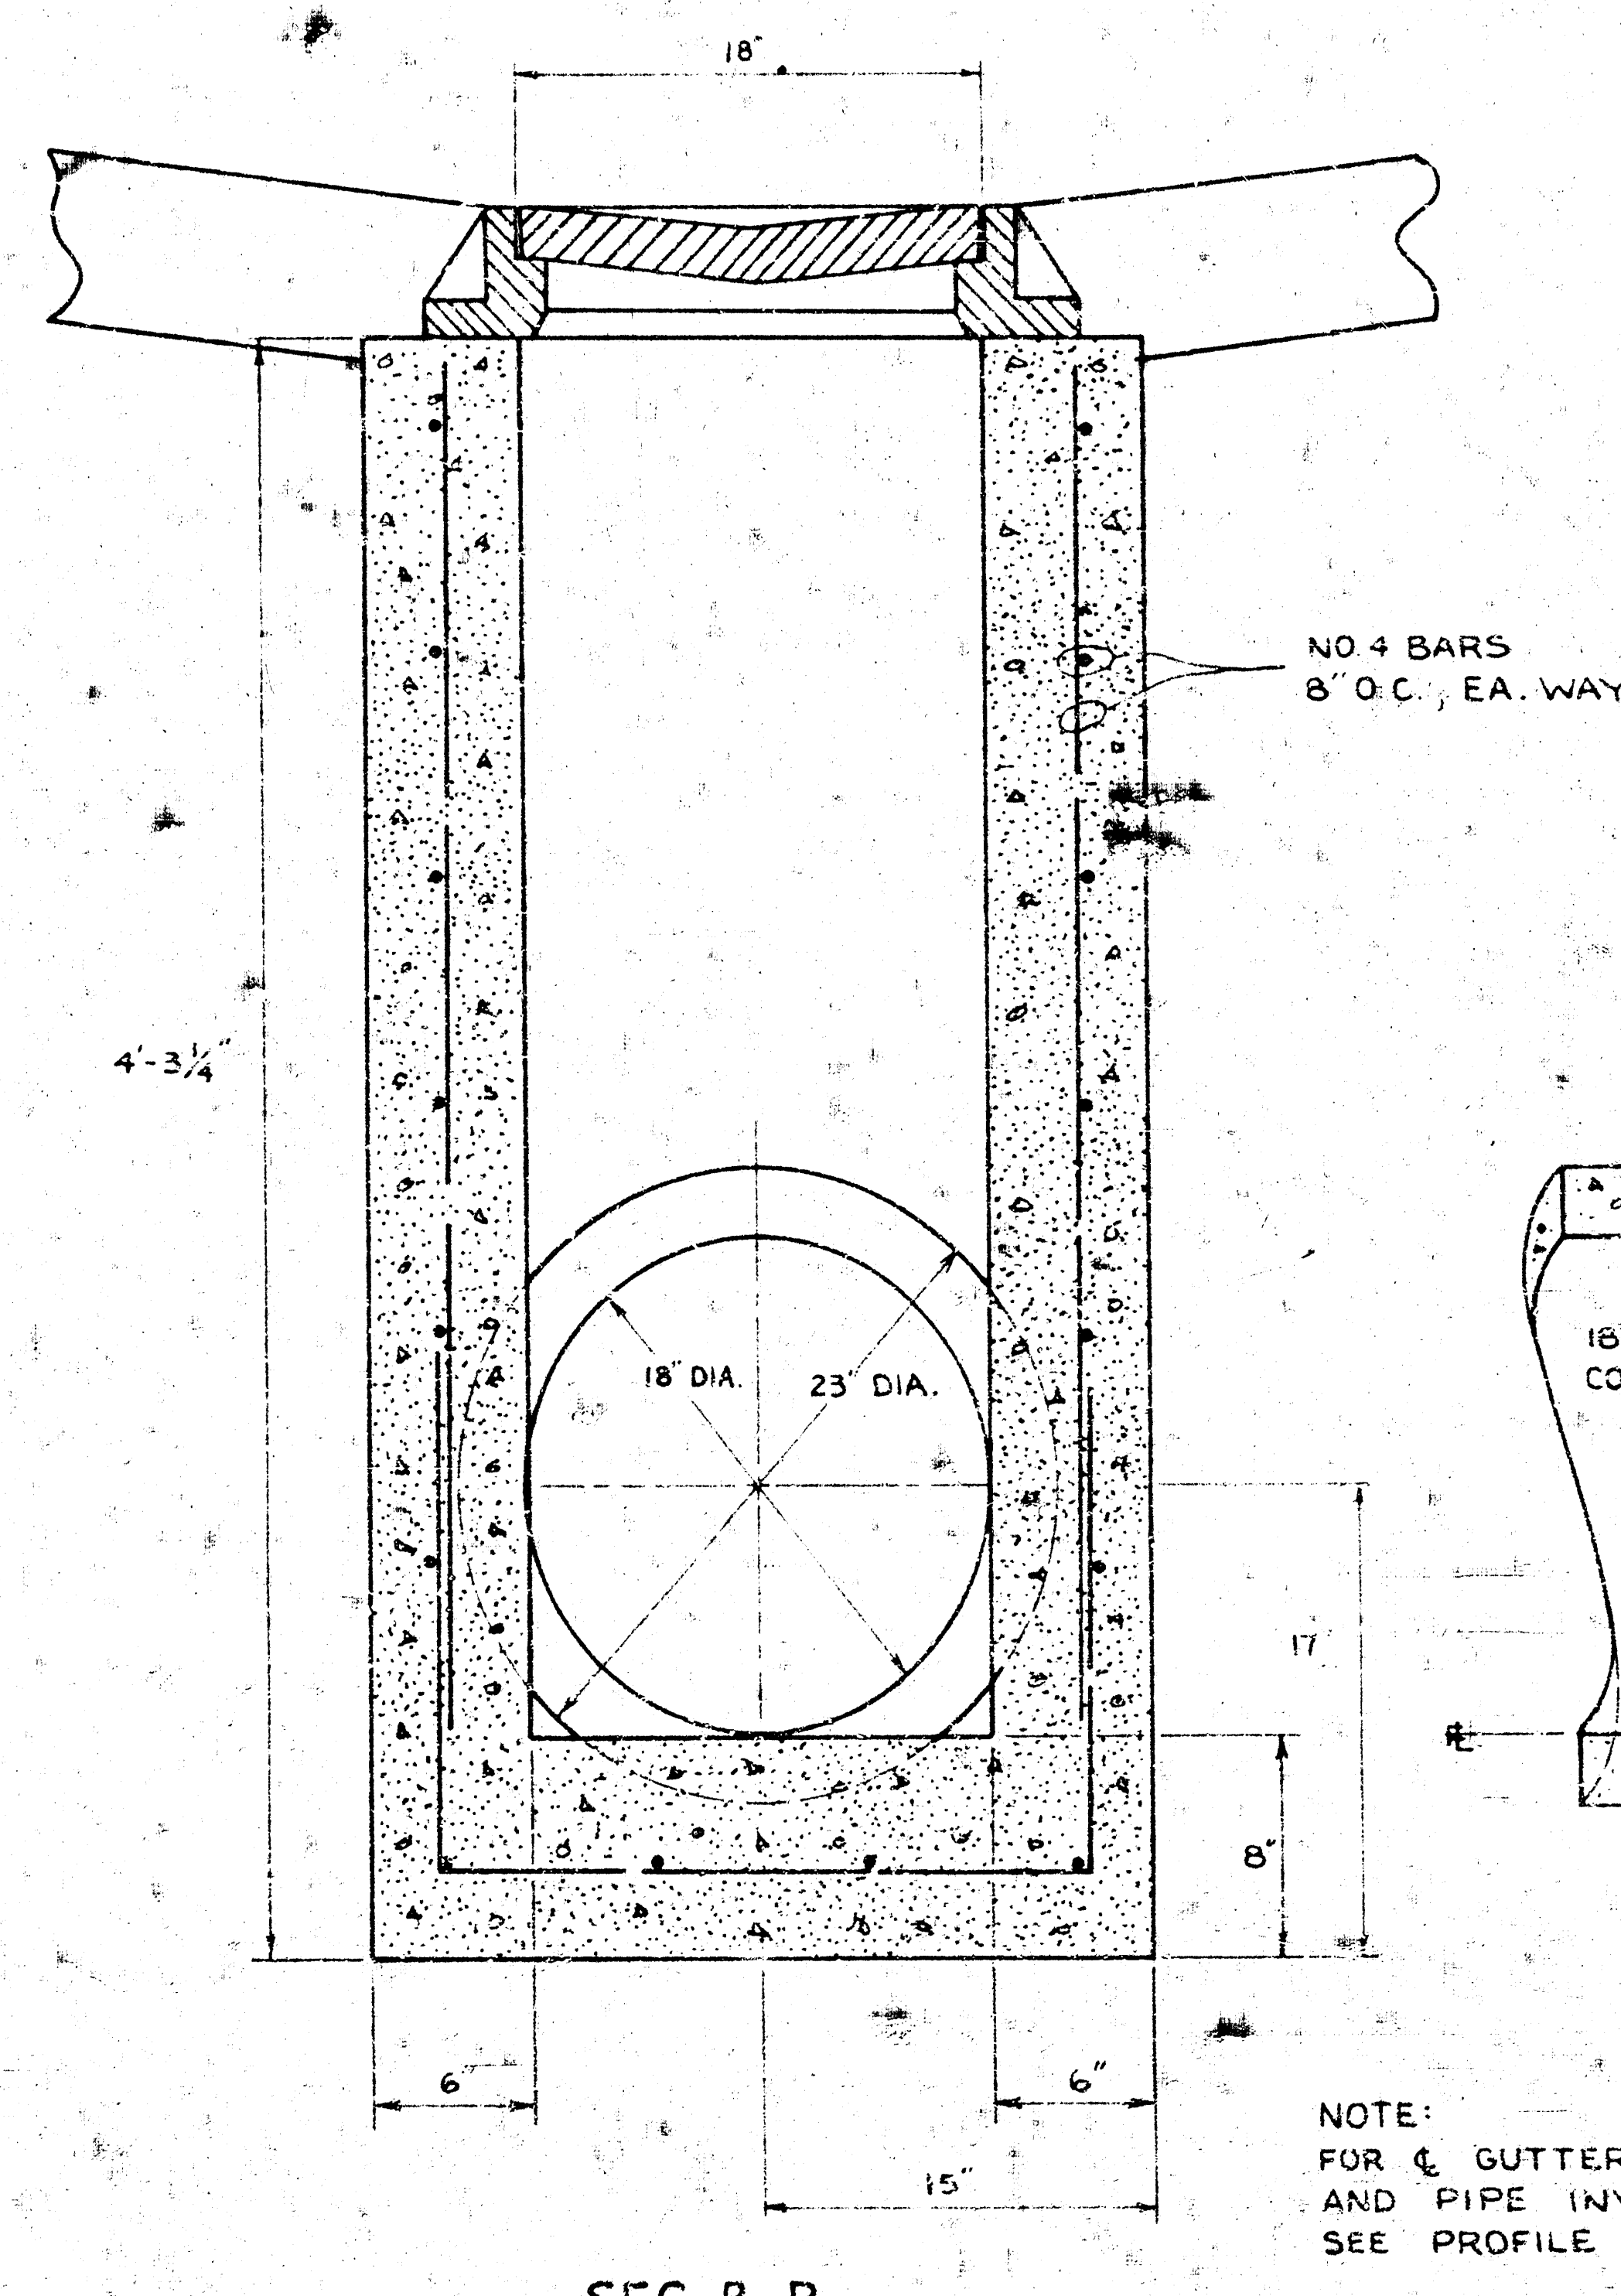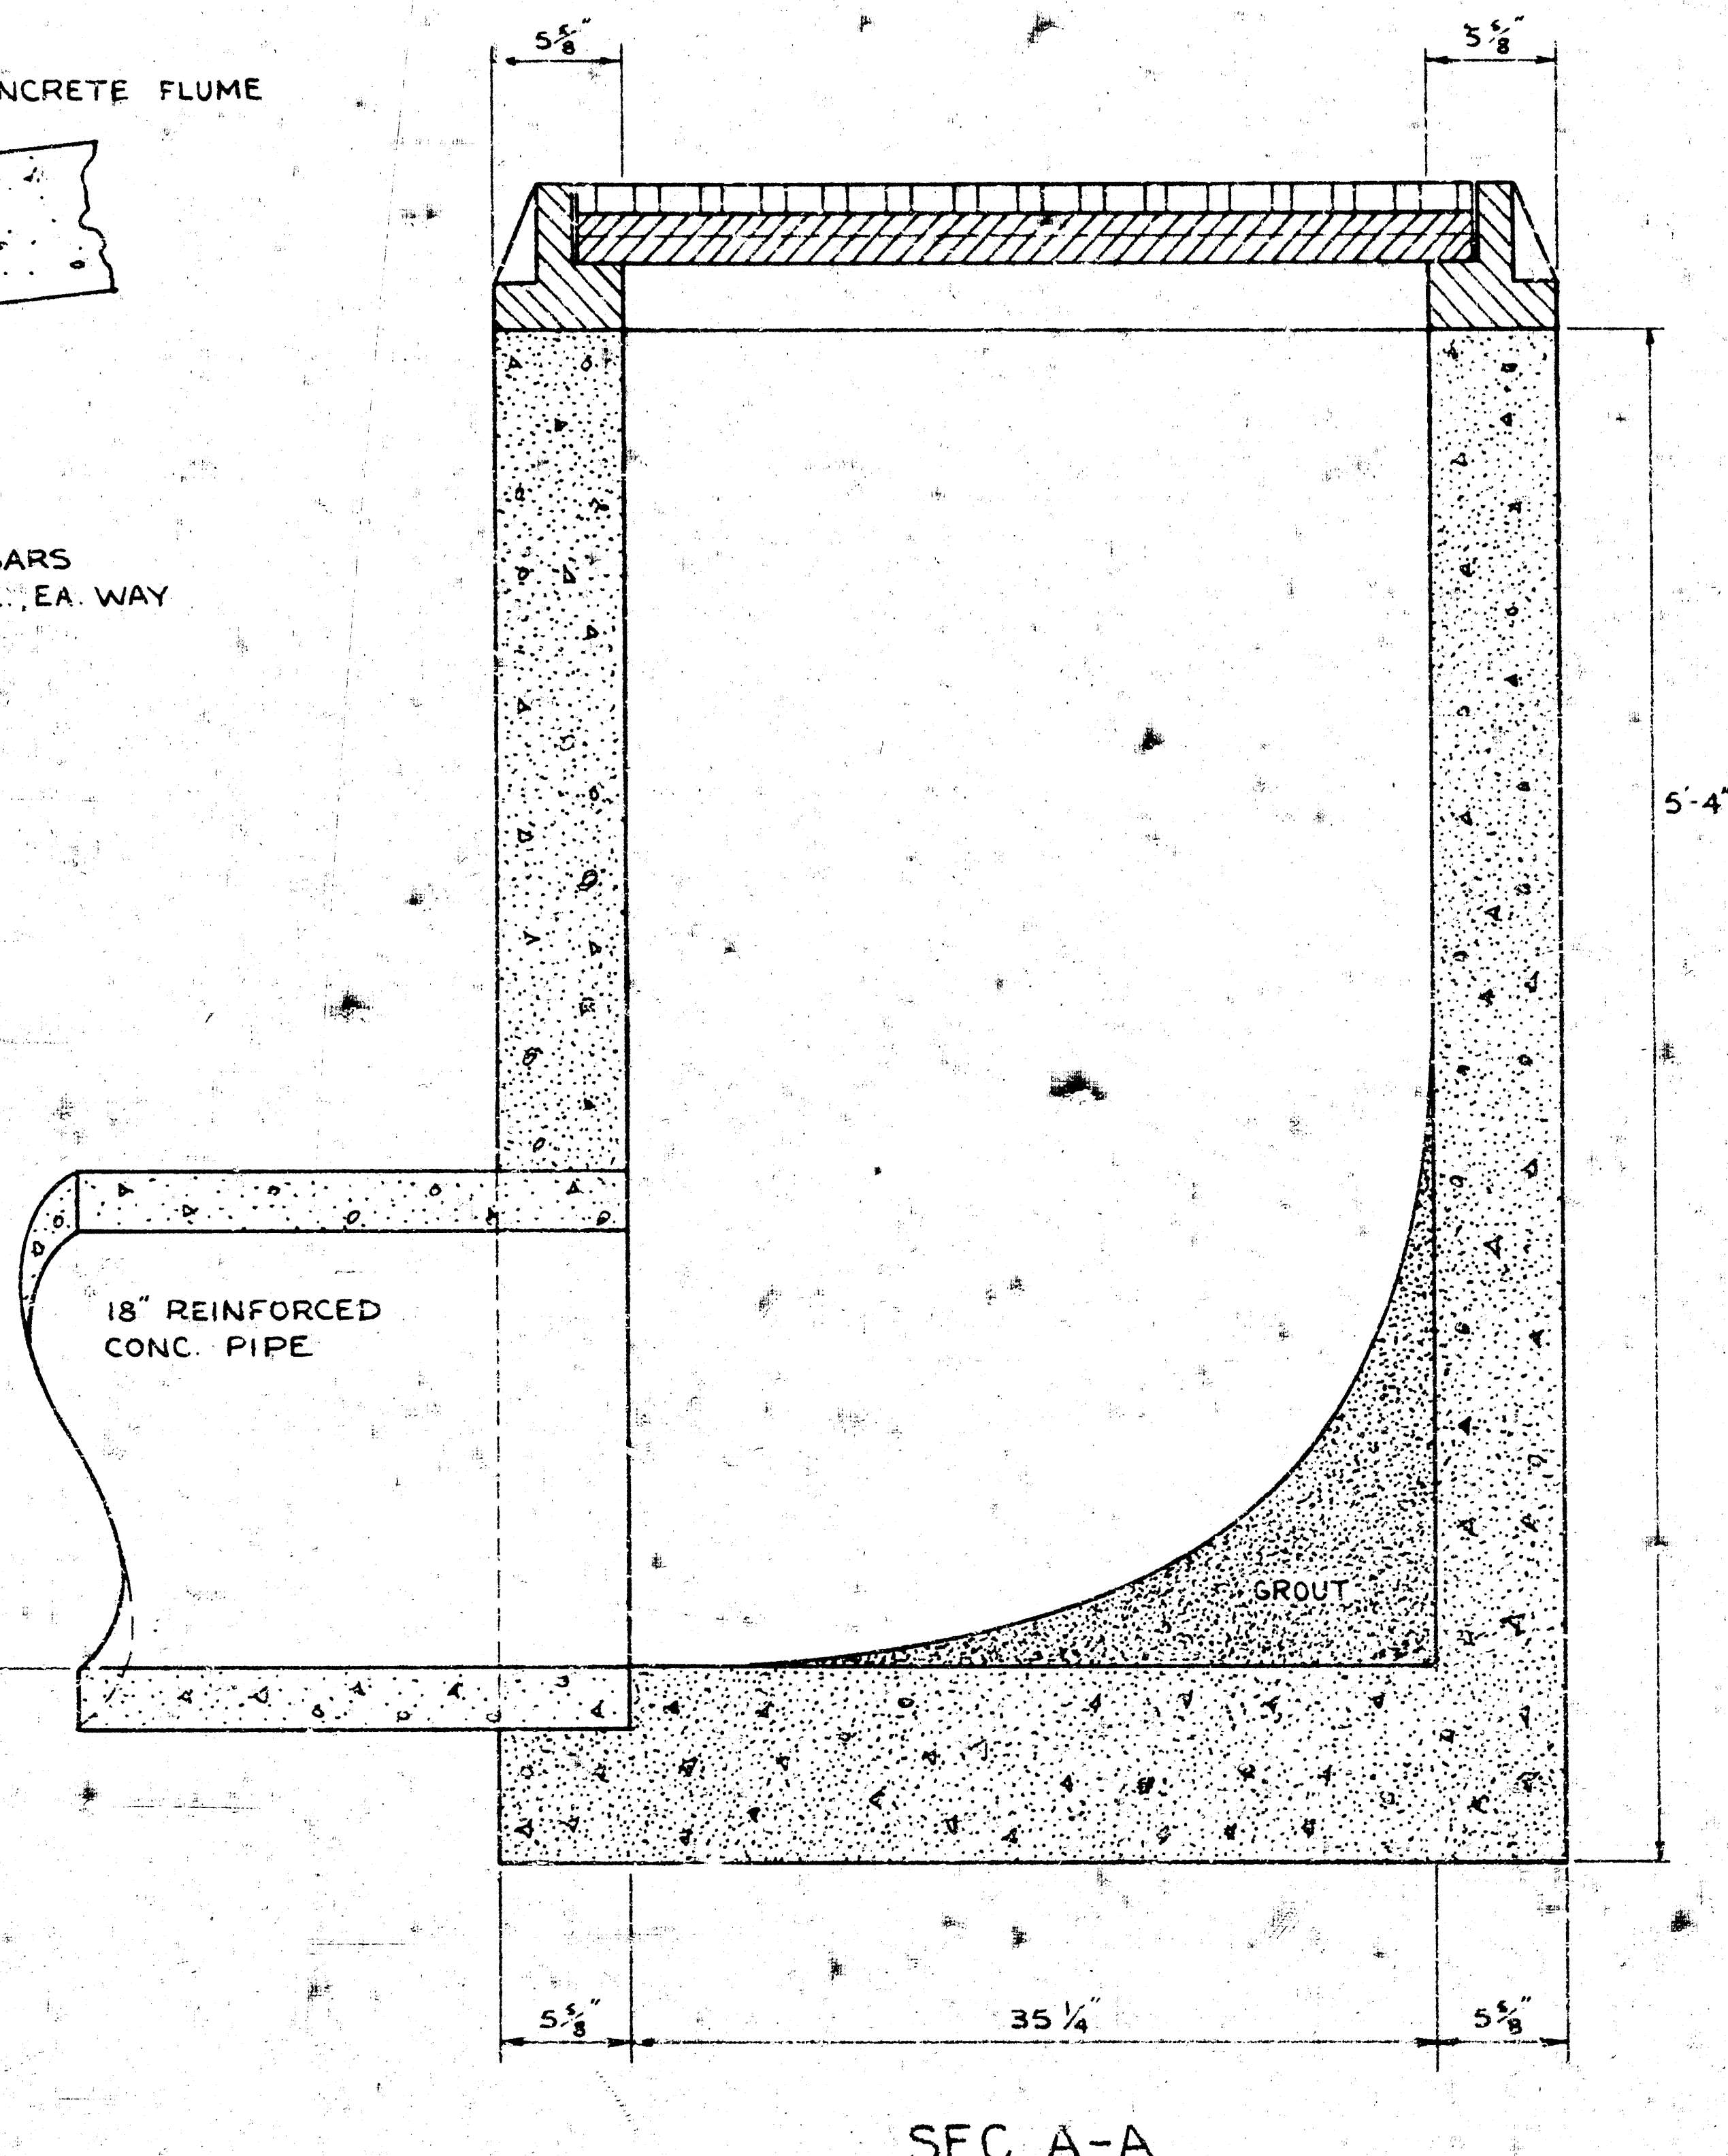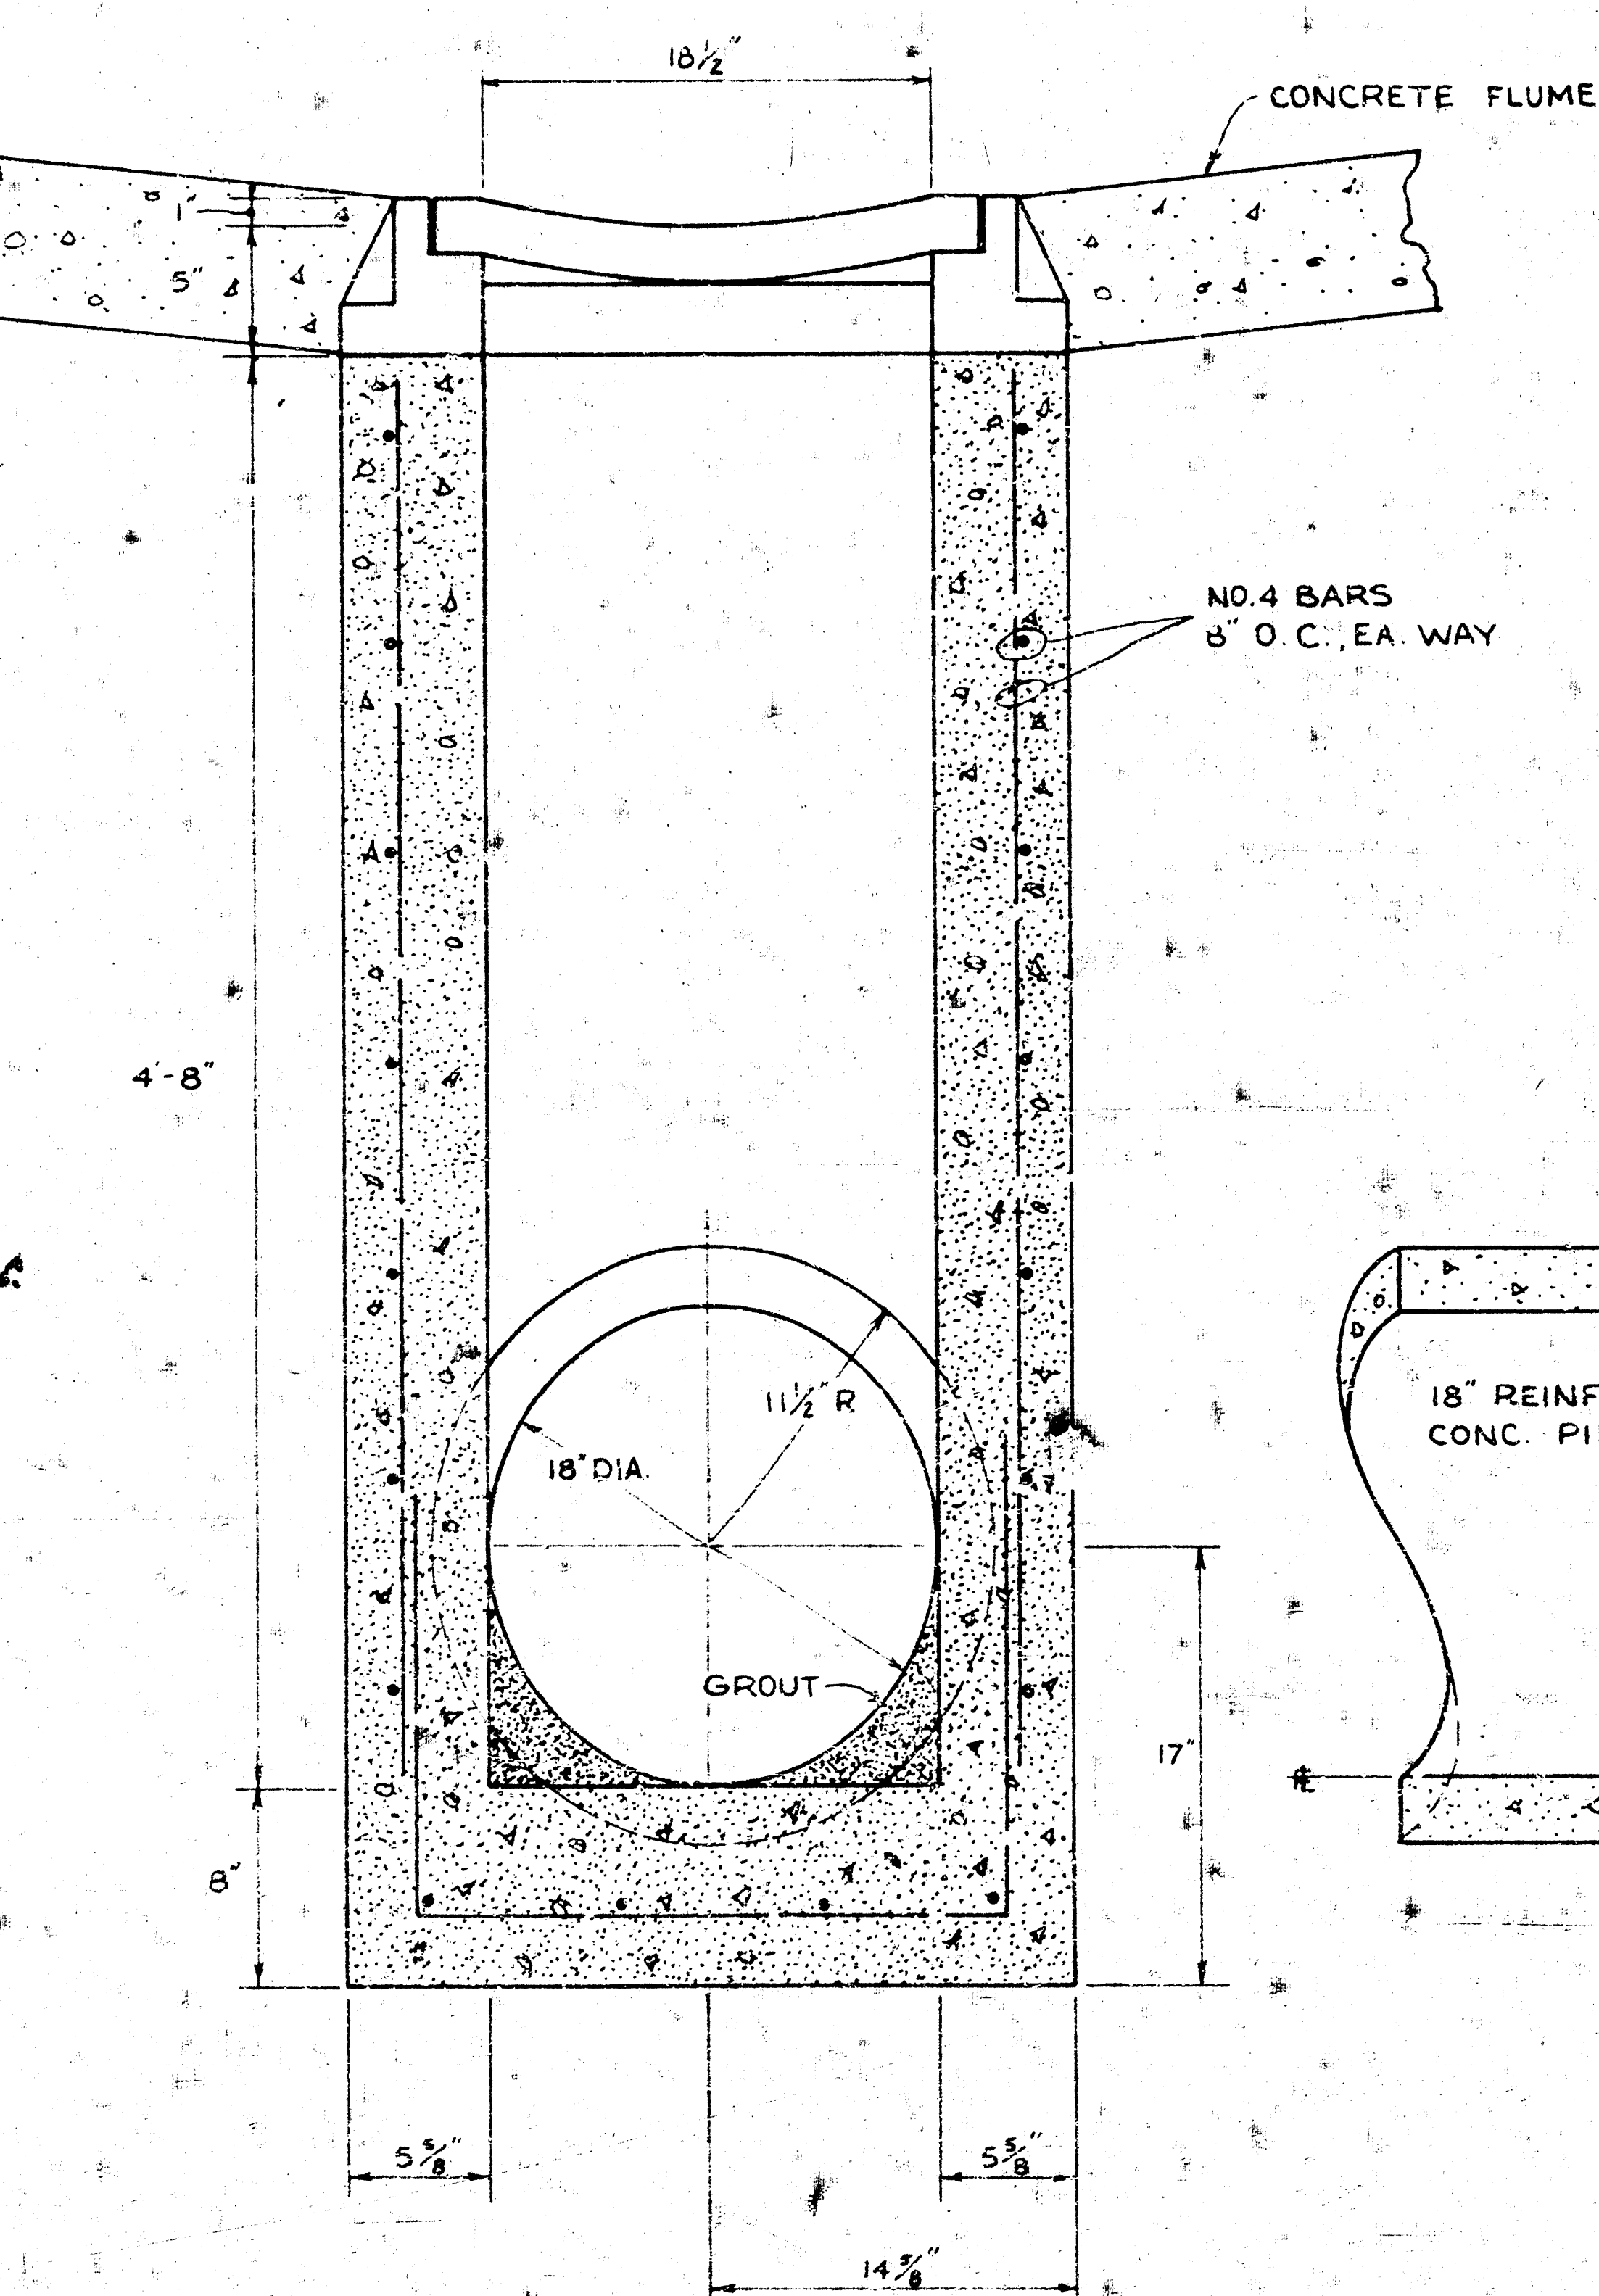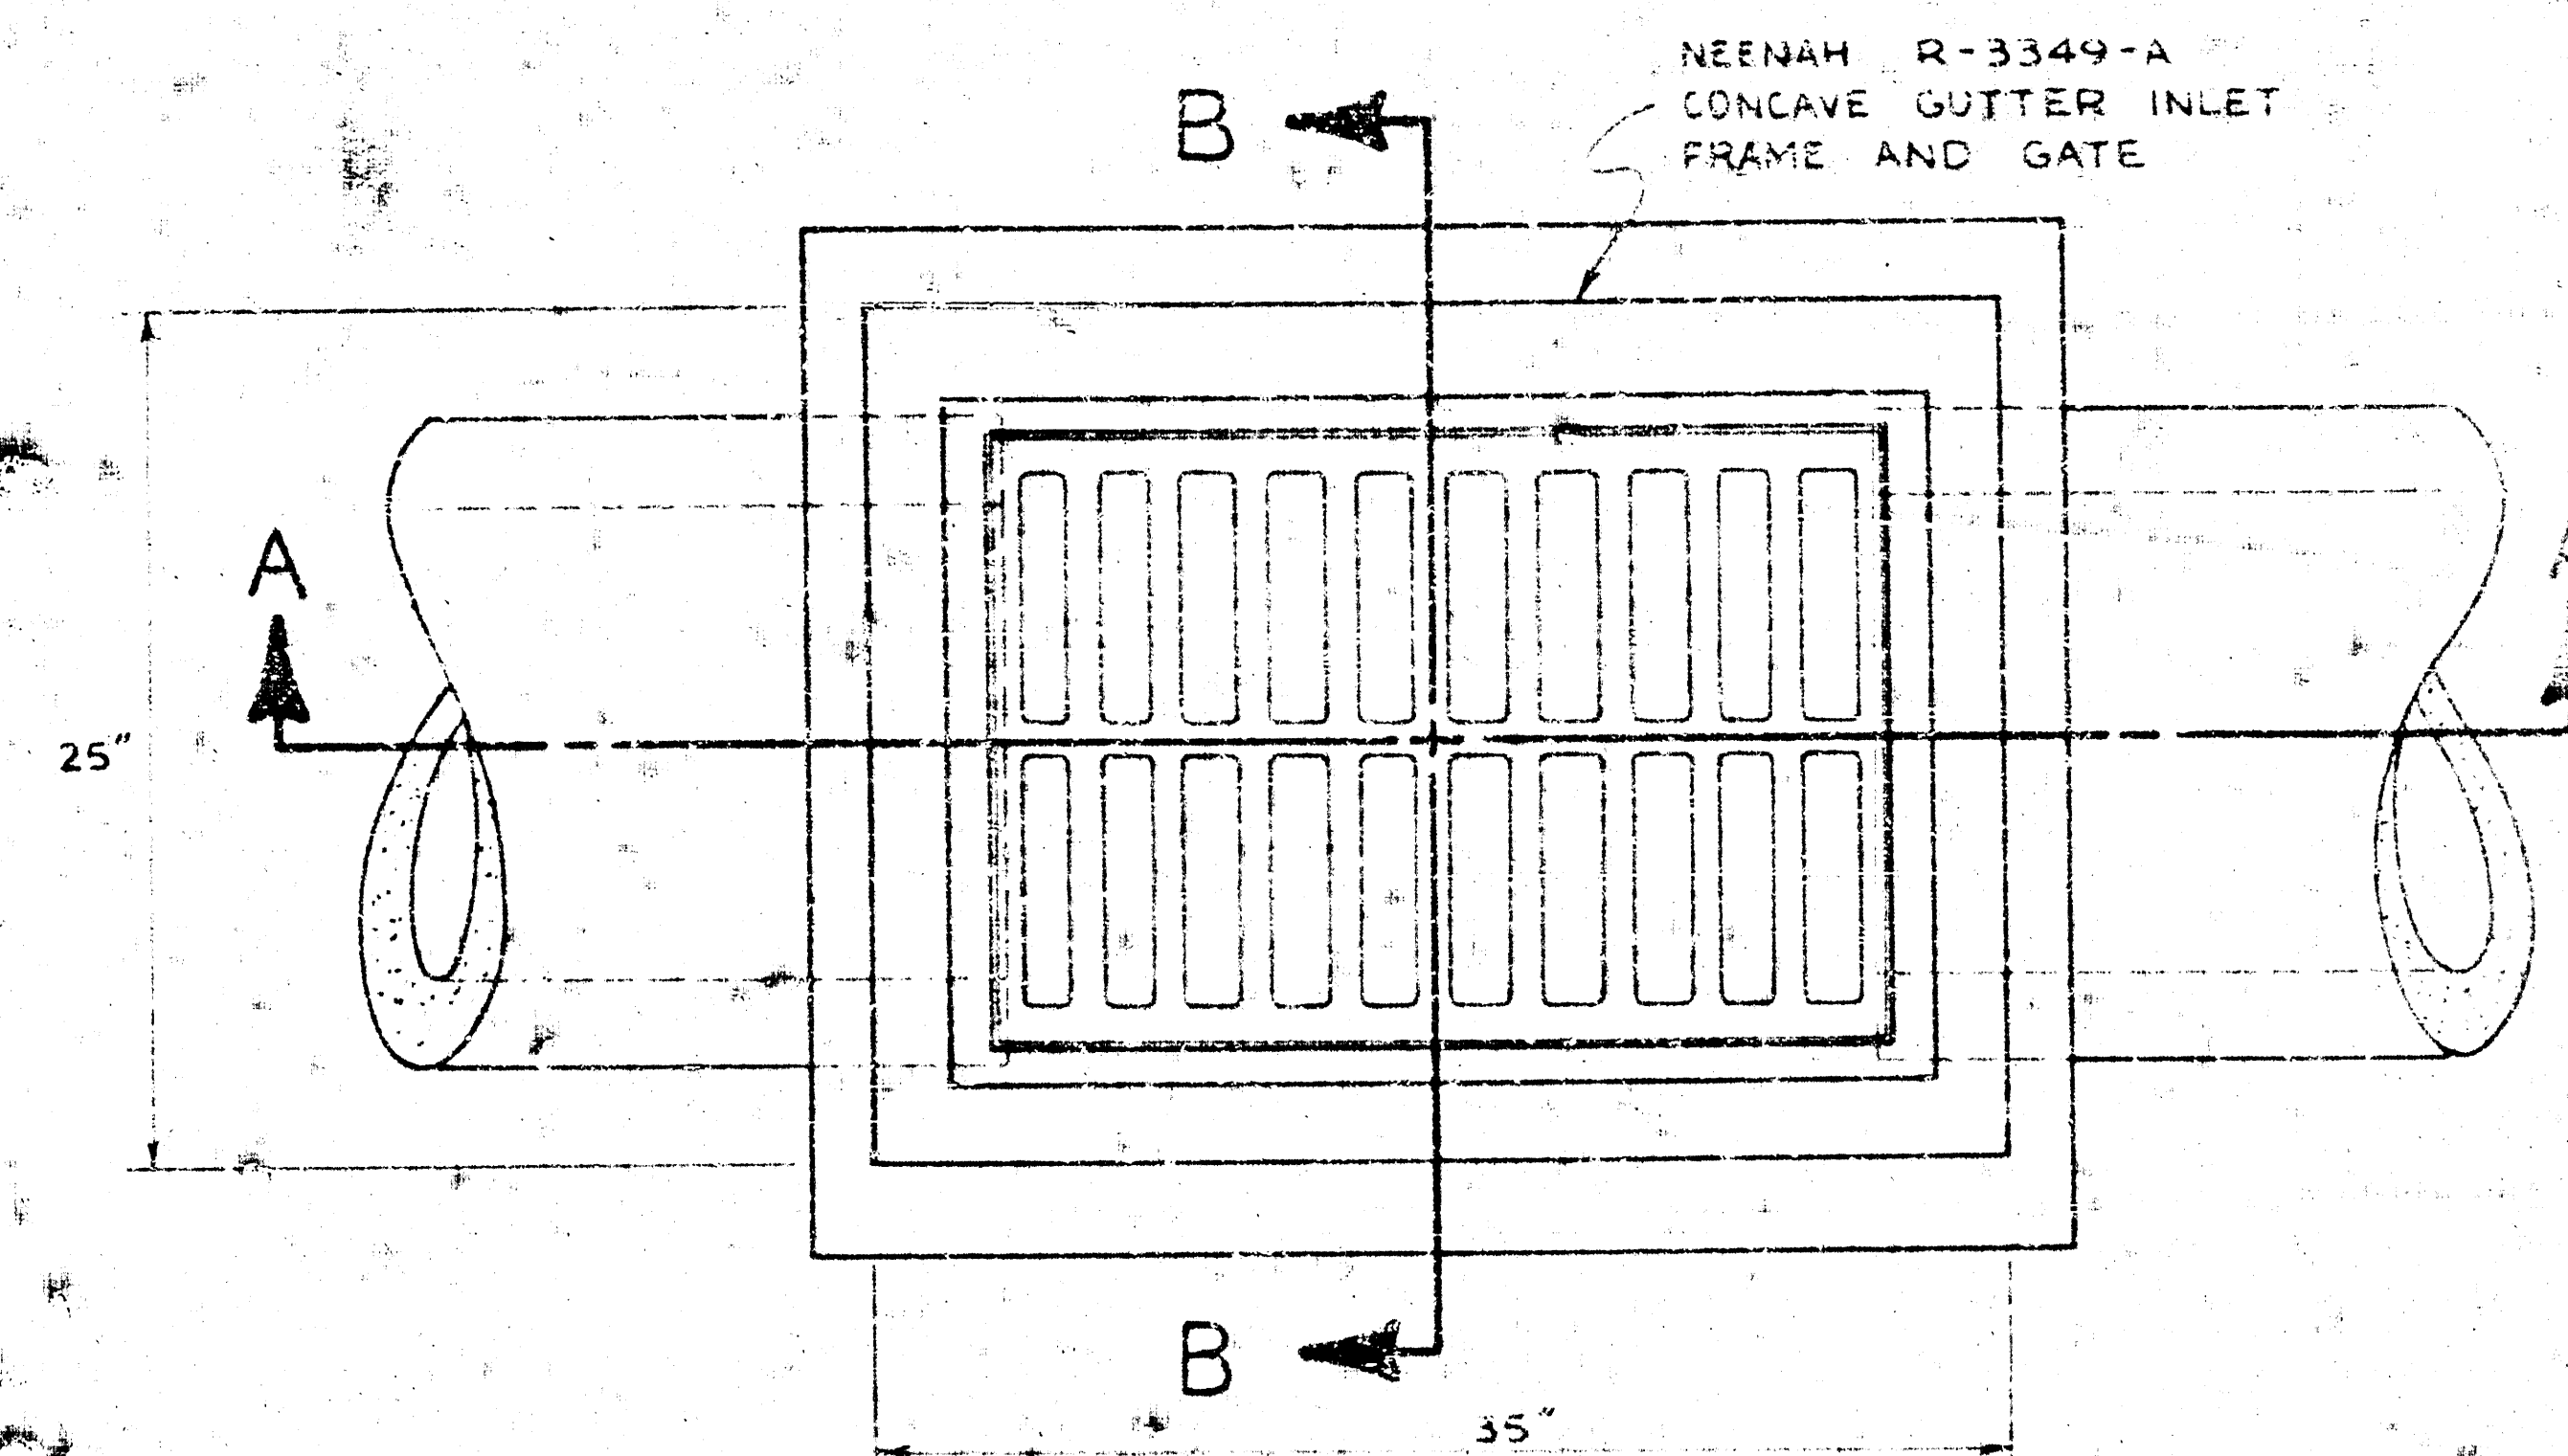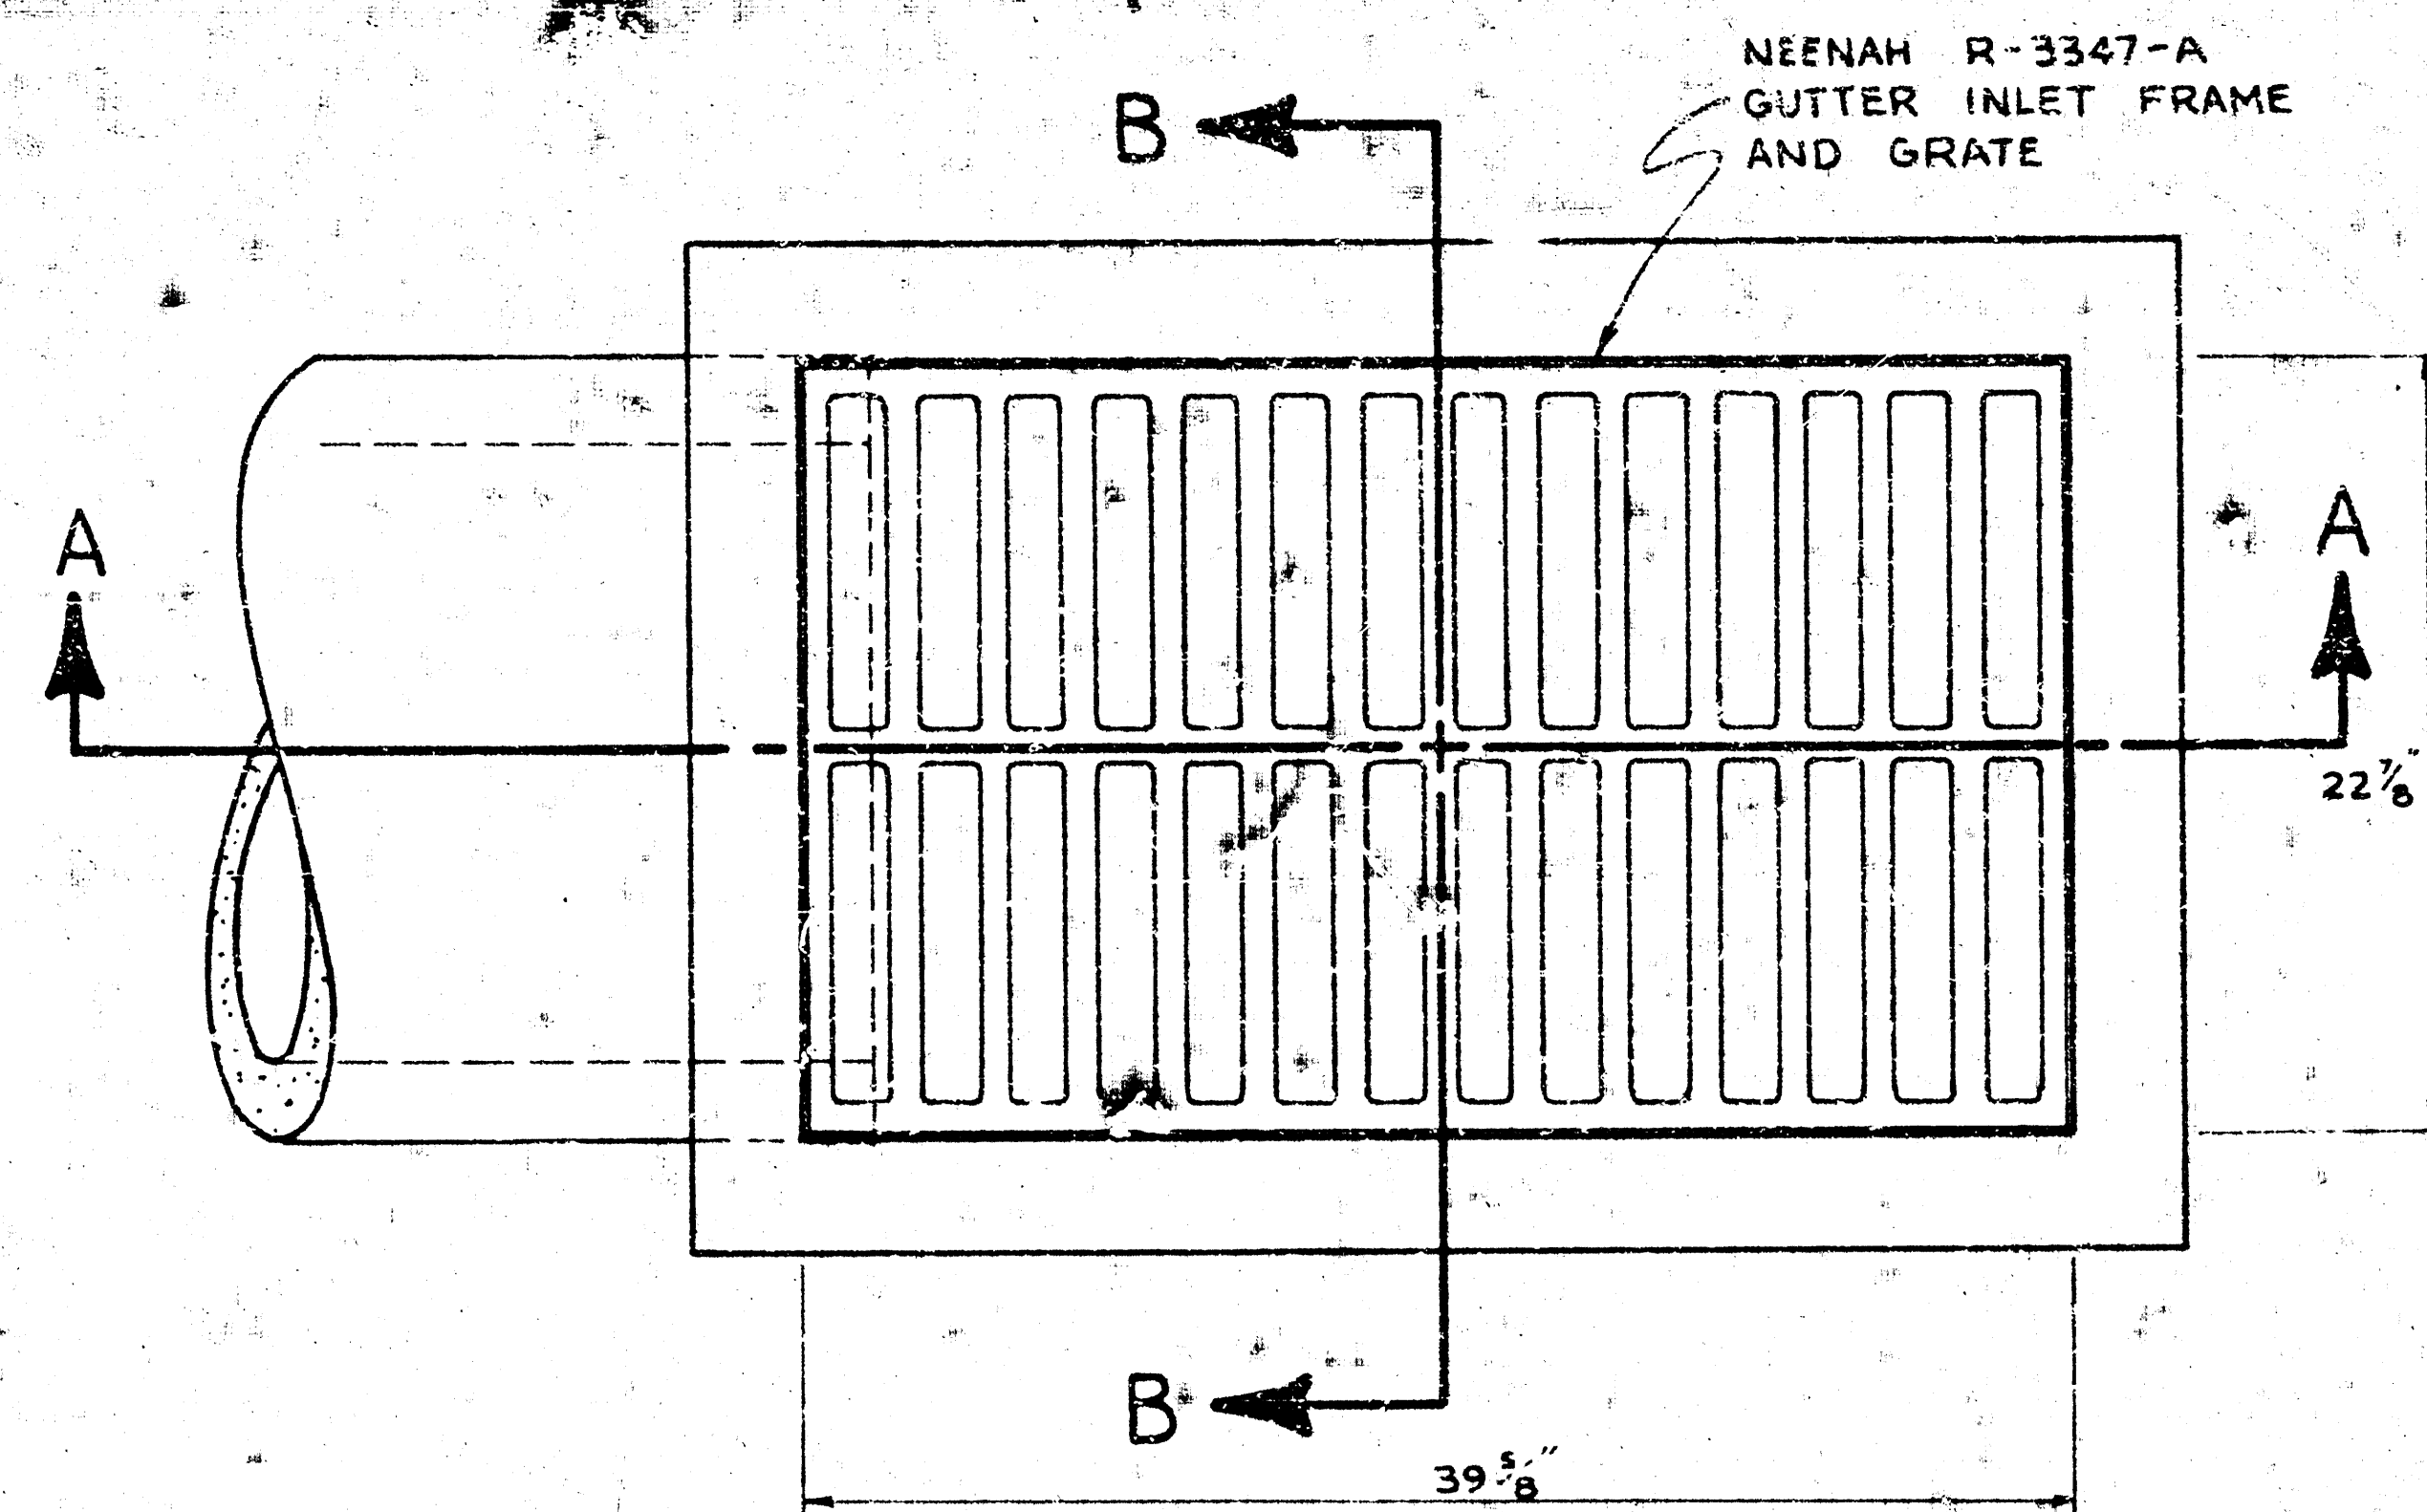

NOTE:
FOR GUTTER ELEVATIONS
AND PIPE INVERTS
SEE PROFILE SHEET.

GUTTER INLET DETAIL
TYPE-A
SCALE 1/2" = 1'-0"

GUTTER INLET DETAIL
TYPE-B
SCALE 1/2" = 1'-0"