


ROCKBOROUGH APARTMENTS

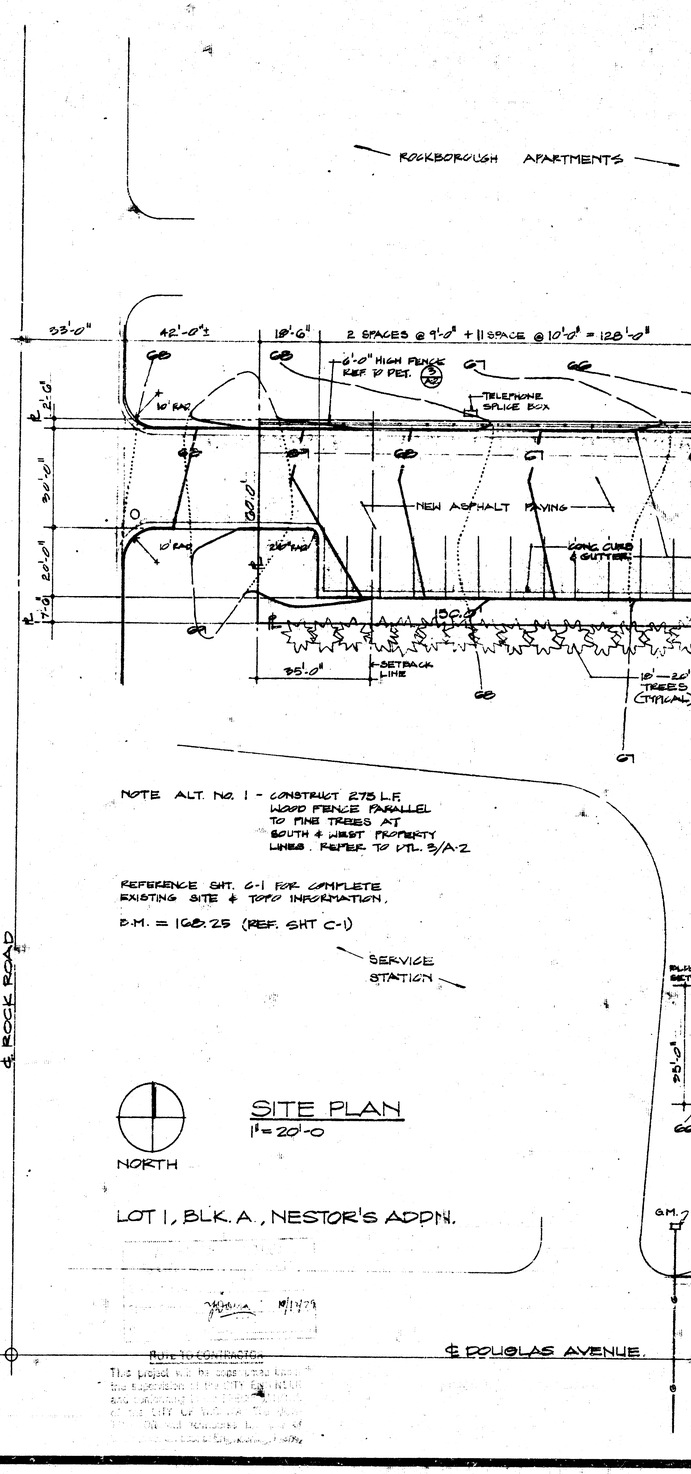


SITE PLAN
1" = 20'-0"

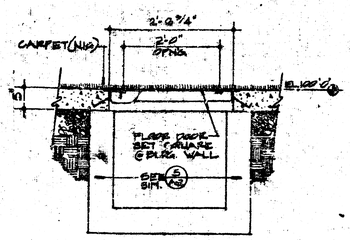


FLOOR DOOR
3/4" = 1'-0"
7/A-2

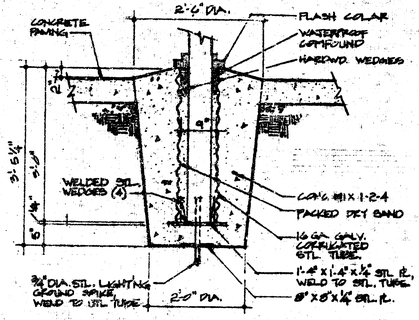


FLAGPOLE BASE
3/4" = 1'-0"
6/A-2

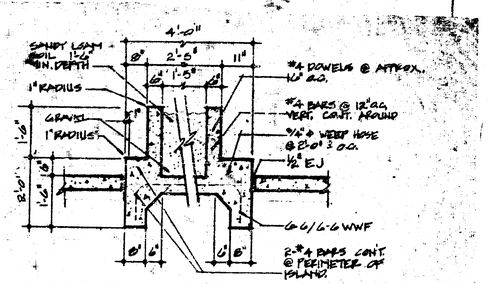


DRIVE ISLAND PLANTER
½" = 1'-0"
1/A-2

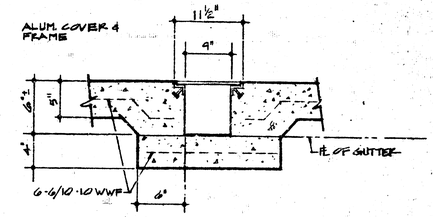


SIDEWALK TRENCH DRAIN
NO SCALE
2/A-2

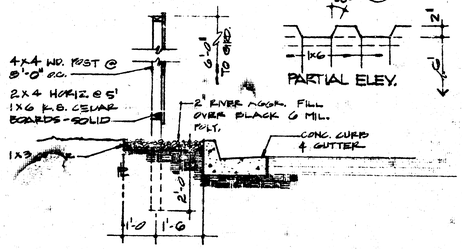

WOOD FENCE
½" = 1'-0"
3/A-2

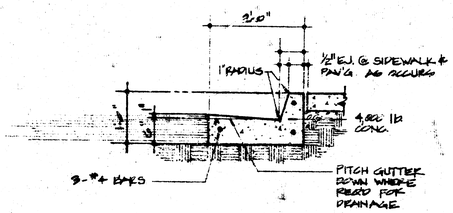

CURB & GUTTER
3/4" = 1'-0"
4/A-2

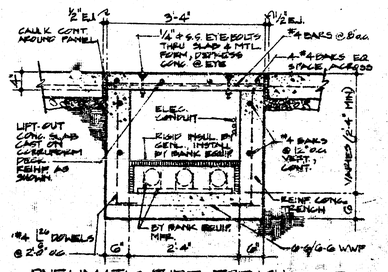

PNEUMATIC TUBE TRENCH
3/4" = 1'-0"
5/A-2


CAPITOL FEDERAL SAVINGS
[illegible] ROCK ROAD [illegible] WICHITA, KANSAS


KIENE & BRADLEY PARTNERSHIP · AIA
ARCHITECTS TOPEKA
ENGINEERS KANSAS

JOB NO. 78.39
DATE 24 SEPT. 79
REVISION


SHEET NO.
OF 10

1/6

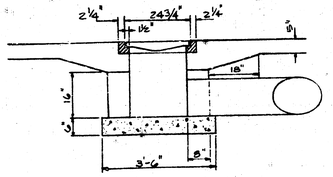


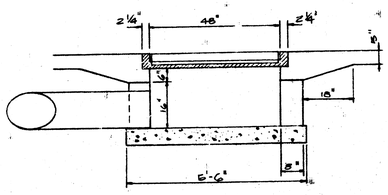


DROP INLET DETAIL
SCALE: ½" = 1'-0"

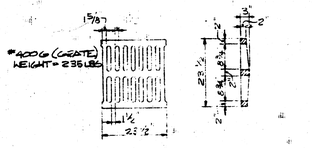

24"x24" FRAME & GRATE DTL.
SCALE: 1½" = 1'-0"

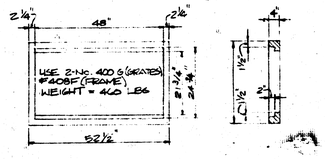


DOUBLE 24"x24" FRAME DETAIL
SCALE: ½" = 1'-0"

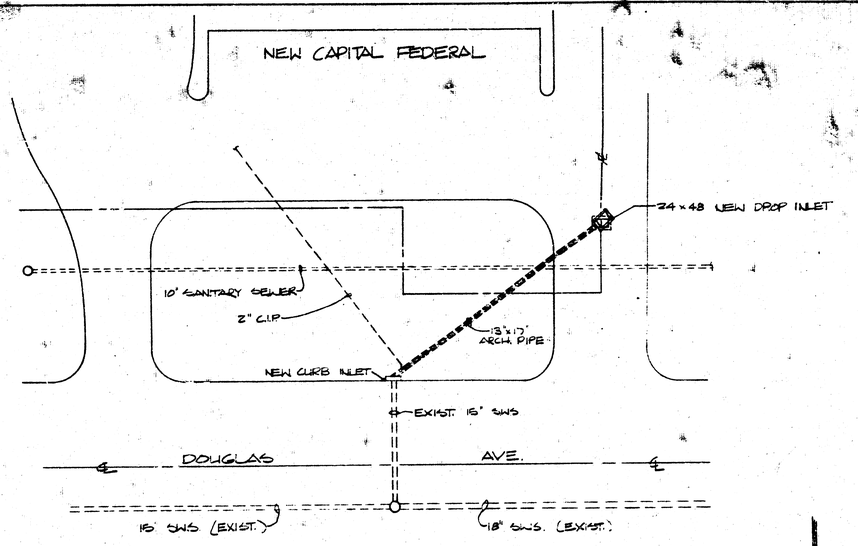

SCALE: 1"=20' HORIZ.
1"=5' VERT.

BM. - B.C.E. & 42'S OF ℄ INTERSECTION DOUGLAS & ROCK RD. ELEV. 1418.38 CITY DATUM

City of Wichita Private Storm Sewer Project No. 460-76-265-8082-000-000-003

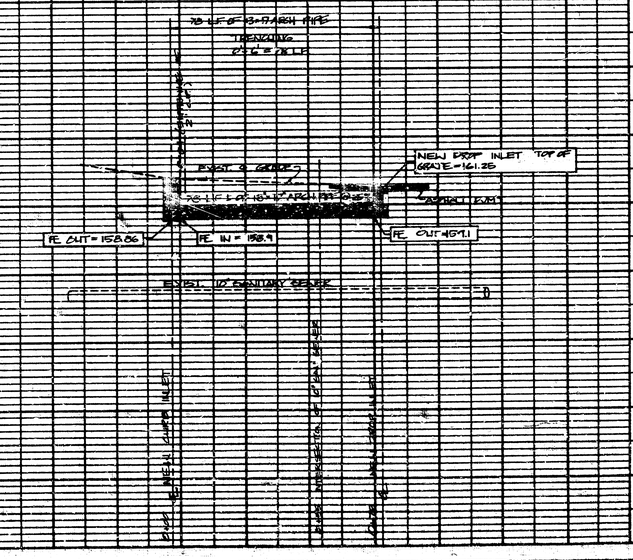

PLAN — DRAWN / PLOTTED / ALIGNMENT CHECKED / R/W & MONUMENTS — NOTE BOOK — NO. — BY — DATE

PROFILE — SURVYED / DRAWN / GRAD. CHECKED / R/W & MONUMENTS — NOTE BOOK — NO. — BY — DATE

PLATE 1 - PLAN - PROFILE - F.A.S.
CLAIRMONT PAVING CO., & P. OIL
P1 1 2 2-1

CAPITOL FEDERAL SAVINGS

KIENE & BRADLEY PARTNERSHIP · AIA

JOB No. 78.39
DATE 24 SEP '79
REVISION

SHEET NO. C-2