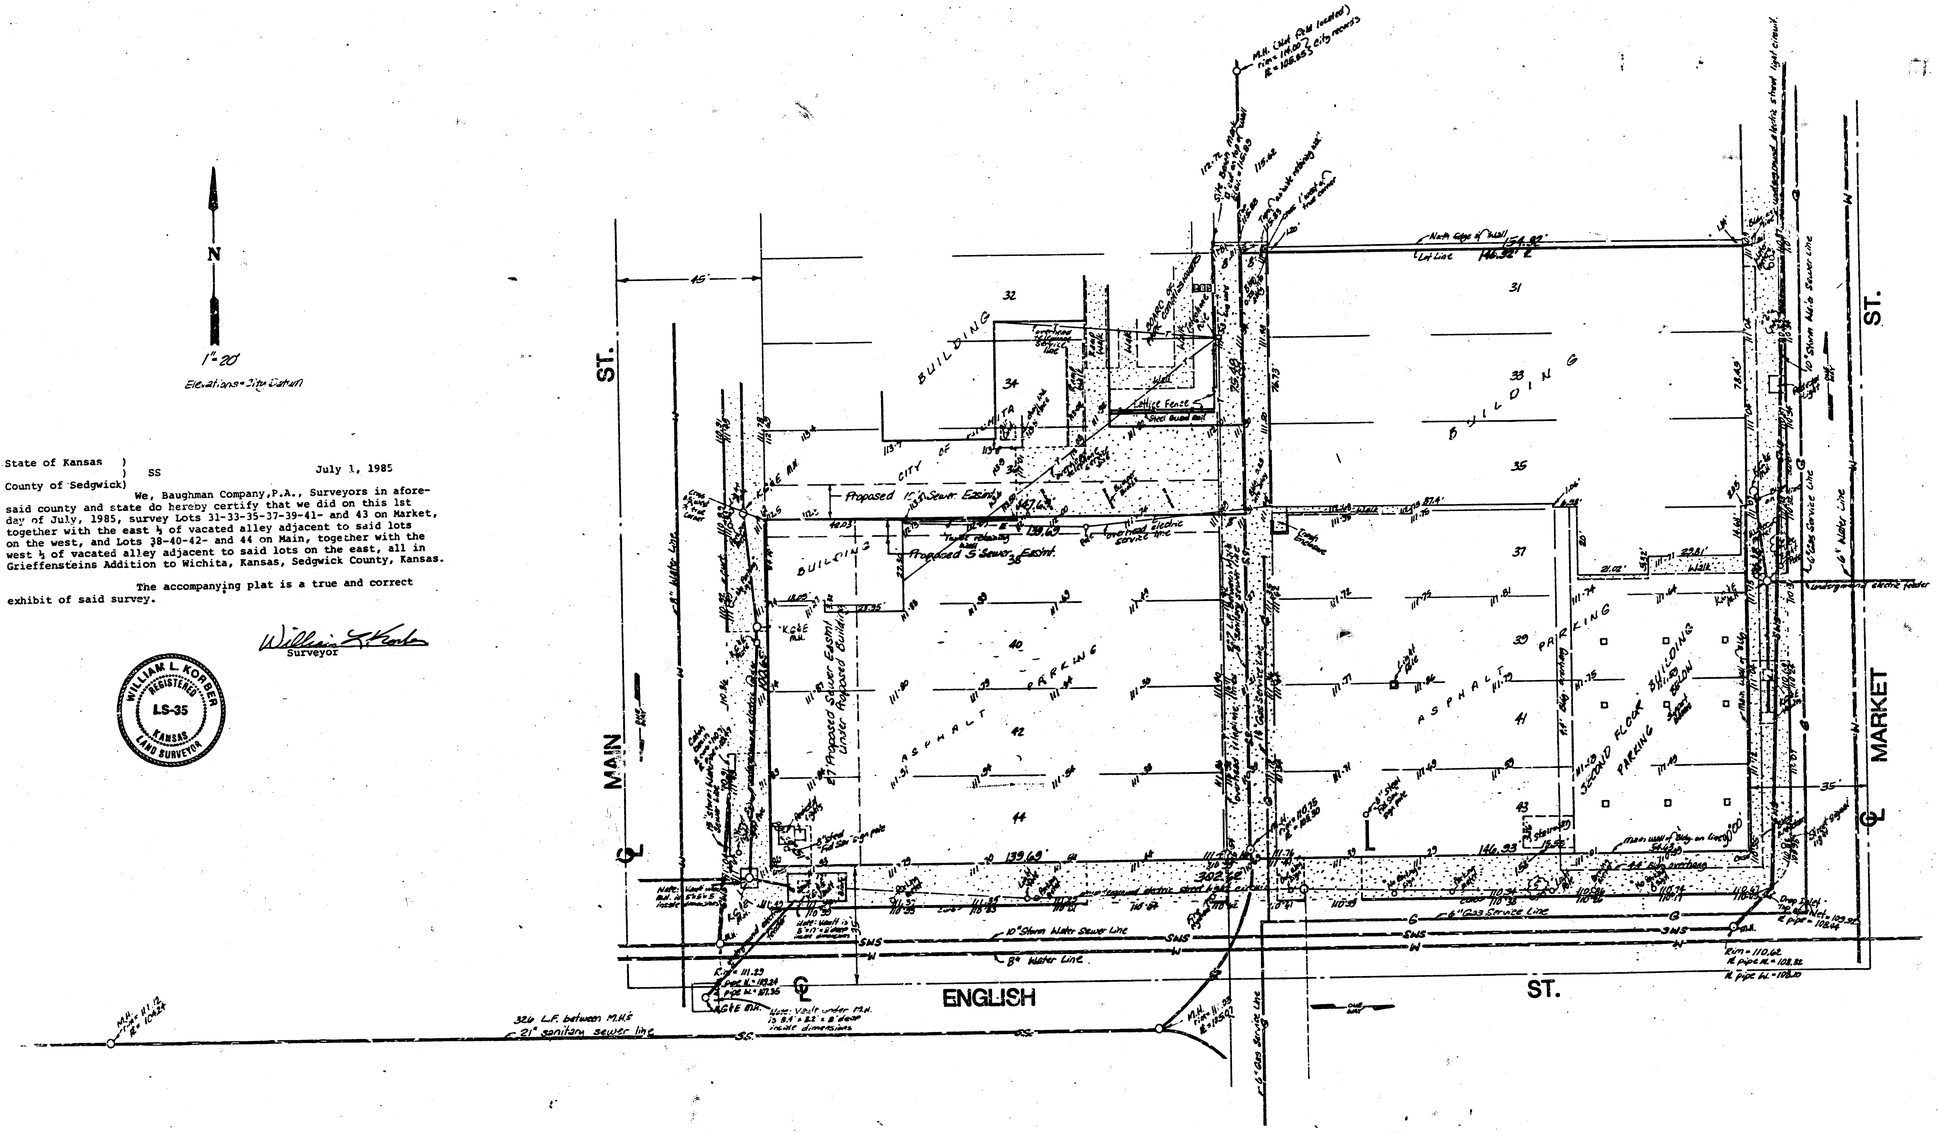
N
1" = 20'
Elevations = Site Datum
ST.
MAIN
MARKET
ENGLISH
ST.
BUILDING
BUILDING
CITY OF
Proposed 15" Storm Sewer Easmt.
Proposed Sewer Easmt. & Proposed Building
Proposed S Sewer Easmt.
ASPHALT PARKING
ASPHALT PARKING
SECOND FLOOR PARKING
BUILDING
High Fence
Short Board Wall
Overhead Electric Service Line
Underground Electric Service Line
Underground Electric Feeder
Underground Electric Street Light Circuit
North Edge of Wall
Lot Line
Main Wall of Bldg on Line
Main Wall of Bldg
Curb Inlet
Drop Inlet

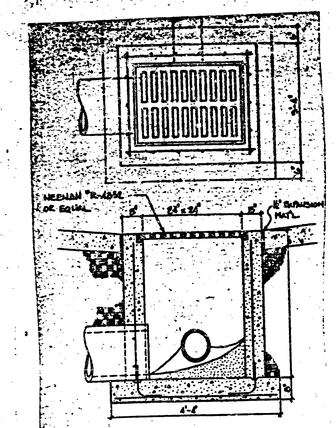

1 INLET DETAIL
N.T.S.

INLET NO.	TOP OF GRATE ELEVATION
A1	111.81
A2	111.81
A3	111.41
A4	111.41
A5	111.41
A6	111.31
A1-1	111.41

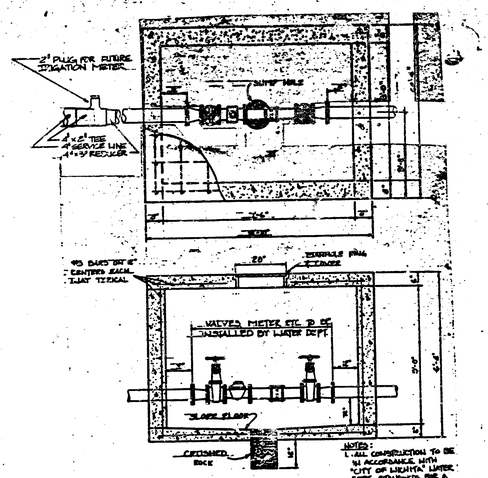

2 3" WATER METER PIT

NOTES:
1. ALL CONSTRUCTION TO BE IN ACCORDANCE WITH "CITY OF WICHITA" WATER DEPT. STANDARDS FOR A 3" WATER METER.
2. PLUGGED METER VAULT MAY BE USED IN LIEU OF DETAIL SHOWN.

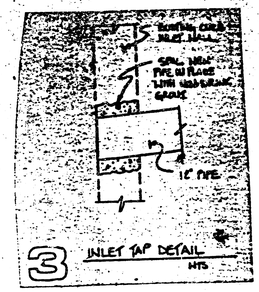

3 INLET TAP DETAIL
NTS

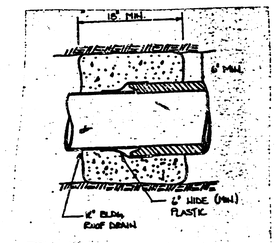

4 CONCRETE COLLAR
NTS

GENERAL NOTES

1. Refer to plumbing drawings for exact location and elevation of roof drains, water systems, and sanitary sewer. Site utilities to connect to building system or provide temporary plugs.
2. Contractor to contact the Wichita Water Dept. and make arrangements to tap the water main and install the water. Contractor to pay all costs for tapping the main and extending service.
3. Refer to site survey for bench mark and existing topographic information.
4. All storm sewers shown on this sheet to be reinforced concrete pipe. All pipe from Inlet A1 to A6 from A3 to A1-1 to be at 0.05 grade.

   (R.C.P.) in accordance with ASTM C76, Class III, mortar joints. Install in accordance with "Concrete Pipe Field Manual," American Concrete Pipe Association.
5. Sanitary Sewer and Domestic Water: Materials and installation in accordance with Section 15060 of specifications.
6. Sprinkler Water Line: Refer to Section 01650b of specifications.
7. Backfill: Placing and compaction in accordance with Section 02220 of specification.

LEGEND

— SS —	EX. SAN. SEWER
— SS —	NEW SAN. SEWER
— W —	EX. WATER LINE
— W —	NEW WATER LINE
— SP —	NEW FIRE PROTECTION LINE
— SWS —	EX. STORM WTR. SEWER
— SWS —	NEW STORM WTR. SEWER

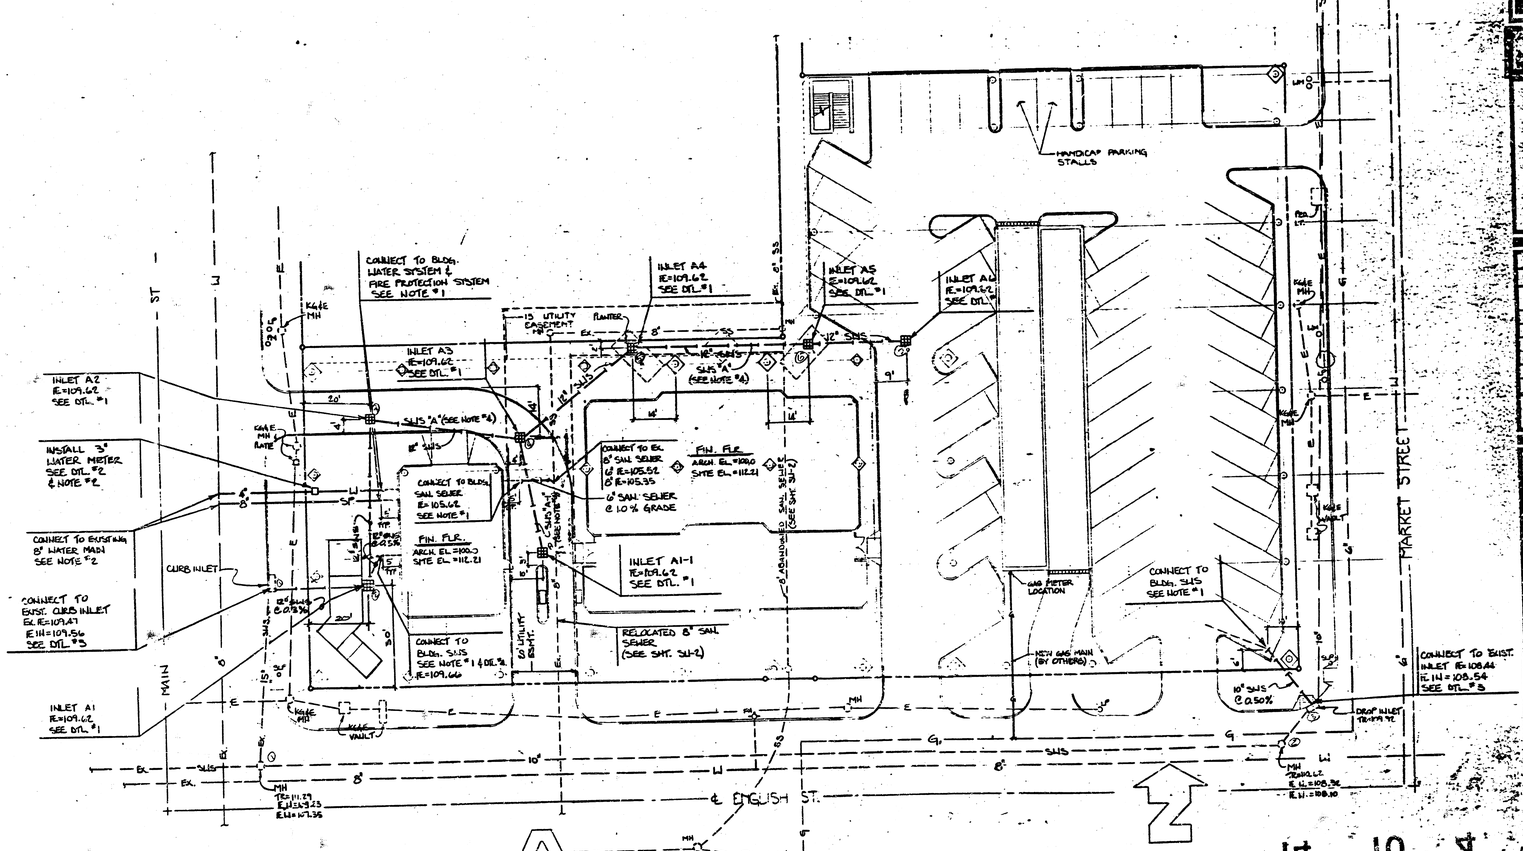

A SITE UTILITIES PLAN

FOR CONSTRUCTION: 9/30/85

REVISIONS

DATE	ITEM	NO.

KEY PLAN

SITE UTILITIES PLAN

SU1

4 of 4

FILMED FROM THE BEST