


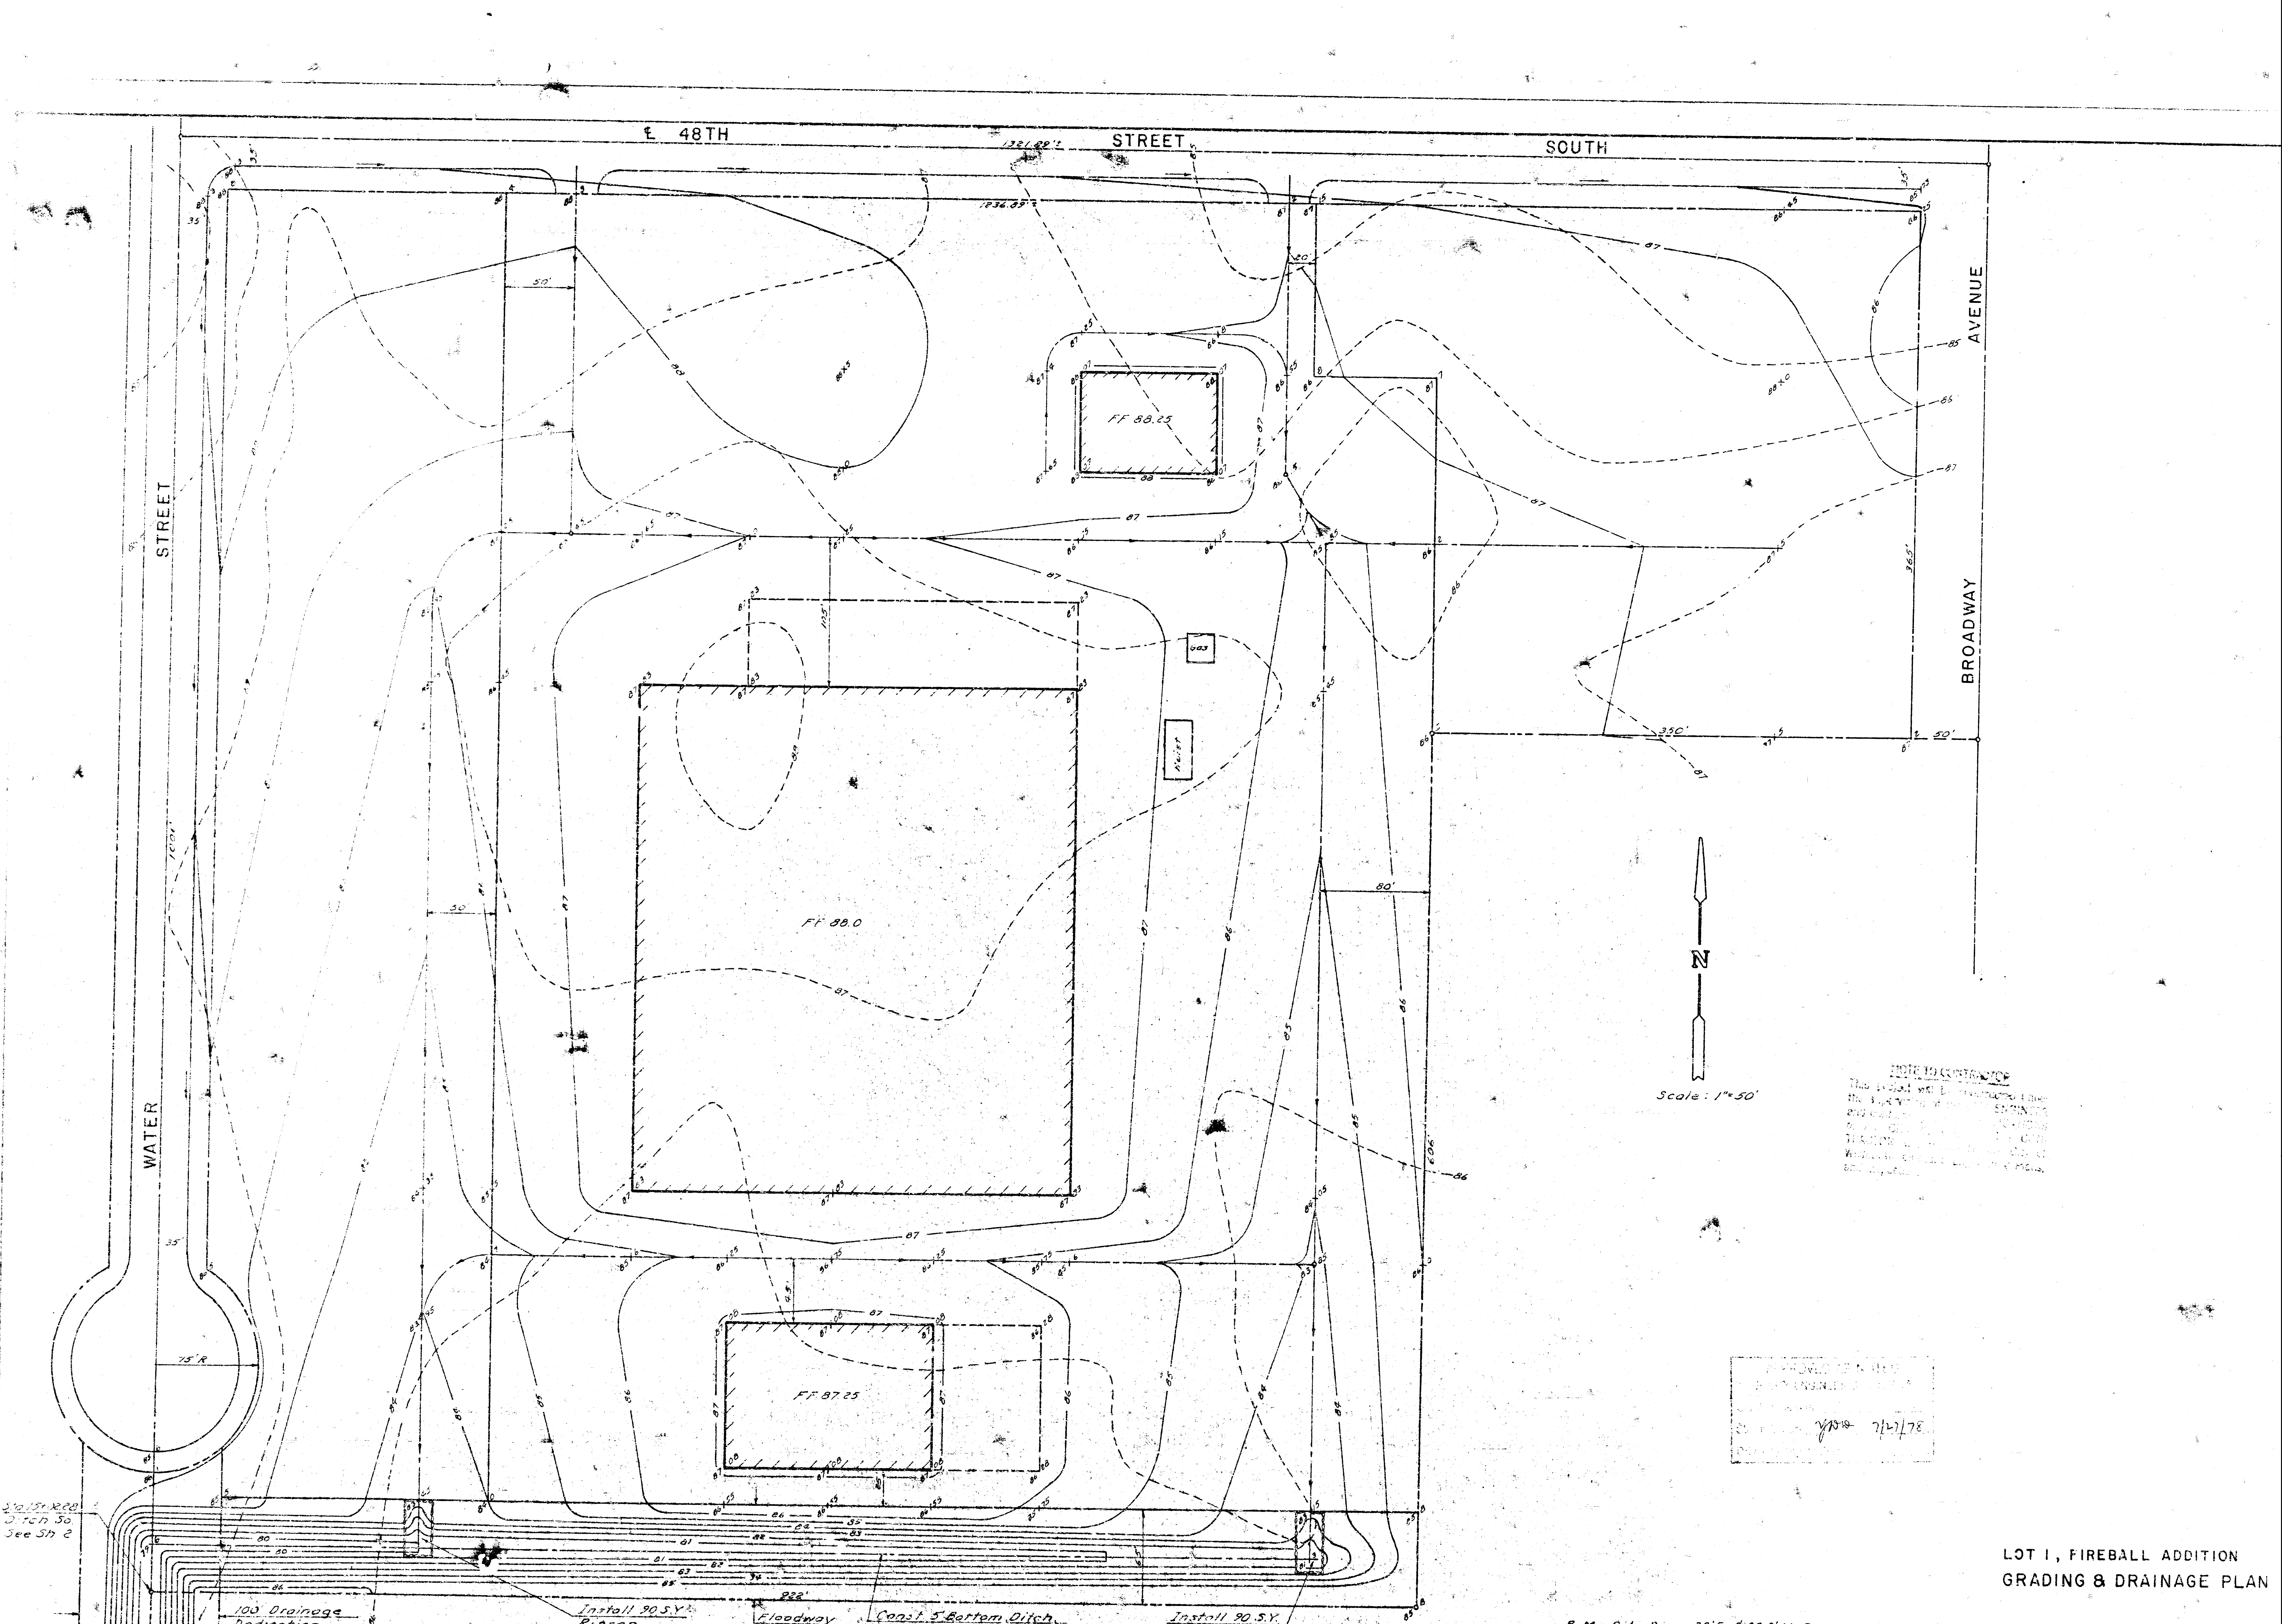
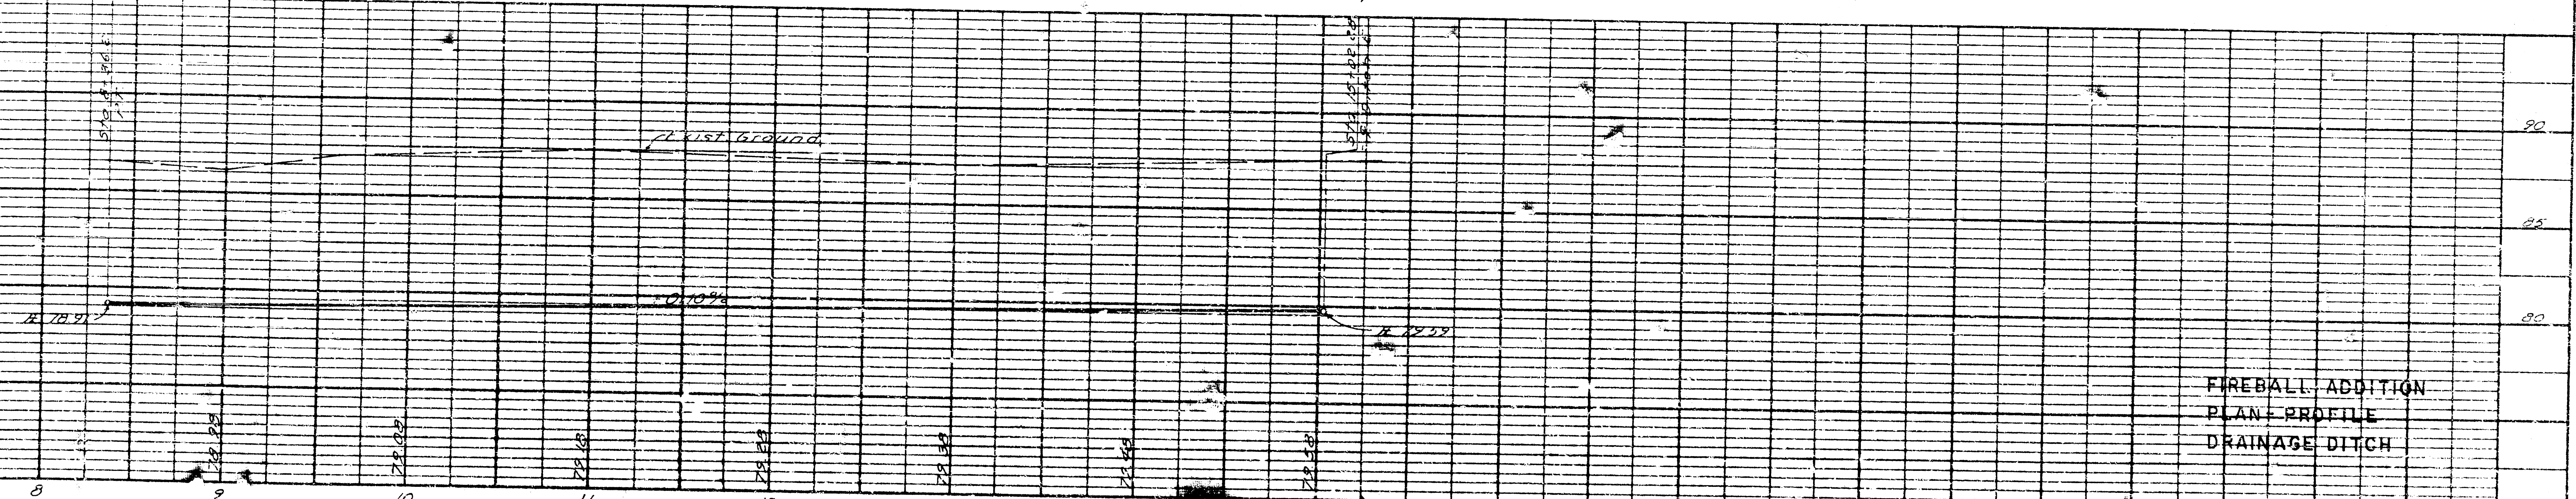


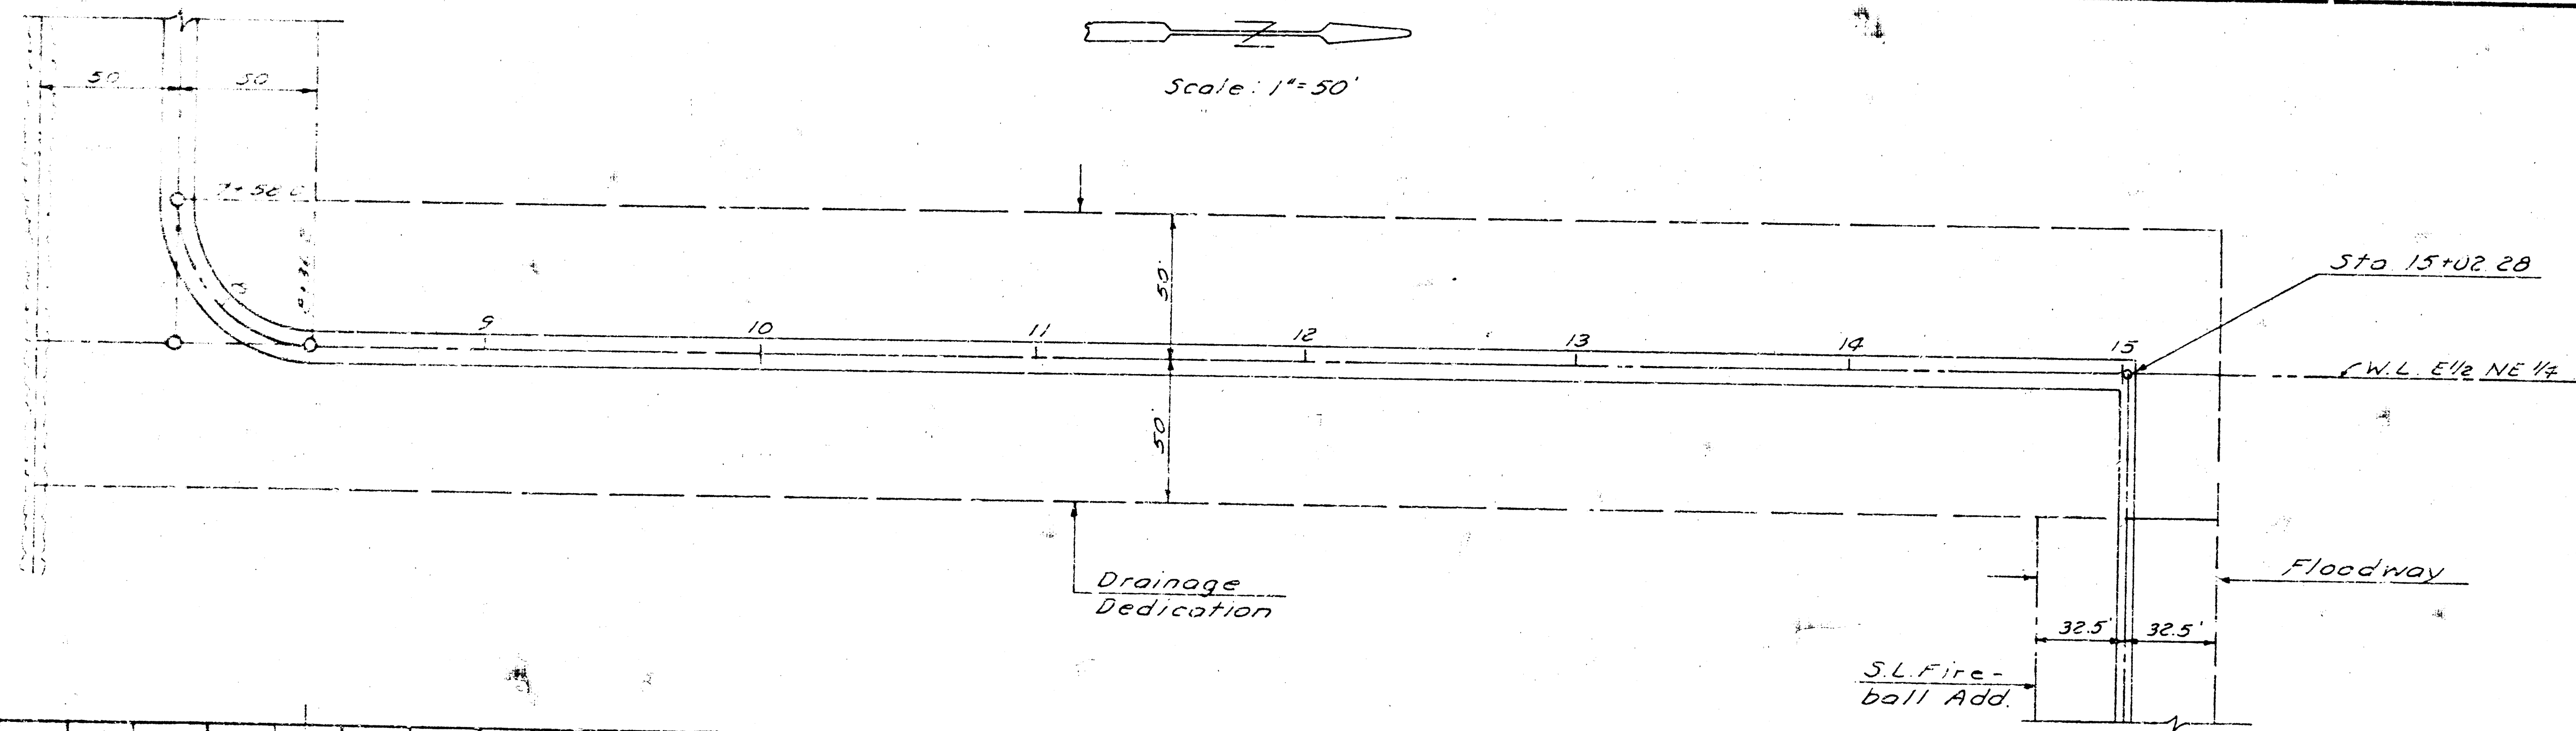

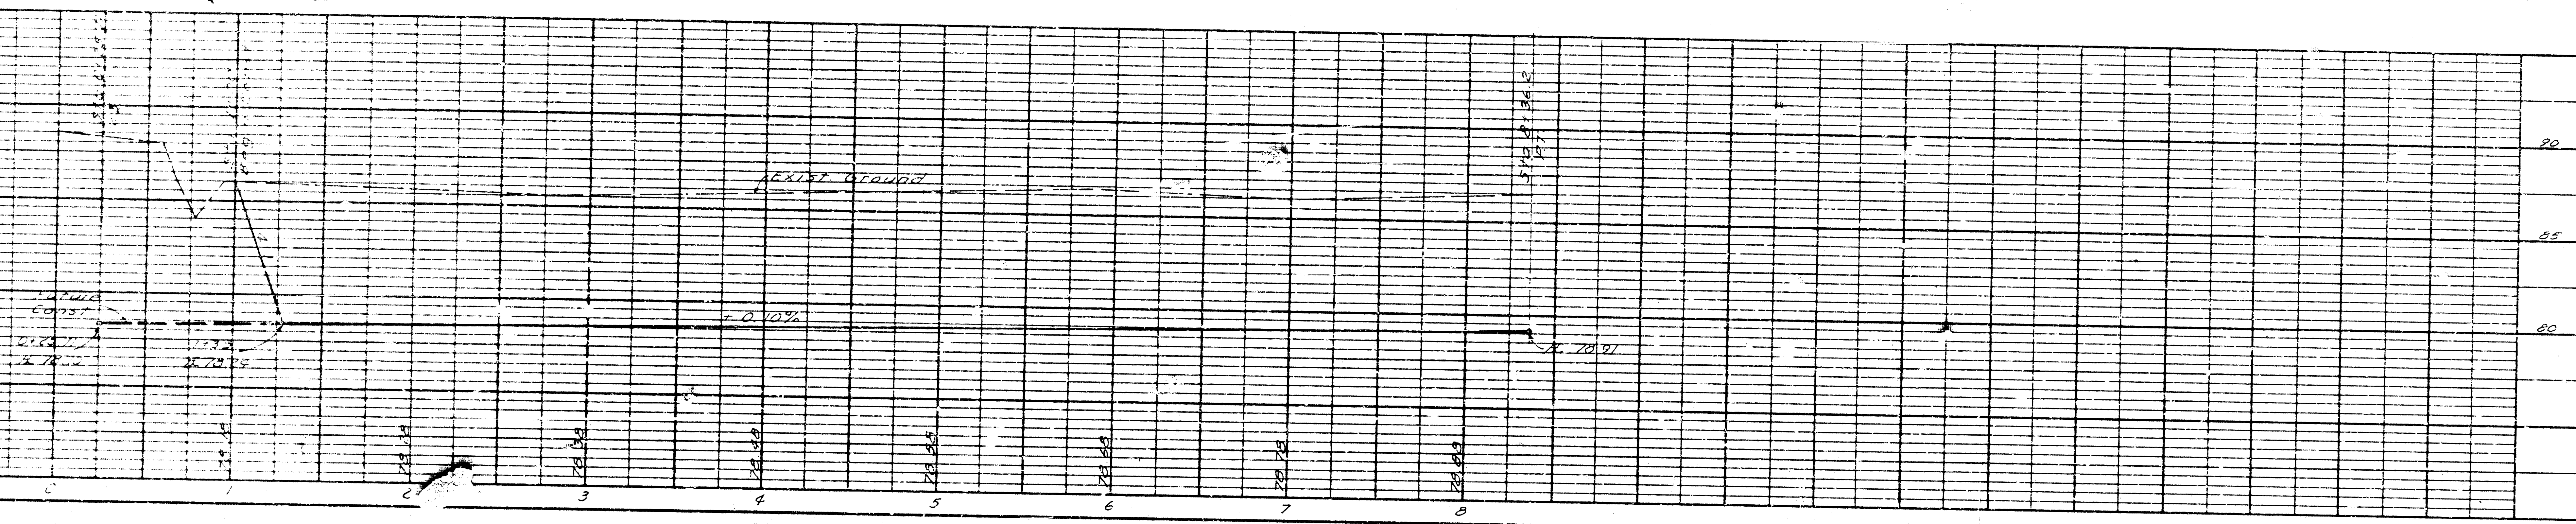

FIREBALL ADDITION
PLAN-PROFILE
DRAINAGE DITCH

FIREBALL GRADING SECTION

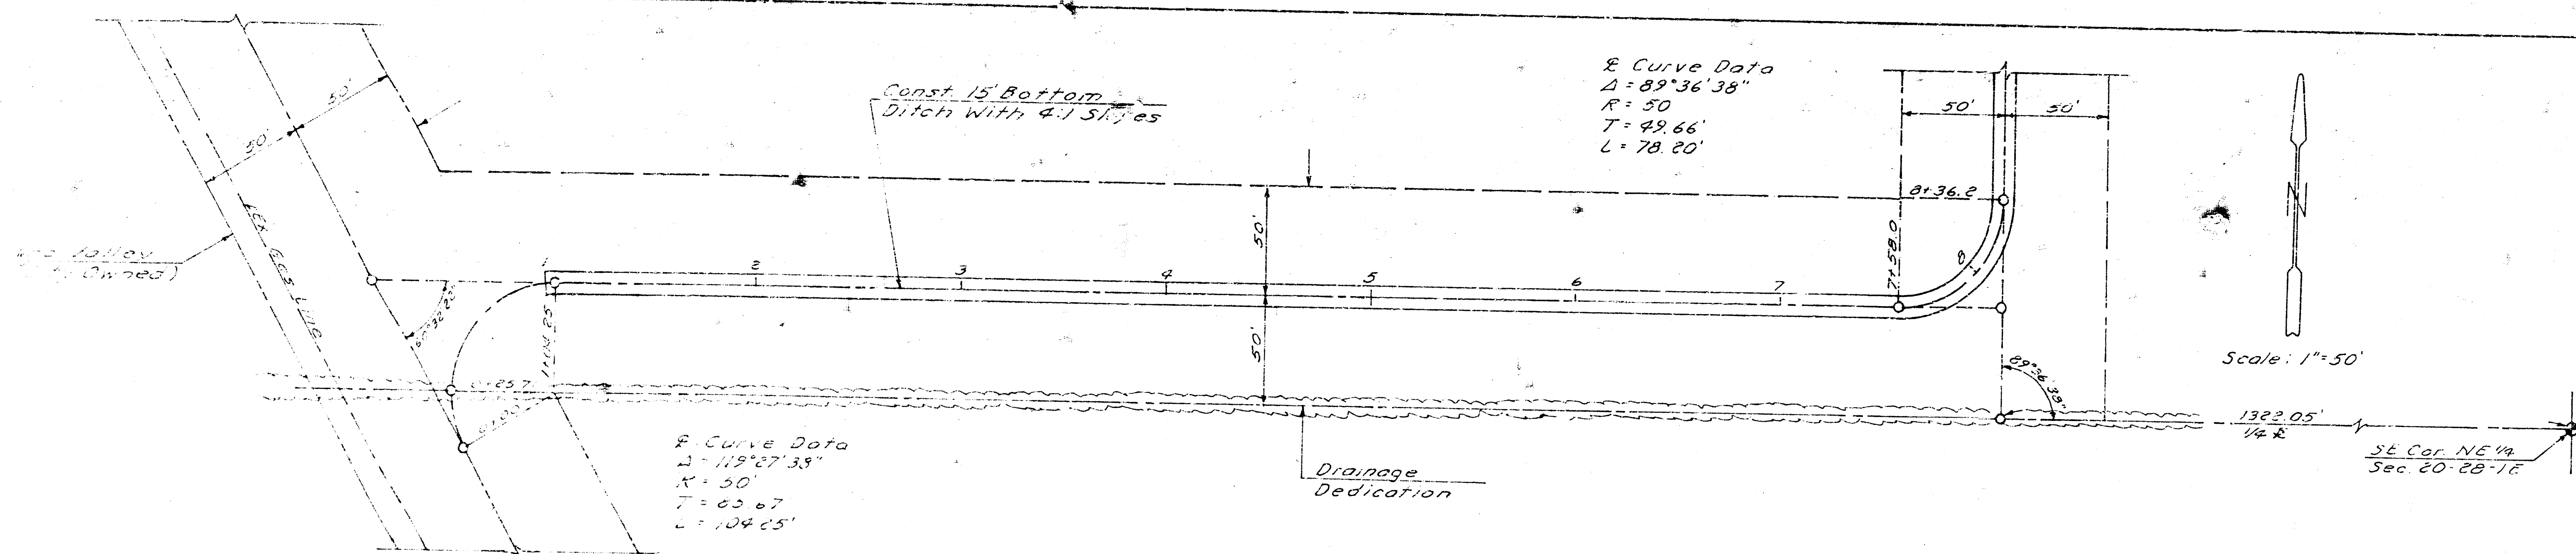