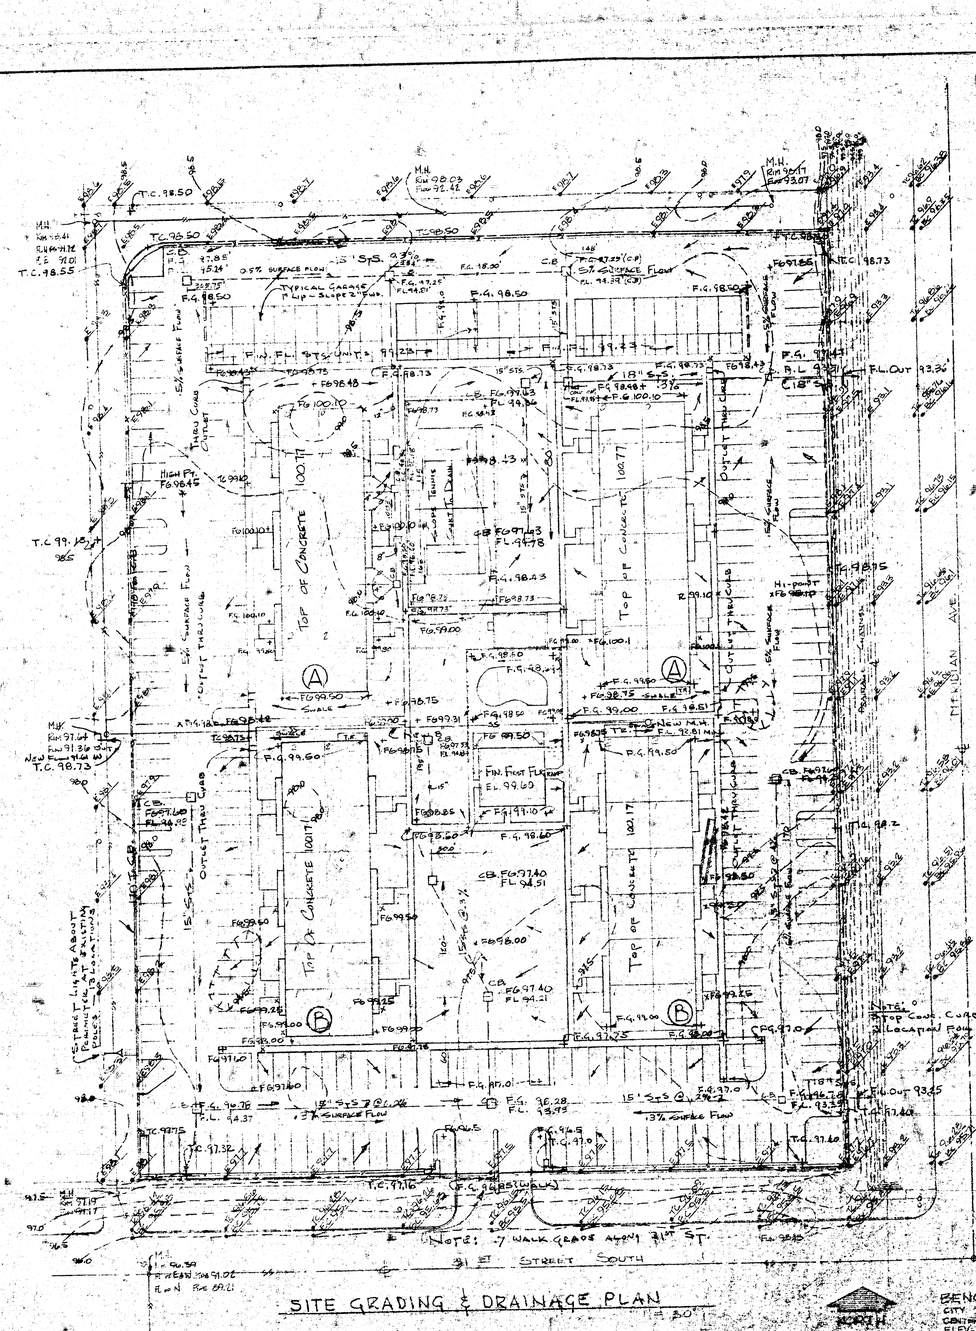


LAWRENCE E. WELLS
ARCHITECT
254 LAURA, SUITE 205 WICHITA, KANSAS 67211


11 Oct 79 Revised Site Grading To Include Inlet Details


DATE 20 Sept 79
DRAWN LEW
CHECKED LEW
REVISED 12 Oct 79


SHEET 1/3
PROJECT 8316
PLAN NO. C-3425


PLAZA WEST APARTMENTS
SITE GRADING PLAN

FILMED FROM THE BEST AVAILABLE COPY

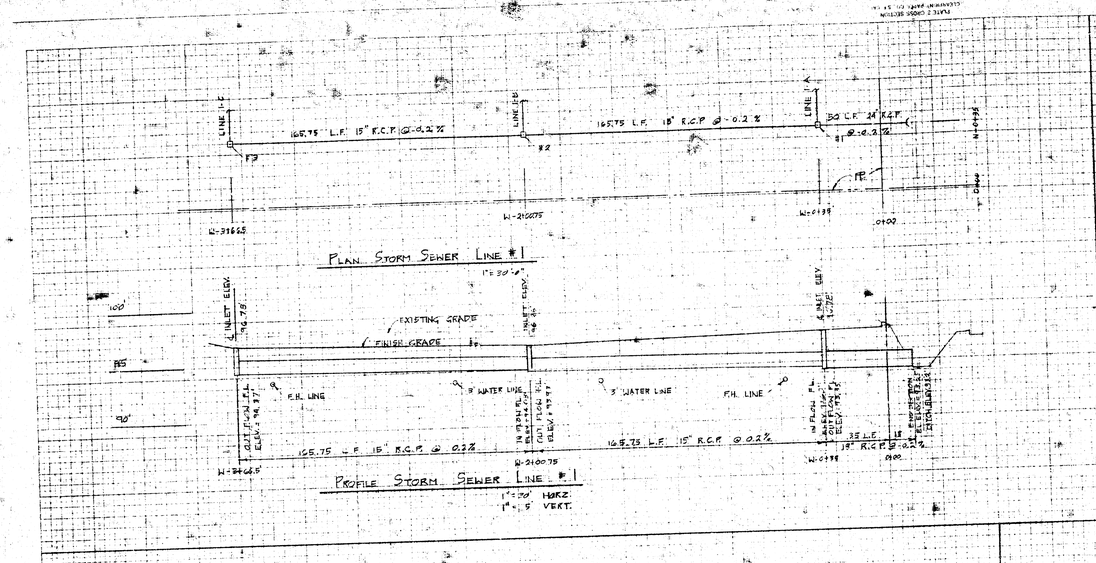

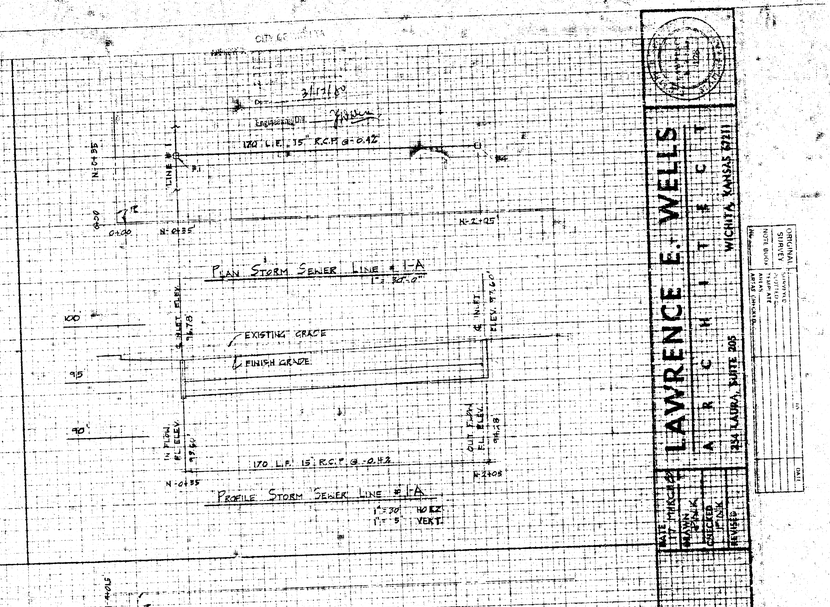

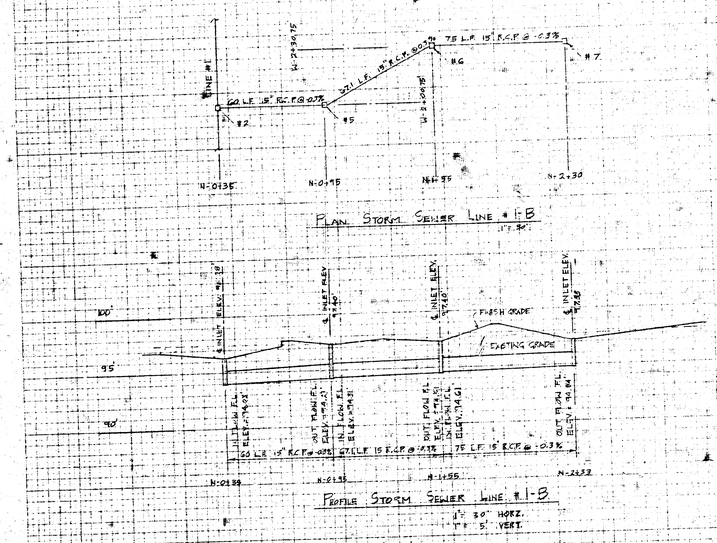

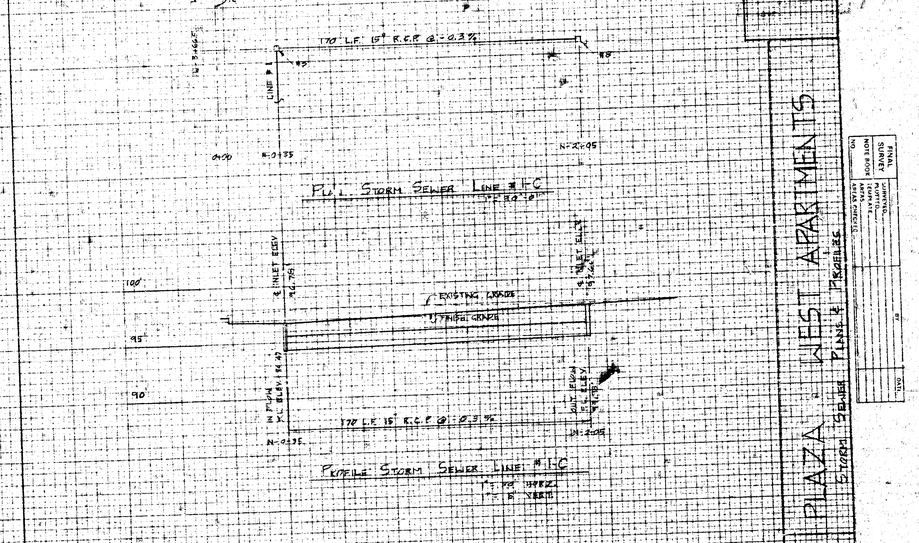


NOTE : HEADWALL DETAIL & INLET DETAILS SEE SHEET 4 OF 32 OF PLANS

LAWRENCE E. WELLS
ARCHITECT
234 LAURA, SUITE 205
WICHITA, KANSAS 67211

44 UNIT PLAZA WEST APARTMENTS
STORM SEWER PLAN & PROFILES

2/3

FILMED FROM THE BEST AVAILABLE COPY

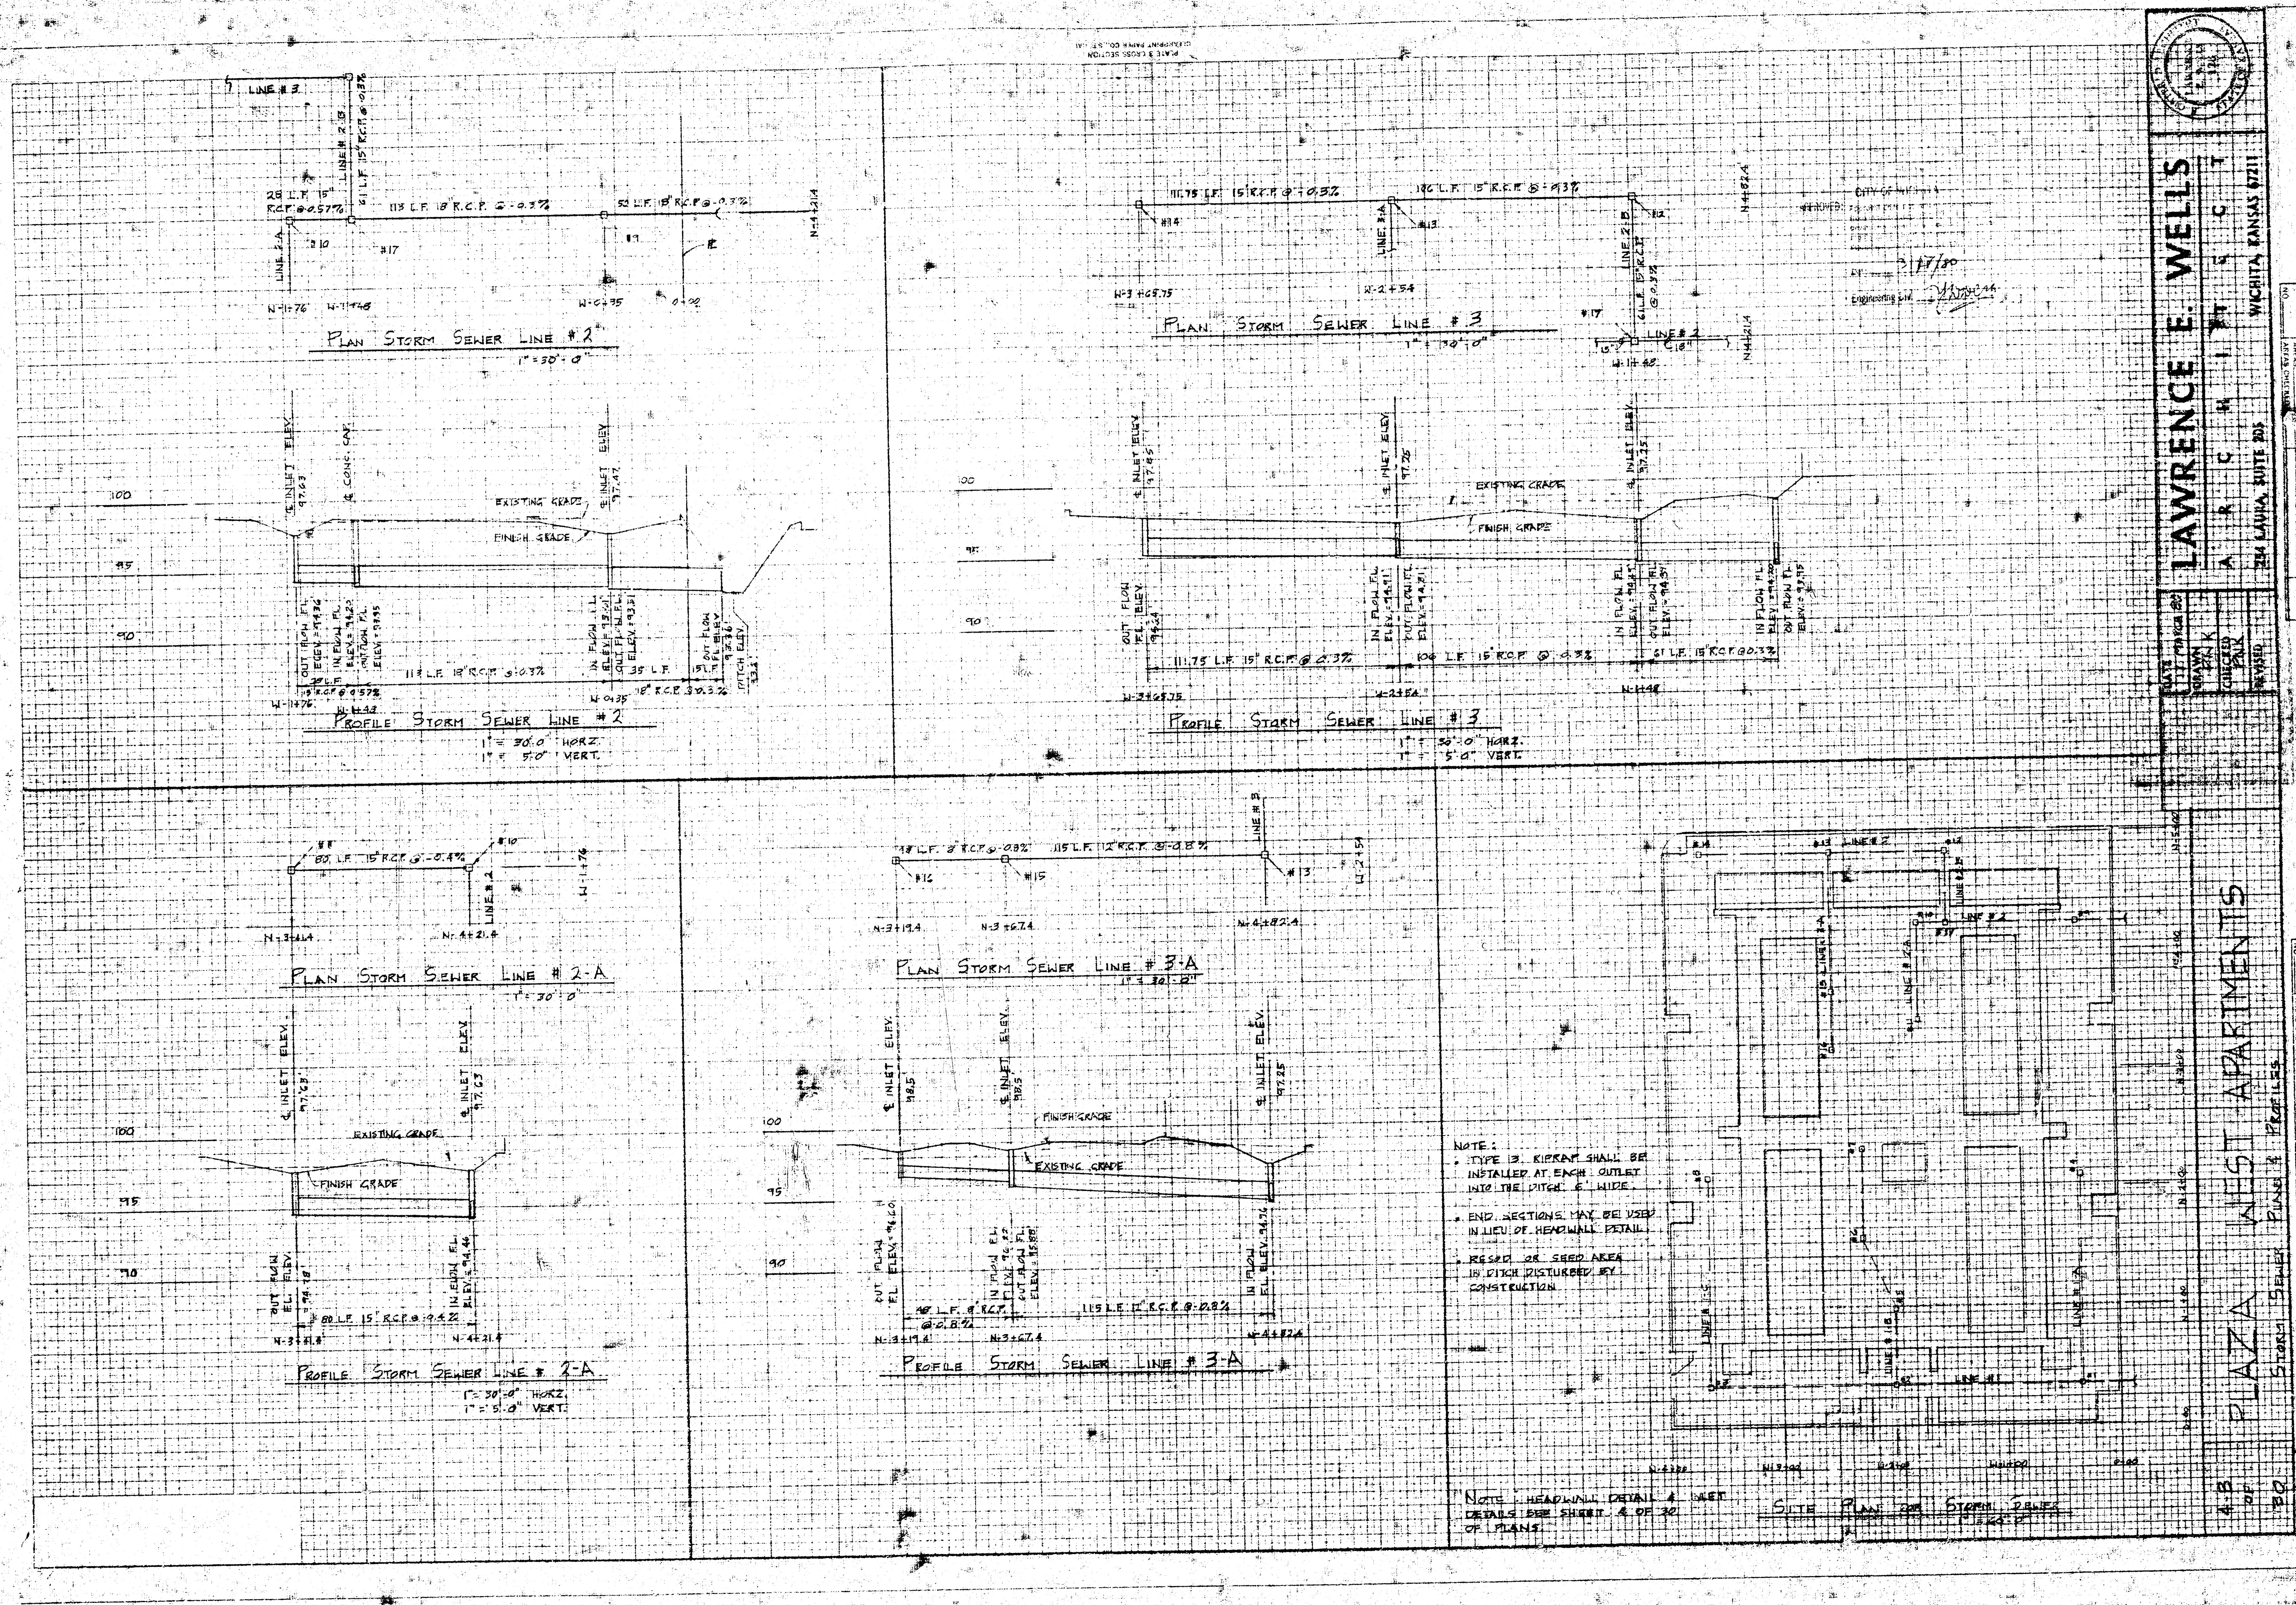

19 10 3 4

FILMED FROM THE BEST AVAILABLE COPY