
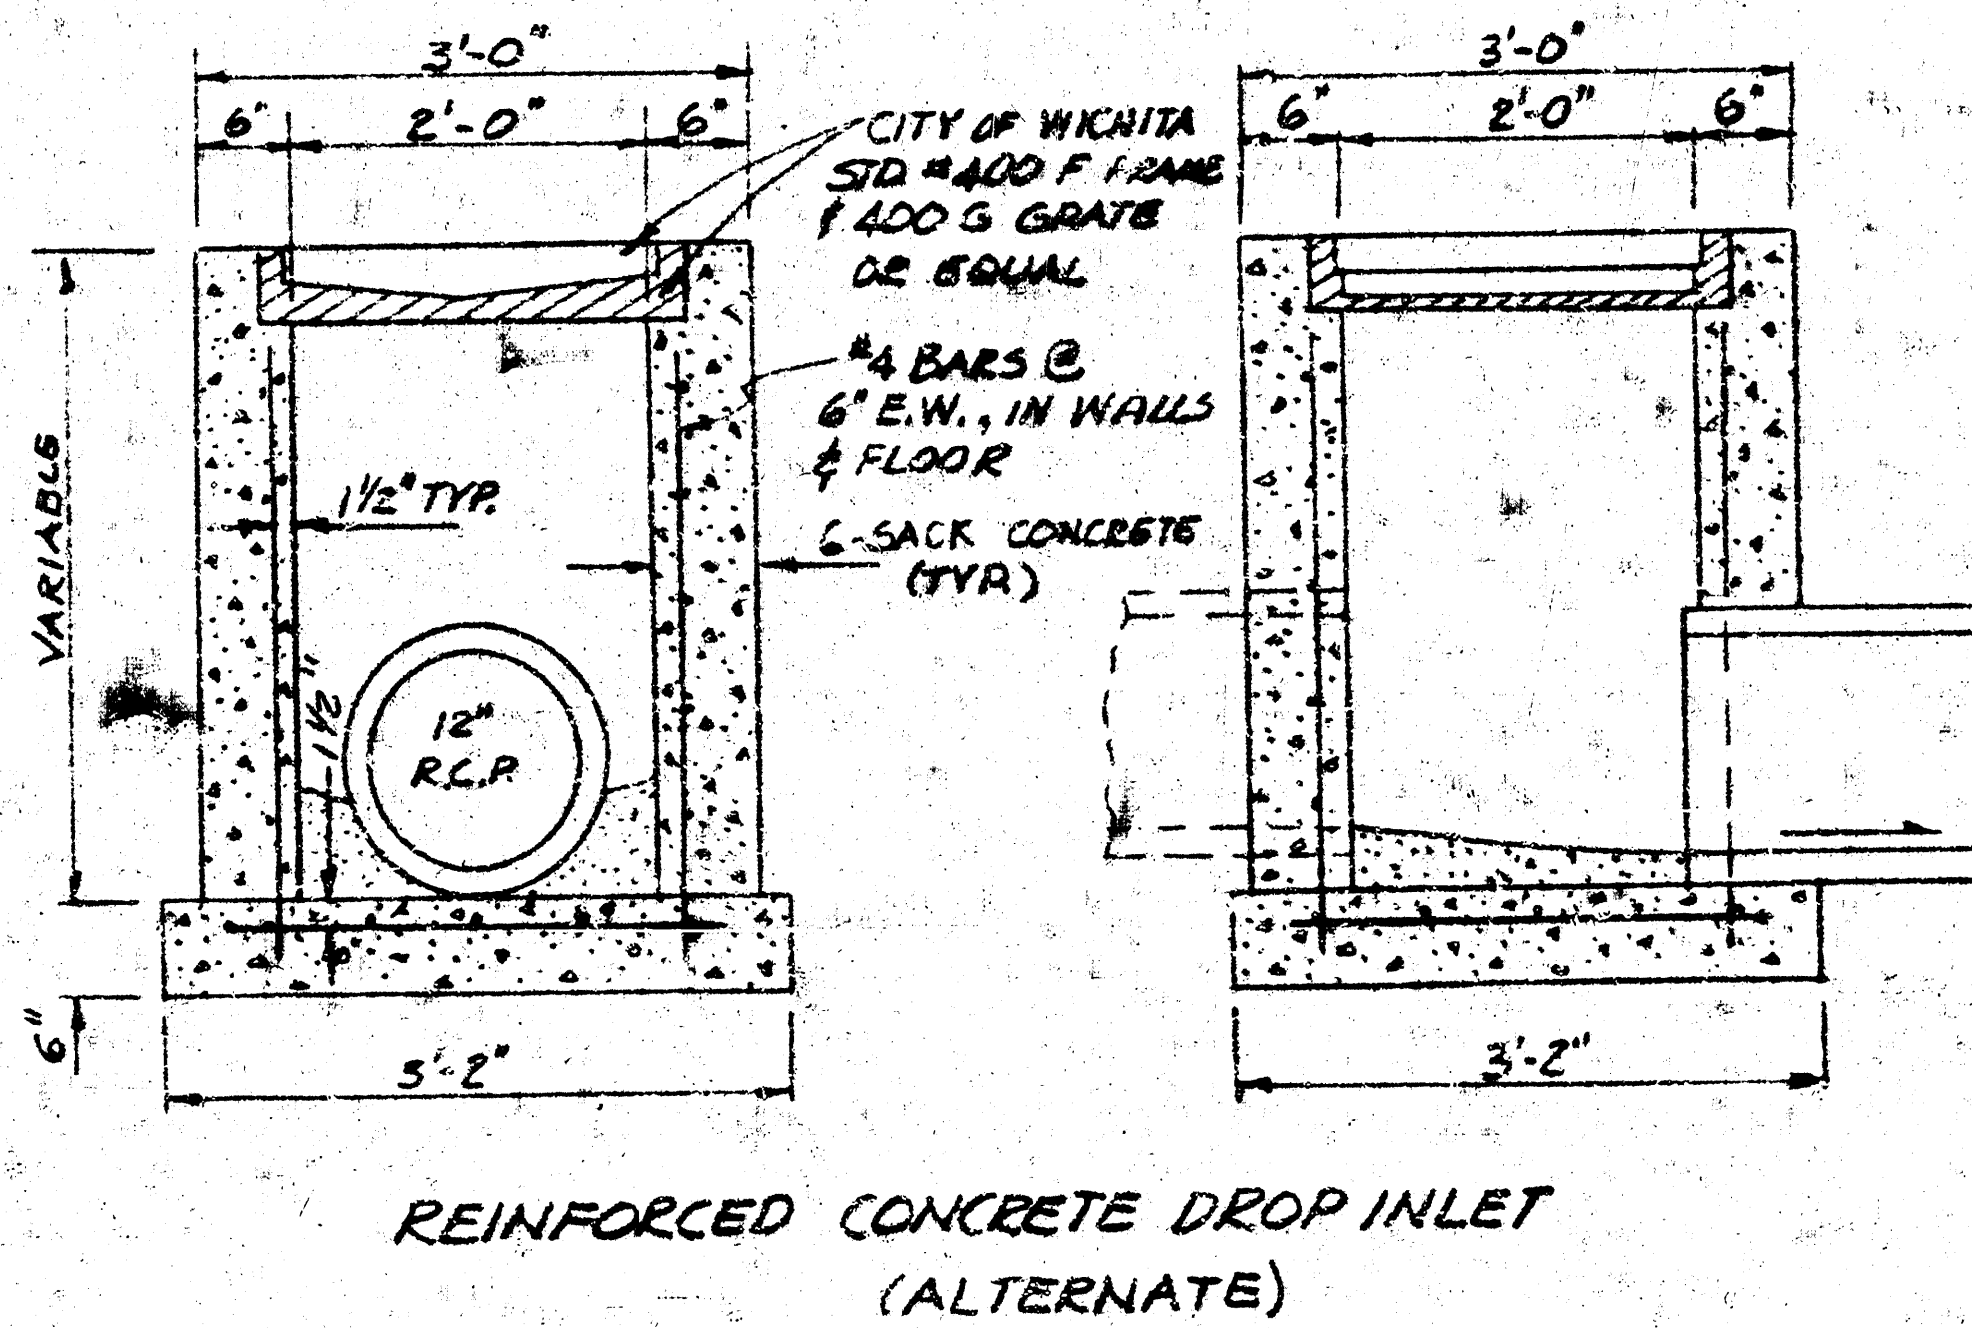


PLAN	DATE	
	BY	
	SURVEYED	
	NOTES BOOK	

PROFILE	DATE	
	BY	
	SURVEYED	
	NOTES BOOK	

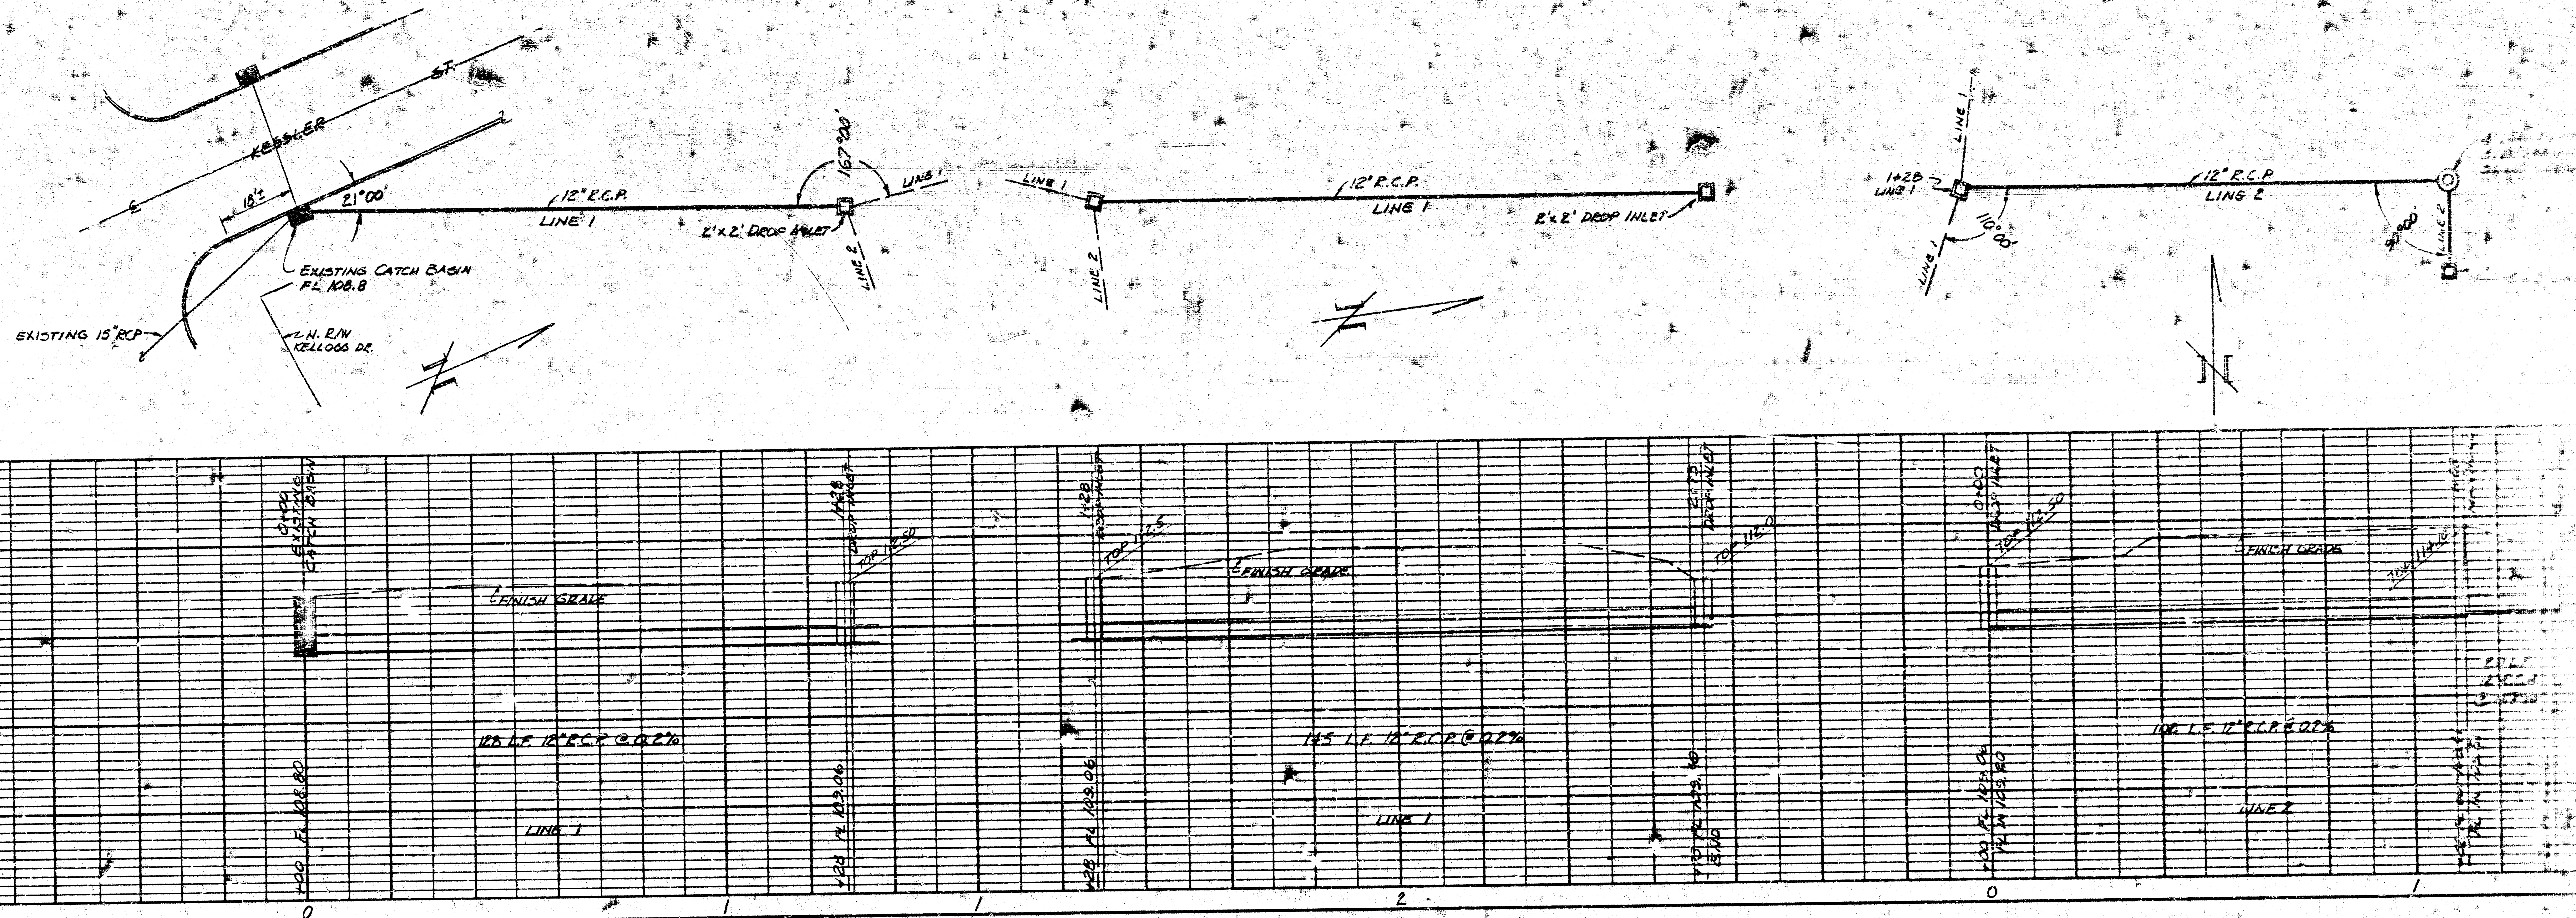


- NOTES:
1. MANHOLE TO BE 4' DIA. BRICK, WICHITA STANDARD DESIGN.
 2. DROP INLET CATCH BASINS TO BE WICHITA STANDARD DESIGN OR (ALTERNATE) CATCH BASINS SHALL BE REINFORCED CONCRETE W/ 6\"/>

2/21/74

James T. Jody

SCALE
1\"/>

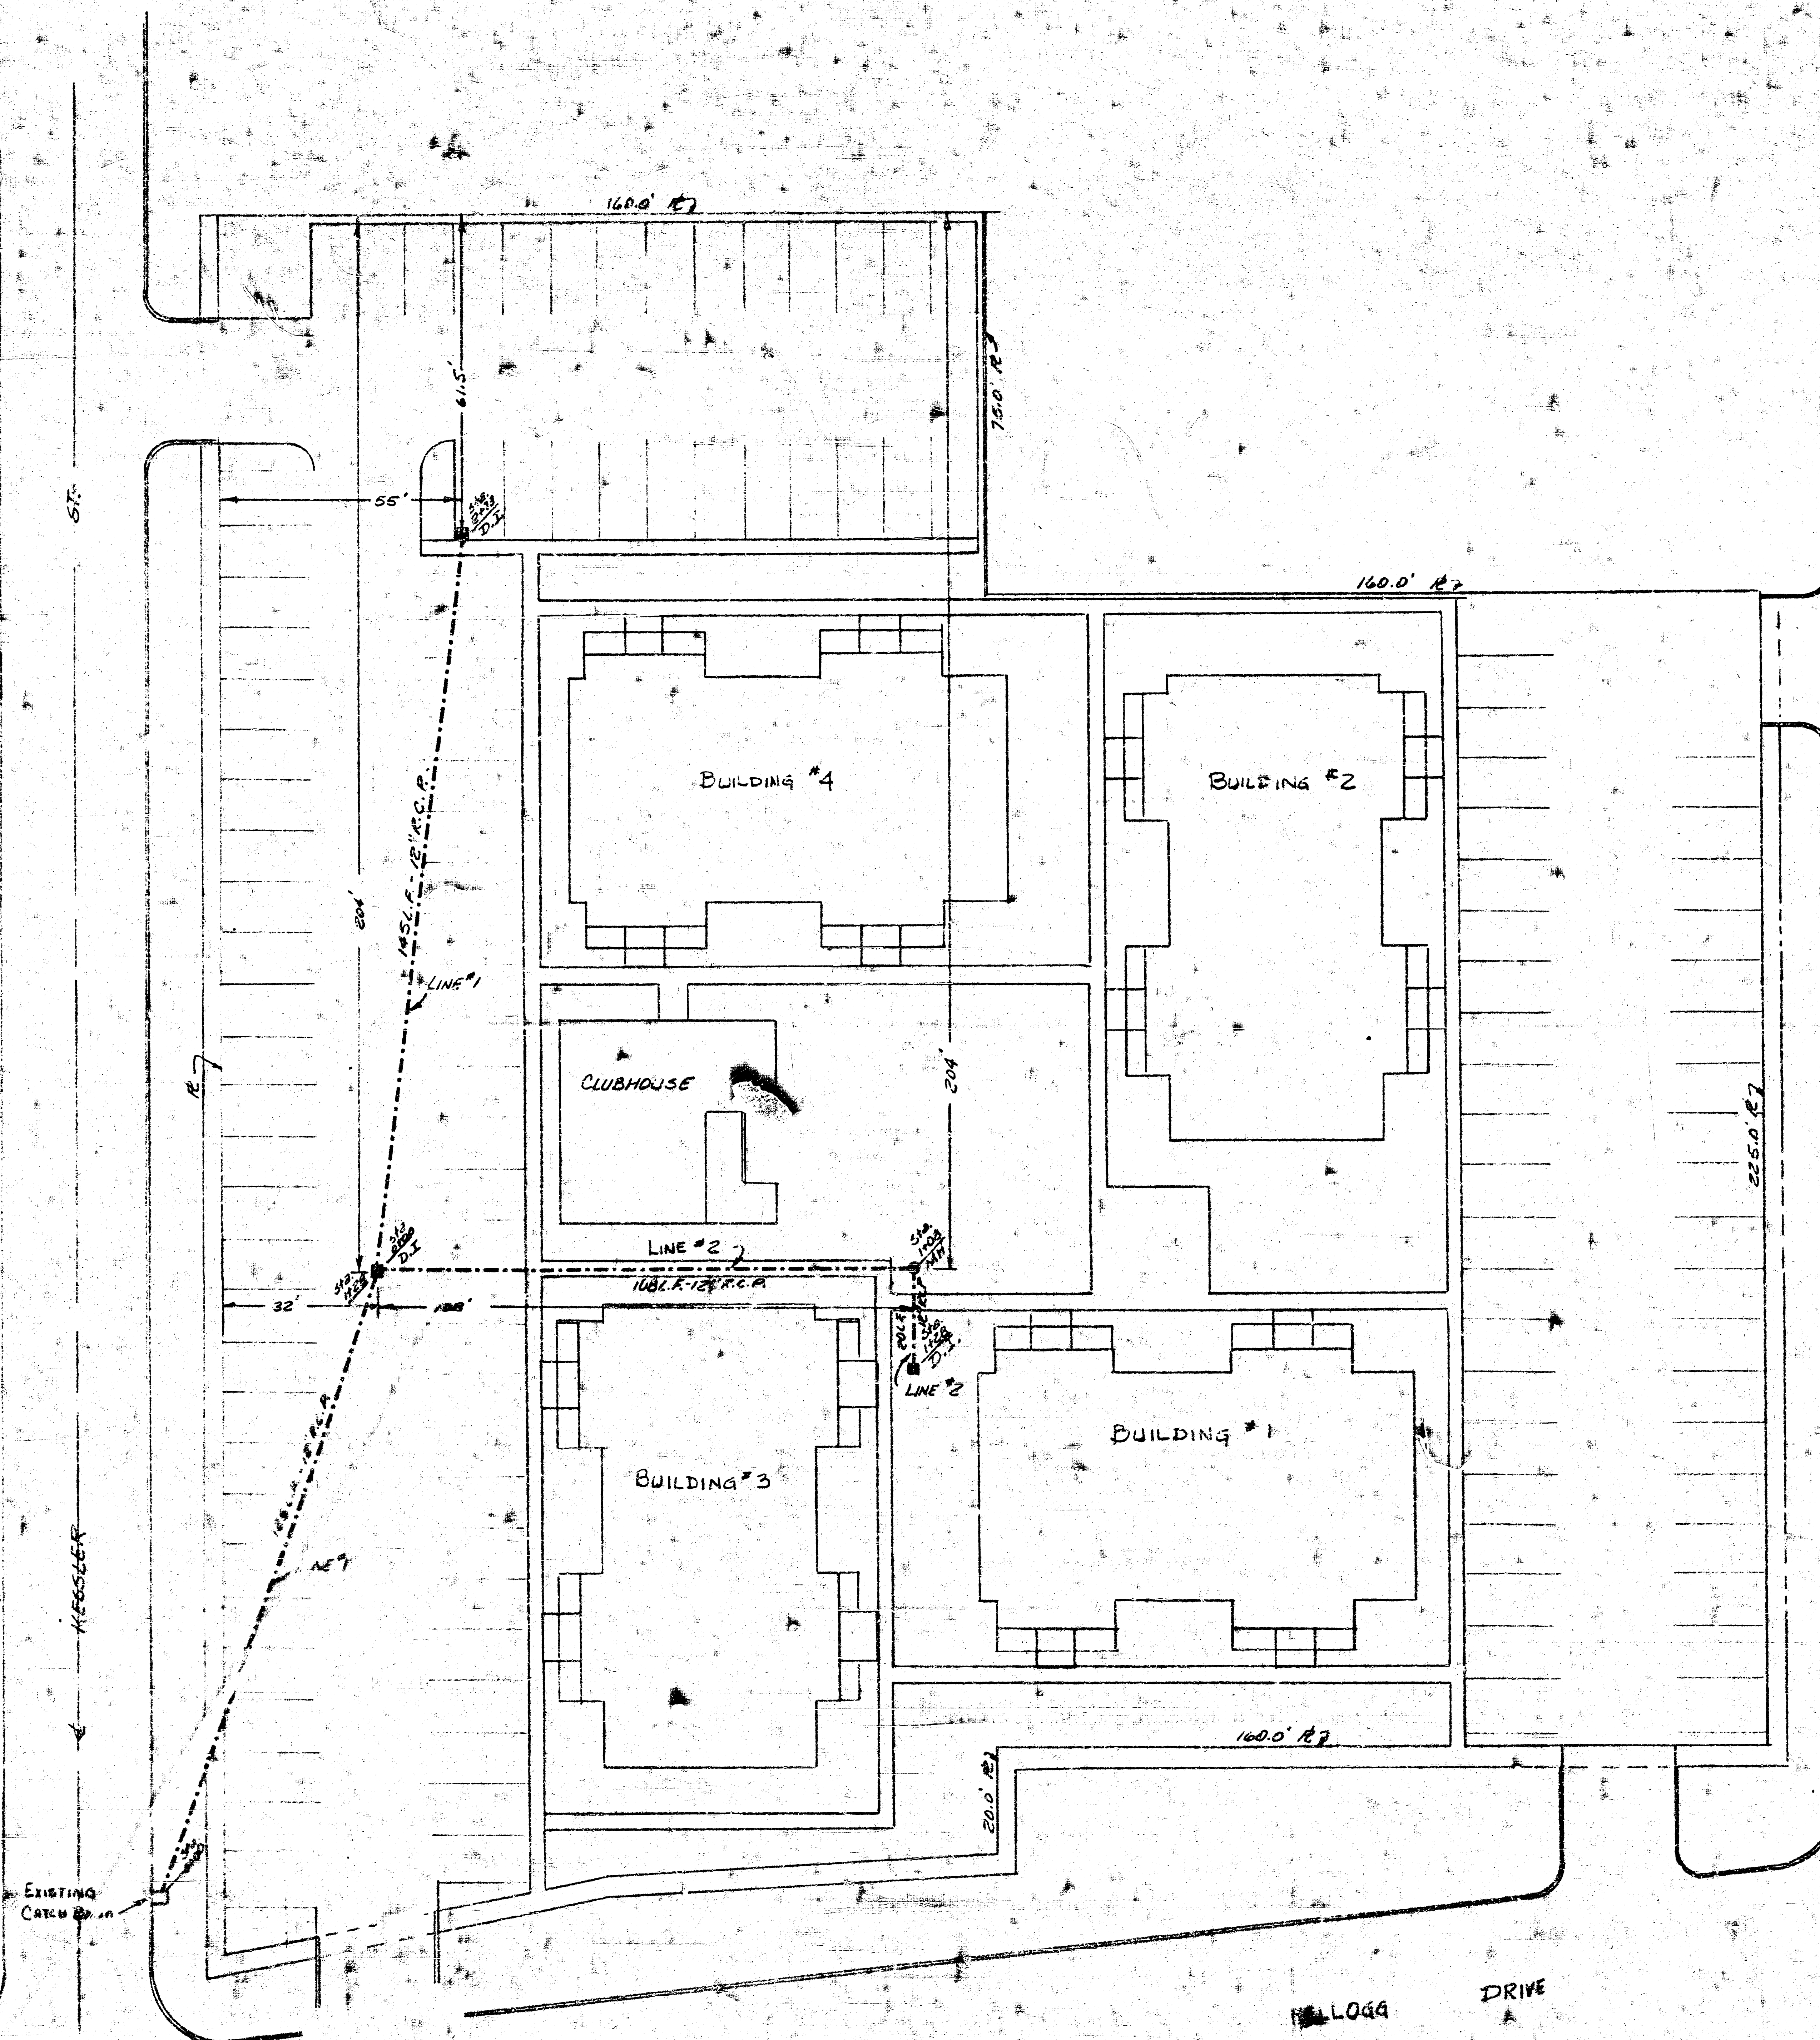

NO LOGG DRIVE