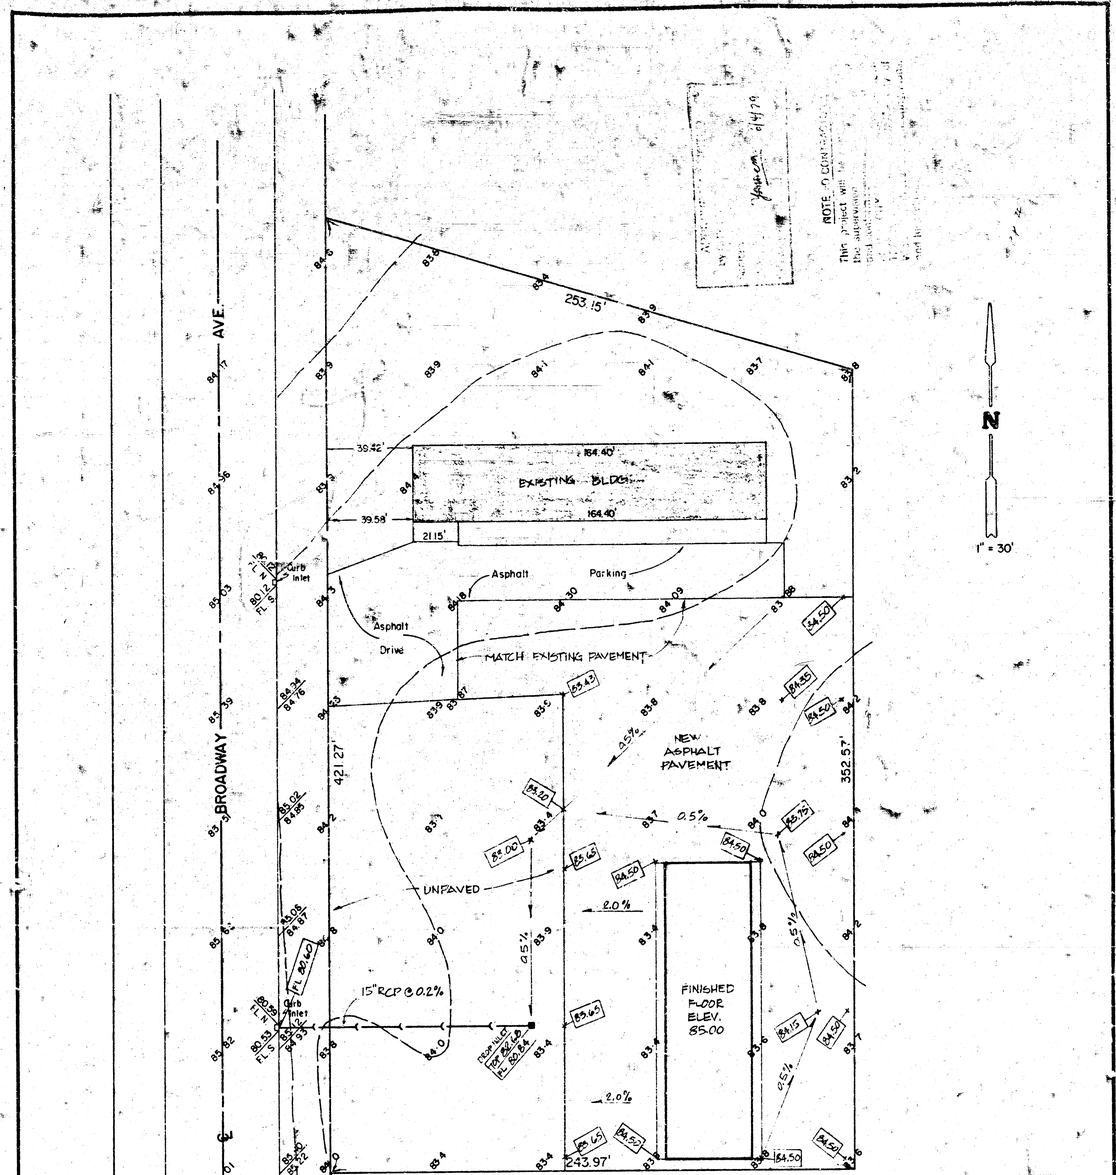


MOEHRING & ASSOCIATES
CONSULTING ENGINEERS
WICHITA

LOT GRADING PLAN
WALT WHITE ADDITION

TO WICHITA, SEDGWICK COUNTY, KANSAS

PRIVATE STORM SEWER
468 76 245 80774 000 000 008

1/2

FILMED FROM THE BEST AVAILABLE COPY