



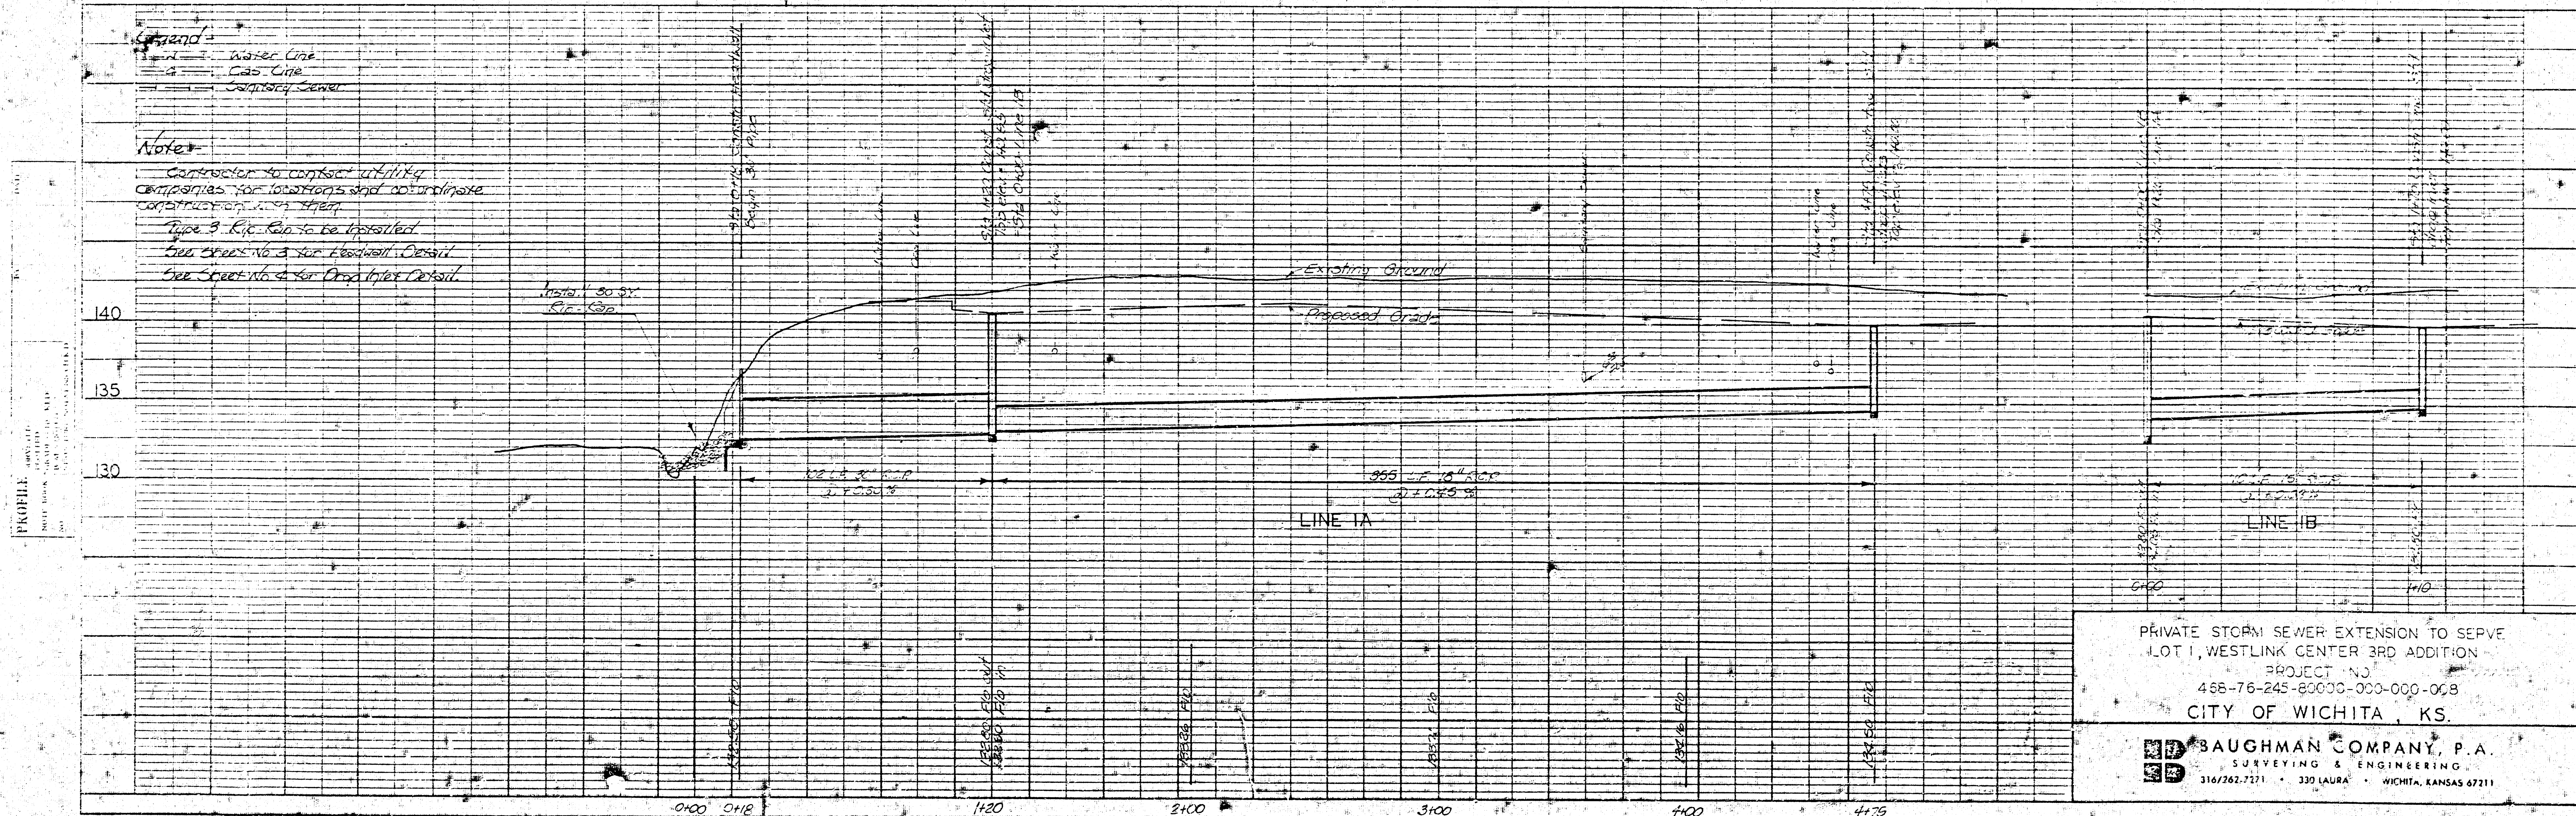

PRIVATE STORM SEWER EXTENSION TO SERVE  
 LOT 1, WESTLINK CENTER 3RD ADDITION  
 PROJECT NO.  
 468-76-245-80000-000-008  
 CITY OF WICHITA, KS.

**BAUGHMAN COMPANY, P.A.**  
 SURVEYING & ENGINEERING  
 316/262-7271 • 330 LAURA • WICHITA, KANSAS 67211

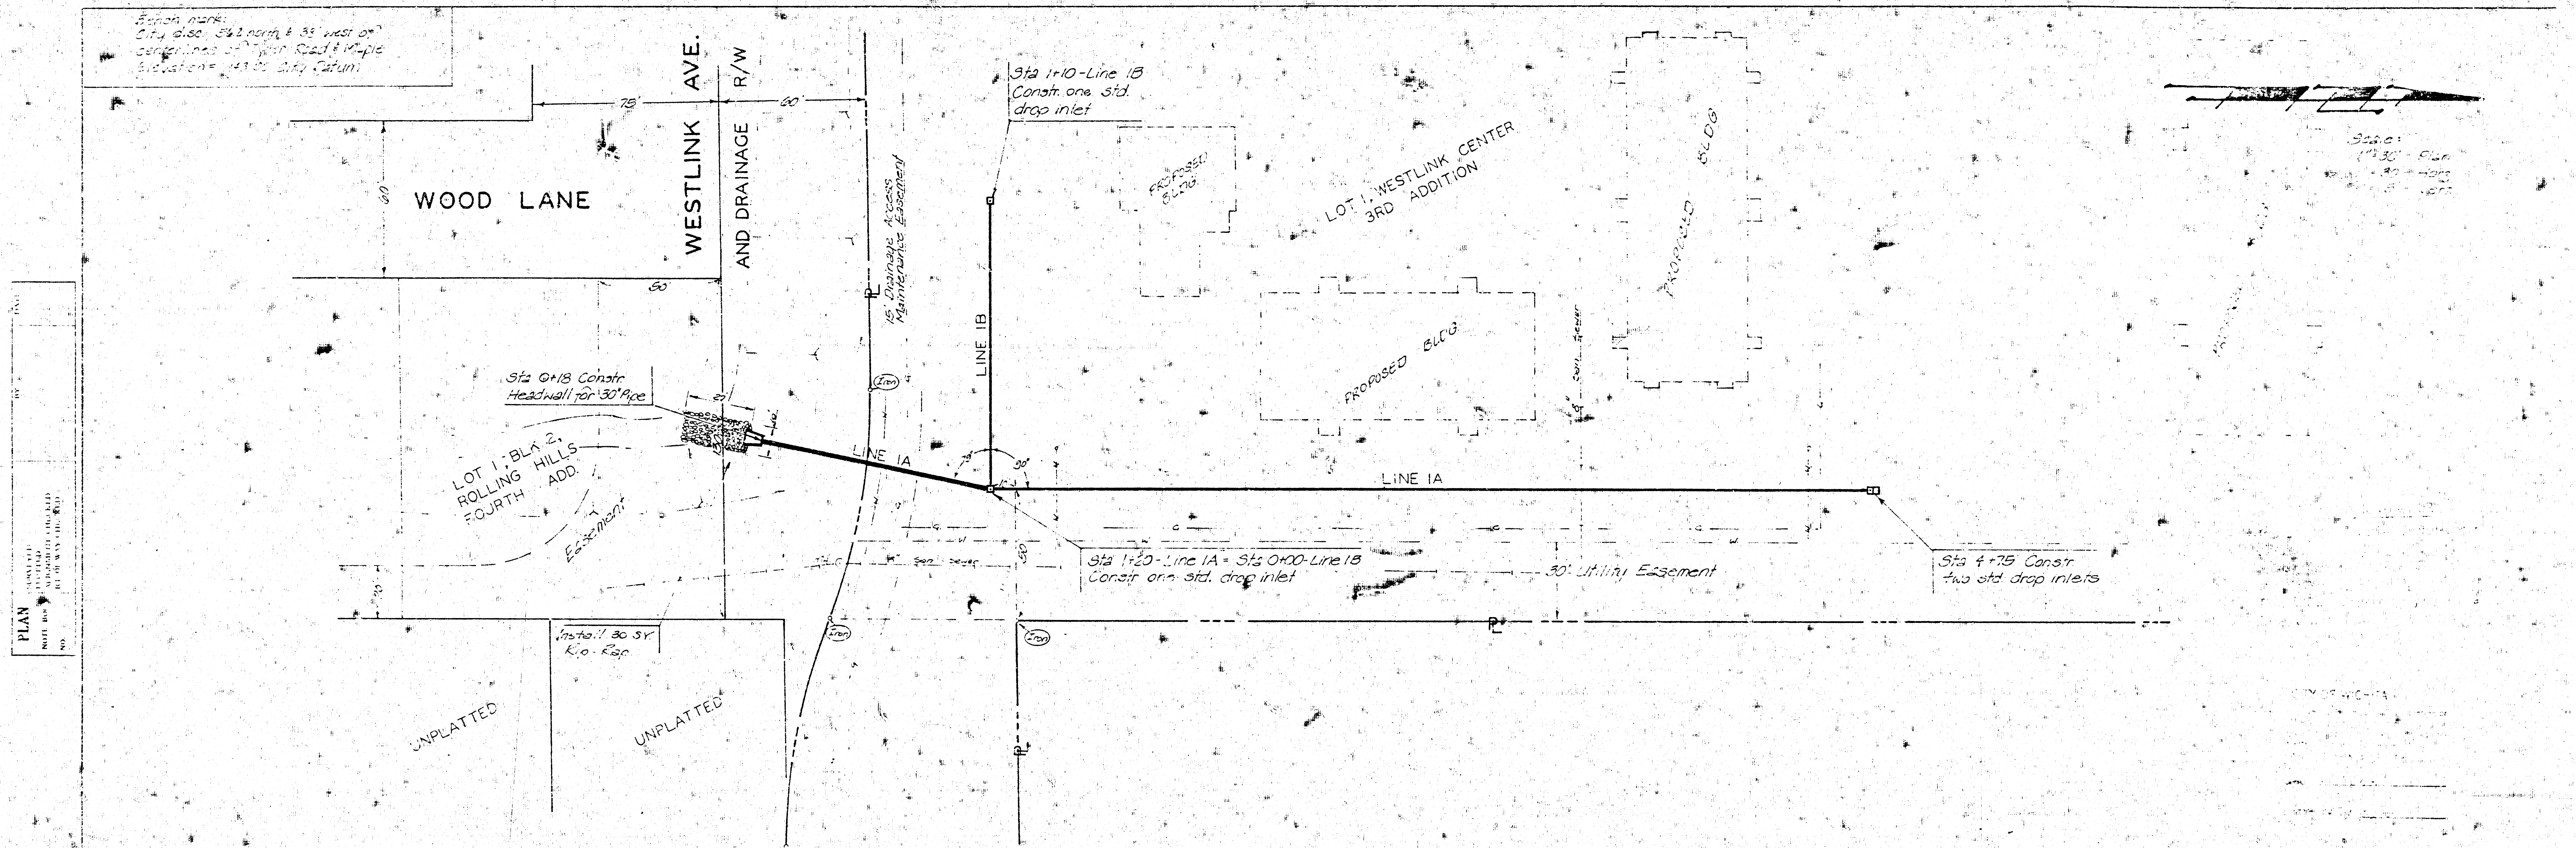