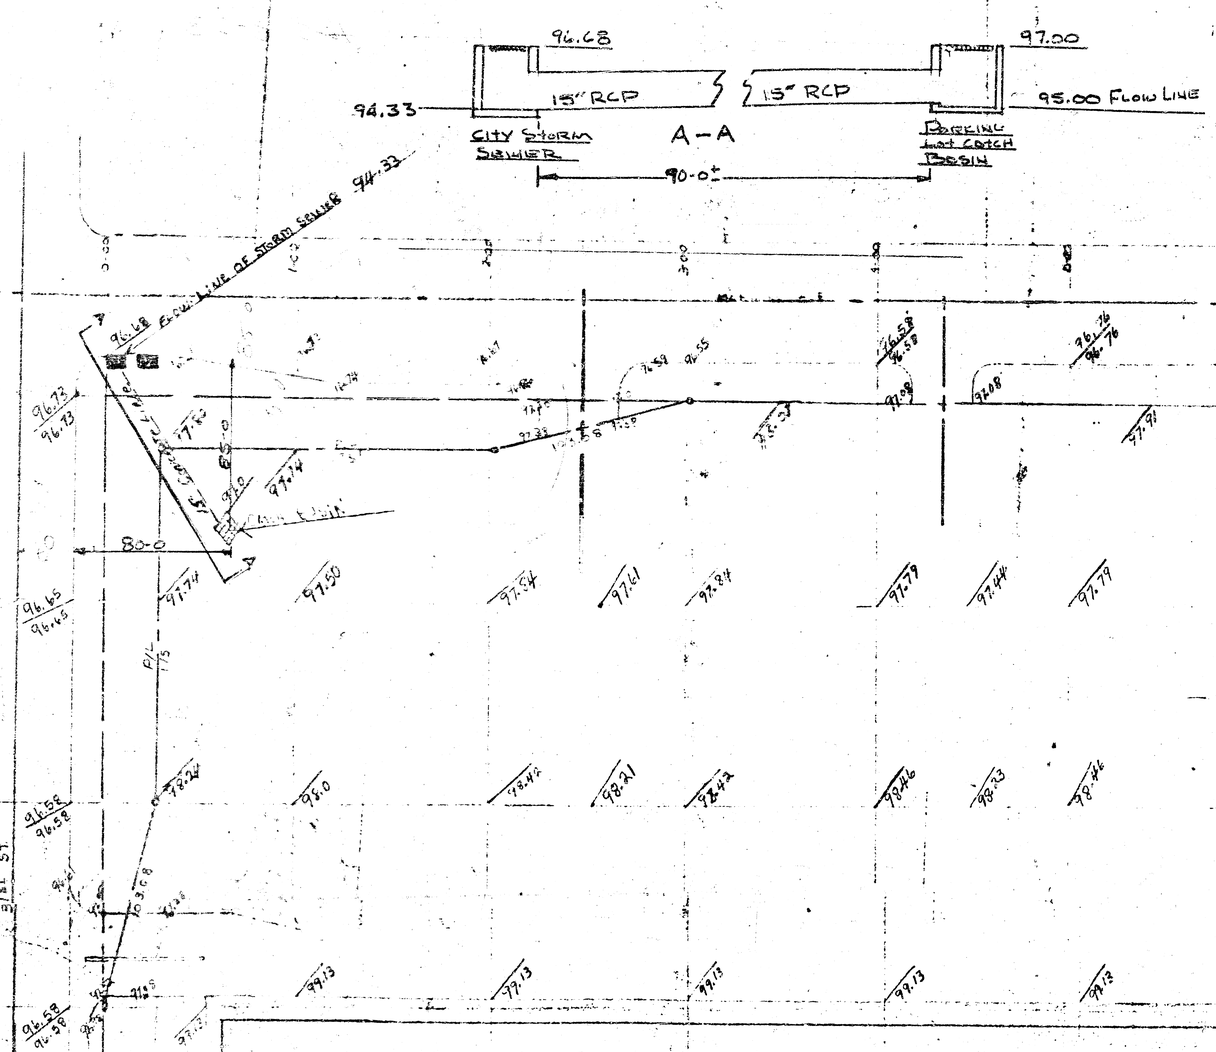


SITE GRADING PLAN

B.M. 96.93 RR SPIKE PP N.E. COR. 31st & St. CLAIR

EXISTING ELEV.
FINISH ELEV.

Southwest PLAZA

SCALE: 1" = 40-0" APPROVED BY: