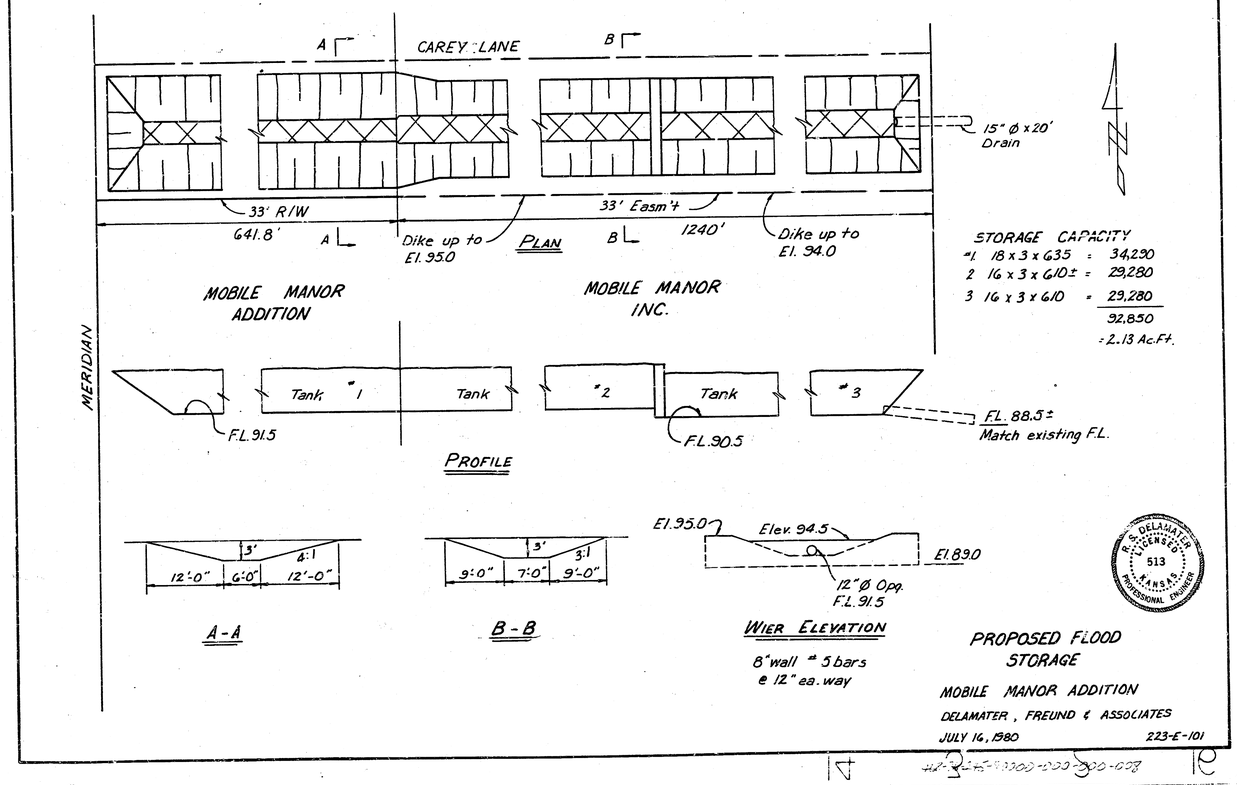


STORAGE CAPACITY

#1	18 x 3 x 635	=	34,230
2	16 x 3 x 610 ±	=	29,280
3	16 x 3 x 610	=	29,280
			92,850

= 2.13 Ac.Ft.

R. S. DELAMATER LICENSED 513 KANSAS PROFESSIONAL ENGINEER

PROPOSED FLOOD STORAGE

MOBILE MANOR ADDITION

DELAMATER, FREUND & ASSOCIATES

JULY 16, 1980 223-E-101

FILMED FROM THE BEST