B.M. 1278.8' CITY STANDARD DISC N.W. Cor. RIVER BRIDGE ON AMIDON S OF 21ST

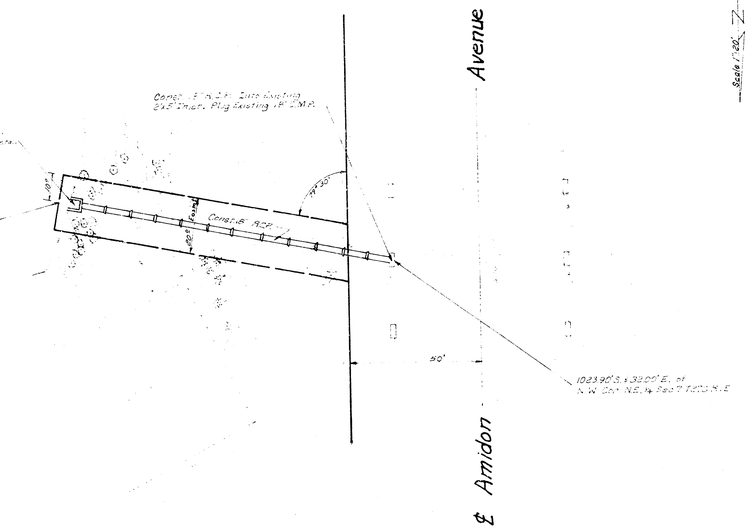

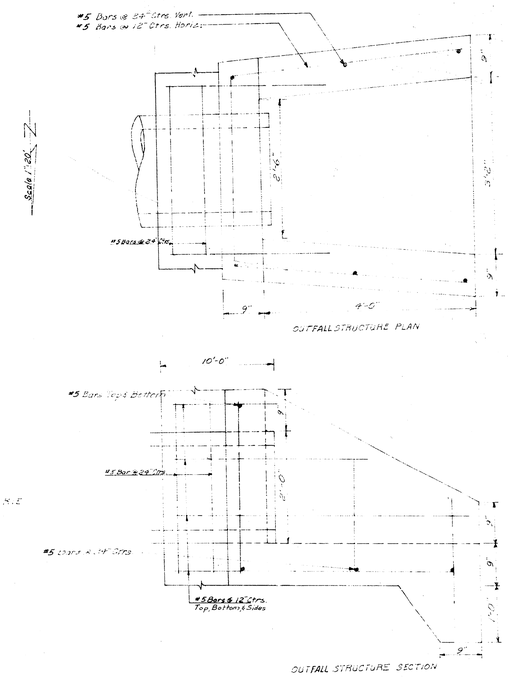

CONCRETE FOR OUTFALL STRUCTURE SHALL HAVE A MINIMUM OF 6 SACKS OF CEMENT PER CUBIC YARD. AIR ENTRAINING AGENTS SHALL BE USED IN ALL CONCRETE. AIR CONTENT SHALL BE BETWEEN 3 AND 6 PERCENT.

ALL REINFORCING STEEL SHALL BE [illegible]

ALL REINFORCING STEEL TO BE INSTALLED IN REINFORCED CONC. ENCASEMENT AND BATTER OF OUTFALL STRUCTURE.

ALL LAPS OF REINFORCING STEEL SHALL BE [illegible] OF 20 BAR DIAMETERS.

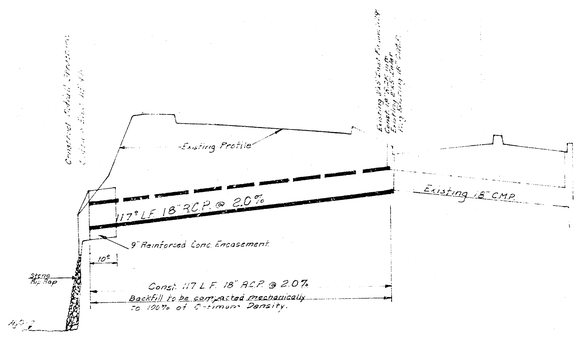

RELOCATION OF EXISTING
DRAINAGE FACILITIES FOR
LAKEVIEW ESTATES 2ND ADD'N.
CITY OF WICHITA, KANSAS
R. W. LINN, CITY ENGINEER
PRIVATE PROJECT
DATE: [illegible]