



1 GRATE DETAIL

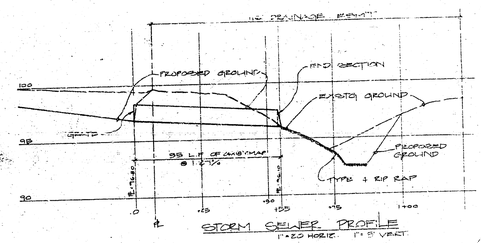

STORM SEWER PROFILE
1"=20 HORIZ. 1"=5' VERT.

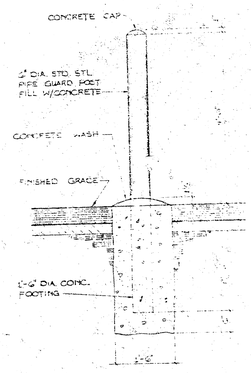

2 GUARD POST DETAIL

Site Grading Plan

LOT 2, BLOCK 1,

KESSLER - KOCH ADDITION

Wichita, Sedgwick County, Kansas

SCALE 1"=50'

BENCHMARK - LINE CUT IN CURB NEAR NORTH-WEST CORNER OF LOT # 2
ASSUMED ELEV. = 100.00
(100.0 ASSUMED = 1001.8 CITY DATUM)

468-76-245-309SD-000-000-008

PRINTS ISSUED		
DATE	PURPOSE	NO.
10-6-78	GRADING & D.E.	
11-6-78	REVISED	
11-16-78	REVISED	
11-20-78	REVISED	
11-29-78	REVISED PER CITY COMMENTS	

FOR CONSTRUCTION:

REVISIONS		
DATE	ITEM	NO.

Cut to Fill = 3,100 CY

DRAWN	CHECKED
VRH	TTS 28 NOV 78

RELATED DRAWINGS

SHELL	
DETAILS	
STRUCTURE	
MECHANICAL	
ELECTRICAL	
OTHER	

SEQUENCE NUMBER

OF ____ SHEETS

LAW COMPANY

YARD

PROJECT NUMBER 7051

KEY PLAN

TENANT

SHEET TITLE

TENANT NUMBER	SHEET NUMBER
	1

OF ____ SHEETS

FILMED FROM THE BEST AVAILABLE COPY