

NOTE TO CONTRACTOR

This project will be constructed under the supervision of the CITY ENGINEER and conforming to the SPECIFICATIONS of the CITY OF WICHITA. The CONTRACTOR will reimburse the City of Wichita for all cost of Engineering, Plans, and Inspection.

CITY OF WICHITA DROP INLET
no scale

APPROVED AS NOTED
By CITY ENGINEER OF WICHITA
Sanitary Sewers
Storm Sewers 10/8/79
Driveway Approaches

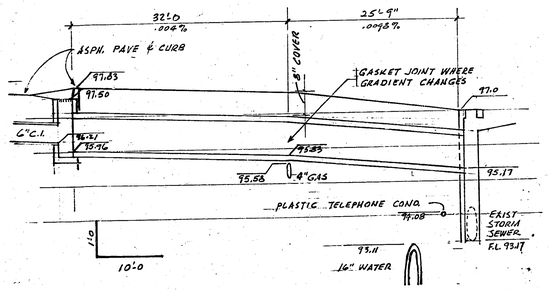

PROFILE

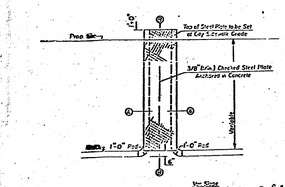

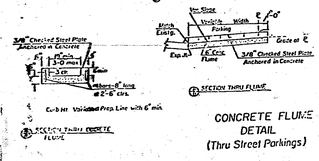

CONCRETE FLUME DETAIL
(Thru Street Parkings)

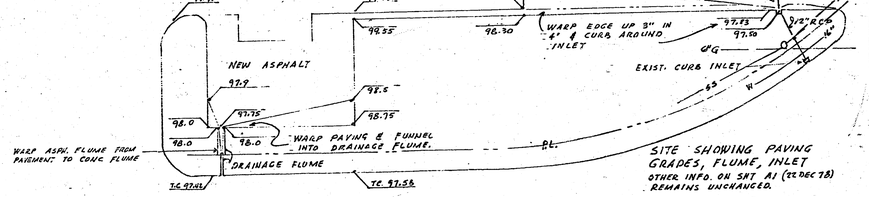

SITE SHOWING PAVING GRADES, FLUME, INLET
OTHER INFO. ON SHT A1 (22 DEC 78) REMAINS UNCHANGED.
REV 4 OCT 79
JOB. # 01742 1 MAR 79
SHEET # SR 1 of 1

NORTH
1"= 50'-0"

99.0 EXIST. GRADE UNCHANGED
99.0 NEW FINISH GRADE

WICHITA PRIVATE STORM SEWER NO.
468 76 245 80719 000 000 008

REGISTERED ARCHITECT
ROBERT L. SCHAEFER
692
STATE OF KANSAS

ADDITION TO KANSAS COLD STORAGE
WICHITA, KANSAS

SCHAEFER & ASSOCIATES P.A.

1/1

FILMED FROM THE BEST AVAILABLE COPY