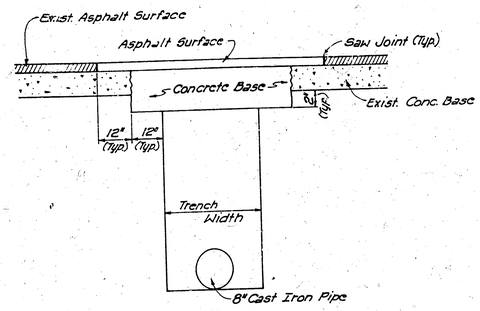

PAVEMENT REPAIR DETAIL

Pavement removal & replacement as per City of Wichita Standard Specifications for Sanitary and Storm Sewers.

B.M.- Rim of M.H. 10' north of the north line of Lewis Street in the center of the alley west of Broadway. El. = 109.56 City Datum.

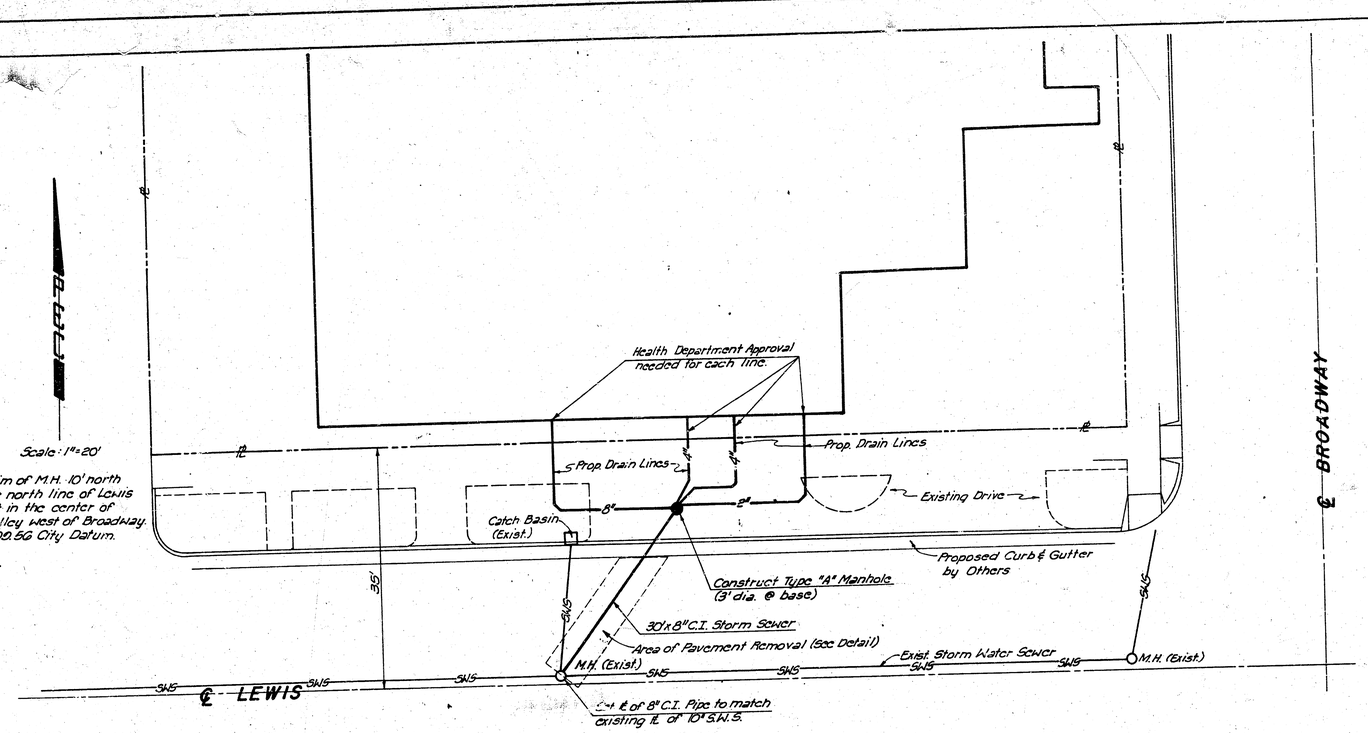

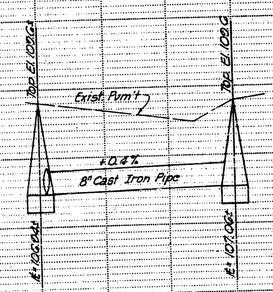

0 10 20 30

CITY OF WICHITA

APPROVED: Approval does not relieve the contractor from any responsibility for errors, omissions, deviations from the contract requirements or for any deficiencies of workmanship, work or materials.

Date 8/30/83

Engineering Div. SDB

K. W. LINK
KANSAS REG.
3684

Storm Sewer
JUNIOR ACHIEVEMENT BLDG.
August 29, 1983

PROJ. No. 4GB-TG-245-80000-000-000-008

PLAN — NOTE BOOK NO — SURVEYED — PLOTTED — GRADES CHECKED — ALL WAYS CHECKED — REC. JOB NO. — BY Roman — DATE 8-29-83

PROFILE — NOTE BOOK NO — SURVEYED — PLOTTED — GRADES CHECKED — ALL WAYS CHECKED — STRUCTURE NOTAT'NS CH'KD. — BY — DATE