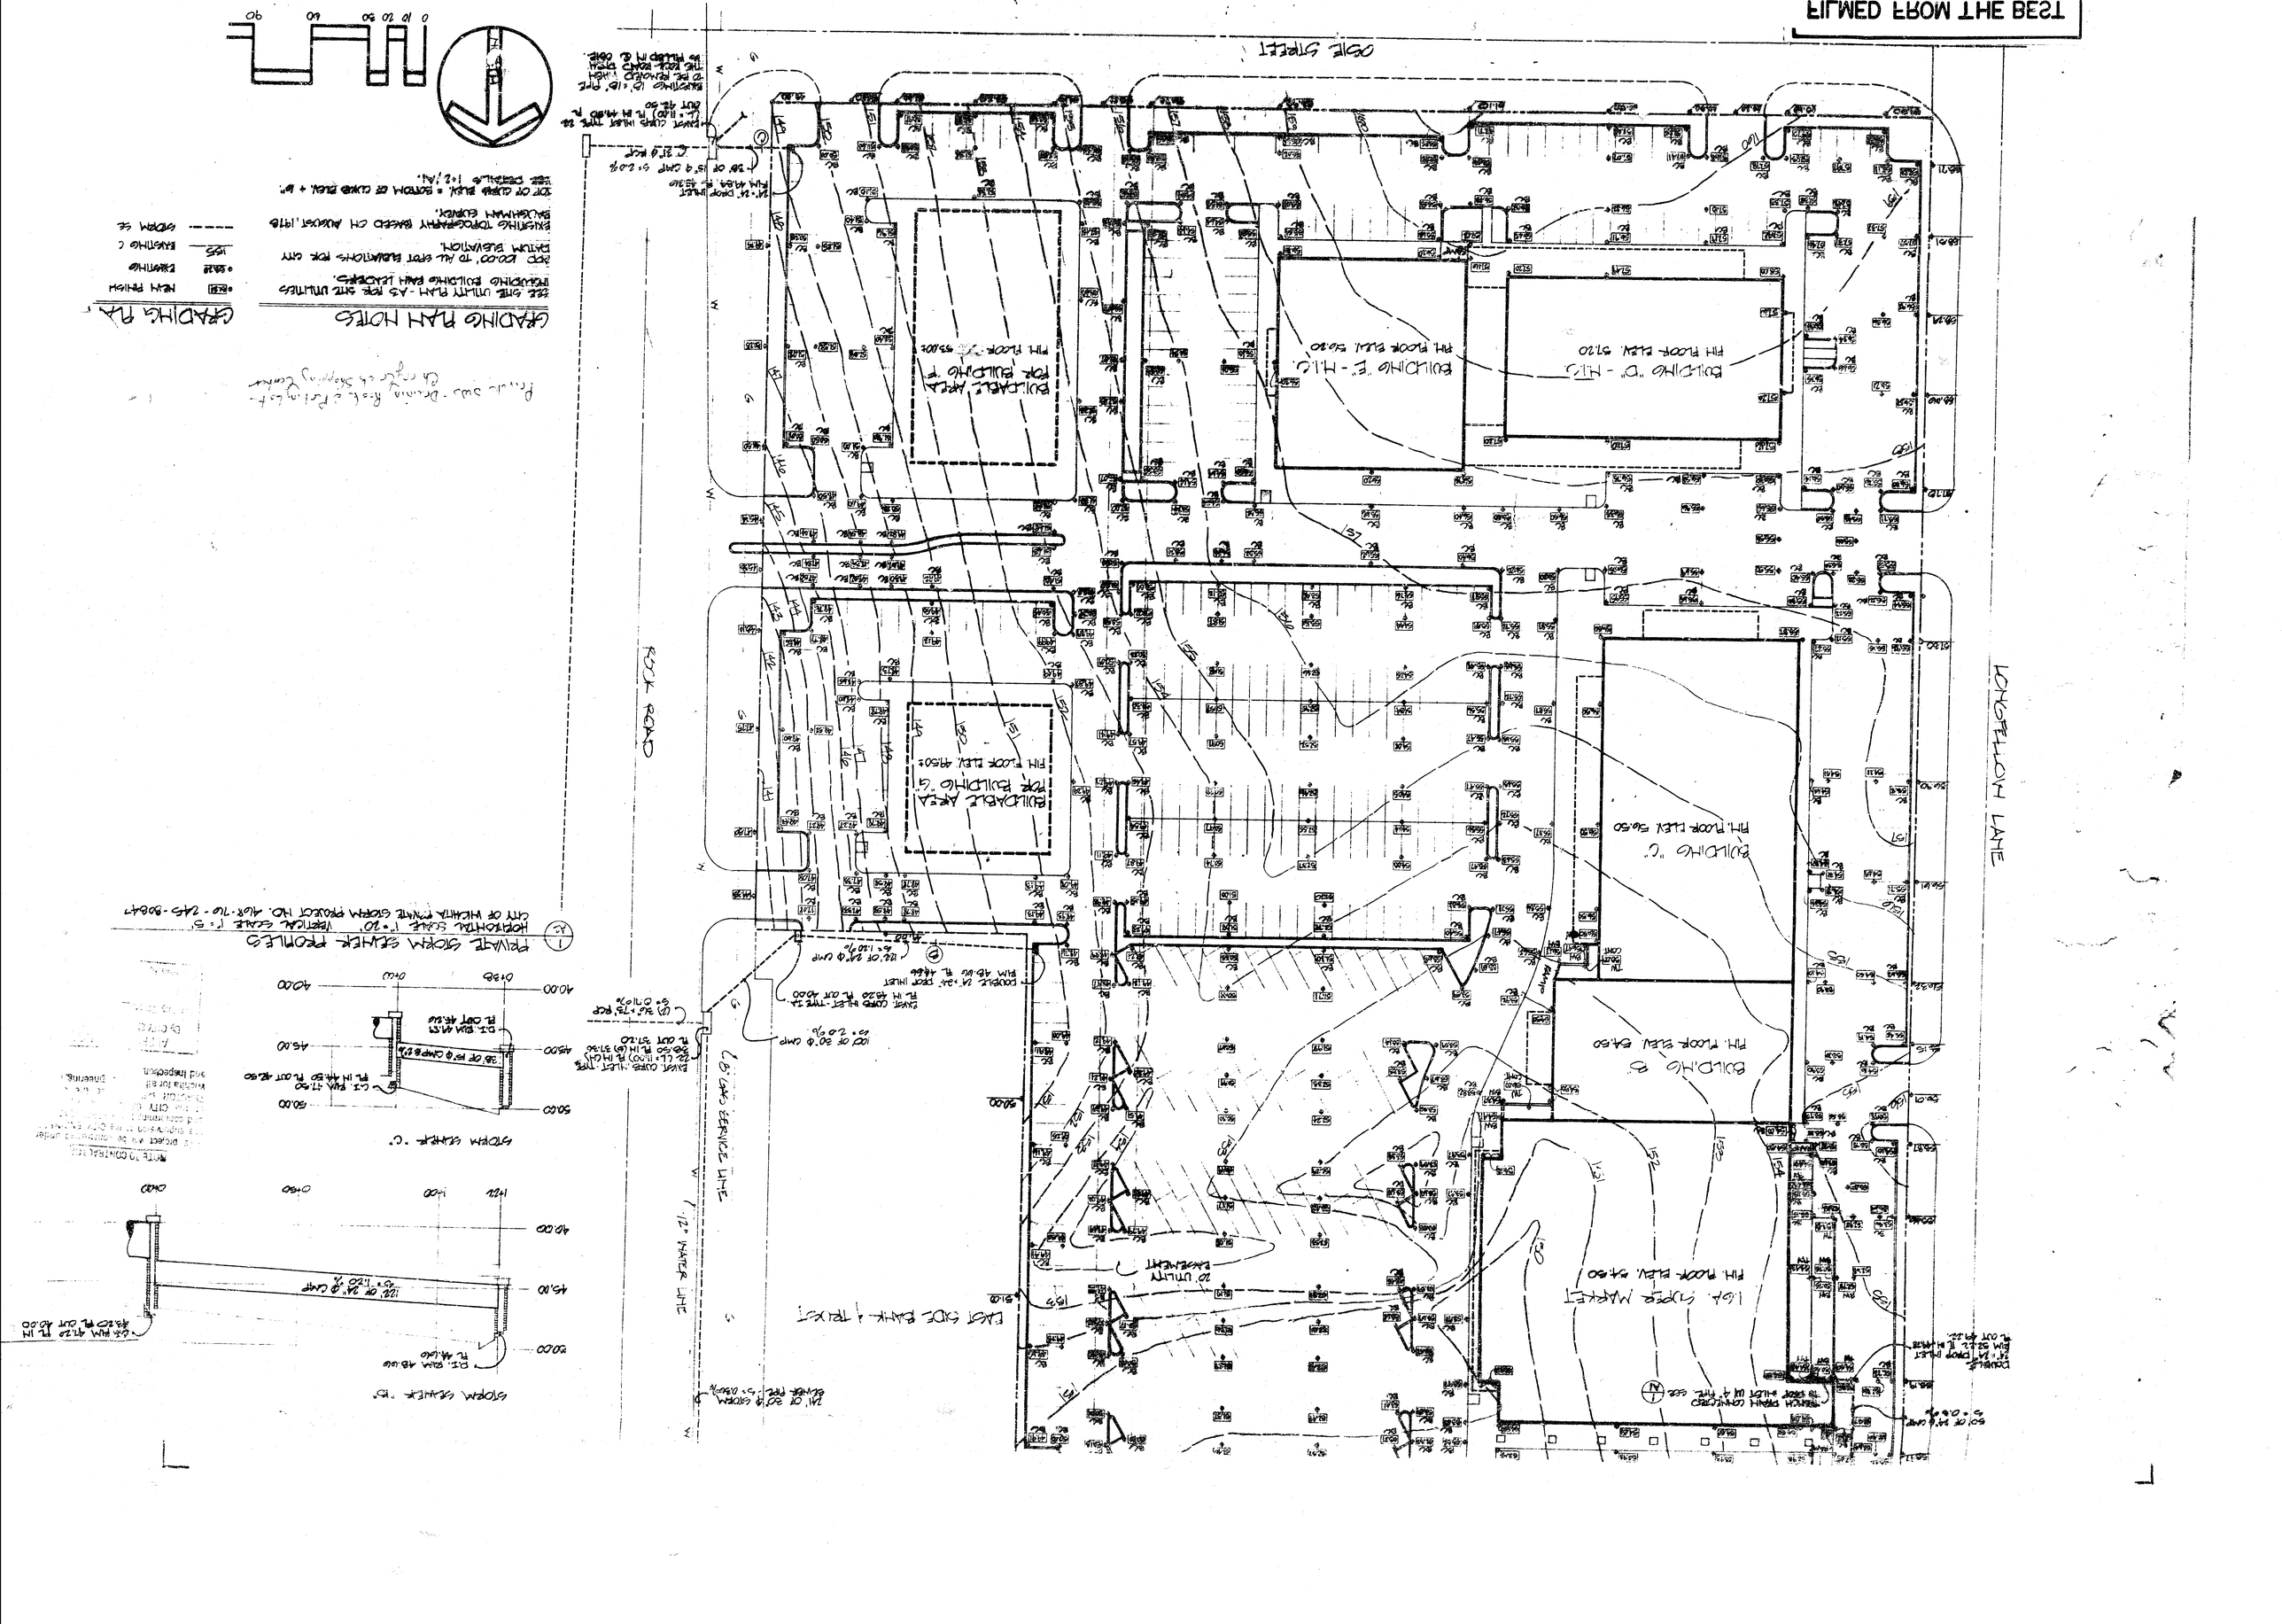

GRADING PLAN NOTES
GRADING PLA
NEW FINISH
EXISTING
EXISTING C
STORM SE
BUILDABLE AREA FOR BUILDING "F"
BUILDING "E" - H.I.C.
BUILDING "D" - H.I.C.
BUILDABLE AREA FOR BUILDING "G"
BUILDING "C"
BUILDING "B"
I.G.A. SUPER MARKET
EAST SIDE BANK & TRUST
OSIE STREET
ROCK ROAD
LONGFELLOW LANE
PRIVATE STORM SEWER PROFILES
STORM SEWER "C"
STORM SEWER "B"