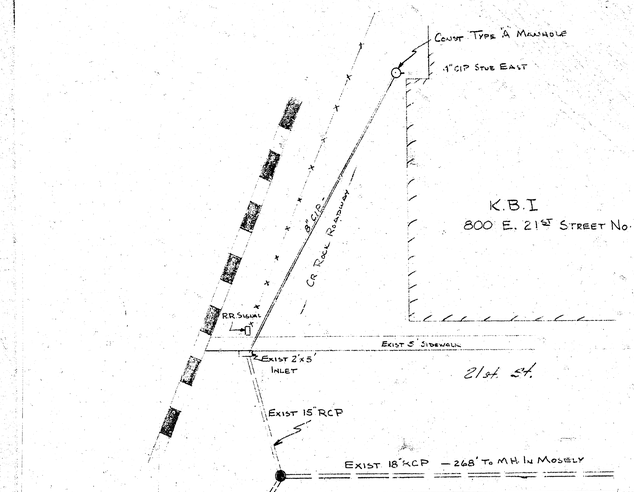



N

Scale Hor. - 1" = 20'
Ver. 1" = 5'

NOTE TO CONTRACTOR

This project will be constructed under the supervision of the CITY ENGINEER and conforming to the SPECIFICATIONS of the CITY OF WICHITA. The CONTRACTOR will reimburse the City of Wichita for all cost of Engineering, Plans, and Inspection.

APPROVED AS NOTED
By CITY ENGINEER OF WICHITA
Sanitary Sewers
Storm Sewers 6-20-74
Driveway Approaches

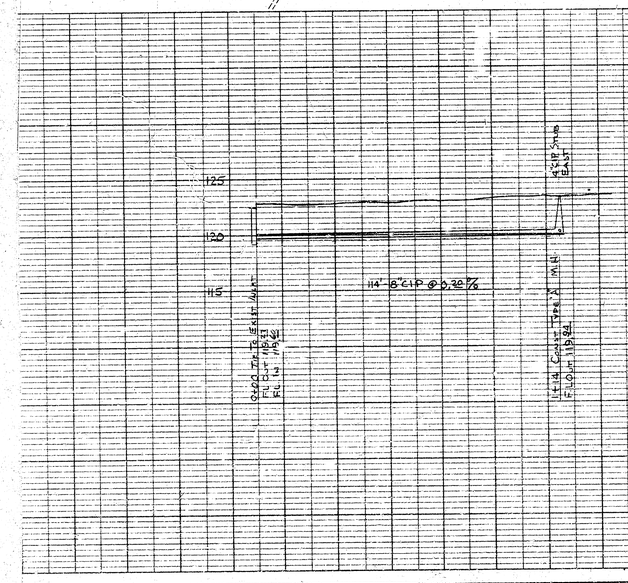

STORM DRAIN RELIEF
KANSAS BEEF
800 E TWENTY FIRST ST.
WICHITA, KANSAS
DBKW700036
M-E PCL JUNE 1974