
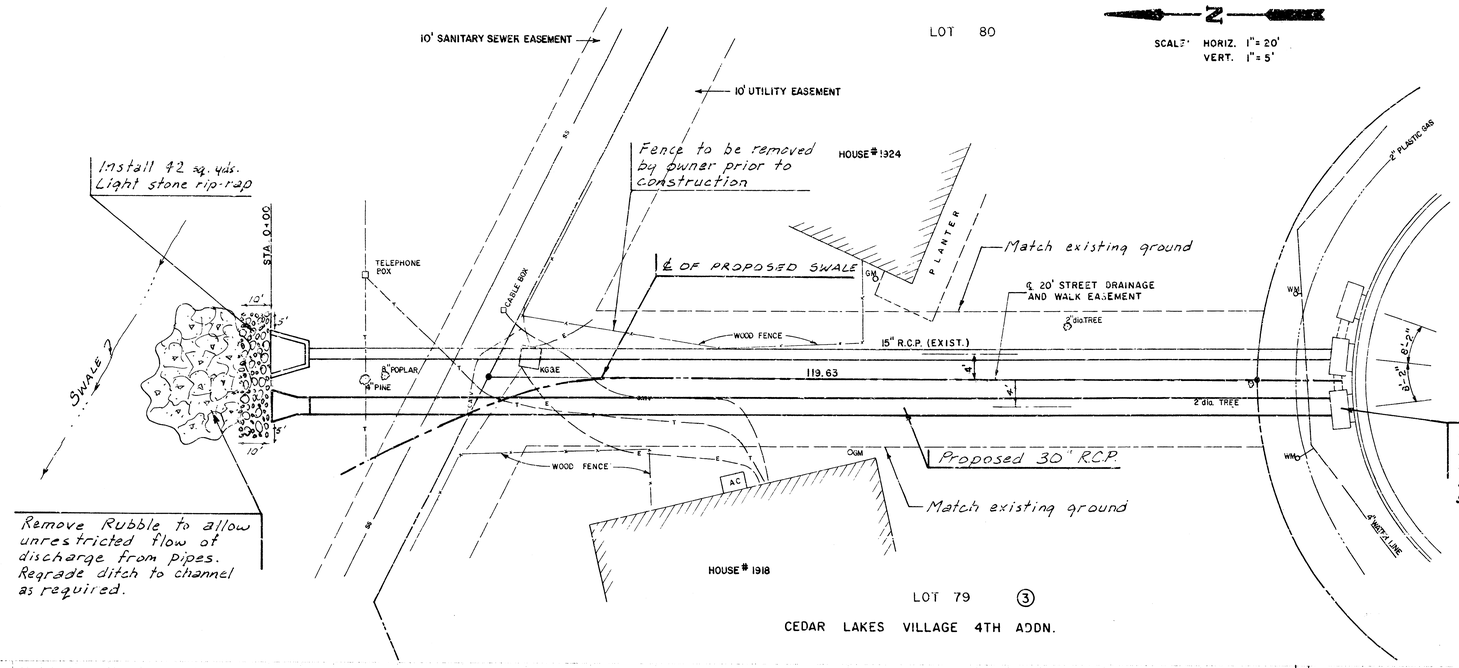


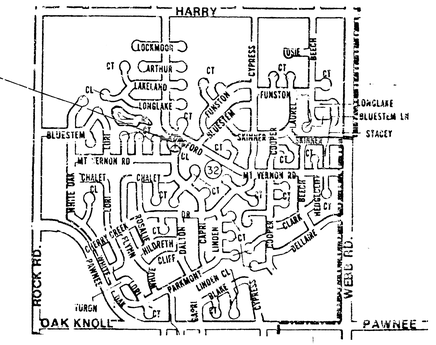

LOCATION MAP


+ CAPRI CIRCLE

BM:
RAILROAD SPIKE, NE/C SMALL BOX ELDER, 12' WEST OF WEST LINE OF CAPRI CIRCLE AND 5' NORTH OF THE SOUTH LINE OF CEDAR LAKES VILLAGE 4TH. ADDITION.
ELEV. 164.60

NOTE:
WATER LINE INFORMATION FURNISHED BY THE CITY OF WICHITA
GAS INFORMATION FURNISHED BY KPL/GAS SERVICE
SURVEY BY REISS & GOODNESS.
DESIGN BY CITY OF WICHITA

REISS & GOODNESS ENGINEERS
2160 WEST 21ST STREET
WICHITA, KANSAS 67204
(316) 832-0213

OCTOBER 26, 1989

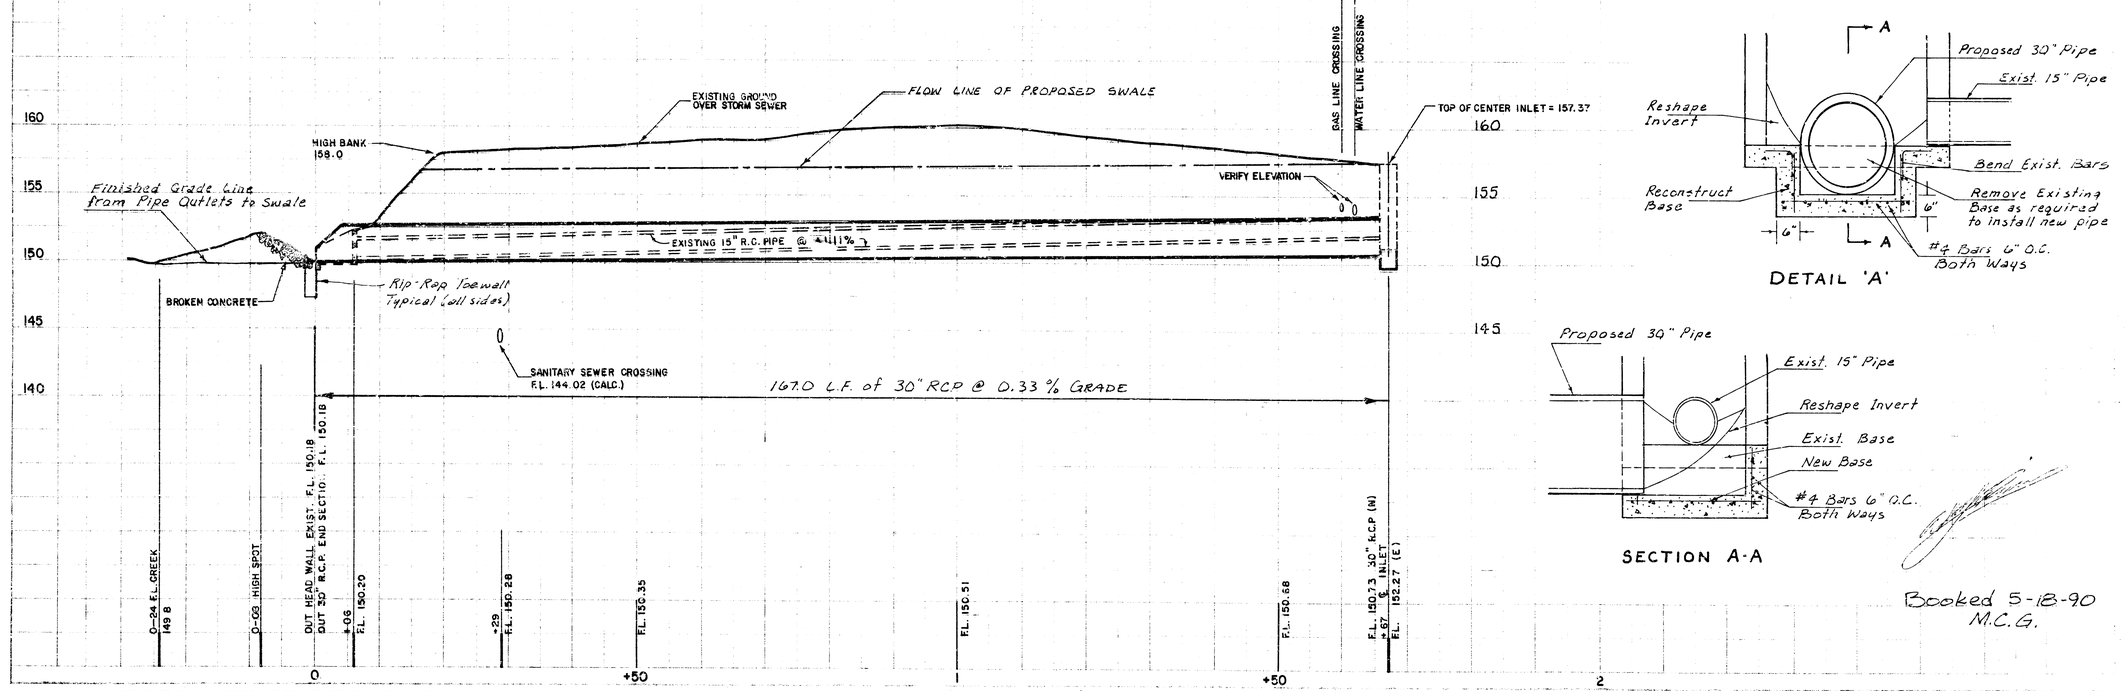

DETAIL 'A'

SECTION A-A

Booked 5-18-90
M.C.G.

STORM SEWER RECONSTRUCTION SURVEY - CAPRI CIRCLE PROJ. NO. 468 76 245 81965 000 000 001/INDEX CODE 720011

SHEET 1 OF 1