



RIP-RAP DETAIL

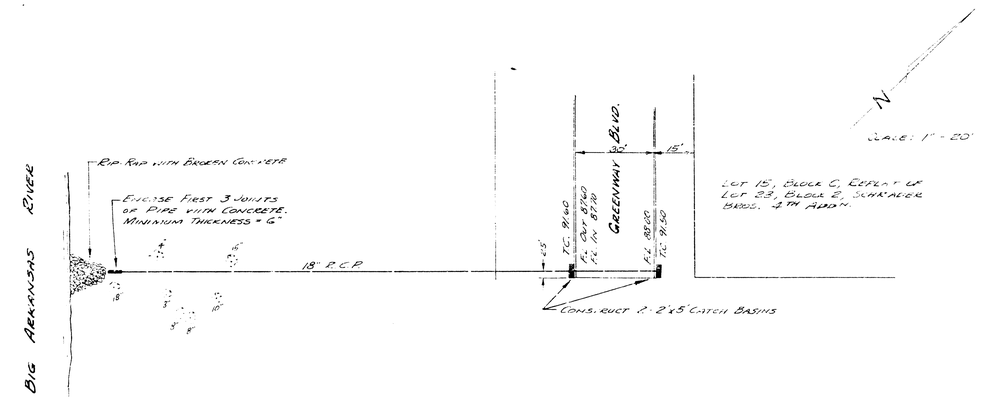

B.M. 94.54 "A" IN CURB TOP CB E.S SANTA FE & N.L. WASSALL

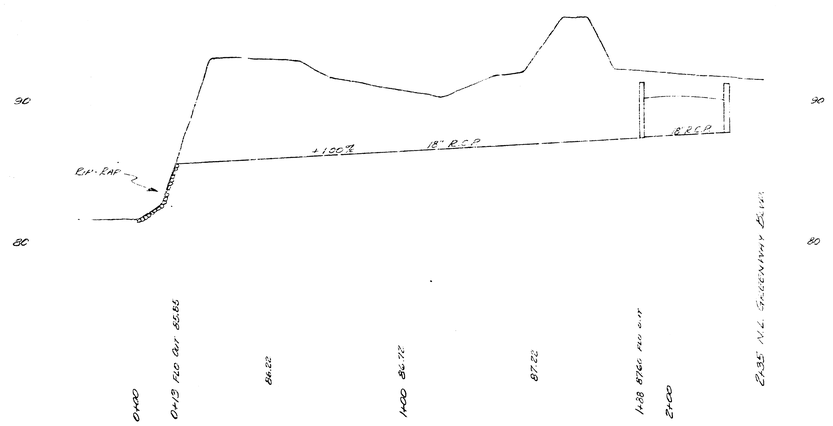

STORM WATER DRAIN

REPLAT OF LOT 23, BLOCK 2 SCHRADER BROS. 4TH ADDN.

CITY OF WICHITA, KANSAS

B.E. SMITH - CITY ENGINEER

DEC. 1954 PRIVATE JOB