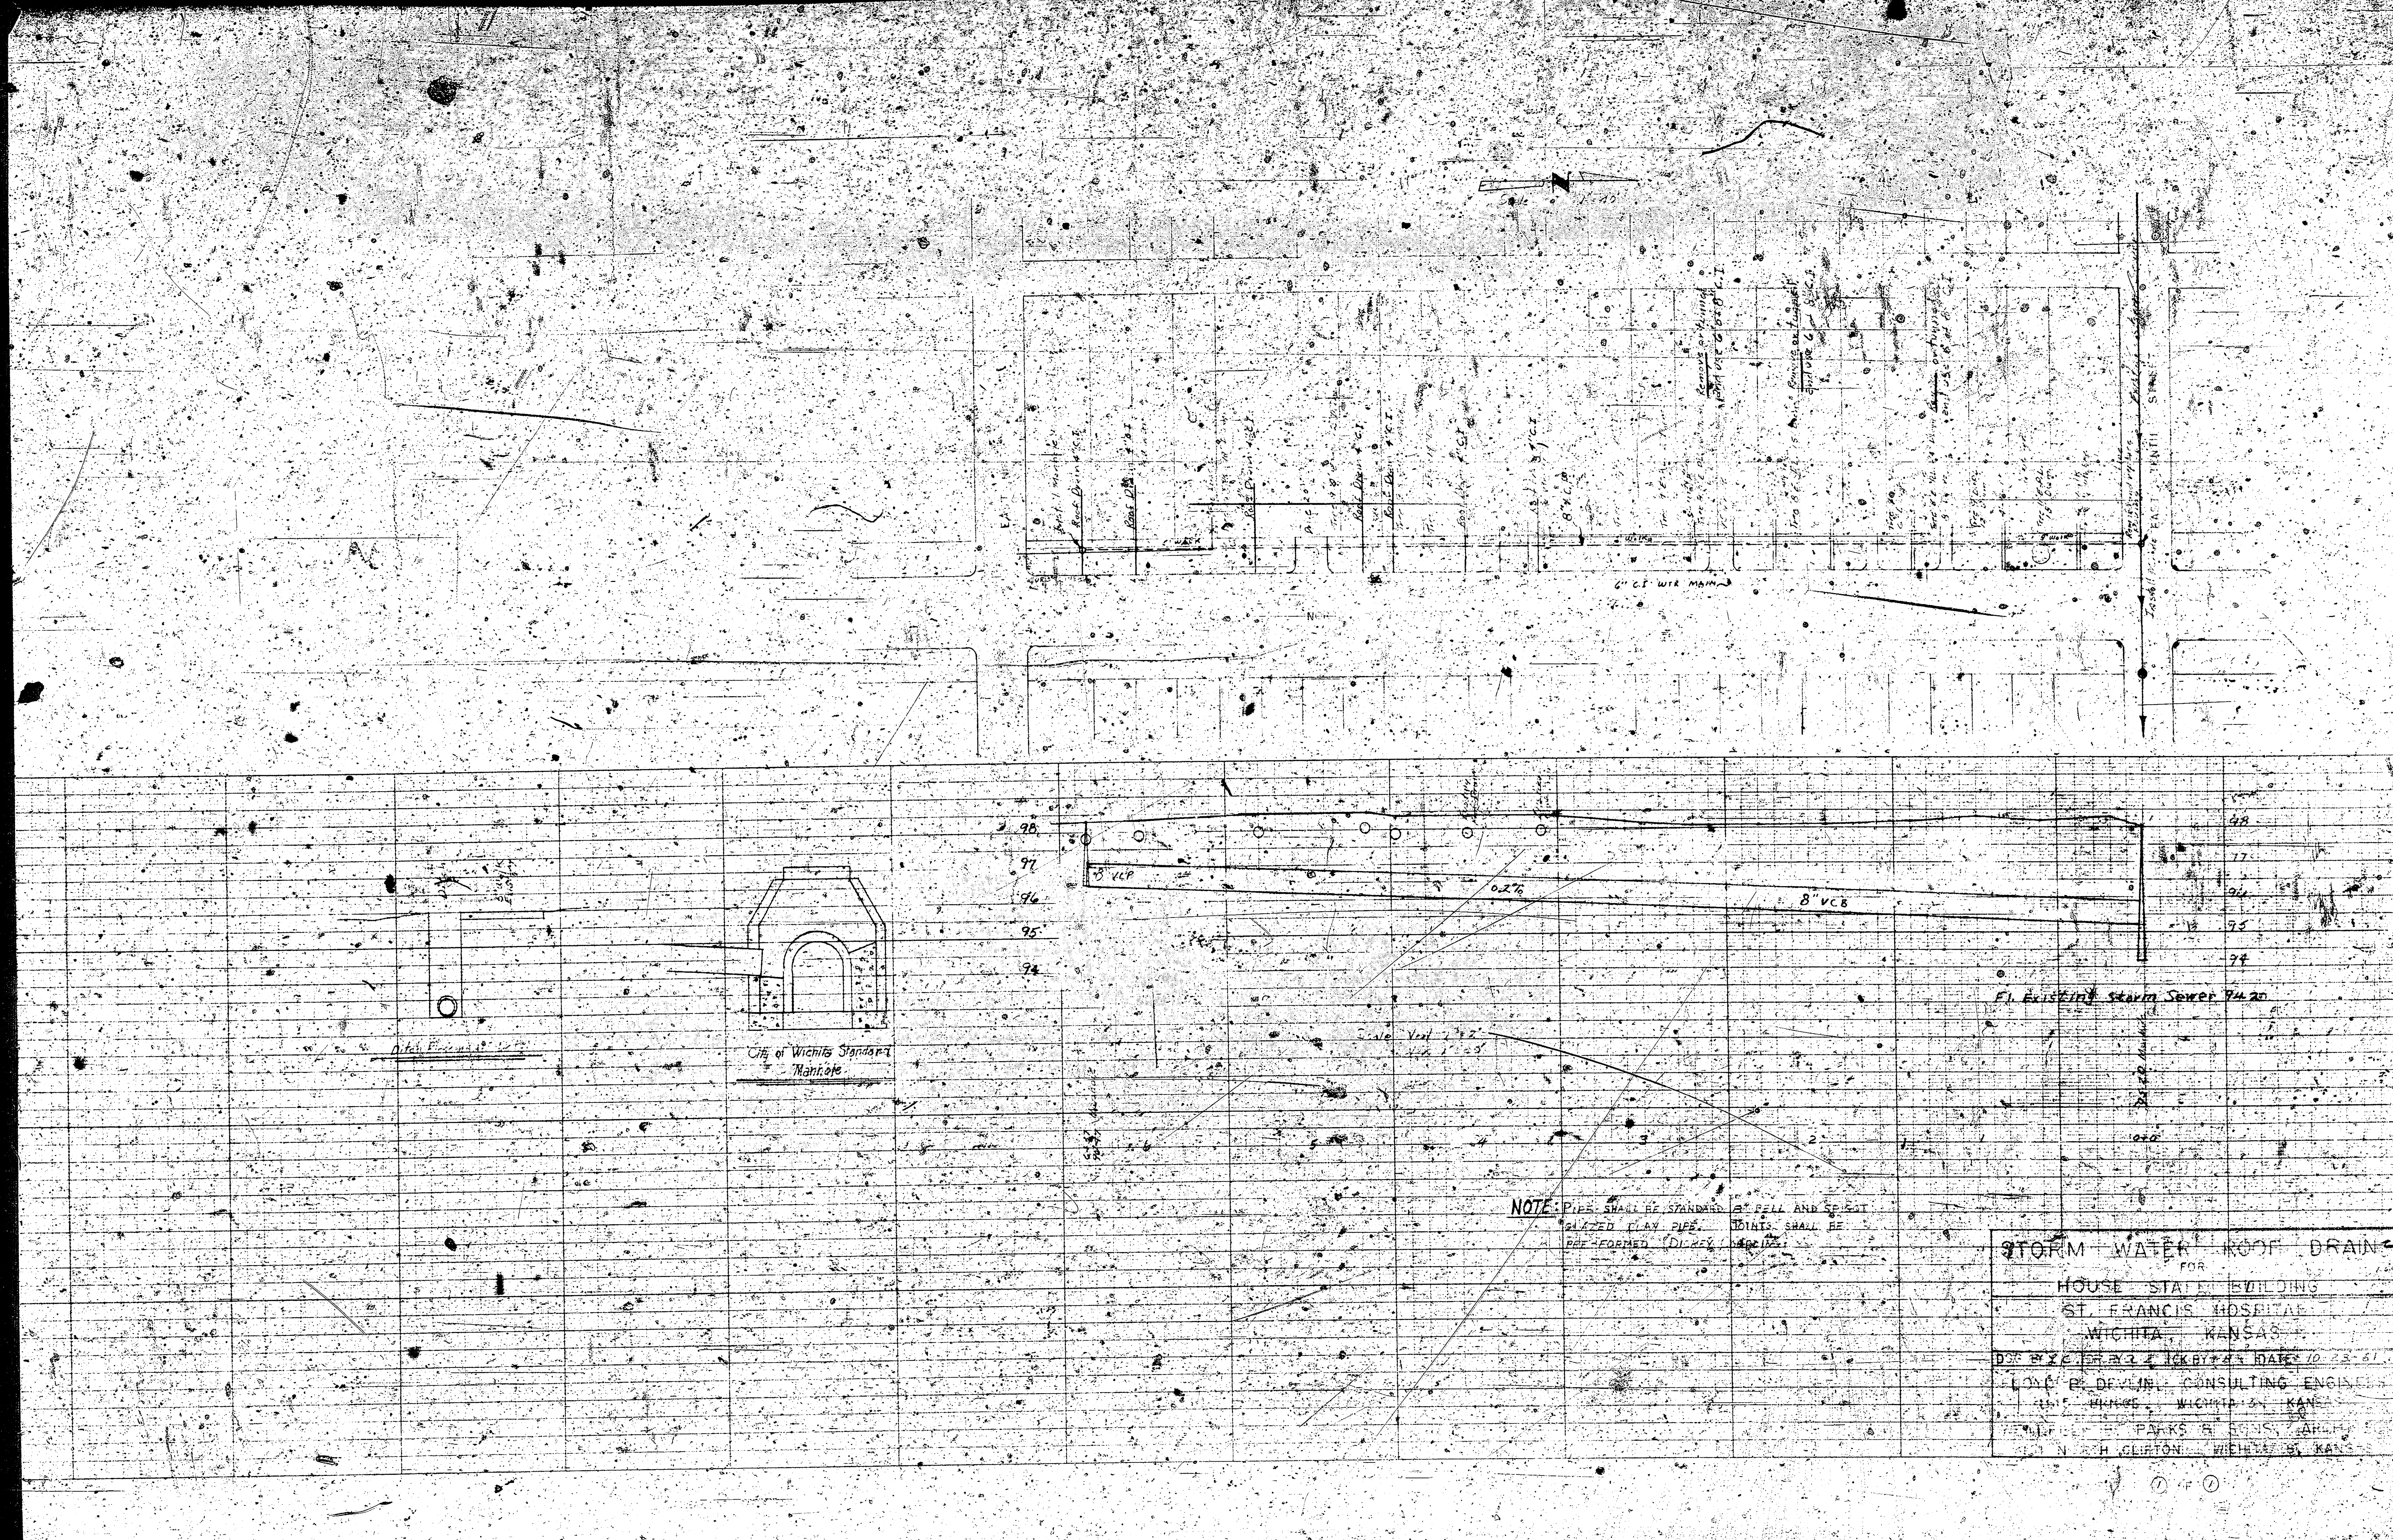

Scale 1" = 40'
6" C.I. WTR MAIN
8" VCP
0.2%
8" VCB
Fl. Existing Storm Sewer 94.20
City of Wichita Standard Manhole
NOTE: PIPE SHALL BE STANDARD 8" BELL AND SPIGOT GLAZED CLAY PIPE. JOINTS SHALL BE PRE-FORMED
STORM WATER ROOF DRAIN
FOR
HOUSE STAFF BUILDING
ST. FRANCIS HOSPITAL
WICHITA, KANSAS
DATE 10-23-61
CONSULTING ENGINEERS
PARKS & SONS, ARCHITECTS
NORTH CLIFTON, WICHITA, KANSAS
1 of 1