

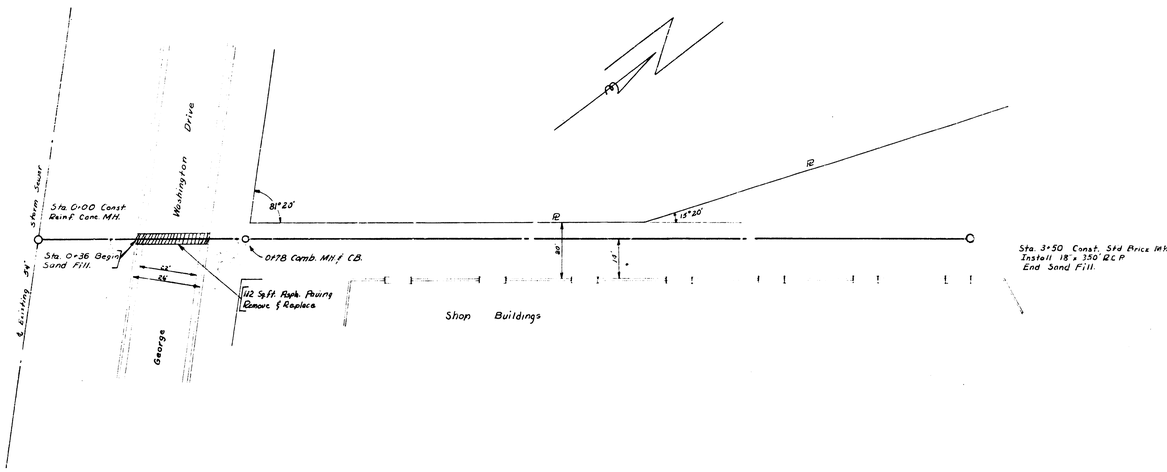


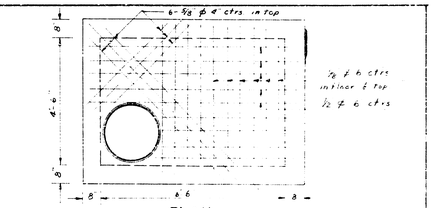


PLAN
Showing Reinforcing Steel in floor & top

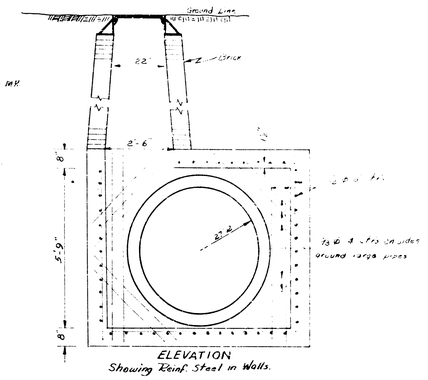

ELEVATION
Showing Reinf. Steel in Walls.

DETAILS - REINFORCED CONCRETE MANHOLES

NOTE: Horizontal Scale — 1"

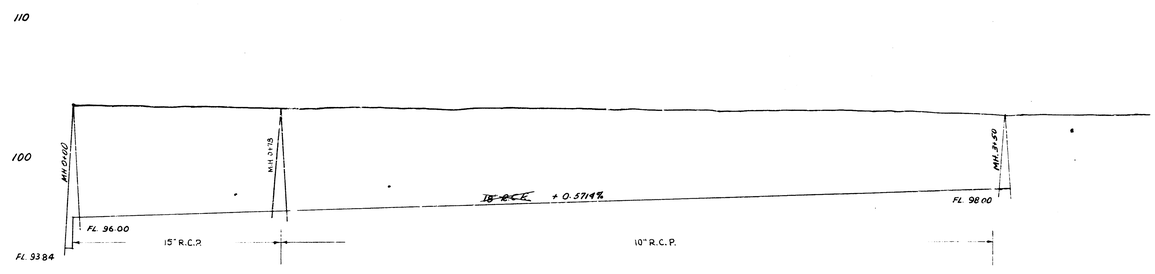

0 1 2 3 4

Womer Storm Sewer
North of Mesita
City of Wichita, Kansas
L. K. White City Engineer
1950