


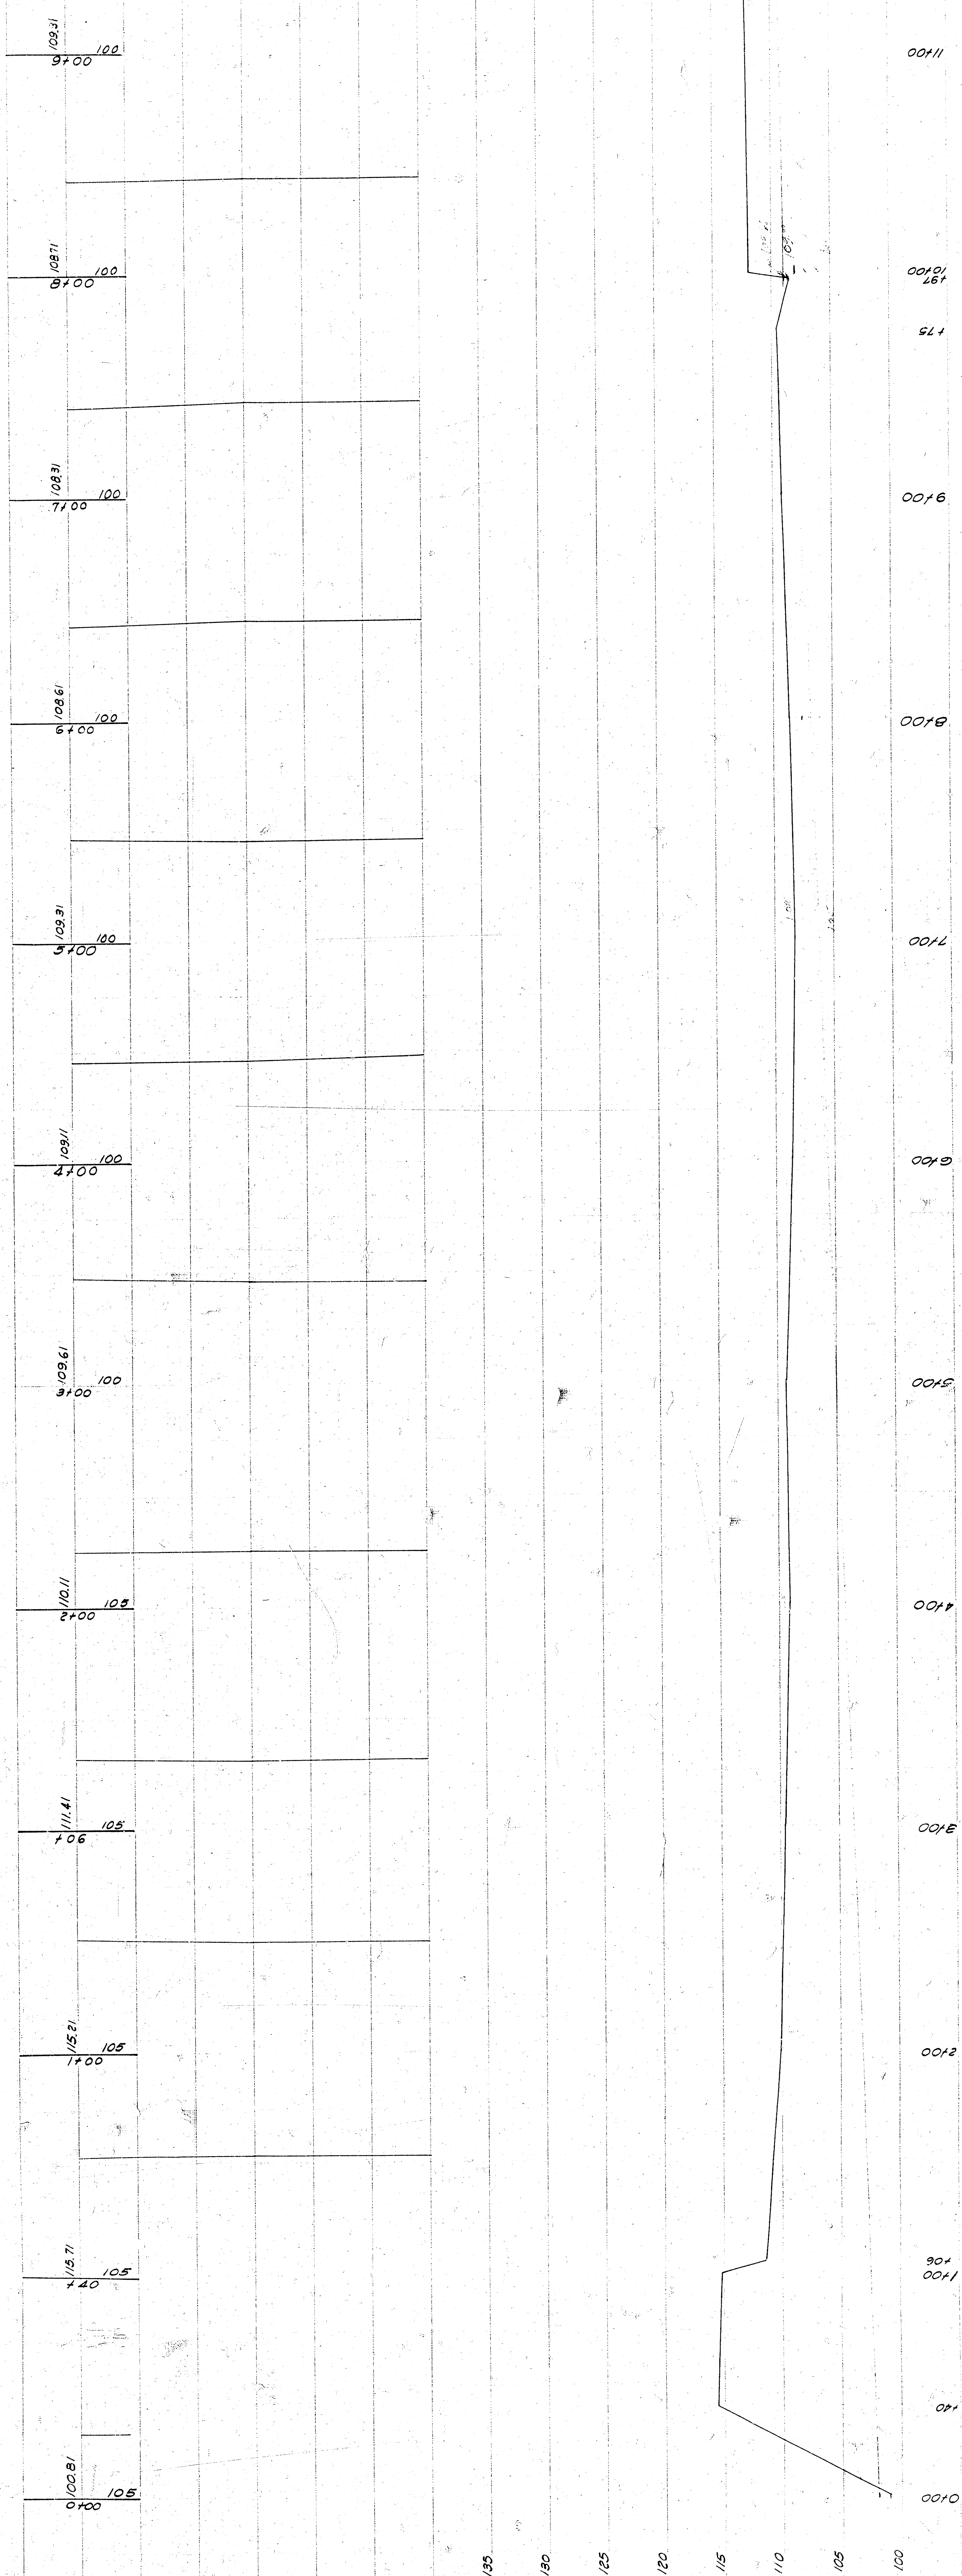


PROFILE
X-SECTION S CANAL — FRISCO R/W — CHAUTAUQUA

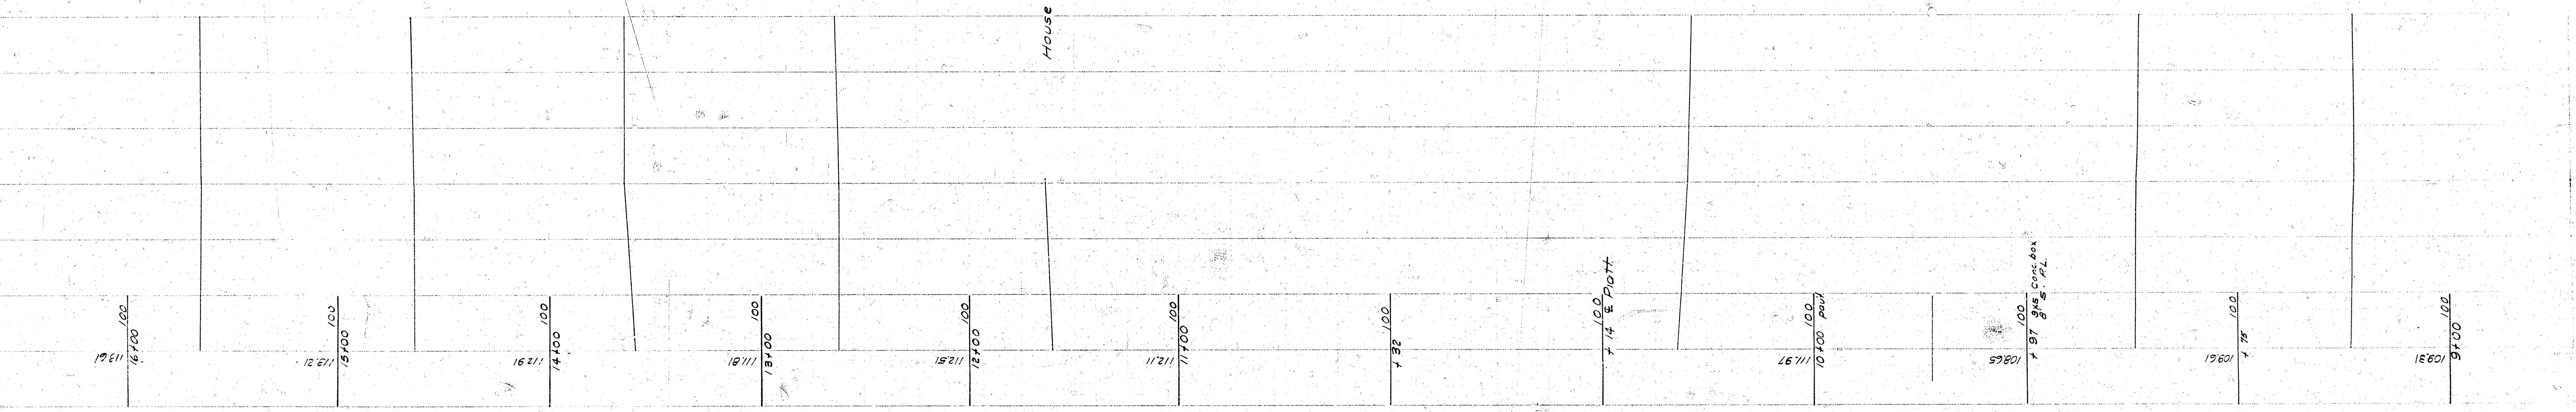

11100
12100
13100
14100
15100
16100
17100
18100
19100
20100
21100
22100

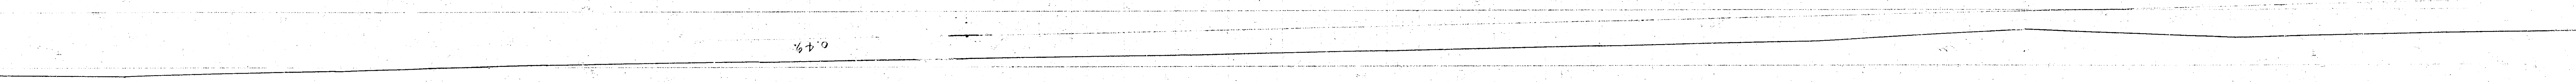

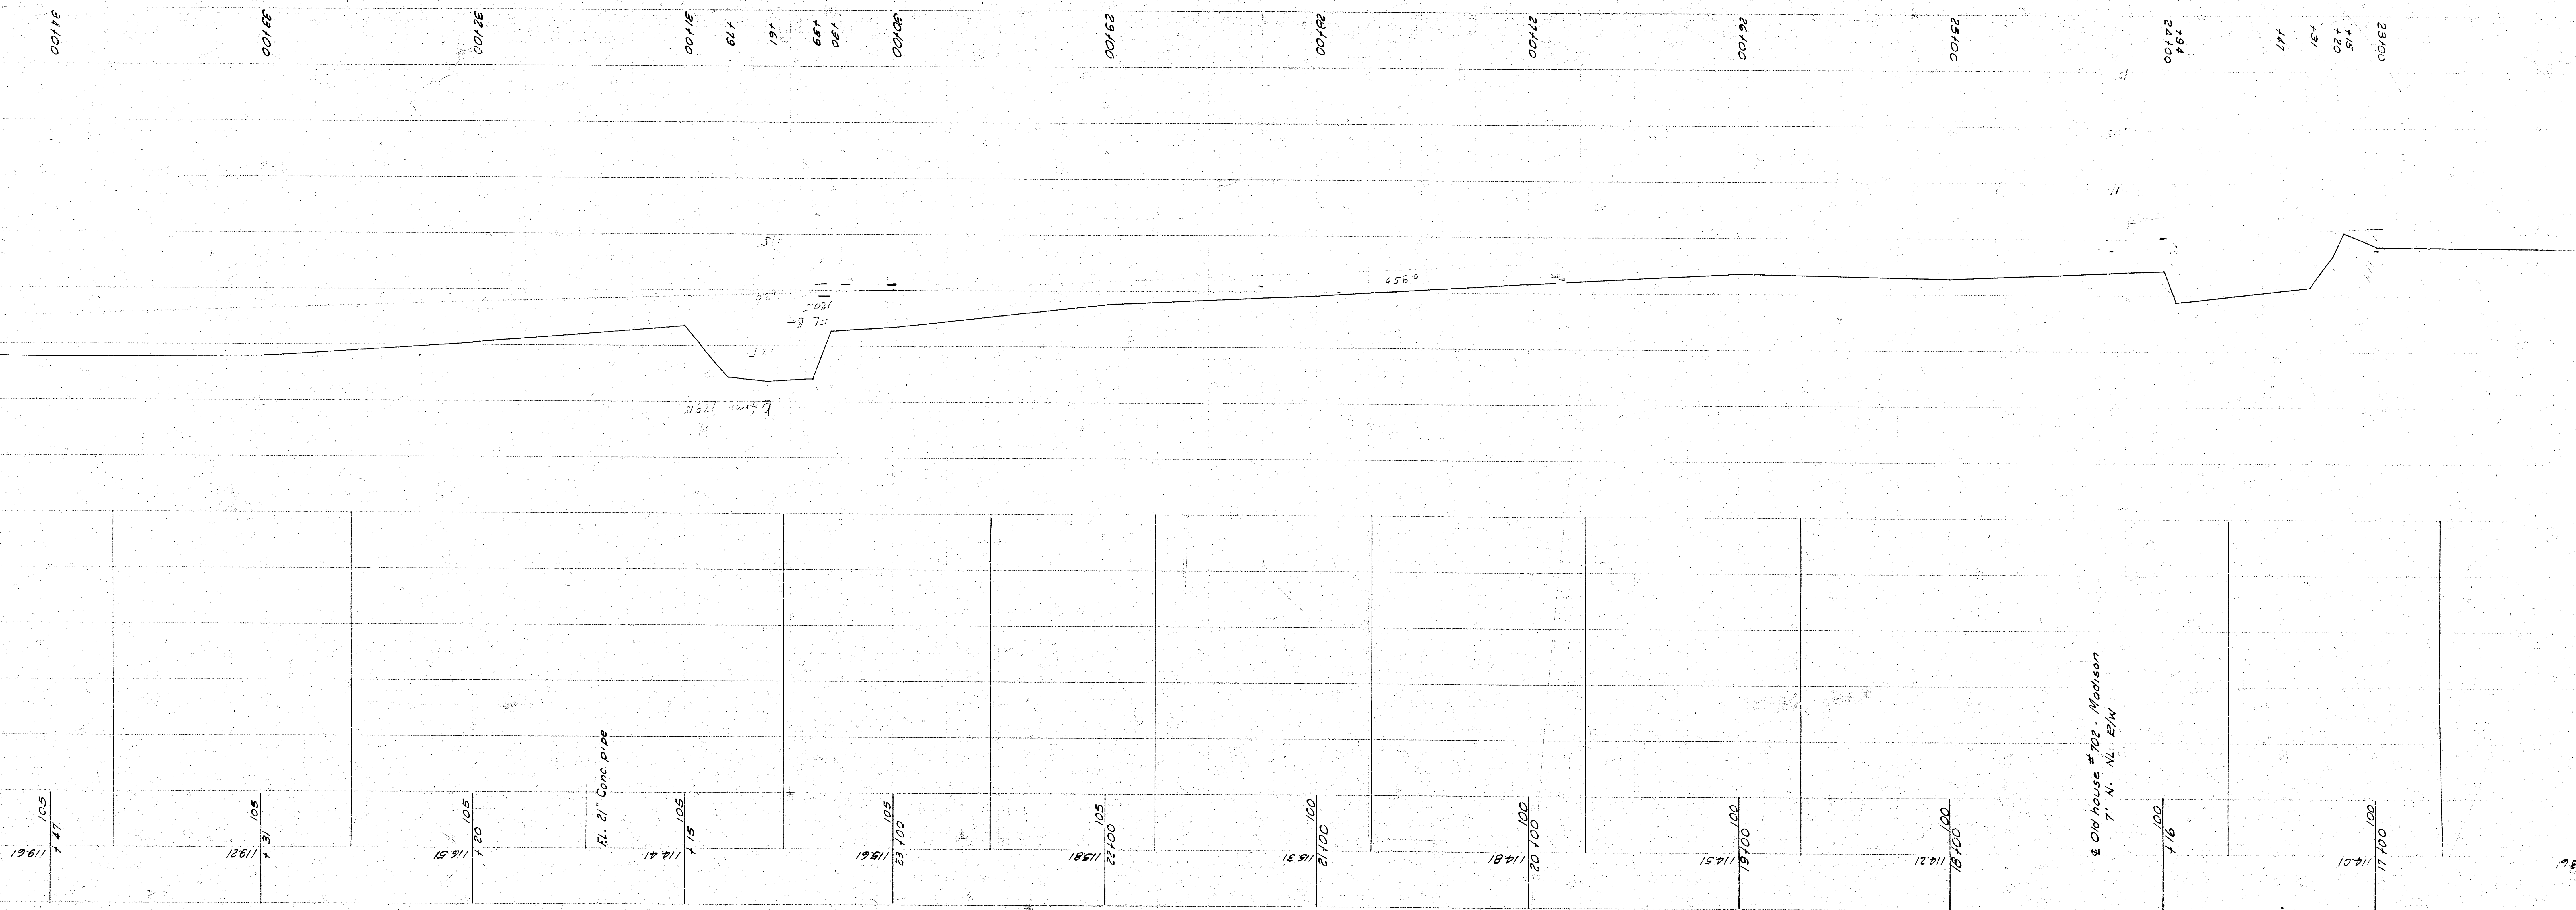

45100
410

317

43

54

067

Garage 5' N N.L. Frisco E/W

123.35
110

23.65

795

8.15

0.75

END

1.85

50.9

26.15

585

126. 115 00400

