7-81

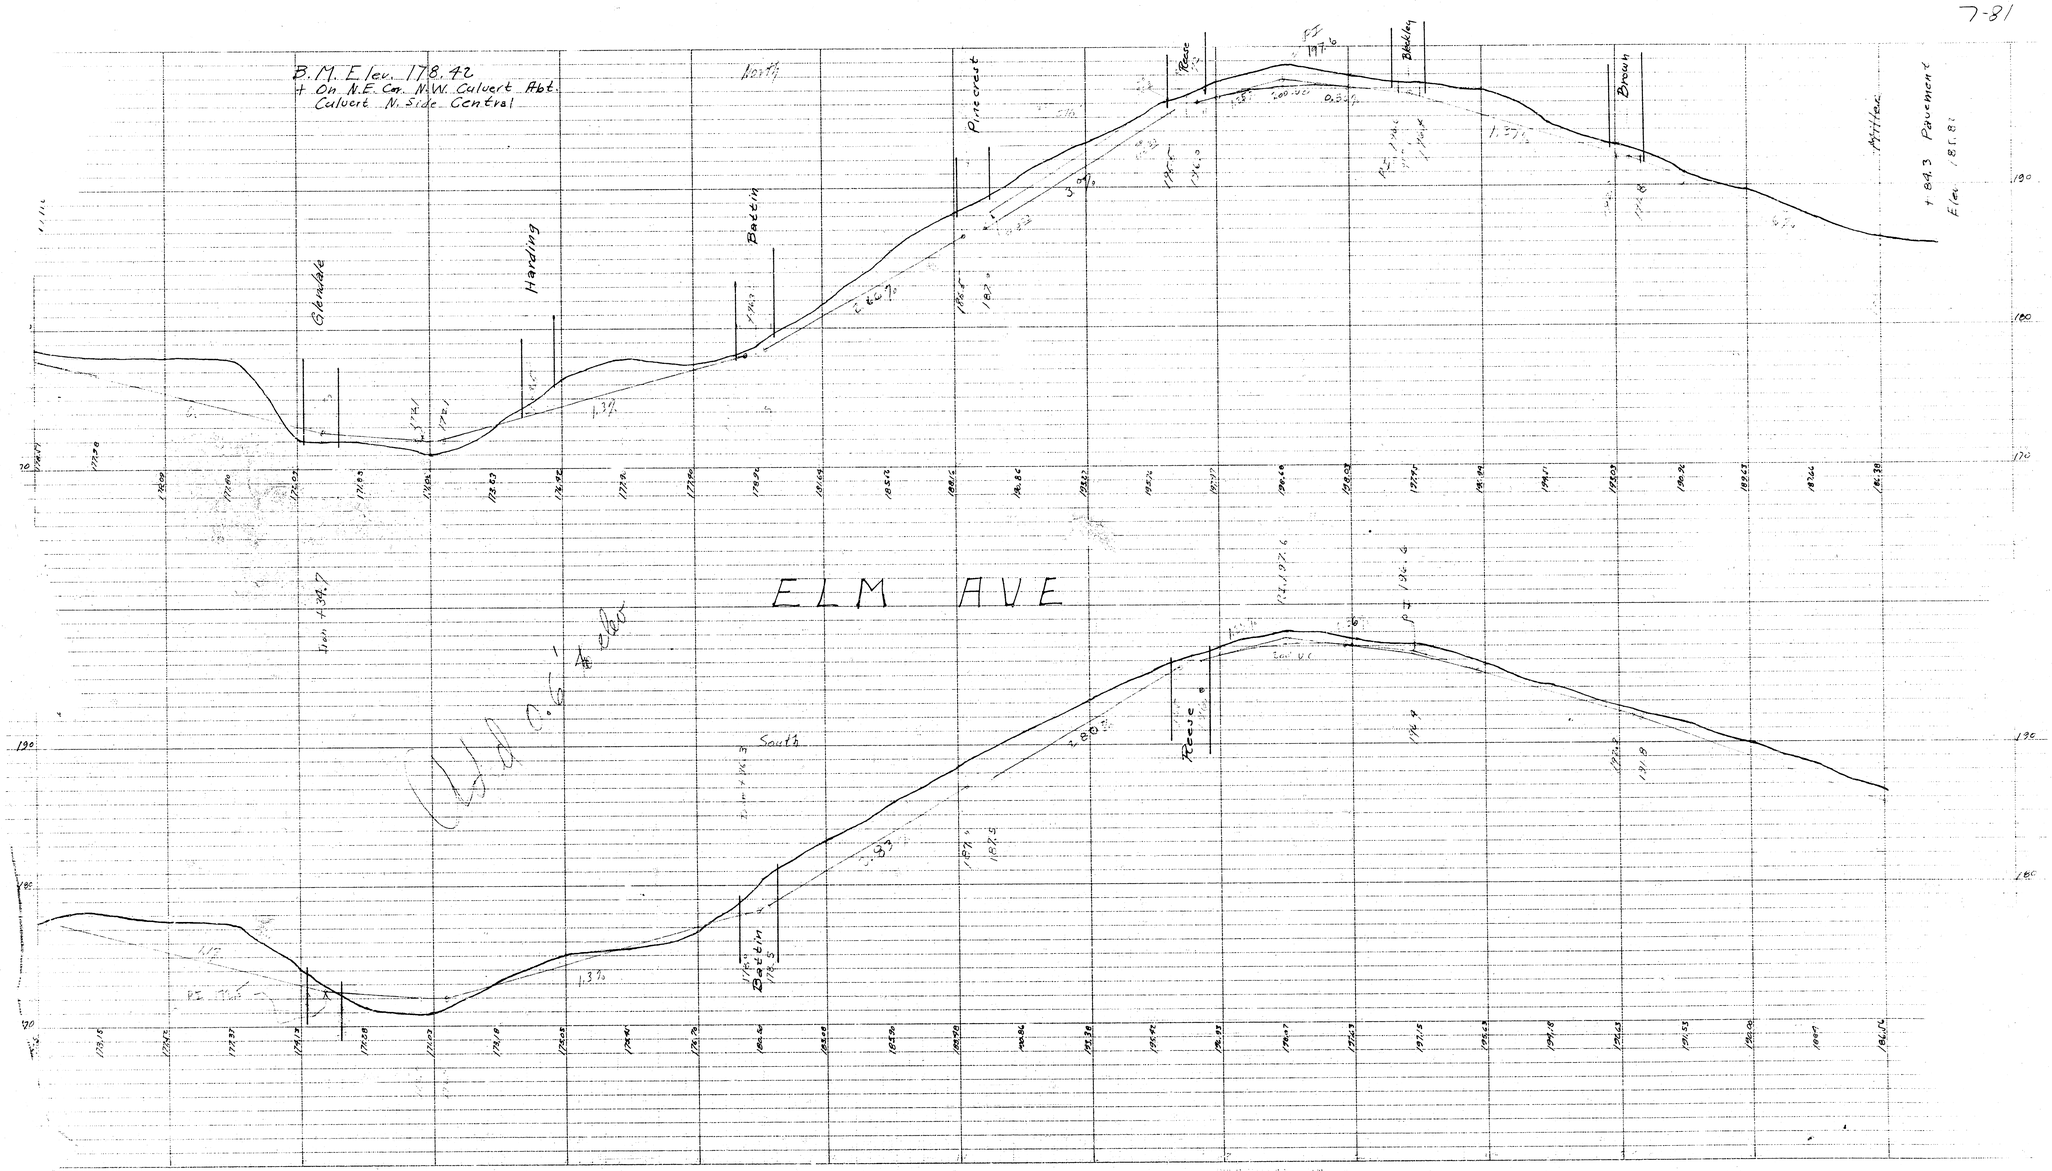
B.M. Elev. 178.42
+ On N.E. Cor. N.W. Culvert Abt.
Culvert N. Side Central
North
Glendale
Harding
Baldwin
Pinecrest
Reese
Brown
Atlantic
+ 84.3 Pavement
Elev. 181.81
ELM AVE
South
Baldwin
Reese

18-L