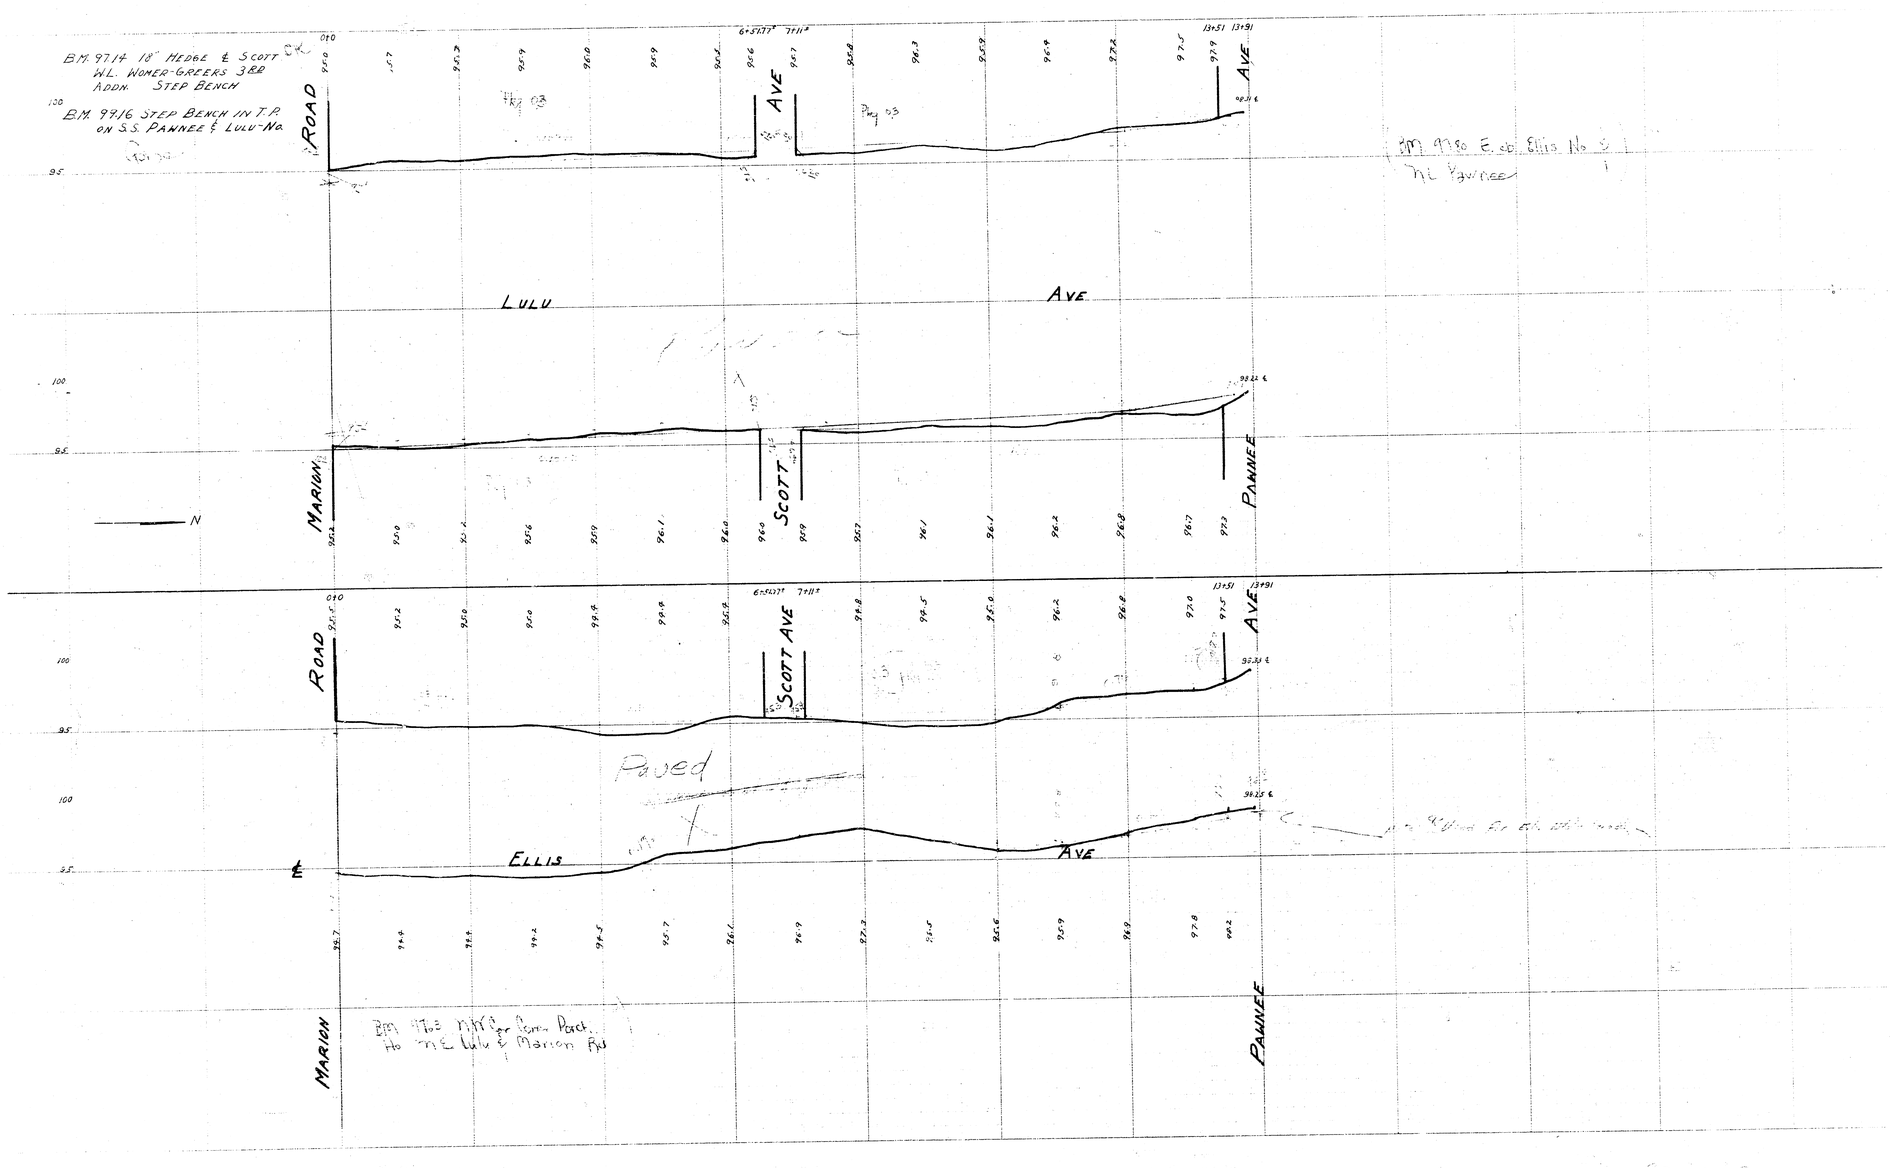
B.M. 97.14 18" Hedge & Scott
W.L. Womer-Greers 3RD
Addn. Step Bench
B.M. 99.16 Step Bench in T.P.
on S.S. Pawnee & Lulu-No.
ROAD
AVE
LULU
AVE
MARION
SCOTT
PAWNEE
N
ROAD
SCOTT AVE
AVE
Paved
ELLIS
AVE
MARION
PAWNEE