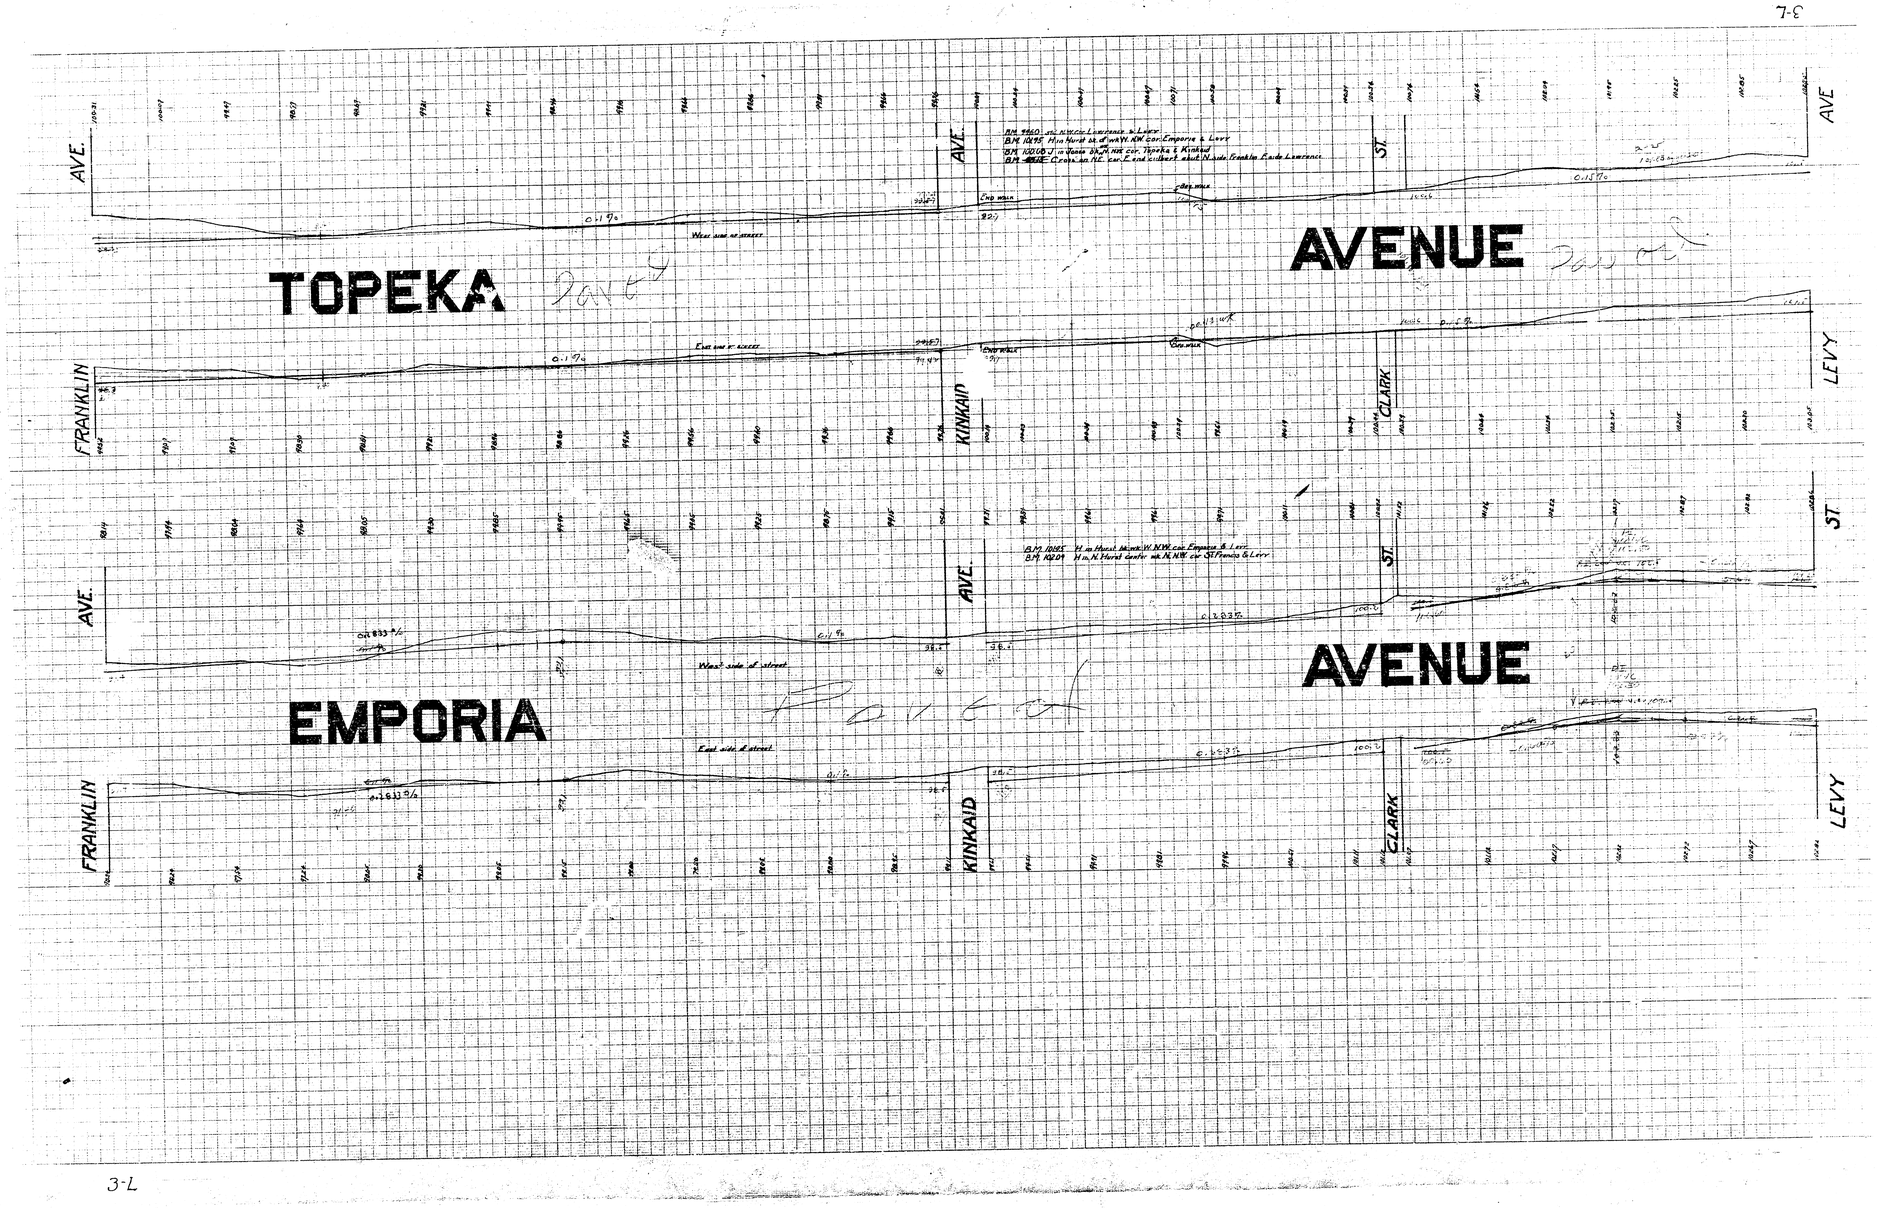
TOPEKA AVENUE
EMPORIA AVENUE
AVE.
ST.
FRANKLIN
KINKAID
CLARK
LEVY
BM 9960 on N.W. cor. Lawrence & Levy
BM 10095 Mag Nail in W. side of WAY, NW cor. Emporia & Levy
BM 10208 J in stone BM on NE cor. Topeka & Kinkaid
BM 9826 Cross on N.E. cor. E. end Gilbert abut N. side Franklin Rside Lawrence
BM 10065 "X" in Manl. North W. NW cor. Emporia & Levy
BM 10024 "X" in N. Floral Center on N. NW cor. St. Francis & Levy
West side of street
East side of street
End Walk
Beg. Walk
Curb Walk