
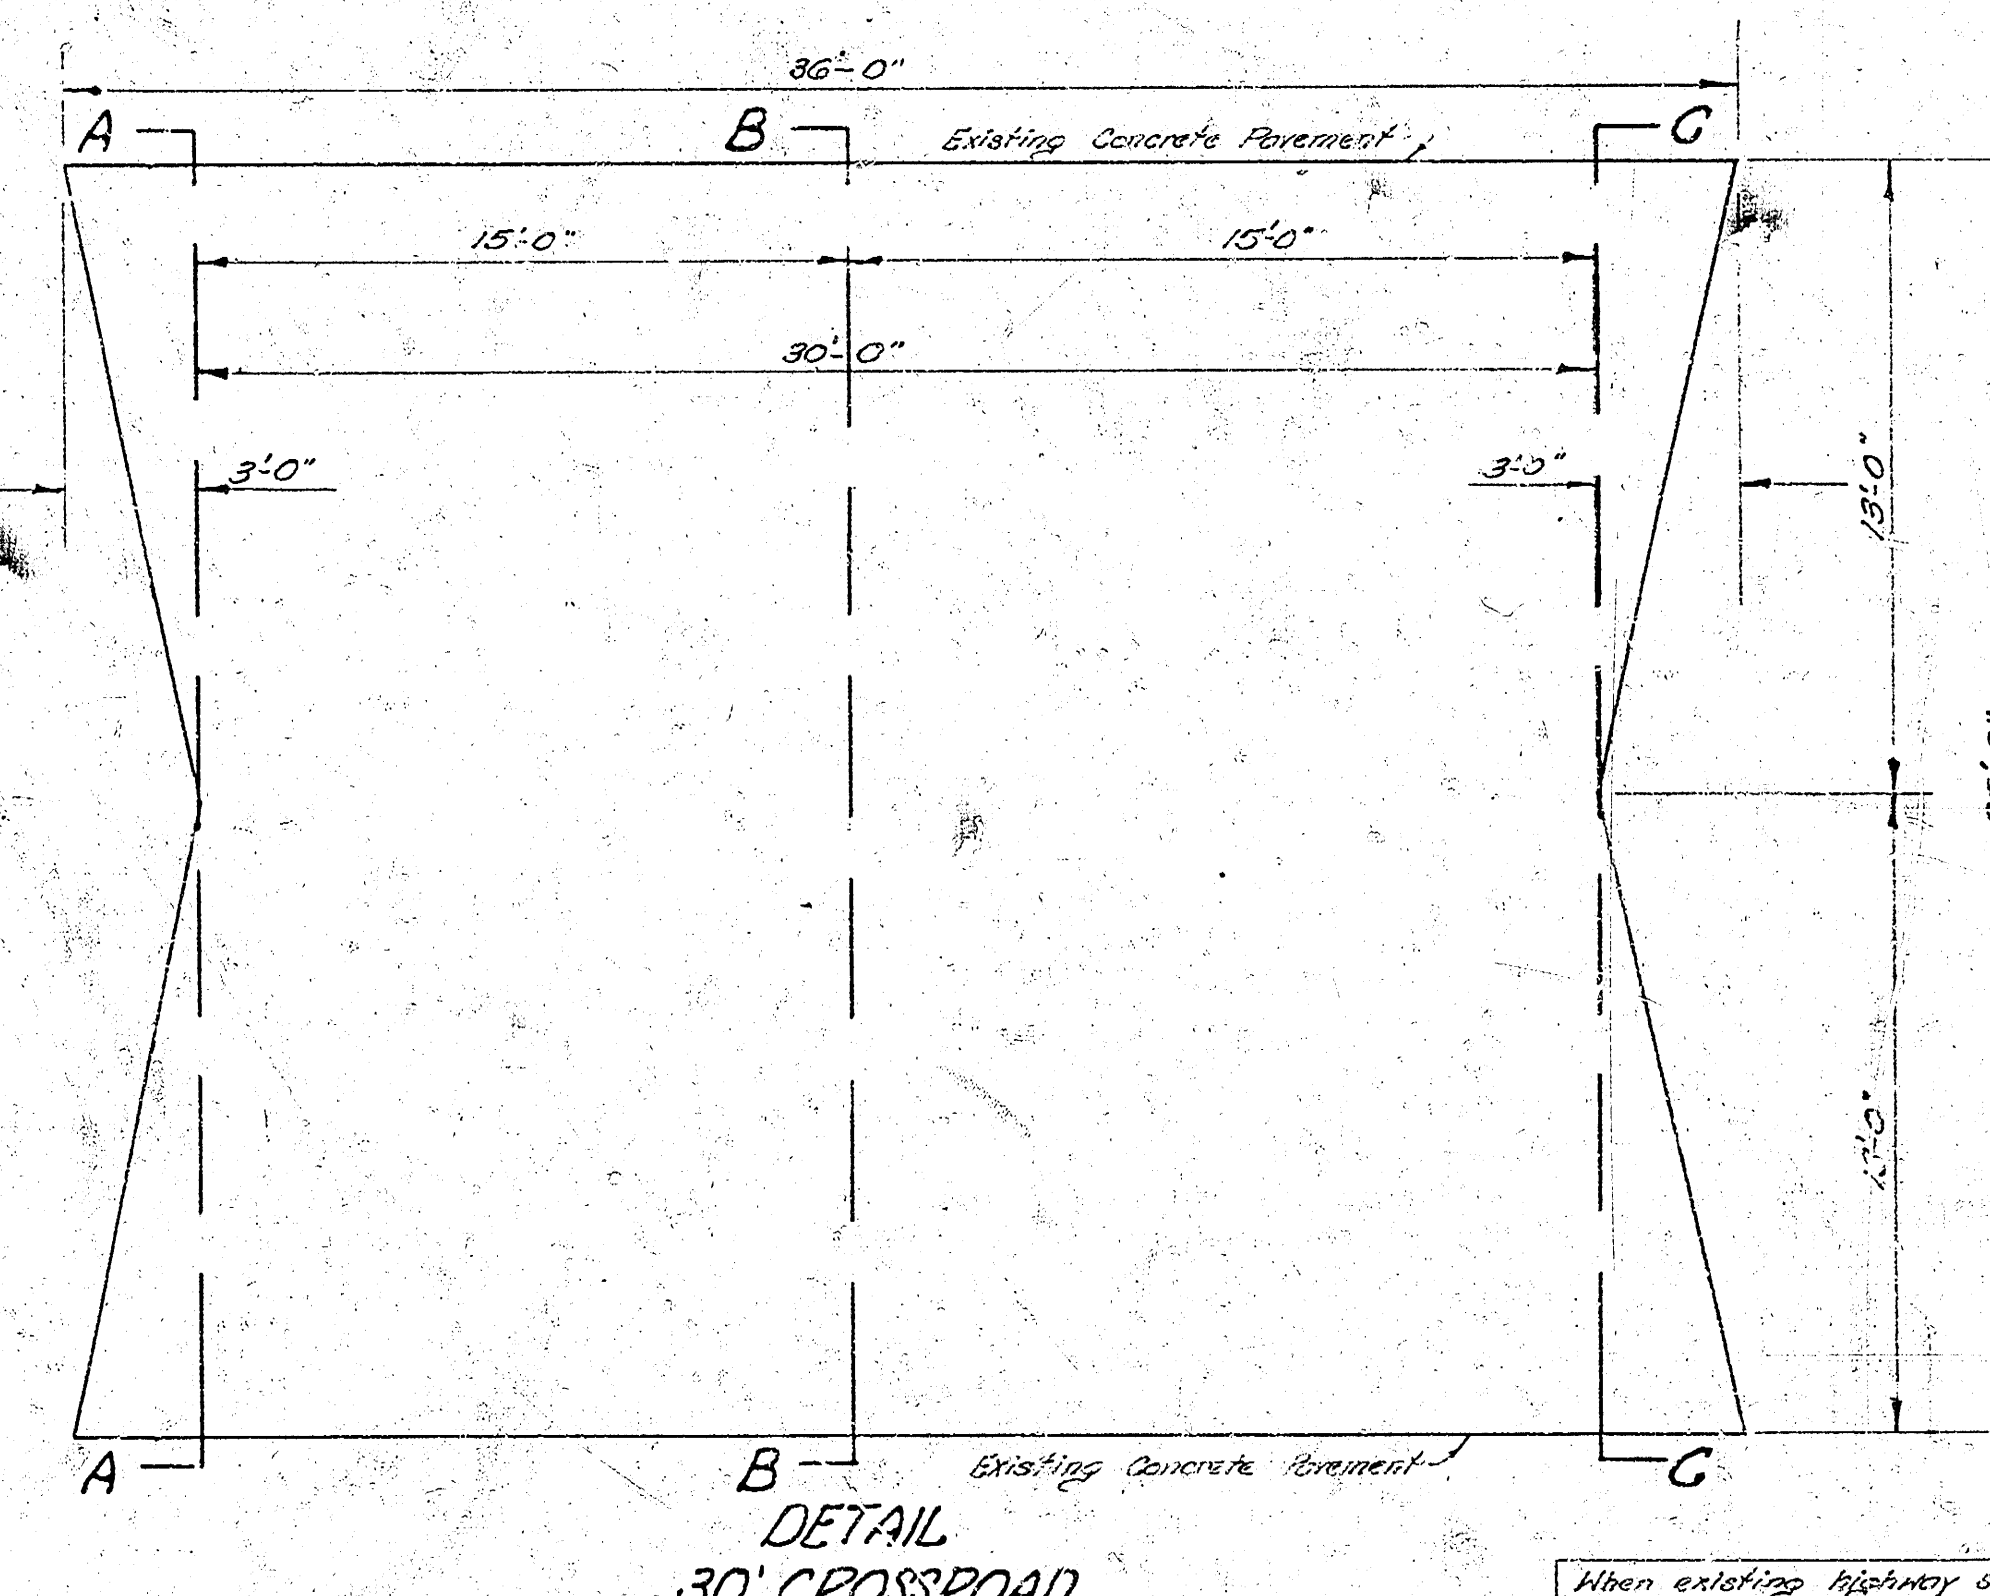
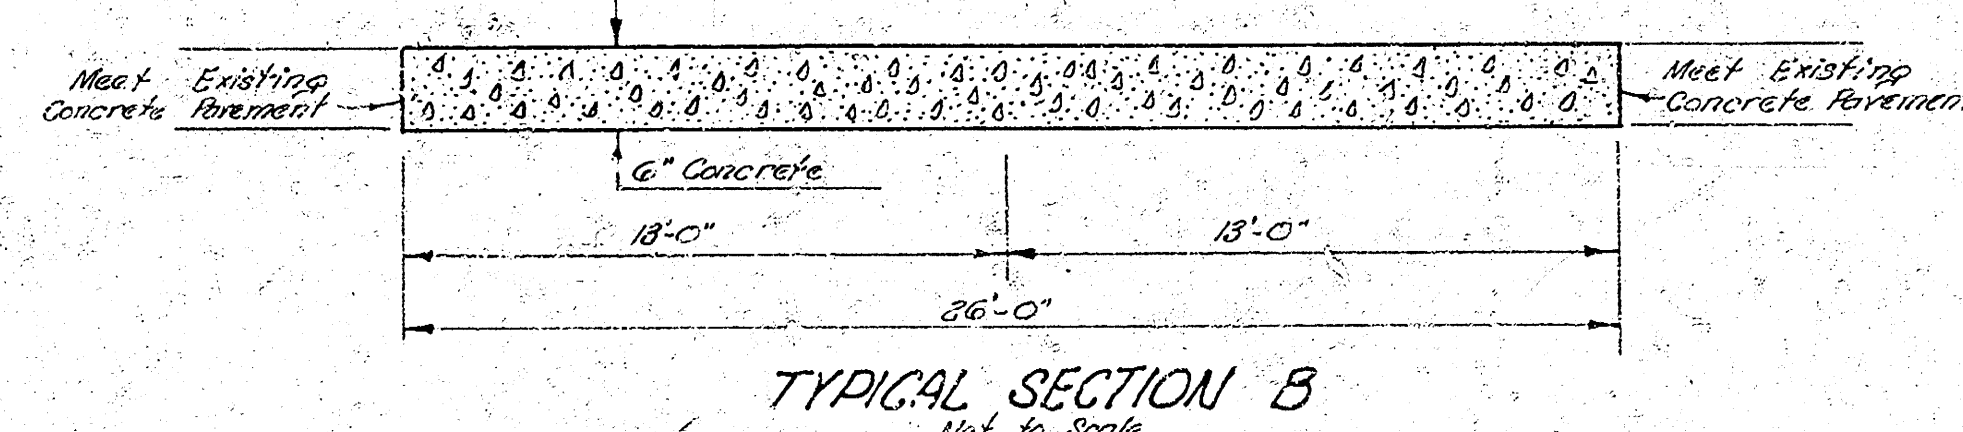
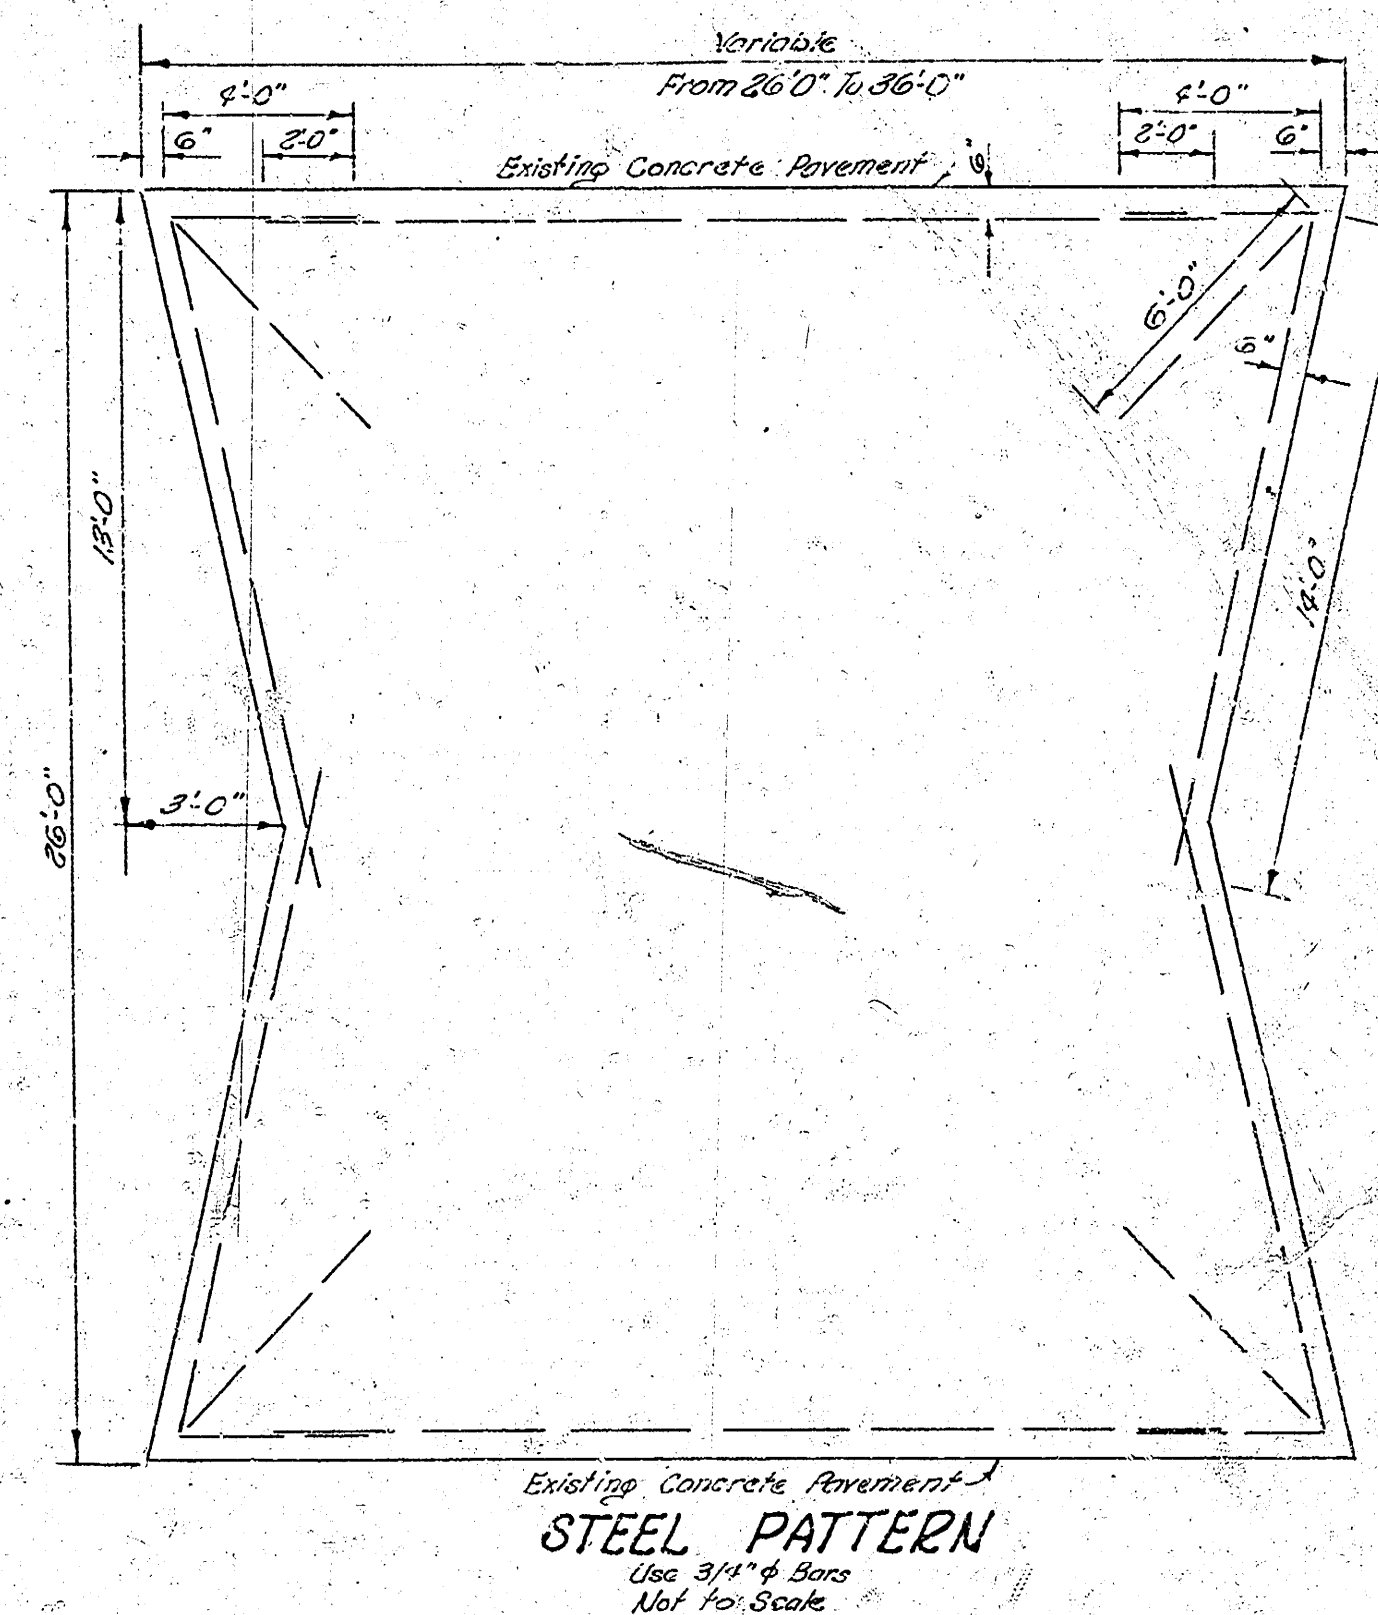
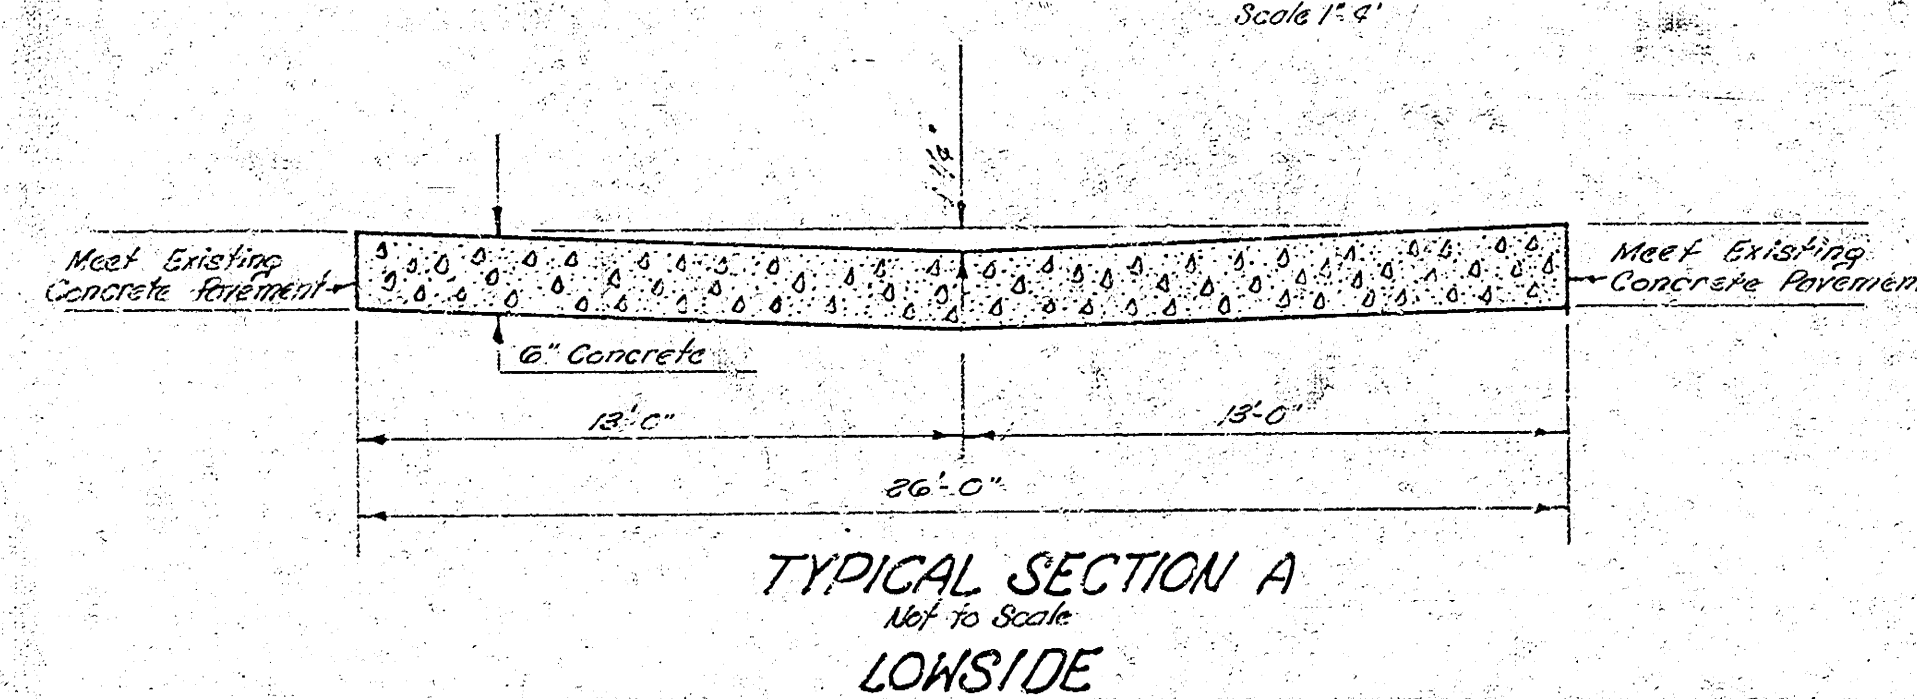


K-15 CROSSROADS


FROM S.E. CITY LIMITS TO E.L. HYDRAULIC AVE.

NOTE:
20' CROSSROADS TO
BE CONSTRUCTED
AT THE FOLLOWING
STATIONS:
1+27
36+05
54+77
73+10
83+23
94+55
(Following of E of Crossroad)


DESIGN
CHECKED
BY
DATE

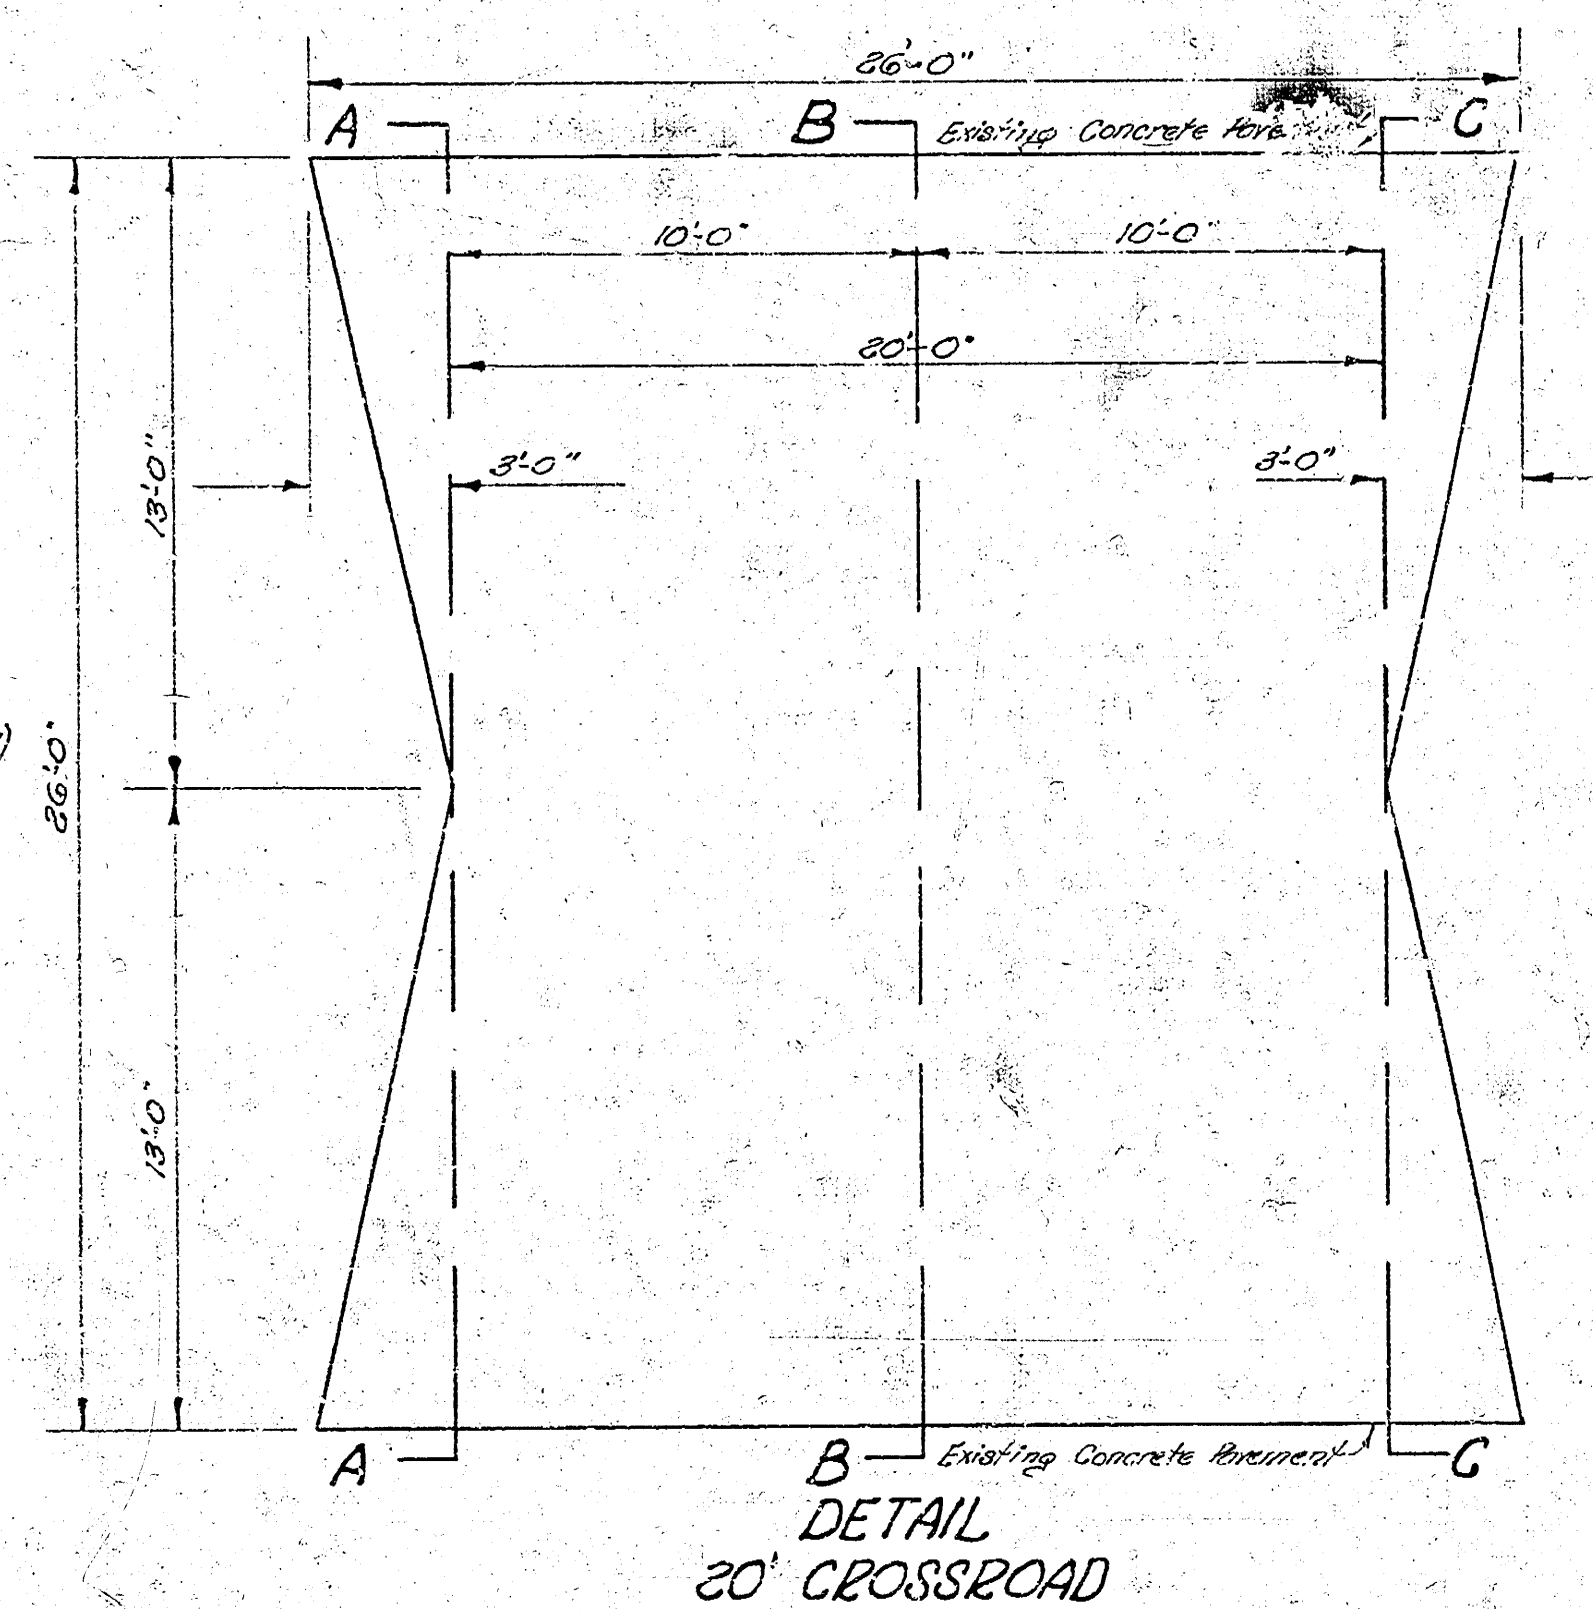

NOTE:
30' CROSSROADS TO
BE CONSTRUCTED
AT THE FOLLOWING
STATIONS:
30+0
15+30
33+75
40+25
67+13
107+65
(Following of E of Crossroad)

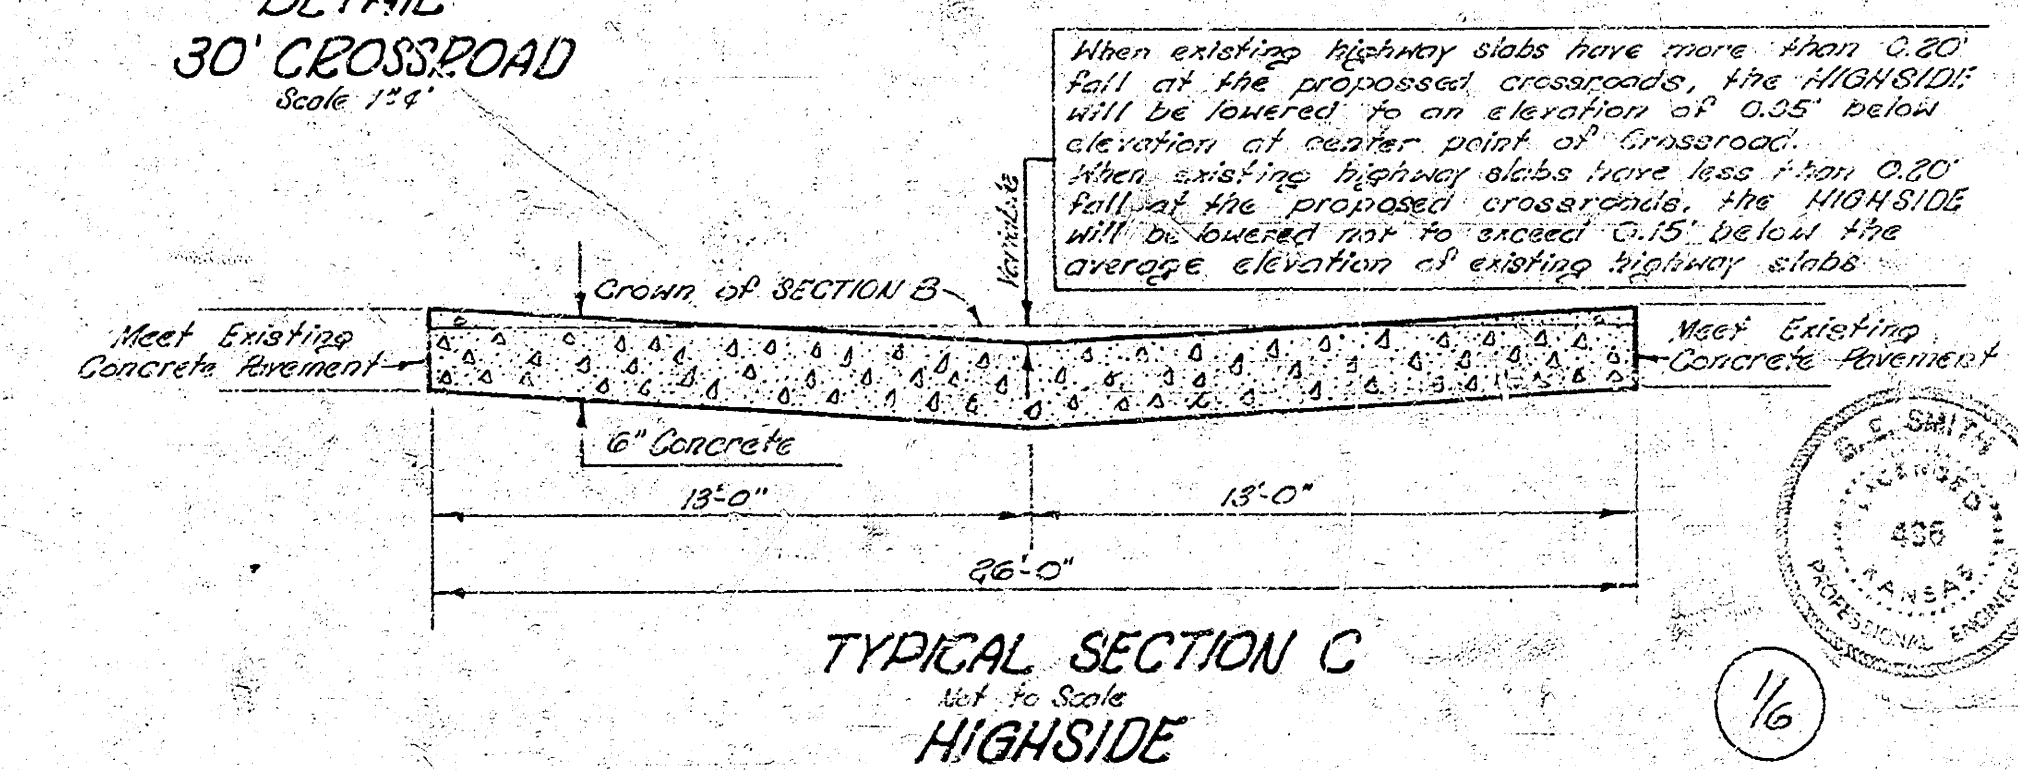



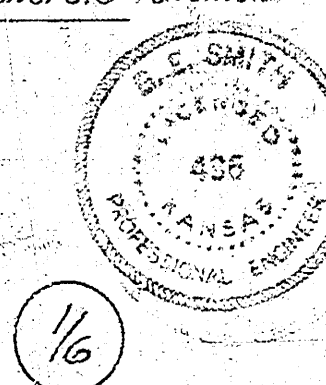


1/6

K-15
CROSSROAD FOR HAMILTON RD.
30'-8" CONCRETE

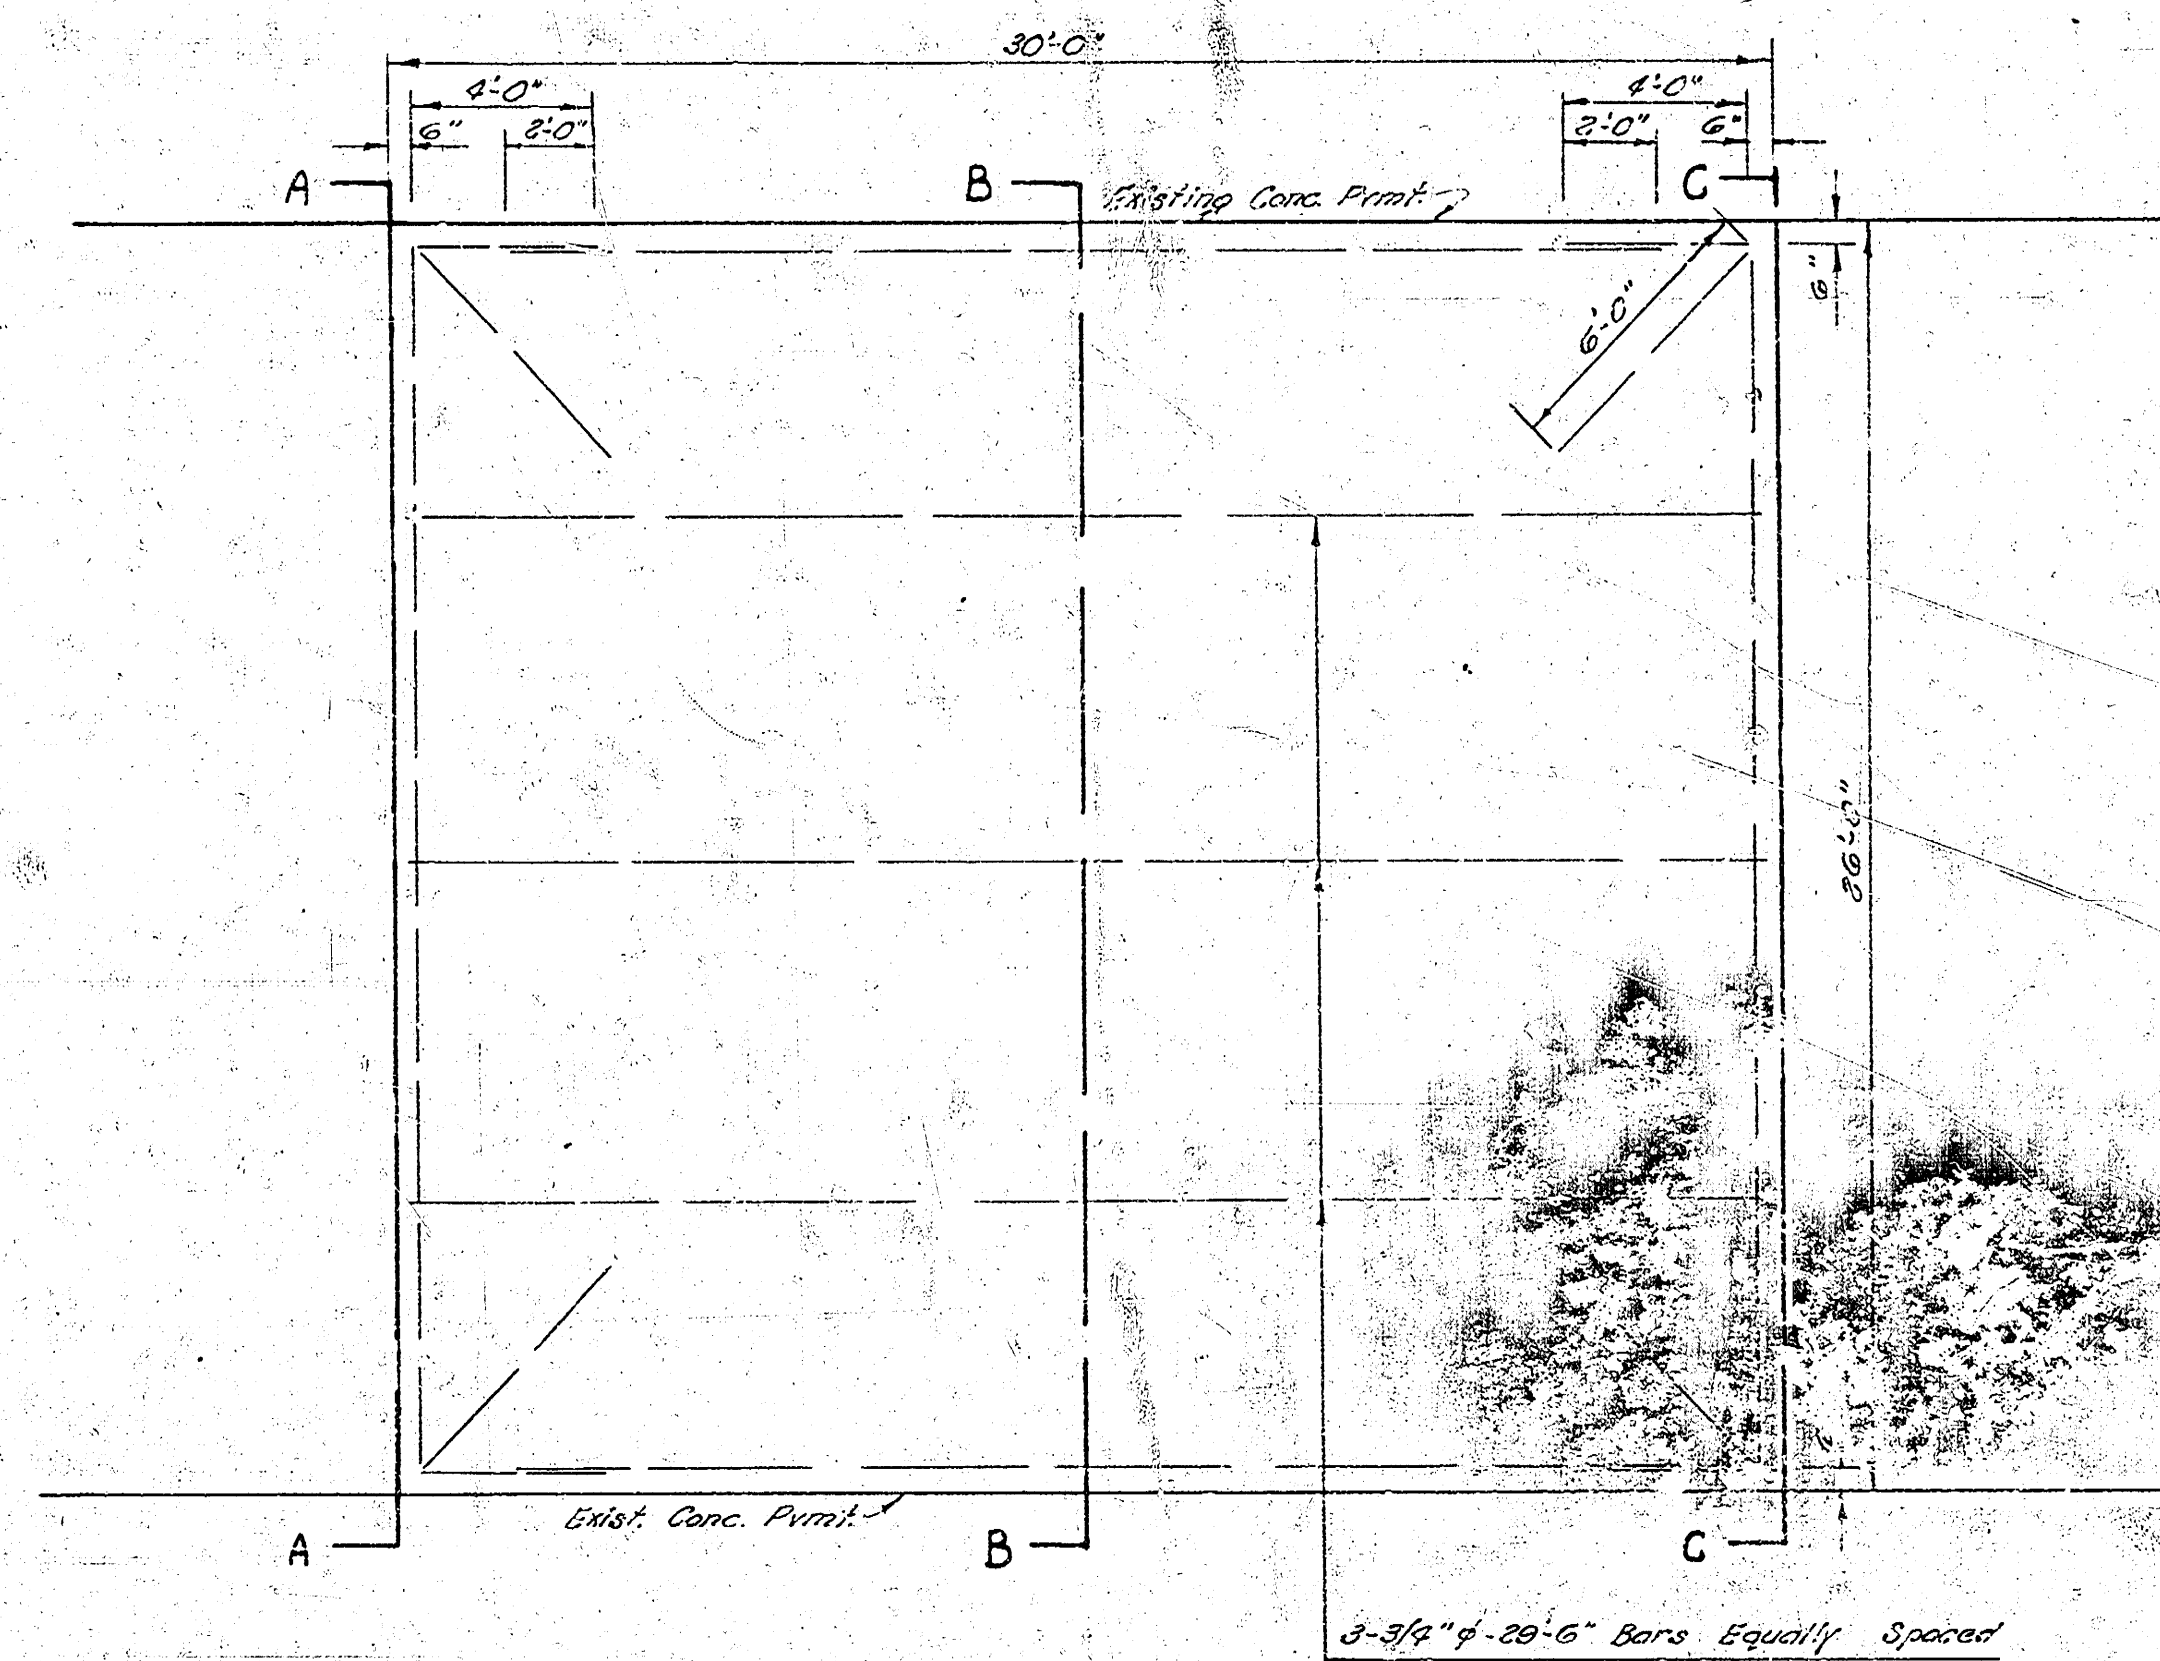


STEEL PATTERN
Use 3/4" dia.
Not To Scale



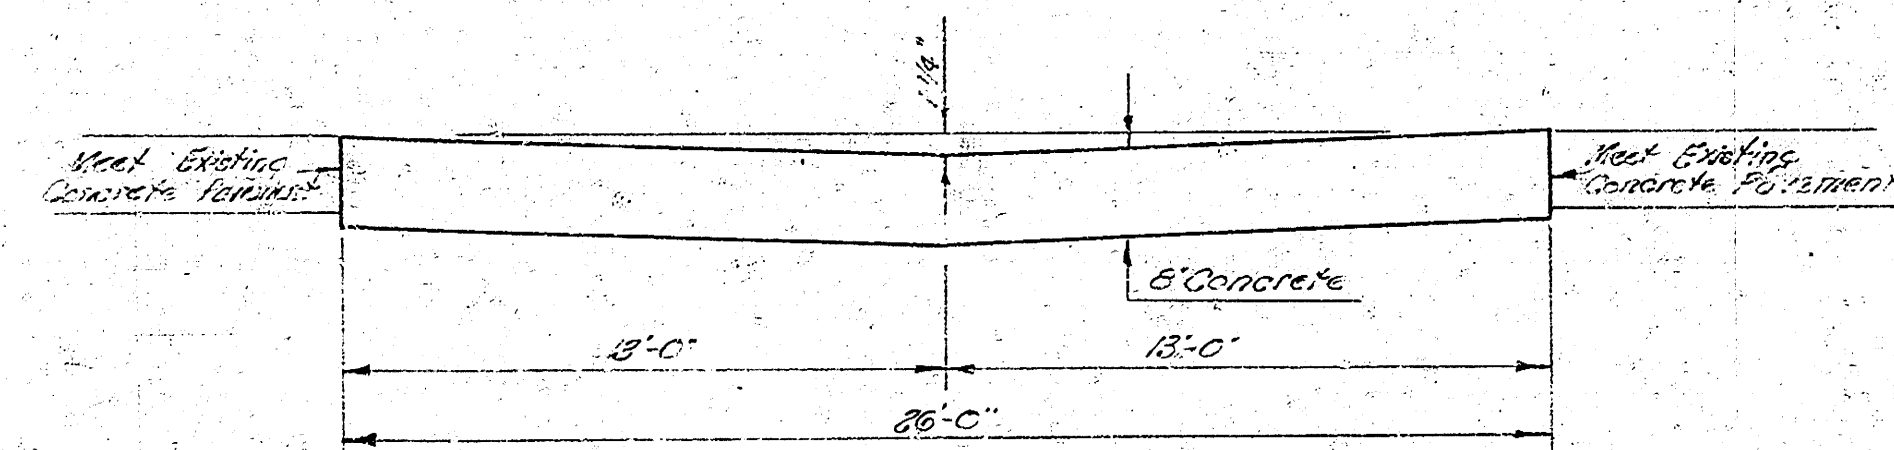

TYPICAL SECTION A
LOW SIDE
Not To Scale

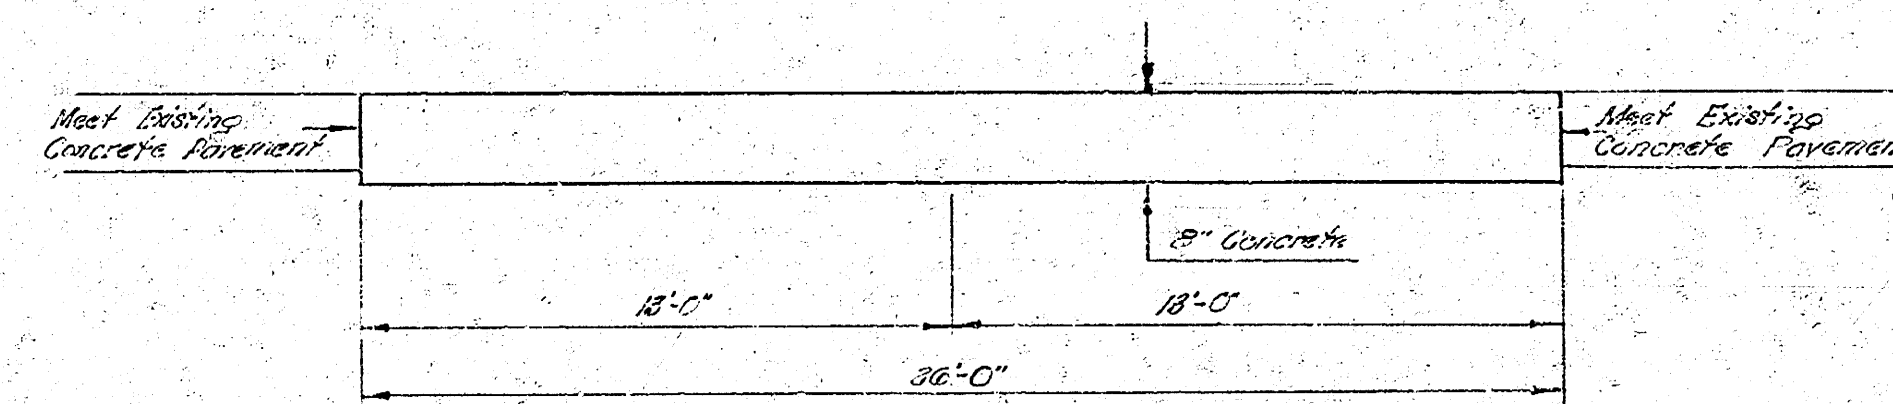

TYPICAL SECTION B
HIGH SIDE
Not To Scale

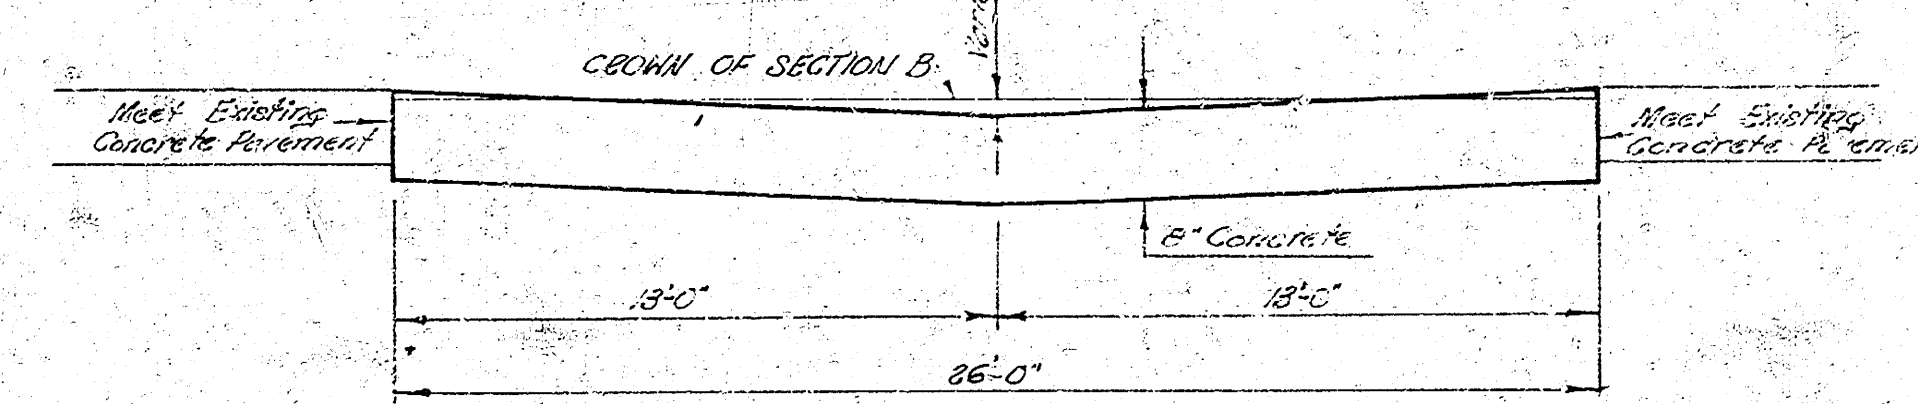

TYPICAL SECTION C
HIGH SIDE
Not To Scale

