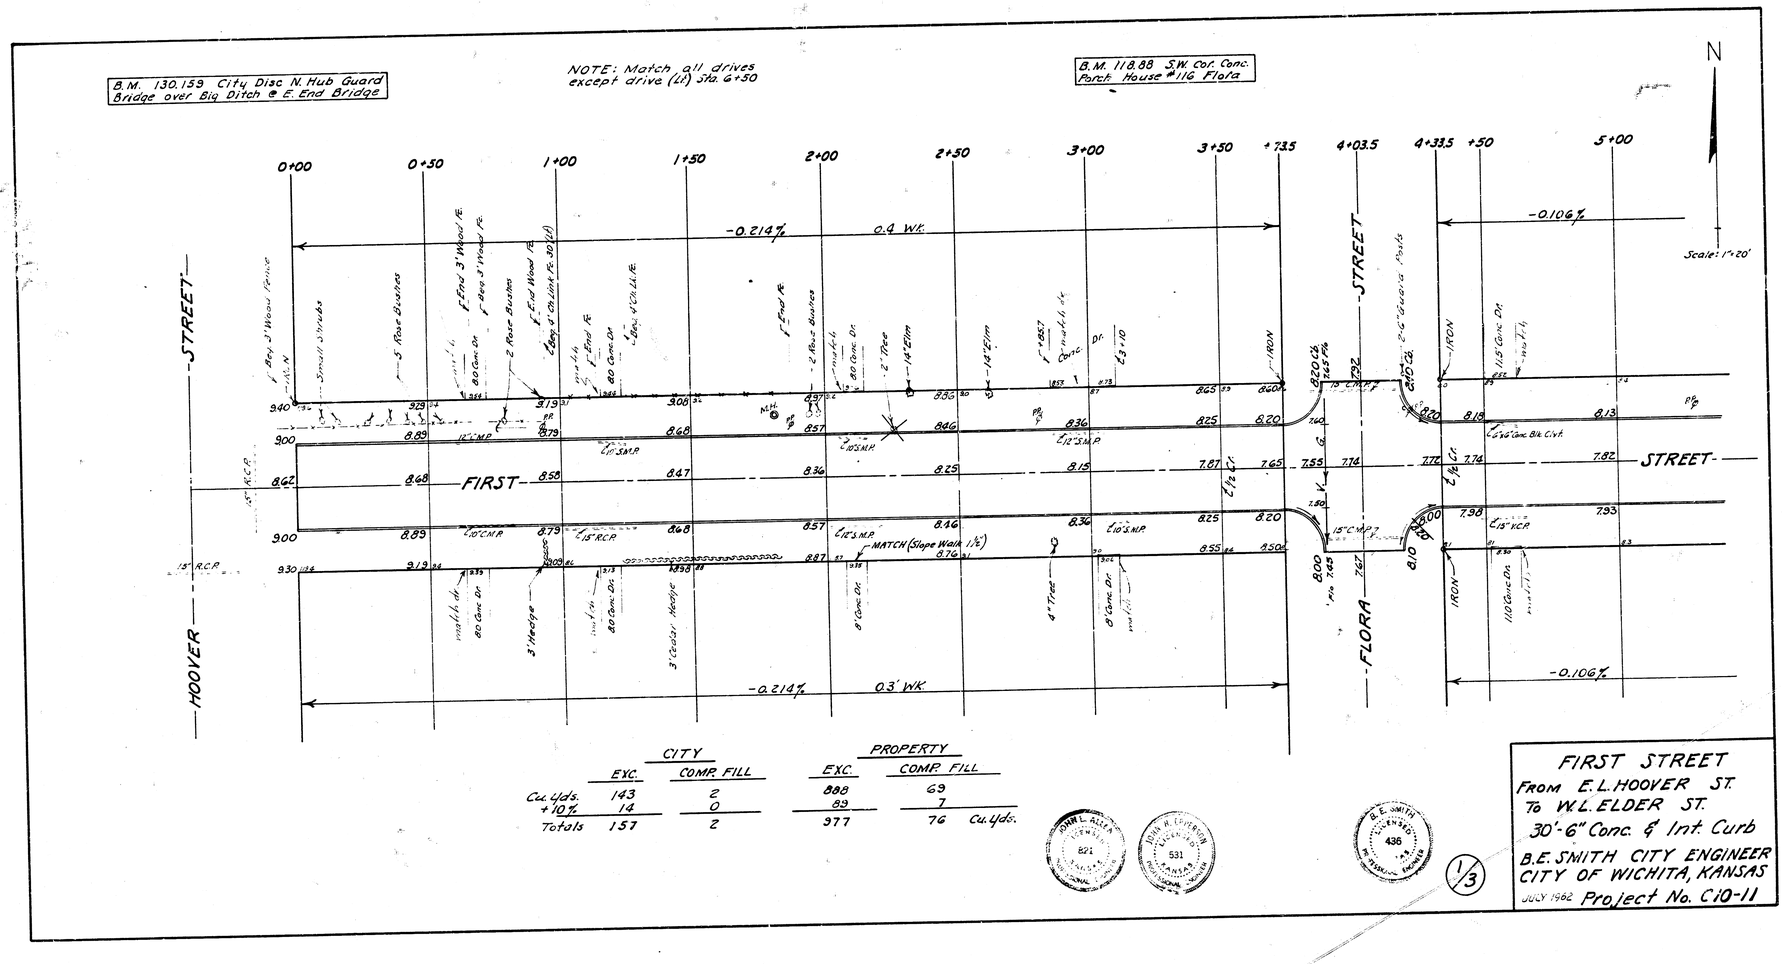

	CITY EXC.	CITY COMP. FILL	PROPERTY EXC.	PROPERTY COMP. FILL
Cu. yds.	143	2	888	69
+10%	14	0	89	7
Totals	157	2	977	76 Cu. yds.

JOHN L. ALLEN LICENSED 821 KANSAS

JOHN H. CUPERUS LICENSED 531 KANSAS

B. E. SMITH LICENSED 436 KANSAS

1/3

FIRST STREET
FROM E. L. HOOVER ST.
TO W. L. ELDER ST.
30'-6" Conc. & Int. Curb
B.E. SMITH CITY ENGINEER
CITY OF WICHITA, KANSAS
JULY 1962 Project No. C10-11

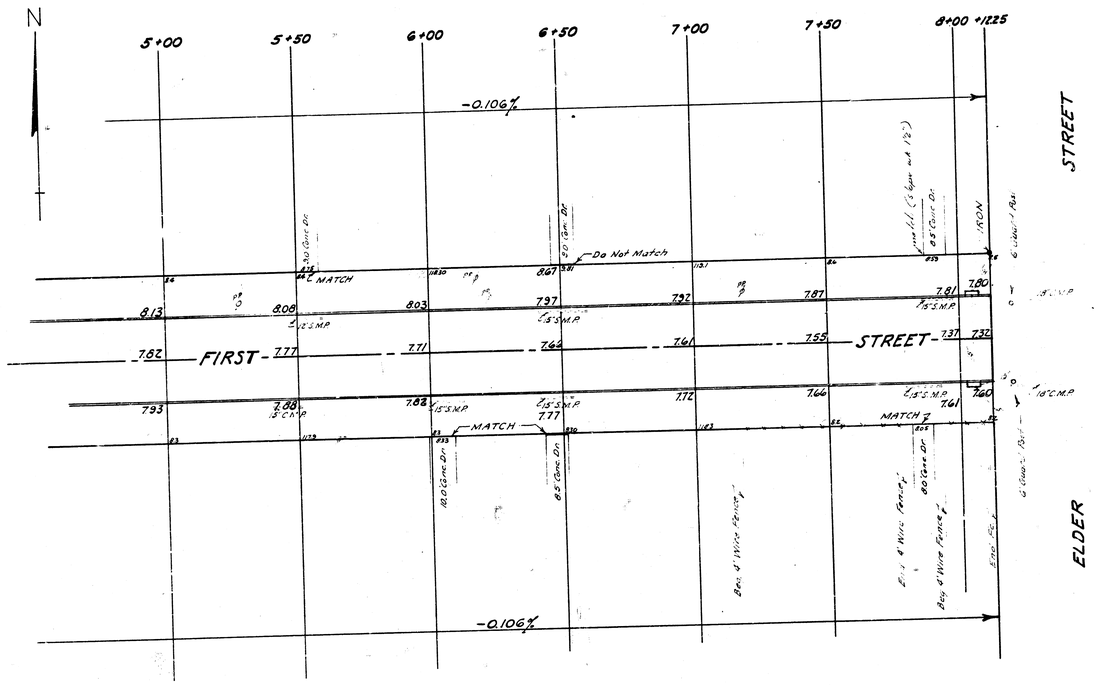

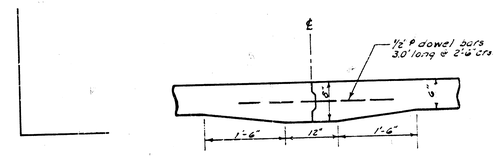

MASTIC JOINT DETAIL

2/3