

SECOND ST.
E. L. WASHINGTON - W. E. WABASH
1949

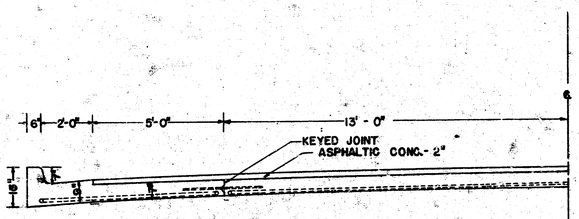


PROPOSED CROSS SECTION
BOTH SIDES
SCALE 1/2"=1'

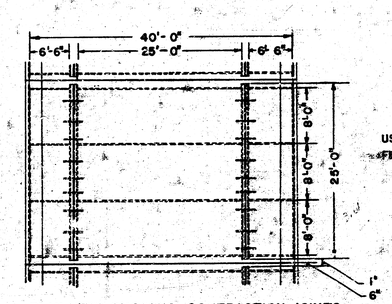


PLAN VIEW SHOWING CONTRACTION JOINTS
SCALE 1/4"=1'

USE GROOVER TO FINISH CONTRACTION JOINT

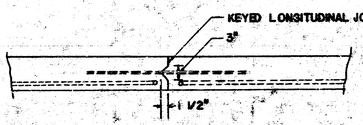

DETAIL OF KEYED JOINT
SCALE 1"=1'

NO JOINT AT CENTER OF STREET

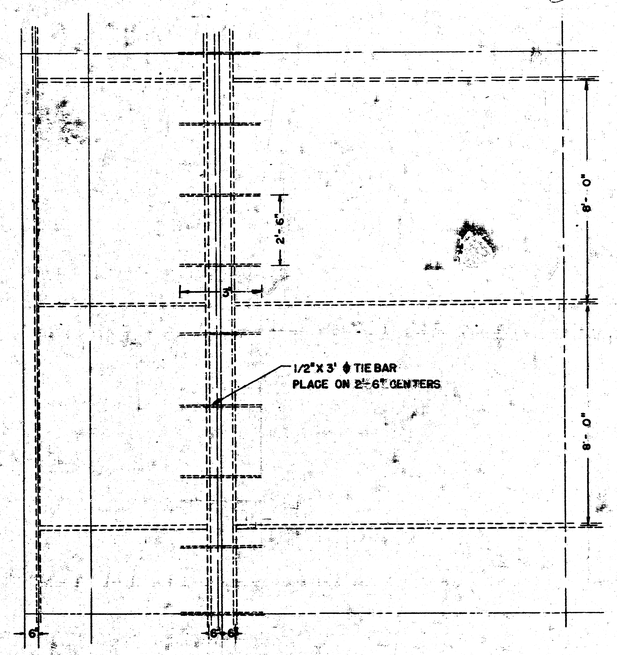


PLAN VIEW
SCALE 1/2"=1'


ALL STEEL 3/4" ϕ EXCEPT WHERE NOTED

1949
SECOND STREET
E.L. WASHINGTON - W.L. WABASH

B.M. III.80 N.E. COR. WINDOW LEDGE, RILEY LMBR. CO. S.W. COR. 2ND & WASHINGTON

B.M. III.46 N.W. COR. UPPER CONC. STEP N. STEPS TO HO. #254 S.E. COR. 2ND & WABASH

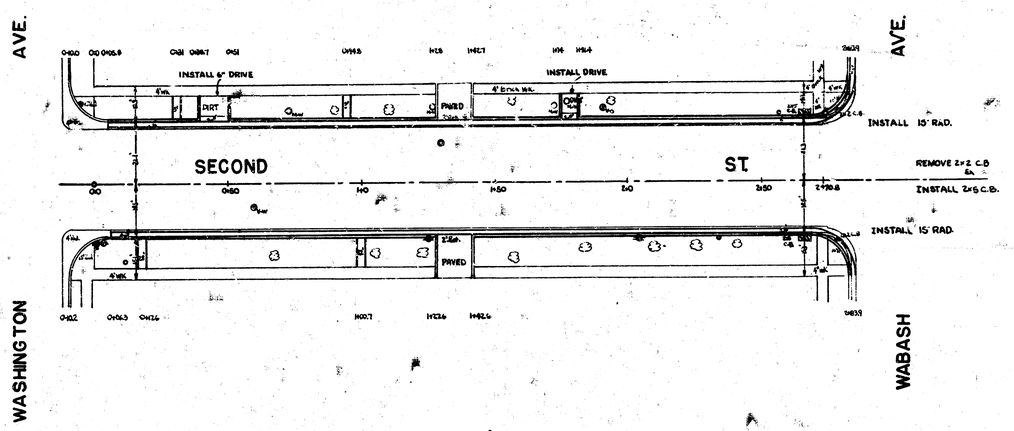

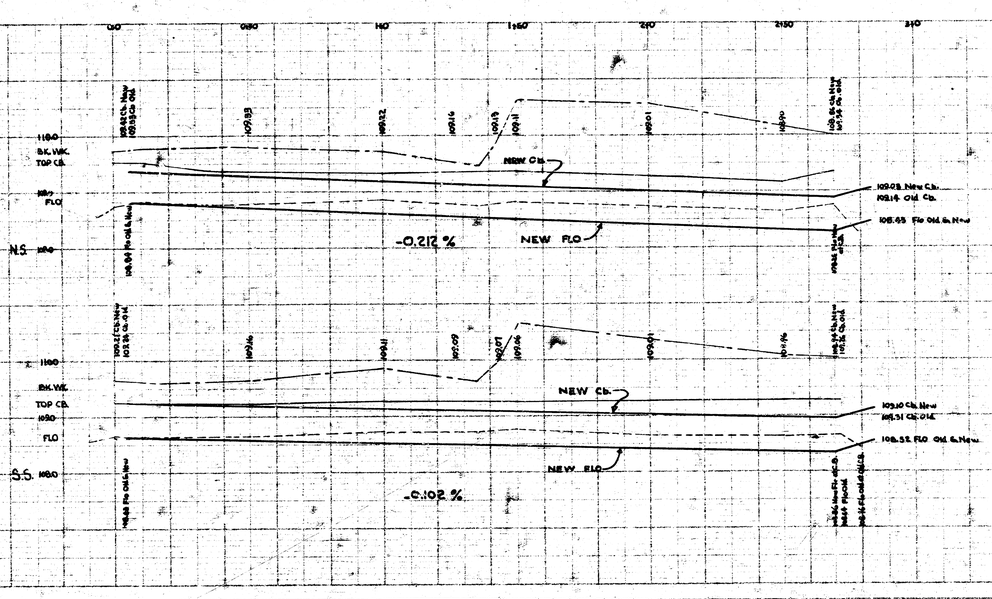

4 12 4 (5)